DFAC PROTOTYPES
SCHEME 1

US Army Corps of Engineers®
Norfolk District

INTERIOR FINISHES (SID) 100% SUBMITTAL

November 2009

BINDER ONE OF TWO

Clark Nexsen Comm. No. 3160
6160 Kempsville Circle
Norfolk, Virginia 23502
Tele (757) 455-5800
Fax (757) 455-5638

CLARK • NEXSEN
Architecture & Engineering

TABLE OF CONTENTS

STRUCTURAL INTERIOR DESIGN (SID) OBJECTIVES NARRATIVE

GENERAL NOTES

INTERIOR COLOR LEGEND

INTERIOR FINISHES BOARDS

DRAWINGS

- 500 SOLDIER PERMANENT PARTY
- 800 SOLDIER PERMANENT PARTY
- 1300 SOLDIER PERMANENT PARTY
- 1300 SOLDIER TRAINEE
- 2600 SOLDIER TRAINEE ONE-STORY OPTION
- 2600 SOLDIER TRAINEE TWO-STORY OPTION

STRUCTURAL INTERIOR DESIGN (SID)
OBJECTIVES NARRATIVE

The objective of a functional, aesthetically pleasing, and value centered facility provided the basis for interior finish material selections. Specified and illustrated products, all suited for commercial application, answer not only the main priority of appearance retention but also will meet or exceed project requirements of durability, ease of maintenance, and visual appeal. Sustainable characteristics and/or recycled content were paramount considerations in developing the interior finish package.

Four color scheme options have been developed. The requirement for the selection of the interior materials within each scheme was that they provide a completely neutral envelope upon which any number of themes could be showcased. This concept will allow the environment's aesthetics to be timeless while providing the opportunity to re-evaluate and modify the theme and personality of the space when needed or desired. Colors/finishes were distributed in such a way as to represent an essentially neutral scheme, but pattern, texture and the correct mix of selected colors raise the level of quality and style representative of the building's function and it population.

In conclusion, the interior environment will compliment the building's architectural style, constitute a positive and comfortable dining environment, and provide long-term value and performance for all occupants. This binder contains the schedules, samples, and documentation of one of the four interior finish schemes for this 100% submittal.

DFAC Prototypes

GENERAL NOTES

CLARIFICATION AND QUESTIONS

Should clarifications be necessary or questions arise relating to these specifications or furnishings plans, contact Gail S. Gompers, Clark Nexsen Architecture & Engineering, telephone: 757-961-7956, fax: 757-455-6314, or email ggompers@clarknexsen.com .

DRAWINGS

Interior finish drawings for all six prototype facilities are included within each color scheme binder. These drawings are for reference only, NOT FOR CONSTRUCTION.

CODE	ITEM	MANUFACTURER/DESCRIPTION
AC1	ACCENT CANOPY	ARMSTRONG, SERIES: INFUSIONS ACCENT CANOPIES, COLOR: “CHANNELED FIRE” #CHT, SIZE: 4’ X 10’, RADIUS: 50 DEGREE
AC2	ACCENT CANOPY	ARMSTRONG, SERIES: INFUSIONS ACCENT CANOPIES, COLOR: “CRYSTALINE SILVERADO” #TCR, SIZE: 2’ X 5’, RADIUS: 60 DEGREE
AC3	ACCENT CANOPY	ARMSTRONG, SERIES: INFUSIONS ACCENT CANOPIES, COLOR: “CHANNELED FIRE” #CHT, SIZE: 2’ X 5’, RADIUS: 60 DEGREE
ACT1	ACOUSTICAL CEILING TILE	ARMSTRONG, SERIES: CIRRUS ANGLED TEGULAR #551, COLOR: “WHITE”, SIZE: 24”X24”X15/16”
BBT1	BIOBASED TILE	ARMSTRONG, SERIES: MIGRATIONS, COLOR: “ASHEN GRAY” #T3503, SIZE: 12”X12”X1/8”
CPT1	CARPET TILE	INTERFACE, STYLE #14648 ENTROPY, COLOR: “TAUPE” #7217, SIZE: 19.69”X19.69”
CR1	CRASH RAIL	C/S ACROVYN, MODEL: SCR-16SSV, FINISH: STAINLESS STEEL, SIZE: 5-1/2”X1-1/2”
CT1	CERAMIC TILE (FIELD)	DAL TILE, SERIES: SEMI GLOSS, COLOR: “WHITE” #0100, SIZE: 6”X6”X5/16”
FRP1	FIBER REINFORCED PANELS	ARMSTRONG, SERIES: GEORGIAN #764, HIGH WASHABILITY, SQUARE LAY-IN, COLOR: “WHITE”, SIZE: 24”X24”X5/8”
GR1	GROUT (KITCHEN WALL TILE)	TEC SERIES: ACCUCOLOR EFX EPOXY SPECIAL EFFECTS GROUT, COLOR: #910 “BRIGHT WHITE”

CODE	ITEM	MANUFACTURER/DESCRIPTION
GR2	GROUT (KITCHEN FLOOR TILE)	TEC SERIES: ACCUCOLOR EFX EPOXY SPECIAL EFFECTS GROUT, COLOR: #939 “MIST”
GR3	GROUT (DINING, TOILETS)	TEC SERIES: ACCUCOLOR EFX EPOXY SPECIAL EFFECTS GROUT, COLOR: #939 “MIST”
GT1	GLASS TILE	BESTVIEW, SERIES: SEASIDE GLASS, #53SEAEAR34M, COLOR: EARTH BLEND, SIZE: 3/4”X3/4” (12”X12” SHEET)
IR1	IMPACT RESISTANT PANELS	C/S ACROVYN SERIES: .040” QUATRO TEXTURED SHEET, COLOR: #262 “DRIFTWOOD”
LK1	LOCKER FINISH	LYON, SERIES: PREMIER COLORS, COLOR: #GY655-7G
PRC1	PORCELAIN TILE (KITCHEN)	CROSSVILLE, SERIES: CROSS TREAD, COLOR: #CTSA825 “MERCURY”, SIZE: 8”X8"
PRC2	PORCELAIN TILE (KITCHEN BASE)	CROSSVILLE, SERIES: CROSS COLORS, COLOR: #A825 “MERCURY”, SIZE: 6”X8" COVE
PRC3	PORCELAIN TILE (PRIMARY FIELD/PATTERN)	CROSSVILLE, SERIES: COLOR BLOX, COLOR: #A1103 “SLINKY”, SIZE: 6”X6"
PRC4	PORCELAIN TILE (SECONDARY FIELD/BAND)	CROSSVILLE, SERIES: COLOR BLOX, COLOR: #A1119 “NIGHT NIGHT”, SIZE: 6”X6"
PRC5	PORCELAIN TILE (PRIMARY FIELD)	CROSSVILLE, SERIES: COLOR BLOX, COLOR: #A1103 “SLINKY”, SIZE: 18”X18"
PRC6	PORCELAIN TILE (SECONDARY FIELD/ PATTERN)	CROSSVILLE, SERIES: COLOR BLOX, COLOR: #A1119 “NIGHT NIGHT”, SIZE: 18”X18"

CODE	ITEM	MANUFACTURER/DESCRIPTION
PRC7	PORCELAIN TILE (PRIMARY FIELD/ MOSAICS)	CROSSVILLE, SERIES: COLOR BLOX MOSAICS, COLOR: #A1103 “SLINKY”, SIZE: 3”X3"
PRC8	PORCELAIN TILE (ACCENT-FLOOR PATTERN)	CROSSVILLE, SERIES: COLOR BLOX TOO, COLOR: #A1177 “SATIN SHEETS”, SIZE: 6”X12"
PRC9	PORCELAIN TILE (ACCENT-BANDS & INSET)	CROSSVILLE, SERIES: COLOR BLOX TOO, COLOR: #A1177 “SATIN SHEETS”, SIZE: 6”X6"
PRC10	PORCELAIN TILE (PRIMARY FIELD BASE)	CROSSVILLE, SERIES: COLOR BLOX MOSAICS, COLOR: #A1103 “SLINKY”, SIZE: 6”X12" COVE
PRC11	NOT USED	NOT USED
PRC12	PORCELAIN TILE (SECONDARY FIELD/ MOSAICS)	CROSSVILLE, SERIES: COLOR BLOX, COLOR: #A1119 “NIGHT NIGHT”, SIZE: 3”X3"
PRFP1	PREFABRICATED REFRIGERATOR/FREEZER PANEL	SEE FOOD SERVICE DRAWINGS
PT1	PAINT (CEILING)	BENJAMIN MOORE, READY-MIXED INTERIOR, COLOR: #1-02 “SUPERWHITE”, FINISH: EGGSHELL

PT2	PAINT (GENERAL)	BENJAMIN MOORE, OFF-WHITE COLORS, COLOR: #1549 “BALBOA MIST”, FINISH: EGGSHELL
PT3	PAINT (TRIM)	BENJAMIN MOORE, AMERICA’S COLORS, COLOR: #AC-27 “GALVESTON GRAY”, FINISH: SEMI GLOSS
PT4	PAINT (ACCENT)	BENJAMIN MOORE, CLASSIC COLORS, COLOR: #1322 “LADYBUG RED”, FINISH: EGGSHELL
PT5	PAINT (ACCENT)	BENJAMIN MOORE, HISTORICAL COLORS, COLOR: #HC-166 “KENDAL CHARCOAL”, FINISH: EGGSHELL
PT6	PAINT (ACCENT)	BENJAMIN MOORE, COLOR PREVIEW, COLOR: #2132-10 “BLACK”, FINISH: EGGSHELL
RB1	RUBBER BASE (RESILIENT)	JOHNSONITE, SERIES: TIGHT LOCK (COVE TOE) #TCBR, COLOR: #48 “GRAY”, SIZE: 4-3/8” HIGH (ROLLED GOODS)
RB2	RUBBER BASE (CARPET)	JOHNSONITE, SERIES: TIGHT LOCK (STRAIGHT TOE) #TDC, COLOR: #48 “GRAY”, SIZE: 4-1/2” HIGH (ROLLED GOODS)
RM1	RECESSED MAT (ENTRY)	C/S GROUP “PEDIGRID,” ALUMINUM LEVEL BASE FRAME & DRAIN PAN, CARPET INSERT: MONOTUFT HD #7323 CASTLE GRAY

SC1	SEALED CONCRETE	CLEAR
SGA1	SIGNAGE ACCENT	SIGN SYSTEM 290, FINISH: “CARDINAL RED” #236
SGI1	SIGNAGE INSERT	SIGN SYSTEM 290, FINISH: “BLACK” #204
SGV1	SIGNAGE VINYL COPY	SIGN SYSTEM 290, FONT STYLE: HELVETICA, COLOR: #294 WINTER WHITE
SS1	SOLID SURFACE (TOILET VANITY)	CORIAN, COLOR: “PLATINUM”, FINISH: SATIN, EDGE PROFILE: WATERFALL W/INTEGRAL BACKSPLASH
SS2	SOLID SURFACE (WINDOW SILLS)	CORIAN, COLOR: “PEARL GRAY”, FINISH: SATIN
SS3	SOLID SURFACE (LAVATORY)	BRADLEY, SERIES: TERREON RE, COLOR: “MOON DUST”
TP1	TOILET PARTITION	BRADLEY, SERIES: SENTINEL 400 OVERHEAD BRACED, MATERIAL: SOLID PHENOLIC CORE, COLOR: “STONE GRAFIX” #503-58
WS1	WINDOW SHADES	MECHOSHADE, SERIES: MECHO / 5 STANDARD BRACKET WITH FASCIA, SIZE: 3-1/2”X3-15/16”, MATERIAL: ECOVEIL DENSE BASKET WEAVE 3% OPENNESS FACTOR, COLOR: #1501 “WHITE”

AC1

AC3

ACT1

AC2

BBT1

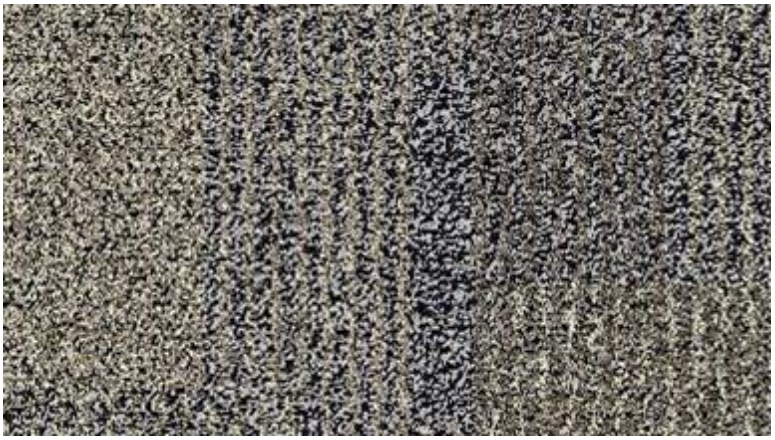

CPT1

FRP1

CT1

 

 

GR1

GR2
GR3

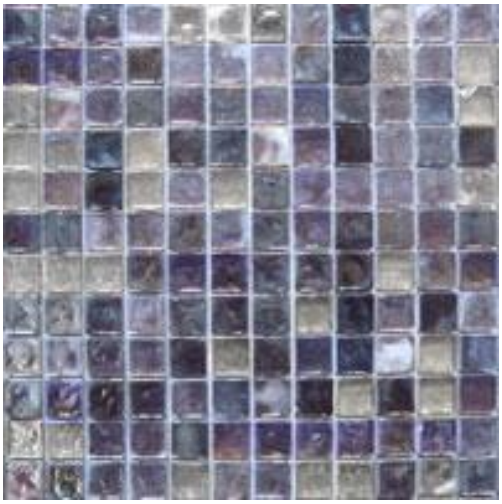

GT1

IR1

LK1

PRC1,2

PRC3,5,7,10

PRC4,6,12

PRC8,9

PT6

PT5

PT4

PT3

PT2

PT1

RB1,2

SGI1

SGV1

SGA1

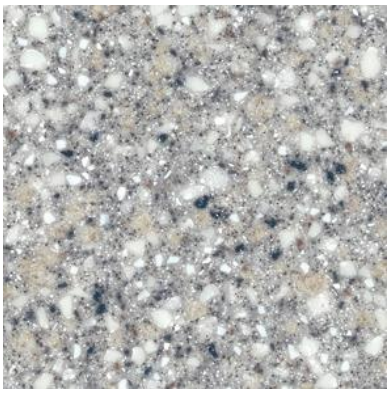

SS1

SS2

SS3

TP1

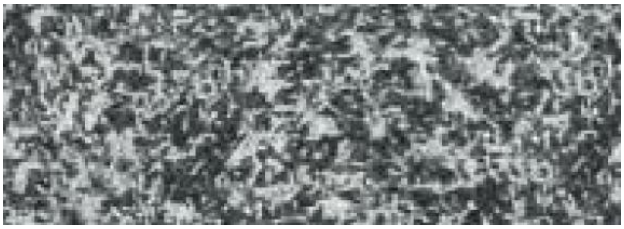

RM1

WS1

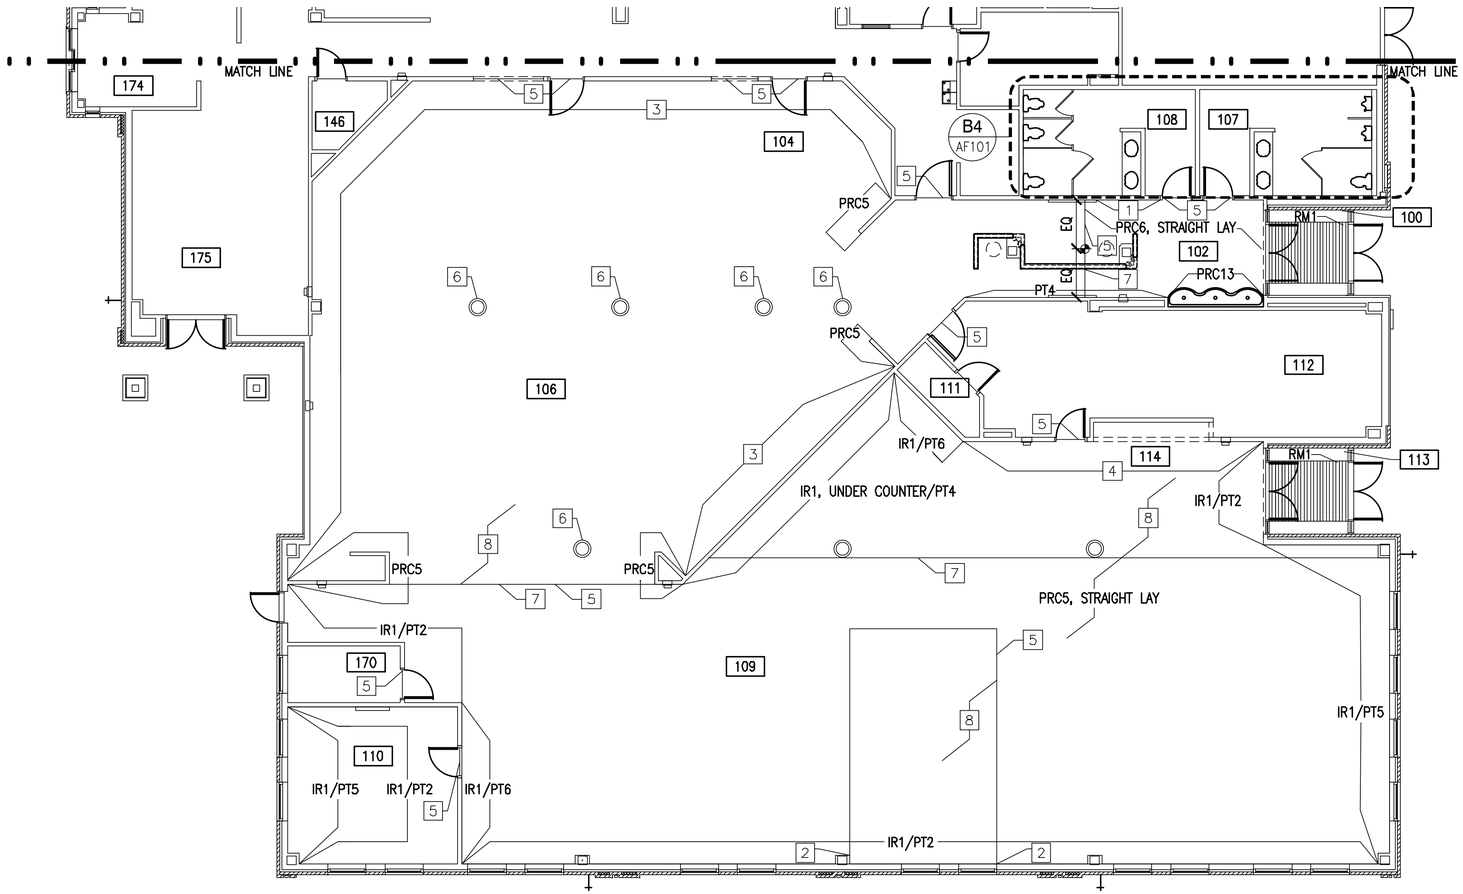

PLAN NORTH

FINISH PATTERN FLOOR PLAN AND DETAILS - AREA 'B'

1/8"=1'-0"

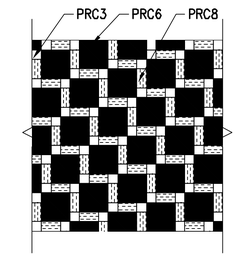

C4 TILE PATTERN

1/4"=1'-0"

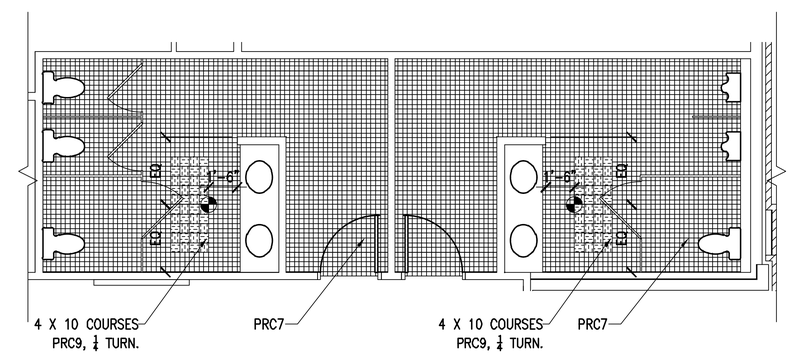

B4 ENLARGED FINISH PLAN

1/4"=1'-0"

KEYNOTES	THIS SHEET ONLY
1 LOCATION FOR UNIT SPECIFIC ARTWORK.	6 SEE B5/AF601.
2 ALIGN.	7 ALIGN TILE CHANGE WITH CEILING CHANGE, SEE SHEET AE106 FOR REFLECTED CEILING PLAN – AREA 'B'.
3 SEE C3/AF601.	8 SEE C4/AF101.
4 SEE B3/AF601.	
5 FLOOR FINISH CHANGE.	

GRAPHIC SCALE

1/8" = 1'-0" 0 5' 10' 15' 30'

1/4" = 1'-0" 0 1' 5' 10' 15'

SYMBOL LEGEND

WORKING POINT

WORKING POINT

ROOM LEGEND		THIS SHEET ONLY	
100,113	VESTIBULE	170	ELECTRICAL CLOSET
102	HEAD COUNT	174	DRIVE THRU
104	SERVICE AREA #1	175	CARRY OUT
106	SALAD BAR		
107	MEN		
108	WOMEN		
109	DINING AREA B		
110	DINING AREA A		
111	STORAGE		
112	DISHWASHING		
114	TRAY RETURN		

KEY PLAN

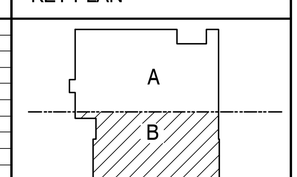

US Army Corps of Engineers
Norfolk District

MARK	DATE	DESCRIPTION	BY	APP.

DESIGNED: FAE
DRAWN: FAE
CHECKED: SRD
SUBMITTED: RTB
DATE: 1-30-09
SCALE: AS NOTED
PROJECT NO.
NORFOLK DISTRICT FILE NO.
DRAWING NO.
SPECIFICATION NO.
Last saved on:
File name: AF101.DWG
Plot scale: 1-1

NORFOLK DISRTICT
CORPS OF ENGINEERS
NORFOLK, VIRGINIA

FINAL DESIGN SUBMITTAL
JANUARY 30, 2009

COE - DINING FACILITY PROTOTYPE
500 SOLDIER PERMANENT PARTY

FINISH PATTERN FLOOR PLAN AND DETAILS - AREA 'B'

SHEET REFERENCE NUMBER
AF101
SHEET 55 OF 135

H:\P\2851\CAD\2851_500 Soldier Permanent Party\CAD-Norfolk\Sheets\A\..\..\Constructs\Richmond\G\G-Think.dwg Wed, 18 Nov 2009 - 3:19pm eedwards

FINISH SCHEDULE

ROOM NO.	ROOM NAME	FLOOR MATERIAL	FLOOR CODE	BASE MATERIAL	BASE CODE	WALLS MATERIAL	WALLS CODE	CEILING MATERIAL	CEILING CODE	HEIGHT	REMARKS
100	VESTIBULE	PORCELAIN TILE /RECESSED MAT	PRC6/RM1	—		BRICK		ACOUSTICAL CEILING TILE/GWB PAINT	ACT1/PT1	8'-7"	1,3
101	NOT USED	—		—		—		—			
102	HEAD COUNT	PORCELAIN TILE	PRC3,6,8	PORCELAIN TILE	PRC10	PAINT / PORCELAIN TILE /IMPACT RESIST. PANEL	PT2,4/PRC13 /IR1	ACOUSTICAL CEILING TILE/GWB PAINT	ACT1/PT1	VAULTED	1,4
103	NOT USED	—		—		—		—			
104	SERVICE AREA #1	PORCELAIN TILE	PRC3,6,8	—		PORCELAIN TILE/ GLASS TILE	PRC5,7,9,12/ GT1	FIBERGLASS REINFORCED PANEL	FRP1	10'-6"	1
105	NOT USED	—		—		—		—			
106	SALAD BAR	PORCELAIN TILE	PRC3,6,8	—		PORCELAIN TILE/ GLASS TILE	PRC5,7,9,12/ GT1	ACOUSTICAL CEILING TILE/GWB PAINT	ACT1/PT1	VARIES 10'-6"	1
107	MEN	PORCELAIN TILE	PRC7,9	—		PORCELAIN TILE/ GLASS TILE	PRC5,9/GT1	ACOUSTICAL CEILING TILE	ACT1	9'-0"	1
108	WOMEN	PORCELAIN TILE	PRC7,9	—		PORCELAIN TILE/ GLASS TILE	PRC5,9/GT1	ACOUSTICAL CEILING TILE	ACT1	9'-0"	1
109	DINING AREA B	PORCELAIN TILE	PRC3,5,6,8	PORCELAIN TILE	PRC10	PORCELAIN TILE/PAINT GLASS TILE/ /IMPACT RESIST. PANEL	PRC7,12/ PT2,5/GT1/ IR1	ACOUSTICAL CEILING TILE/GWB PAINT	ACT1/PT1	VARIES	1,5
110	DINING AREA A	CARPET TILE	CPT1	RUBBER BASE	RB2	IMPACT RESISTANT PANELS/PAINT	IR1/PT2,5	ACOUSTICAL CEILING TILE	ACT1	9'-0"	1,5
111	STORAGE	BIOBASED TILE	BBT1	RUBBER BASE	RB1	PAINT	PT2	ACOUSTICAL CEILING TILE	ACT1	9'-1"	
112	DISHWASHING	PORCELAIN TILE	PRC1	PORCELAIN TILE	PRC2	CERAMIC TILE	CT1	FIBERGLASS REINFORCED PANEL	FRP1	10'-6"	
113	VESTIBULE	PORCELAIN TILE / RECESSED MAT	PRC6/RM1	—		BRICK		ACOUSTICAL CEILING TILE/GWB PAINT	ACT1/PT1	8'-7"	1,3
114	TRAY RETURN	PORCELAIN TILE	PRC3,6,8	PORCELAIN TILE	PRC10	PAINT / PORCELAIN TILE GLASS TILE/ /IMPACT RESIST. PANEL	PT2,4,6/ PRC4,5/GT1 /IR1	ACOUSTICAL CEILING TILE/GWB PAINT	ACT1/PT1	9'-0"	1
115,116 117,118	NOT USED	—		—		—		—			
119	NOT USED	—		—		—		—			
120	ISSUE FREEZER	SEALED CONCRETE	SC1	PREFAB. REFRIG./ FREEZER PANEL	PRFP1	PREFAB. REFRIG./ FREEZER PANEL	PRFP1	PREFAB. REFRIG./ FREEZER PANEL	PRFP1	EXPOSED	
121	THAW REFRIGERATOR	SEALED CONCRETE	SC1	PREFAB. REFRIG./ FREEZER PANEL	PRFP1	PREFAB. REFRIG./ FREEZER PANEL	PRFP1	PREFAB. REFRIG./ FREEZER PANEL	PRFP1	EXPOSED	
122	NOT USED	—		—		—		—			
123	MECHANICAL ROOM	SEALED CONCRETE	SC1	RUBBER BASE	RB1	PAINT	PT2	PAINT	PT1	EXPOSED	
124	NOT USED	—		—		—		—			
125	MEAT & DAIRY REFRIGERATOR	SEALED CONCRETE	SC1	PREFAB. REFRIG./ FREEZER PANEL	PRFP1	PREFAB. REFRIG./ FREEZER PANEL	PRFP1	PREFAB. REFRIG./ FREEZER PANEL	PRFP1	EXPOSED	
126	ELECTRICAL ROOM	SEALED CONCRETE	SC1	RUBBER BASE	RB1	PAINT	PT2	PAINT	PT1	EXPSOED	
127	NOT USED	—		—		—		—			
128	PRODUCE REFRIGERATOR	SEALED CONCRETE	SC1	PREFAB. REFRIG./ FREEZER PANEL	PRFP1	PREFAB. REFRIG./ FREEZER PANEL	PRFP1	PREFAB. REFRIG./ FREEZER PANEL	PRFP1	EXPOSED	
129	RECEIVING	PORCELAIN TILE	PRC1	PORCELAIN TILE	PRC2	CERAMIC TILE	CT1	FIBERGLASS REINFORCED PANEL	FRP1	9'-0"	
130	BREAD STORAGE	PORCELAIN TILE	PRC1	PORCELAIN TILE	PRC2	CERAMIC TILE	CT1	FIBERGLASS REINFORCED PANEL	FRP1	9'-6"	
131	COMPANY LOADING DOCK	—		—		—		—			
132	CAN WASH	SEALED CONCRETE	SC1	PORCELAIN TILE	PRC2	CERAMIC TILE	CT1	FIBERGLASS REINFORCED PANEL	FRP1	9'-6"	
133	NOT USED	—		—		—		—			
134	FIELD FEEDING	PORCELAIN TILE	PRC1	PORCELAIN TILE	PRC2	CERAMIC TILE	CT1	FIBERGLASS REINFORCED PANEL	FRP1	9'-0"	
135	SODA ROOM	PORCELAIN TILE	PRC1	PORCELAIN TILE	PRC2	CERAMIC TILE	CT1	FIBERGLASS REINFORCED PANEL	FRP1	9'-0"	
136	DRY STORAGE	PORCELAIN TILE	PRC1	PORCELAIN TILE	PRC2	PAINT	PT2	ACOUSTICAL CEILING TILE	ACT1	9'-0"	
137	DRY STORAGE ISSUE	PORCELAIN TILE	PRC1	PORCELAIN TILE	PRC2	PAINT	PT2	ACOUSTICAL CEILING TILE	ACT1	9'-0"	
138	PAPER STORAGE	BIOBASED TILE	BBT1	RUBBER BASE	RB1	PAINT	PT2	ACOUSTICAL CEILING TILE	ACT1	9'-0"	
139	MEN	PORCELAIN TILE	PRC7	—		PORCELAIN TILE/ GLASS TILE	PRC5,9/GT1	ACOUSTICAL CEILING TILE	ACT1	9'-0"	1
140	WOMEN	PORCELAIN TILE	PRC7	—		PORCELAIN TILE/ GLASS TILE	PRC5,9/GT1	ACOUSTICAL CEILING TILE	ACT1	9'-0"	1
141	LOCKER ROOM	PORCELAIN TILE	PRC1	PORCELAIN TILE	PRC2	PAINT	PT2	ACOUSTICAL CEILING TILE	ACT1	9'-0"	
141A	SHOWER ROOM	PORCELAIN TILE	PRC7	—		PORCELAIN TILE	PRC5	GWB PAINT	PT1	9'-0"	2
142	OFFICE	BIOBASED TILE	BBT1	RUBBER BASE	RB1	PAINT	PT2	ACOUSTICAL CEILING TILE	ACT1	9'-0"	
143	OFFICE	BIOBASED TILE	BBT1	RUBBER BASE	RB1	PAINT	PT2	ACOUSTICAL CEILING TILE	ACT1	9'-0"	
144	NOT USED	—		—		—		—			
145	COMMUNICATIONS ROOM	BIOBASED TILE	BBT1	RUBBER BASE	RB1	PAINT	PT2	ACOUSTICAL CEILING TILE	ACT1	9'-1"	
146	JANITOR	PORCELAIN TILE	PRC1	PORCELAIN TILE	PRC2	CERAMIC TILE	CT1	FIBERGLASS REINFORCED PANEL	FRP1	9'-0"	
147	NOT USED	—		—		—		—			
148	KITCHEN	PORCELAIN TILE	PRC1	PORCELAIN TILE	PRC2	CERAMIC TILE	CT1	FIBERGLASS REINFORCED PANEL	FRP1	9'-6"	

FINISH SCHEDULE

ROOM NO.	ROOM NAME	FLOOR MATERIAL	FLOOR CODE	BASE MATERIAL	BASE CODE	WALLS MATERIAL	WALLS CODE	CEILING MATERIAL	CEILING CODE	HEIGHT	REMARKS
149,150 151,152	NOT USED	—		—		—		—			
153,154 155,156	NOT USED	—		—		—		—			
157,158 159,160	NOT USED	—		—		—		—			
161,162 163,164	NOT USED	—		—		—		—			
165,166 167,168	NOT USED	—		—		—		—			
169	NOT USED	—		—		—		—			
170	ELECTRICAL CLOSET	SEALED CONCRETE	SC1	RUBBER BASE	RB1	PAINT	PT2	PAINT	PT1	EXPOSED	
171,172 173	NOT USED	—		—		—		—			
174	DRIVE THRU	PORCELAIN TILE	PRC1	PORCELAIN TILE	PRC2	CERAMIC TILE	CT1	FIBERGLASS REINFORCED PANEL	FRP1	9'-0"	
175	CARRY OUT	PORCELAIN TILE	PRC1	PORCELAIN TILE	PRC2	CERAMIC TILE	CT1	FIBERGLASS REINFORCED PANEL	FRP1	9'-0"	

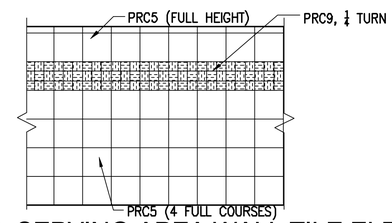

C3 TYP. SERVING AREA WALL TILE ELEV.
1/4"=1'-0"

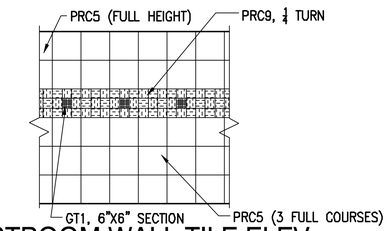

C4 RESTROOM WALL TILE ELEV.
1/4"=1'-0"

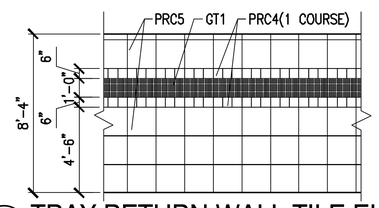

B3 TRAY RETURN WALL TILE ELEV.
1/4"=1'-0"

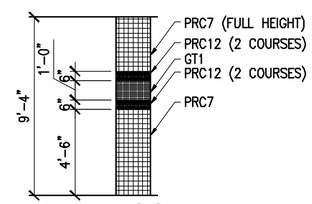

B4 TYP. COLUMN ELEV.
1/4"=1'-0"

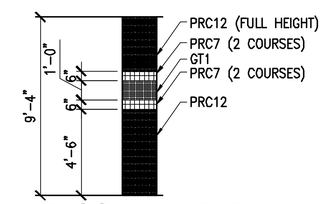

B5 COLUMN ELEV.
1/4"=1'-0"

NOTES THIS SHEET ONLY

1. FINISH LEGEND SHALL BE FOUND ON SHEET AF602.

FINISH REMARKS

1. SEE SHEET AF101 FOR FINISH LOCATIONS FOR ROOMS WITH MULTIPLE FINISHES, & FLOOR TILE PATTERN.
2. SHOWER TO BE ONE PIECE WHITE ACRYLIC.
3. BRICK TO MATCH EXTERIOR.
4. HEAD COUNT HALF HEIGHT WALLS TO RECEIVE IR1 AND SS1. (REFER TO SHEET AE801)
5. IR1 TERMINATES WITH CR1 AT 2'-8" A.F.F. U.O.N.

GRAPHIC SCALE

1/4" = 1'-0" 0 1' 5' 10' 15'

GENERAL NOTES

A. METAL DOOR FRAMES AND INTERIOR METAL DOORS TO BE PT3.
B. MATCH FINISH OF COVERS FOR RETURN AIR DUCTS, VENTS, & REGISTERS IN DRYWALL CEILINGS AND WALLS TO ADJACENT SURFACES.
C. DO NOT PAINT PRE-FINISHED ITEMS, FINISHED METAL SURFACES, OPERATING PARTS, OR LABELS.
D. TRANSITION STRIPS TO BE SCHLUTER; RENO-AEVT COLOR: "ALUMINUM"; MATERIAL / FINISH AS SPECIFIED / HEIGHT AS REQUIRED. PROVIDE AT CHANGE OF FLOOR MATERIAL TYPE. CENTER UNDER DOOR.
E. PAINTED SURFACES SHALL BE PT2 UNLESS OTHERWISE NOTED OR SCHEDULED.
F. HANDWASH STATIONS TO BE BRADLEY, EXPRESS LAVATORY SERIES, FINISH SS3; COUNTERTOPS AND BACKSPLASHES TO BE SS1; WINDOW SILLS TO BE SS2.
G. FINISH PILASTERS AND COLUMNS TO MATCH ADJACENT WALL FINISH U.O.N.; SEE A5/AF601, TYP. COLUMN ELEV. ROOMS 109.
H. CENTER TILE PATTERNS VERTICALLY AND HORIZONTALLY OVER TILED AREA U.O.N.
I. INSTALL BBT1 NON-CHECKERED PATTERN.
J. NO CUT TILES IN PATTERN FIELD. TRIM UNITS: MATCHING BEAD AND CORNER SHAPES TO BE COORDINATED WITH FIELD TILE.
K. SITE ADAPT AE WILL SELECT SCHEME FOR ADAPTATION TO THEIR BUILDING.
L. NO SUBSTITUTIONS WILL BE ALLOWED WITHOUT PRIOR APPROVAL FROM SITE ADAPT AE FOR ANY MATERIAL OR COLOR AS SHOWN ON THE PLANS AND SPECIFICATIONS.
M. BULLNOSE ALL EXPOSED EDGES AND OUTSIDE CORNERS OF CERAMIC WALL TILE AND PORCELAIN TILE BASE.
N. INSIDE MOUNT WS1 ON EACH WINDOW.
O. SOFFITS TO BE PT2 UNLESS OTHERWISE NOTED OR SCHEDULED.
P. CORNER GUARDS FOR KITCHEN AND SUPPORT SPACES TO MATCH CR1. MATCH FINISH OF ALL RECESSED RESILIENT CORNER GUARDS TO IR1.
Q. BEGIN RESTROOM TILE INSTALLATION FROM TARGET POINTS NOTED ON A4/AF101.

US Army Corps of Engineers
Norfolk District

MARK	DATE	DESCRIPTION	BY	APP

DATE: 1-30-09
SCALE: 1/4"=1'-0"
DESIGNED: EAE
DRAWN: EAE
PROJECT NO.
CHECKED: SBD
SUBMITTED: RTB
NORFOLK DISTRICT FILE NO.
SPECIFICATION NO.
DRAWING NO.
Plot scale: 1:1
Last saved on: —
File name: AF601.DWG

NORFOLK DISRTICT
CORPS OF ENGINEERS
NORFOLK, VIRGINIA

FINAL DESIGN SUBMITTAL
JANUARY 30, 2009

COE - DINING FACILITY PROTOTYPE
500 SOLDIER PERMANENT PARTY

FINISH SCHEDULE

SHEET REFERENCE NUMBER
AF601
SHEET 56 OF 135

H:\PJ\2851\CAD\2851_500 Soldier Permanent Party\CAD-Norfolk\Sheets\A\..\..\Constructs\Richmond\G\G-Tblnk.dwg Wed, 18 Nov 2009 - 3:19pm eedwards

FINISH LEGEND

SCHEME#1

CODE	MATERIAL / CONTACT	DESCRIPTION
AC1	ACCENT CANOPY	ARMSTRONG, SERIES: INFUSIONS ACCENT CANOPIES, COLOR: "CHANNELED FIRE" #CHT, SIZE: 4' X 10', RADIUS: 50 DEGREE.
AC2	ACCENT CANOPY	ARMSTRONG, SERIES: INFUSIONS ACCENT CANOPIES, COLOR: "CRYSTALINE SILVERADO" #TCR, SIZE: 2' X 5', RADIUS: 60 DEGREE.
AC3	ACCENT CANOPY	ARMSTRONG, SERIES: INFUSIONS ACCENT CANOPIES, COLOR: "CHANNELED FIRE" #CHT, SIZE: 2' X 5', RADIUS: 60 DEGREE.
ACT1	ACOUSTICAL CEILING TILE	ARMSTRONG, SERIES: CIRRUS ANGLED TEGULAR #551, COLOR: "WHITE", SIZE: 24" X 24" X 15/16".
BBT1	BIOBASED TILE	ARMSTRONG, SERIES: MIGRATIONS, COLOR: "ASHEN GRAY" #T3503, SIZE: 12" X 12" X 1/8".
CPT1	CARPET TILE	INTERFACE, STYLE #14648 ENTROPY, COLOR: "TAUPE" #7217, SIZE: 19.69" X 19.69".
CR1	CRASH RAIL	C/S ACROVYN, MODEL: SCR-16SSV, FINISH: STAINLESS STEEL, SIZE: 5-1/2" X 1-1/2".
CT1	CERAMIC TILE (FIELD)	DALTILE, SERIES: SEMI GLOSS, COLOR: "WHITE" #0100, SIZE: 6" X 6" X 5/16".
FRP1	FIBER REINFORCED PANELS	ARMSTRONG, SERIES: GEORGIAN #764, HIGH WASHABILITY, SQUARE LAY-IN, COLOR: "WHITE", SIZE: 24" X 24" X 5/8".
GR1	GROUT (KITCHEN WALL TILE)	TEC, SERIES: ACCUCOLOR EFX EPOXY SPECIAL EFFECTS GROUT, COLOR: #910 "BRIGHT WHITE".
GR2	GROUT (KITCHEN FLOOR TILE)	TEC, SERIES: ACCUCOLOR EFX EPOXY SPECIAL EFFECTS GROUT, COLOR: #939 "MIST".
GR3	GROUT (DINING, TOILETS)	TEC, SERIES: ACCUCOLOR EFX EPOXY SPECIAL EFFECTS GROUT, COLOR: #939 "MIST".
GT1	GLASS TILE	BESTVIEW, SERIES: SEASIDE GLASS, #53SEAEAR34M COLOR: EARTH BLEND, SIZE: 3/4"X3/4"(12"X12" SHEET).
IR1	IMPACT RESISTANT PANELS	C/S ACROVYN, SERIES: .040" QUATRO TEXTURED SHEET, COLOR: #262 "DRIFTWOOD".
LK1	LOCKER FINISH	LYON, SERIES: PREMIER COLORS, COLOR: #GY655-7G.
PRC1	PORCELAIN TILE (KITCHEN)	CROSSVILLE, SERIES: CROSS TREAD, COLOR: #CTSA825 "MERCURY", SIZE: 8"X8".
PRC2	PORCELAIN TILE (KITCHEN BASE)	CROSSVILLE, SERIES: CROSS COLORS, COLOR: #A825 "MERCURY", SIZE: 6"X8" COVE.
PRC3	PORCELAIN TILE (PRIMARY FIELD/PATTERN)	CROSSVILLE, SERIES: COLOR BLOX, COLOR: #A1103 "SLINKY", SIZE: 6"X6".
PRC4	PORCELAIN TILE (SECONDARY FIELD/BAND)	CROSSVILLE, SERIES: COLOR BLOX, COLOR: #A1119 "NIGHT NIGHT", SIZE: 6"X6".
PRC5	PORCELAIN TILE (PRIMARY FIELD)	CROSSVILLE, SERIES: COLOR BLOX, COLOR: #A1103 "SLINKY", SIZE: 18"X18".
PRC6	PORCELAIN TILE (SECONDARY FIELD/PATTERN)	CROSSVILLE, SERIES: COLOR BLOX, COLOR: #A1119 "NIGHT NIGHT", SIZE: 18"X18".
PRC7	PORCELAIN TILE (PRIMARY FIELD/MOSAICS)	CROSSVILLE, SERIES: COLOR BLOX MOSAICS, COLOR: #A1103 "SLINKY", SIZE: 3"X3".
PRC8	PORCELAIN TILE (ACCENT-FLOOR PATTERN)	CROSSVILLE, SERIES: COLOR BLOX TOO, COLOR: #A1177 "SATIN SHEETS", SIZE: 6"X12".
PRC9	PORCELAIN TILE (ACCENT-BANDS & INSET)	CROSSVILLE, SERIES: COLOR BLOX TOO, COLOR: #A1177 "SATIN SHEETS", SIZE: 6"X6".
PRC10	PORCELAIN TILE (PRIMARY FIELD BASE)	CROSSVILLE, SERIES: COLOR BLOX, COLOR: #A1103 "SLINKY", SIZE: 6"X12" COVE.
PRC11	NOT USED	
PRC12	PORCELAIN TILE (SECONDARY FIELD/MOSAICS)	CROSSVILLE, SERIES: COLOR BLOX MOSAICS, COLOR: #A1119 "NIGHT NIGHT", SIZE: 3"X3".
PRFP1	PREFABRICATED REFRIGERATOR / FREEZER PANEL	SEE FOOD SERVICE DRAWINGS.
PT1	PAINT (CEILING)	BENJAMIN MOORE, READY-MIXED INTERIOR, COLOR: #1-02 "SUPERWHITE", FINISH: EGGSHELL.
PT2	PAINT (GENERAL)	BENJAMIN MOORE, OFF-WHITE COLORS, COLOR: #1549 "BALBOA MIST", FINISH: EGGSHELL.
PT3	PAINT (TRIM)	BENJAMIN MOORE, AMERICA'S COLORS, CDLOR: #AC-27 "CALVESTON GRAY", FINISH: SEMI GLOSS.
PT4	PAINT (ACCENT)	BENJAMIN MOORE, CLASSIC COLORS, COLOR: #1322 "LADYBUG RED", FINISH: EGGSHELL.
PT5	PAINT (ACCENT)	BENJAMIN MOORE, HISTORICAL COLORS, COLOR: #HC-166 "KENDAL CHARCOAL", FINISH: EGGSHELL.
PT6	PAINT (ACCENT)	BENJAMIN MOORE, COLOR PREVIEW, COLOR: #2132-10 "BLACK", FINISH: EGGSHELL.
RB1	RUBBER BASE (RESILIENT)	JOHNSONITE, SERIES: TIGHT LOCK (COVE TOE) #TCBR, COLOR: #48 "GRAY", SIZE: 4-3/8" HIGH (ROLLED GOODS).
RB2	RUBBER BASE (CARPET)	JOHNSONITE, SERIES: TIGHT LOCK (STRAIGHT TOE) #TDC, COLOR: #48 "GRAY", SIZE: 4-1/2" HIGH (ROLLED GOODS).
RM1	RECESSED MAT (ENTRY)	C/S GROUP "PEDIGRID", ALUMINUM LEVEL BASE FRAME & DRAIN PAN, CARPET INSERT: MONOTUFT HD #7323 CASTLE GRAY
SC1	SEALED CONCRETE	CLEAR.
SGA1	SIGNAGE ACCENT	SIGN SYSTEM 290, FINISH: "CARDINAL RED" #236.
SGI1	SIGNAGE INSERT	SIGN SYSTEM 290, FINISH: "BLACK" #204.
SGV1	SIGNAGE VINYL COPY	SIGN SYSTEM 290, FONT STYLE: HELVETICA, COLOR: #294 WINTER WHITE
SS1	SOLID SURFACE (TOILET VANITY)	CORIAN, COLOR: "PLATINUM", FINISH: SATIN, EDGE PROFILE: WATERFALL W/INTEGRAL BACKSPLASH
SS2	SOLID SURFACE (WINDOW SILLS)	CORIAN, COLOR: "PEARL GRAY", FINISH: SATIN
SS3	SOLID SURFACE (LAVATORY)	BRADLEY, SERIES: TERREON RE, COLOR: "MOON DUST".
TP1	TOILET PARTITION	BRADLEY, SERIES: SENTINEL 400 OVERHEAD BRACED, MATERIAL: SOLID PHENOLIC CORE, COLOR: "STONE GRAFIX" #503-58.
WS1	WINDOW SHADES	MECHOSHADE, SERIES: MECHO / 5 STANDARD BRACKET WITH FASCIA, SIZE: 3-1/2" X 3-15/16", MATERIAL: ECOVEIL DENSE BASKET WEAVE 3% OPENNESS FACTOR, COLOR: #1501 "WHITE" .

SCHEME#2

CODE	MATERIAL / CONTACT	DESCRIPTION
AC1	ACCENT CANOPY	ARMSTRONG, SERIES: INFUSIONS ACCENT CANOPIES, COLOR: "CHANNELED MIDNIGHT" #CHT, SIZE: 4' X 10', RADIUS: 50 DEGREE.
AC2	ACCENT CANOPY	ARMSTRONG, SERIES: INFUSIONS ACCENT CANOPIES, COLOR: "CRYSTALINE SILVERADO" #TCR, SIZE: 2' X 5', RADIUS: 60 DEGREE.
AC3	ACCENT CANOPY	ARMSTRONG, SERIES: INFUSIONS ACCENT CANOPIES, COLOR: "CHANNELED MIDNIGHT" #CHT, SIZE: 2' X 5', RADIUS: 60 DEGREE.
ACT1	ACOUSTICAL CEILING TILE	ARMSTRONG, SERIES: CIRRUS ANGLED TEGULAR #551, COLOR: "WHITE", SIZE: 24" X 24" X 15/16".
BBT1	BIOBASED TILE	ARMSTRONG, SERIES: MIGRATIONS, COLOR: "NATURAL BEIGE" #T3510 SIZE: 12" X 12" X 1/8".
CPT1	CARPET TILE	INTERFACE, STYLE #14648 ENTROPY, COLOR: "BASALT" #7238, SIZE: 19.69" X 19.69".
CR1	CRASH RAIL	C/S ACROVYN, MODEL: SCR-16SSV, FINISH: STAINLESS STEEL, SIZE: 5-1/2" X 1-1/2".
CT1	CERAMIC TILE (FIELD)	DALTILE, SERIES: SEMI GLOSS, COLOR: "ALMOND" #0135, SIZE: 6" X 6" X 5/16".
FRP1	FIBER REINFORCED PANELS	ARMSTRONG, SERIES: GEORGIAN #764, HIGH WASHABILITY, SQUARE LAY-IN, COLOR: "WHITE", SIZE: 24" X 24" X 5/8".
GR1	GROUT (KITCHEN WALL TILE)	TEC, SERIES: ACCUCOLOR EFX EPOXY SPECIAL EFFECTS GROUT, COLOR: #988 "PEARL".
GR2	GROUT (KITCHEN FLOOR TILE)	TEC, SERIES: ACCUCOLOR EFX EPOXY SPECIAL EFFECTS GROUT, COLOR: #973 "WARM TAUPE".
GR3	GROUT (DINING, TOILETS)	TEC, SERIES: ACCUCOLOR EFX EPOXY SPECIAL EFFECTS GROUT, COLOR: #939 "MIST".
GT1	GLASS TILE	CASA ITALIA SERIES: METALLICA MIX MOSAIC, COLOR: GRIGIO; #CITMMT2GR23, SIZE: 1"X1"(12"X12" SHEET).
IR1	IMPACT RESISTANT PANELS	C/S ACROVYN, SERIES: .040" QUATRO TEXTURED SHEET, COLOR: #929 "OYSTER GRAY".
LK1	LOCKER FINISH	LYON, SERIES: PREMIER COLORS, COLOR: #GY655-7G.
PRC1	PORCELAIN TILE (KITCHEN)	CROSSVILLE, SERIES: CROSS TREAD, COLOR: #CTSA585 "SEA MIST", SIZE: 8"X8".
PRC2	PORCELAIN TILE (KITCHEN BASE)	CROSSVILLE, SERIES: CROSS COLORS, COLOR: #A585 "SEA MIST", SIZE: 6"X8" COVE.
PRC3	PORCELAIN TILE (PRIMARY FIELD/PATTERN)	CROSSVILLE, SERIES: COLOR BLOX, COLOR: #A1108 "SEA OTTER", SIZE: 6"X6".
PRC4	PORCELAIN TILE (SECONDARY FIELD/BAND)	CROSSVILLE, SERIES: COLOR BLOX TOO, COLOR: #A1126 "GREY MATTER", SIZE: 6"X6".
PRC5	PORCELAIN TILE (PRIMARY FIELD)	CROSSVILLE, SERIES: COLOR BLOX TOO, COLOR: #A1108 "SEA OTTER", SIZE: 18"X18".
PRC6	PORCELAIN TILE (SECONDARY FIELD/PATTERN)	CROSSVILLE, SERIES: COLOR BLOX TOO, COLOR: #A1126 "GREY MATTER", SIZE: 18"X18".
PRC7	PORCELAIN TILE (PRIMARY FIELD/MOSAICS)	CROSSVILLE, SERIES: COLOR BLOX MOSAICS, COLOR: #A1108 "SEA OTTER", SIZE: 3"X3".
PRC8	PORCELAIN TILE (ACCENT-FLOOR PATTERN)	CROSSVILLE, SERIES: COLOR BLOX TOO, COLOR: #A1175 "PAJAMA PARTY", SIZE: 6"X12".
PRC9	PORCELAIN TILE (ACCENT-BANDS & INSET)	CROSSVILLE, SERIES: COLOR BLOX TOO, COLOR: #A1175 "PAJAMA PARTY", SIZE: 6"X6".
PRC10	PORCELAIN TILE (PRIMARY FIELD BASE)	CROSSVILLE, SERIES: COLOR BLOX, COLOR: #A1108 "SEA OTTER", SIZE: 6"X12" COVE.
PRC11	NOT USED	
PRC12	PORCELAIN TILE (SECONDARY FIELD/MOSAICS)	CROSSVILLE, SERIES: COLOR BLOX MOSAICS, COLOR: #A1126 "GREY MATTER", SIZE: 3"X3".
PRFP1	PREFABRICATED REFRIGERATOR / FREEZER PANEL	SEE FOOD SERVICE DRAWINGS.
PT1	PAINT (CEILING)	BENJAMIN MOORE, READY-MIXED INTERIOR, COLOR: #1-02 "SUPERWHITE", FINISH: EGGSHELL.
PT2	PAINT (GENERAL)	BENJAMIN MOORE, CLASSIC COLORS, COLOR: #861 "SHALE", FINISH: EGGSHELL.
PT3	PAINT (TRIM)	BENJAMIN MOORE, COLOR PREVIEW, COLOR: #HC-87 "ASHLEY GRAY", FINISH: SEMI GLOSS.
PT4	PAINT (ACCENT)	BENJAMIN MOORE, CLASSIC COLORS, COLOR: #734 "TROPICAL TEAL", FINISH: EGGSHELL.
PT5	PAINT (ACCENT)	BENJAMIN MOORE, CLASSIC COLORS, COLOR: #804 "CHICAGO BLUES", FINISH: EGGSHELL.
PT6	PAINT (ACCENT)	BENJAMIN MOORE, CLASSIC COLORS, COLOR: #805 "NEW YORK STATE OF MIND", FINISH: EGGSHELL.
RB1	RUBBER BASE (RESILIENT)	JOHNSONITE, SERIES: TIGHT LOCK (COVE TOE) #TCBR, COLOR: #48 "GRAY", SIZE: 4-3/8" HIGH (ROLLED GOODS).
RB2	RUBBER BASE (CARPET)	JOHNSONITE, SERIES: TIGHT LOCK (STRAIGHT TOE) #TDC, COLOR: #48 "GRAY", SIZE: 4-1/2" HIGH (ROLLED GOODS).
RM1	RECESSED MAT (ENTRY)	C/S GROUP "PEDIGRID", ALUMINUM LEVEL BASE FRAME & DRAIN PAN, CARPET INSERT: MONOTUFT HD #9321 PEWTER
SC1	SEALED CONCRETE	CLEAR.
SGA1	SIGNAGE ACCENT	SIGN SYSTEM 290, FINISH: "TURQUOISE" #266.
SGI1	SIGNAGE INSERT	SIGN SYSTEM 290, FINISH: "ASH" #211.
SGV1	SIGNAGE VINYL COPY	SIGN SYSTEM 290, FONT STYLE: HELVETICA, COLOR: #294 WINTER WHITE
SS1	SOLID SURFACE (TOILET VANITY)	CORIAN, COLOR: "DOVE", FINISH: SATIN, EDGE PROFILE: WATERFALL W/INTEGRAL BACKSPLASH
SS2	SOLID SURFACE (WINDOW SILLS)	CORIAN, COLOR: "OYSTER", FINISH: SATIN
SS3	SOLID SURFACE (LAVATORY)	BRADLEY, SERIES: TERREON RE, COLOR: "BIRCH BARK".
TP1	TOILET PARTITION	BRADLEY, SERIES: SENTINEL 400 OVERHEAD BRACED, MATERIAL: SOLID PHENOLIC CORE, COLOR: "EARTH WASH" #7213-58.
WS1	WINDOW SHADES	MECHOSHADE, SERIES: MECHO / 5 STANDARD BRACKET WITH FASCIA, SIZE: 3-1/2" X 3-15/16", MATERIAL: ECOVEIL DENSE BASKET WEAVE 3% OPENNESS FACTOR, COLOR: #1516 "EGGSHELL".

SCHEME#3

CODE	MATERIAL / CONTACT	DESCRIPTION
AC1	ACCENT CANOPY	ARMSTRONG, SERIES: INFUSIONS ACCENT CANOPIES, COLOR: "CHANNELED SUNSET" #CHT, SIZE: 4' X 10', RADIUS: 50 DEGREE.
AC2	ACCENT CANOPY	ARMSTRONG, SERIES: INFUSIONS ACCENT CANOPIES, COLOR: "CRYSTALINE FOCUS" #TCR, SIZE: 2' X 5', RADIUS: 60 DEGREE.
AC3	ACCENT CANOPY	ARMSTRONG, SERIES: INFUSIONS ACCENT CANOPIES, COLOR: "CHANNELED SUNSET" #CHT, SIZE: 2' X 5', RADIUS: 60 DEGREE.
ACT1	ACOUSTICAL CEILING TILE	ARMSTRONG, SERIES: CIRRUS ANGLED TEGULAR #551, COLOR: "WHITE", SIZE: 24" X 24" X 15/16".
BBT1	BIOBASED TILE	ARMSTRONG, SERIES: MIGRATIONS, COLOR: "SANDY BEIGE" #T3512, SIZE: 12" X 12" X 1/8".
CPT1	CARPET TILE	INTERFACE, STYLE #14648 ENTROPY, COLOR: "METAMORPHOSIS" #7204, SIZE: 19.69" X 19.69".
CR1	CRASH RAIL	C/S ACROVYN, MODEL: SCR-16SSV, FINISH: STAINLESS STEEL, SIZE: 5-1/2" X 1-1/2".
CT1	CERAMIC TILE (FIELD)	DALTILE, SERIES: SEMI GLOSS, COLOR: "CRISP LINEN" #0139, SIZE: 6" X 6" X 5/16".
FRP1	FIBER REINFORCED PANELS	ARMSTRONG, SERIES: GEORGIAN #764, HIGH WASHABILITY, SQUARE LAY-IN, COLOR: "WHITE", SIZE: 24" X 24" X 5/8".
GR1	GROUT (KITCHEN WALL TILE)	TEC, SERIES: ACCUCOLOR EFX EPOXY SPECIAL EFFECTS GROUT, COLOR: #902 "IVORY".
GR2	GROUT (KITCHEN FLOOR TILE)	TEC, SERIES: ACCUCOLOR EFX EPOXY SPECIAL EFFECTS GROUT, COLOR: #915 "LIGHT SMOKE".
GR3	GROUT (DINING, TOILETS)	TEC, SERIES: ACCUCOLOR EFX EPOXY SPECIAL EFFECTS GROUT, COLOR: #915 "LIGHT SMOKE".
GT1	GLASS TILE	CASA ITALIA, SERIES: METALLICA MIX #MMT1BGE23S.25 COLOR: BEIGE, SIZE: 1"X1"(12"X12" SHEET).
IR1	IMPACT RESISTANT PANELS	C/S ACROVYN, SERIES: .040" QUATRO TEXTURED SHEET, COLOR: #479 "CAPPUCINO".
LK1	LOCKER FINISH	LYON, SERIES: PREMIER COLORS, COLOR: #BN931-B6.
PRC1	PORCELAIN TILE (KITCHEN)	CROSSVILLE, SERIES: CROSS TREAD, COLOR: #CTSA750 "BROWN TWEED", SIZE: 8"X8".
PRC2	PORCELAIN TILE (KITCHEN BASE)	CROSSVILLE, SERIES: CROSS COLORS, COLOR: #A750 "BROWN TWEED", SIZE: 6"X8" COVE.
PRC3	PORCELAIN TILE (PRIMARY FIELD/PATTERN)	CROSSVILLE, SERIES: COLOR BLOX, COLOR: #A1107 "MUD PIE", SIZE: 6"X6".
PRC4	PORCELAIN TILE (SECONDARY FIELD/BAND)	CROSSVILLE, SERIES: COLOR BLOX, COLOR: #A1118 "CHOCOLATE CANDY", SIZE: 6"X6".
PRC5	PORCELAIN TILE (PRIMARY FIELD)	CROSSVILLE, SERIES: COLOR BLOX TOO, COLOR: #A1107 "MUD PIE", SIZE: 18"X18".
PRC6	PORCELAIN TILE (SECONDARY FIELD/PATTERN)	CROSSVILLE, SERIES: COLOR BLOX, COLOR: #A1118 "CHOCOLATE CANDY", SIZE: 18"X18".
PRC7	PORCELAIN TILE (PRIMARY FIELD/MOSAICS)	CROSSVILLE, SERIES: COLOR BLOX MOSAICS, COLOR: #A1107 "MUD PIE", SIZE: 3"X3".
PRC8	PORCELAIN TILE (ACCENT-FLOOR PATTERN)	CROSSVILLE, SERIES: COLOR BLOX TOO, COLOR: #A1172 "GRANDPA'S TIE", SIZE: 6"X12".
PRC9	PORCELAIN TILE (ACCENT-BANDS & INSET)	CROSSVILLE, SERIES: COLOR BLOX TOO, COLOR: #A1172 "GRANDPA'S TIE", SIZE: 6"X6".
PRC10	PORCELAIN TILE (PRIMARY FIELD BASE)	CROSSVILLE, SERIES: COLOR BLOX, COLOR: #A1107 "MUD PIE", SIZE: 6"X12" COVE.
PRC11	NOT USED	
PRC12	PORCELAIN TILE (SECONDARY FIELD/MOSAICS)	CROSSVILLE, SERIES: COLOR BLOX MOSAICS, COLOR: #A1118 "CHOCOLATE CANDY", SIZE: 3"X3".
PRFP1	PREFABRICATED REFRIGERATOR / FREEZER PANEL	SEE FOOD SERVICE DRAWINGS.
PT1	PAINT (CEILING)	BENJAMIN MOORE, READY-MIXED INTERIOR, COLOR: #1-02 "SUPERWHITE", FINISH: EGGSHELL.
PT2	PAINT (GENERAL)	BENJAMIN MOORE, COLOR PREVIEW, COLOR: #1067 "BLOND WOOD", FINISH: EGGSHELL.
PT3	PAINT (TRIM)	BENJAMIN MOORE, CLASSIC COLORS, COLOR: #1054 "SHERWOOD TAN", FINISH: SEMI GLOSS.
PT4	PAINT (ACCENT)	BENJAMIN MOORE, CLASSIC COLORS, COLOR: #1112 "SANDY VALLEY", FINISH: EGGSHELL.
PT5	PAINT (ACCENT)	BENJAMIN MOORE, CLASSIC COLORS, COLOR: #077 "FIERY OPAL", FINISH: EGGSHELL.
PT6	PAINT (ACCENT)	BENJAMIN MOORE, CLASSIC COLORS, COLOR: #496 "CHOPPED DILL", FINISH: EGGSHELL.
RB1	RUBBER BASE (RESILIENT)	JOHNSONITE, SERIES: TIGHT LOCK (COVE TOE) #TCBR, COLOR: #47 "BROWN", SIZE: 4-3/8" HIGH (ROLLED GOODS).
RB2	RUBBER BASE (CARPET)	JOHNSONITE, SERIES: TIGHT LOCK (STRAIGHT TOE) #TDC, COLOR: #47 "BROWN", SIZE: 4-1/2" HIGH (ROLLED GOODS).
RM1	RECESSED MAT (ENTRY)	C/S GROUP "PEDIGRID", ALUMINUM LEVEL BASE FRAME & DRAIN PAN, CARPET INSERT: MONOTUFT HD #9303 SANDBAR
SC1	SEALED CONCRETE	CLEAR.
SGA1	SIGNAGE ACCENT	SIGN SYSTEM 290, FINISH: "BUCKSKIN" #220.
SGI1	SIGNAGE INSERT	SIGN SYSTEM 290, FINISH: "DARK NEUTRAL" #201.
SGV1	SIGNAGE VINYL COPY	SIGN SYSTEM 290, FONT STYLE: HELVETICA, COLOR: #294 WINTER WHITE
SS1	SOLID SURFACE (TOILET VANITY)	LG, COLOR: #G604 "TIMBERWOLF", FINISH: SATIN, EDGE PROFILE: WATERFALL W/INTEGRAL BACKSPLASH
SS2	SOLID SURFACE (WINDOW SILLS)	CORIAN, COLOR: "ECRU", FINISH: SATIN
SS3	SOLID SURFACE (LAVATORY)	BRADLEY, SERIES: TERREON RE, COLOR: "OAT".
TP1	TOILET PARTITION	BRADLEY, SERIES: SENTINEL 400 OVERHEAD BRACED, MATERIAL: SOLID PHENOLIC CORE, COLOR: "NATURAL CANVAS" #7022-58.
WS1	WINDOW SHADES	MECHOSHADE, SERIES: MECHO / 5 STANDARD BRACKET WITH FASCIA, SIZE: 3-1/2" X 3-15/16", MATERIAL: ECOVEIL DENSE BASKET WEAVE 3% OPENNESS FACTOR, COLOR: #1516 "EGGSHELL".

SCHEME#4

CODE	MATERIAL / CONTACT	DESCRIPTION
AC1	ACCENT CANOPY	ARMSTRONG, SERIES: INFUSIONS ACCENT CANOPIES, COLOR: "VISION" #CHV, SIZE: 4' X 10', RADIUS: 50 DEGREE.
AC2	ACCENT CANOPY	ARMSTRONG, SERIES: INFUSIONS ACCENT CANOPIES, COLOR: "CRYSTALINE FOCUS" #TCR, SIZE: 2' X 5', RADIUS: 60 DEGREE.
AC3	ACCENT CANOPY	ARMSTRONG, SERIES: INFUSIONS ACCENT CANOPIES, COLOR: "VISION" #CHV, SIZE: 2' X 5', RADIUS: 60 DEGREE.
ACT1	ACOUSTICAL CEILING TILE	ARMSTRONG, SERIES: CIRRUS ANGLED TEGULAR #551, COLOR: "WHITE", SIZE: 24" X 24" X 15/16".
BBT1	BIOBASED TILE	ARMSTRONG, SERIES: MIGRATIONS, COLOR: "MUSHROOM BEIGE" #T3509, SIZE: 12" X 12" X 1/8".
CPT1	CARPET TILE	INTERFACE, STYLE #14648 ENTROPY, COLOR: "HEATH" #7220, SIZE: 19.69" X 19.69".
CR1	CRASH RAIL	C/S ACROVYN, MODEL: SCR-16SSV, FINISH: STAINLESS STEEL, SIZE: 5-1/2" X 1-1/2".
CT1	CERAMIC TILE (FIELD)	DALTILE, SERIES: SEMI GLOSS, COLOR: "ALMOND" #0135, SIZE: 6" X 6" X 5/16".
FRP1	FIBER REINFORCED PANELS	ARMSTRONG, SERIES: GEORGIAN #764, HIGH WASHABILITY, SQUARE LAY-IN, COLOR: "WHITE", SIZE: 24" X 24" X 5/8".
GR1	GROUT (KITCHEN WALL TILE)	TEC, SERIES: ACCUCOLOR EFX EPOXY SPECIAL EFFECTS GROUT, COLOR: #988 "PEARL".
GR2	GROUT (KITCHEN FLOOR TILE)	TEC, SERIES: ACCUCOLOR EFX EPOXY SPECIAL EFFECTS GROUT, COLOR: #915 "LIGHT SMOKE".
GR3	GROUT (DINING, TOILETS)	TEC, SERIES: ACCUCOLOR EFX EPOXY SPECIAL EFFECTS GROUT, COLOR: #973 "WARM TAUPE".
GT1	GLASS TILE	DALTILE, SERIES: GLASS REFLECTIONS, #GR09 COLOR: KINETIC KHAKI, SIZE: 1"X1" (12"X12" SHEET).
IR1	IMPACT RESISTANT PANELS	C/S ACROVYN, SERIES: .040" QUATRO TEXTURED SHEET, COLOR: #305 "MUSHROOM".
LK1	LOCKER FINISH	LYON, SERIES: PREMIER COLORS, COLOR: #BN931-B6.
PRC1	PORCELAIN TILE (KITCHEN)	CROSSVILLE, SERIES: CROSS TREAD, COLOR: #CTSA750 "BROWN TWEED", SIZE: 8"X8".
PRC2	PORCELAIN TILE (KITCHEN BASE)	CROSSVILLE, SERIES: CROSS COLORS, COLOR: #A750 "BROWN TWEED", SIZE: 6"X8" COVE.
PRC3	PORCELAIN TILE (PRIMARY FIELD/PATTERN)	CROSSVILLE, SERIES: COLOR BLOX, COLOR: #A1108 "SEA OTTER", SIZE: 6"X6".
PRC4	PORCELAIN TILE (SECONDARY FIELD/BAND)	CROSSVILLE, SERIES: COLOR BLOX, COLOR: #A1114 "TREE HOUSE", SIZE: 6"X6".
PRC5	PORCELAIN TILE (PRIMARY FIELD)	CROSSVILLE, SERIES: COLOR BLOX TOO, COLOR: #A1108 "SEA OTTER", SIZE: 18"X18".
PRC6	PORCELAIN TILE (SECONDARY FIELD/PATTERN)	CROSSVILLE, SERIES: COLOR BLOX, COLOR: #A1114 "TREE HOUSE", SIZE: 18"X18".
PRC7	PORCELAIN TILE (PRIMARY FIELD/MOSAICS)	CROSSVILLE, SERIES: COLOR BLOX MOSAICS, COLOR: #A1108 "SEA OTTER", SIZE: 3"X3".
PRC8	PORCELAIN TILE (ACCENT-FLOOR PATTERN)	CROSSVILLE, SERIES: COLOR BLOX TOO, COLOR: #A1176 "TABBY CAT", SIZE: 6"X12".
PRC9	PORCELAIN TILE (ACCENT-BANDS & INSET)	CROSSVILLE, SERIES: COLOR BLOX TOO, COLOR: #A1176 "TABBY CAT", SIZE: 6"X6".
PRC10	PORCELAIN TILE (PRIMARY FIELD BASE)	CROSSVILLE, SERIES: COLOR BLOX, COLOR: #A1108 "SEA OTTER", SIZE: 6"X12" COVE.
PRC11	NOT USED	
PRC12	PORCELAIN TILE (SECONDARY FIELD/MOSAICS)	CROSSVILLE, SERIES: COLOR BLOX MOSAICS, COLOR: #A1114 "TREE HOUSE", SIZE: 3"X3".
PRFP1	PREFABRICATED REFRIGERATOR / FREEZER PANEL	SEE FOOD SERVICE DRAWINGS.
PT1	PAINT (CEILING)	BENJAMIN MOORE, READY-MIXED INTERIOR, COLOR: #1-02 "SUPERWHITE", FINISH: EGGSHELL.
PT2	PAINT (GENERAL)	BENJAMIN MOORE, CLASSIC COLORS, COLOR: #982 "CEDAR KEY", FINISH: EGGSHELL.
PT3	PAINT (TRIM)	BENJAMIN MOORE, CLASSIC COLORS, COLOR: #999 "RUSTIC TAUPE", FINISH: SEMI GLOSS.
PT4	PAINT (ACCENT)	BENJAMIN MOORE, HISTORICAL COLORS, COLOR: #HC-49 "MAYFLOWER RED", FINISH: EGGSHELL.
PT5	PAINT (ACCENT)	BENJAMIN MOORE, COLOR PREVIEW, COLOR: #1301 "SPANISH RED", FINISH: EGGSHELL.
PT6	PAINT (ACCENT)	BENJAMIN MOORE, CLASSIC COLORS, COLOR: #1238 "FALCON BROWN", FINISH: EGGSHELL.
RB1	RUBBER BASE (RESILIENT)	JOHNSONITE, SERIES: TIGHT LOCK (COVE TOE) #TCBR, COLOR: #44 "DARK BROWN", SIZE: 4-3/8" HIGH (ROLLED GOODS).
RB2	RUBBER BASE (CARPET)	JOHNSONITE, SERIES: TIGHT LOCK (STRAIGHT TOE) #TDC, COLOR: #44 "DARK BROWN", SIZE: 4-1/2" HIGH (ROLLED GOODS).
RM1	RECESSED MAT (ENTRY)	C/S GROUP "PEDIGRID", ALUMINUM LEVEL BASE FRAME & DRAIN PAN, CARPET INSERT: MONOTUFT HD #7304 SANDSTONE
SC1	SEALED CONCRETE	CLEAR.
SGA1	SIGNAGE ACCENT	SIGN SYSTEM 290, FINISH: "PAPRIKA" #227.
SGI1	SIGNAGE INSERT	SIGN SYSTEM 290, FINISH: "DARK NEUTRAL" #201.
SGV1	SIGNAGE VINYL COPY	SIGN SYSTEM 290, FONT STYLE: HELVETICA, COLOR: #294 WINTER WHITE
SS1	SOLID SURFACE (TOILET VANITY)	LG, COLOR: #G73 "MESA GRANITE", FINISH: SATIN, EDGE PROFILE: WATERFALL W/INTEGRAL BACKSPLASH
SS2	SOLID SURFACE (WINDOW SILLS)	CORIAN, COLOR: "WHISPER", FINISH: SATIN
SS3	SOLID SURFACE (LAVATORY)	BRADLEY, SERIES: TERREON RE, COLOR: "BIRCH BARK".
TP1	TOILET PARTITION	BRADLEY, SERIES: SENTINEL 400 OVERHEAD BRACED, MATERIAL: SOLID PHENOLIC CORE, COLOR: "LABRADOR GRANITE" #3692-58.
WS1	WINDOW SHADES	MECHOSHADE, SERIES: MECHO / 5 STANDARD BRACKET WITH FASCIA, SIZE: 3-1/2" X 3-15/16", MATERIAL: ECOVEIL DENSE BASKET WEAVE 3% OPENNESS FACTOR, COLOR: #1502 "BEIGE".

US Army Corps of Engineers
Norfolk District

MARK	DATE	DESCRIPTION	BY	APP.

DESIGNED: EAE
DRAWN: EAE
CHECKED: SBD
SUBMITTED: RTB
DATE: 1-30-09
SCALE: –
PROJECT NO.
NORFOLK DISTRICT FILE NO.
DRAWING NO. –
SPECIFICATION NO.
Plot scale: 1:1
Last worked on: –
File name: AF602.DWG

NORFOLK DISTRICT
CORPS OF ENGINEERS
NORFOLK, VIRGINIA

FINAL DESIGN SUBMITTAL
JANUARY 30, 2009

COE - DINING FACILITY PROTOTYPE
500 SOLDIER PERMANENT PARTY

FINISH LEGEND

SHEET REFERENCE NUMBER
AF602

H:\PJ\2851\CAD\2851_500 Soldier Permanent Party\CAD-Norfolk\Sheets\A\...\Constructs\Richmond\G\G-Tbink.dwg Wed, 18 Nov 2009 - 3:19pm eedwards

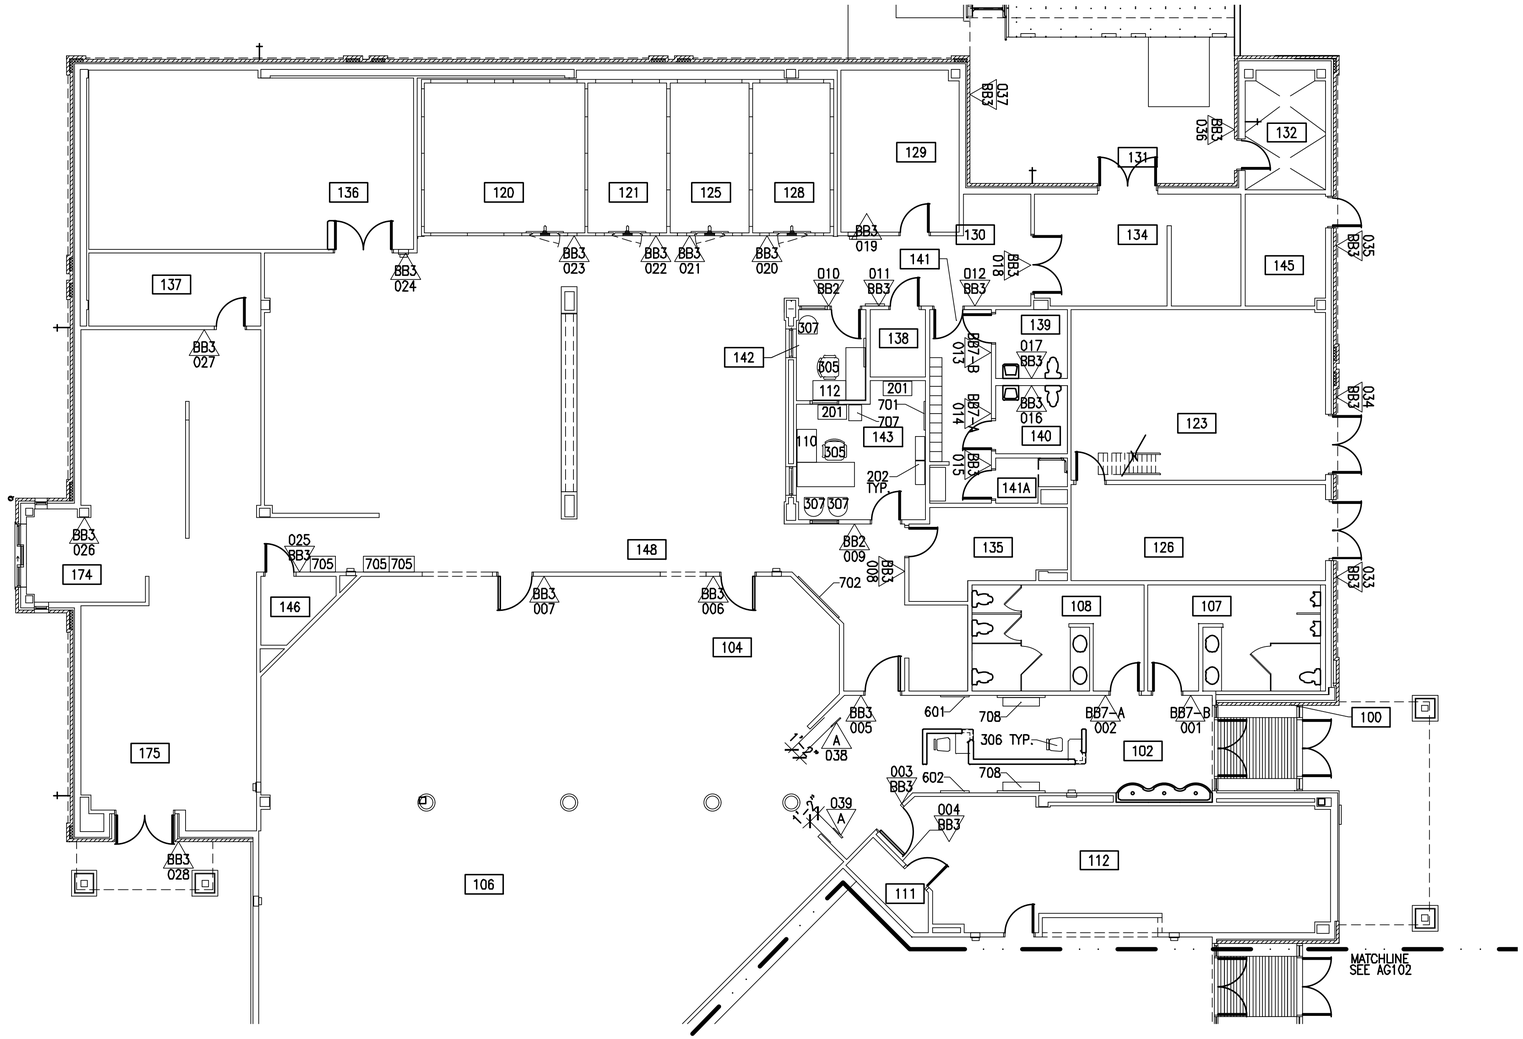

PLAN NORTH

FURNITURE FOOTPRINT AND SIGNAGE PLAN - AREA 'A'

1/8"=1'-0"

ROOM LEGEND — THIS SHEET ONLY

100	VESTIBULE	112	DISHWASHING	129	RECEIVING	137	DRY STORAGE ISSUE	148	KITCHEN
102	HEAD COUNT	120	ISSUE FREEZER	130	BREAD STORAGE	138	PAPER STORAGE	174	DRIVE THRU
104	SERVICE AREA #1	121	THAW REFRIGERATOR	131	COMPANY LOADING DOCK	141	LOCKER ROOM	175	CARRY OUT
106	SALAD BAR	123	MECHANICAL ROOM	132	CAN WASH	141A	SHOWER ROOM		
107,139	MEN	125	MEAT & DAIRY REFRIGERATOR	134	FIELD FEEDING	142,143	OFFICE		
108,140	WOMEN	126	ELECTRICAL ROOM	135	SODA ROOM	145	COMMUNICATIONS ROOM		
111	STORAGE	128	PRODUCE REFRIGERATOR	136	DRY STORAGE	146	JANITOR		

NOTES — THIS SHEET ONLY

1. FURNITURE SHOWN N.I.C. AND IS PROVIDED FOR REFERENCE ONLY.
2. CENTER SIGNS 038 & 039 OVER ADJACENT WALL.

FURNITURE LEGEND — THIS SHEET ONLY

110	RIGHT RETURN DESK UNIT	705	COAT RACK
112	RIGHT RETURN DESK UNIT	707	SAFE
201	LATERAL FILE	708	TELEVISION
202	BOOKCASE		
305	TASK CHAIR WITH ARMS		
306	TASK STOOL		
307	SIDE CHAIR		
601	ARTWORK		
602	ARTWORK		
701	MARKER BOARD		
702	MARKER BOARD		

GRAPHIC SCALE

1/8" = 1'-0" 0 5' 10' 15' 30'

SIGNAGE LEGEND

TYPE NUMBER — SIGNAGE LOCATION SYMBOL

KEY PLAN

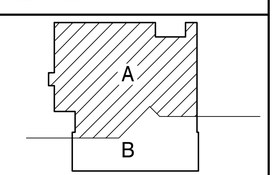

US Army Corps of Engineers
Norfolk District

MARK	DATE	DESCRIPTION	BY	APP.

DESIGNED: EAE
DRAWN: EAE
PROJECT NO.
DRAWING NO.
Last worked on: —
File name: AG101.DWG
CHECKED: SDB
SUBMITTED: RTB
DATE: 1-30-09
SCALE: 1/8"=1'-0"
NORFOLK DISTRICT FILE NO.
SPECIFICATION NO.
Plot scale: 1:1

NORFOLK DISRTICT
CORPS OF ENGINEERS
NORFOLK, VIRGINIA

FINAL DESIGN SUBMITTAL
JANUARY 30, 2009

COE - DINING FACILITY PROTOTYPE
500 SOLDIER PERMANENT PARTY

FURNITURE FOOTPRINT AND SIGNAGE PLAN-AREA 'A'

SHEET REFERENCE NUMBER
AG101
SHEET 58 OF 135

H:\PJ\2851\CAD\2851_500 Soldier Permanent Party\CAD-Norfolk\Sheets\A\..\..\Constructs\Richmond\G\G-Tblnk.dwg Wed, 18 Nov 2009 - 3:19pm eedwards

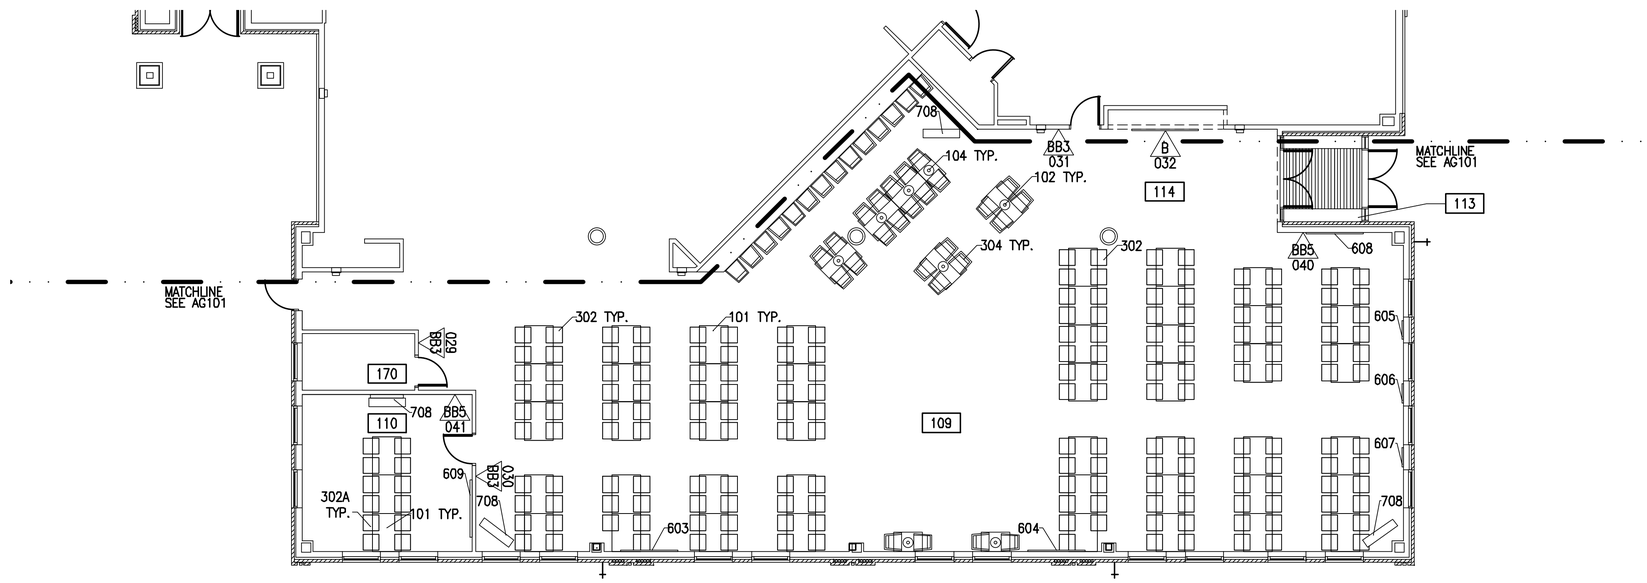

PLAN NORTH

FURNITURE LAYOUT AND SIGNAGE PLAN - AREA 'B'

1/8"=1'-0"

ROOM LEGEND	THIS SHEET ONLY
109	DINING AREA B
110	DINING AREA A
113	VESTIBULE
114	TRAY RETURN
170	ELECTRICAL CLOSET

NOTES

1. FURNITURE SHOWN N.I.C. AND IS PROVIDED FOR REFERENCE ONLY.
2. CENTER SIGN 032 OVER TRAY RETURN OPENING.

FURNITURE LEGEND — THIS SHEET ONLY

101	DINING TABLE	608	ARTWORK
102	CAFE TABLE	609	ARTWORK
104	CAFE TABLE	708	TELEVISION
302	DINING CHAIR, MAIN		
302A	DINING CHAIR, PRIVATE		
304	DINING STOOL		
603	ARTWORK		
604	ARTWORK		
605	ARTWORK		
606	ARTWORK		
607	ARTWORK		

GRAPHIC SCALE

1/8" = 1'-0" 0 5' 10' 15' 30'

SIGNAGE LEGEND

TYPE NUMBER — SIGNAGE LOCATION SYMBOL

KEY PLAN

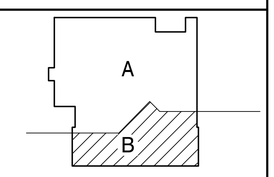

US Army Corps of Engineers
Norfolk District

MARK	DATE	DESCRIPTION	BY	APP.

DESIGNED: EAE
DRAWN: EAE
PROJECT NO.
DRAWING NO. —
Last worked on: —
File name: AG102.DWG

CHECKED: SBD
SUBMITTED: RTB
DATE: 1-30-09
SCALE: 1/8"=1'-0"
NORFOLK DISTRICT FILE NO.
SPECIFICATION NO.
Plot scale: 1:1

NORFOLK DISRTICT
CORPS OF ENGINEERS
NORFOLK, VIRGINIA

FINAL DESIGN SUBMITTAL
JANUARY 30, 2009

COE - DINING FACILITY PROTOTYPE
500 SOLDIER PERMANENT PARTY

FURNITURE FOOTPRINT & SIGNAGE PLAN - AREA 'B'

SHEET REFERENCE NUMBER
AG102
SHEET 59 OF 135

H:\P\2851\CAD\2851_500 Soldier Permanent Party\CAD-Norfolk\Sheets\A\..\..\Constructs\Richmond\G\G-Tblnk.dwg Wed, 18 Nov 2009 - 3:19pm eedwards

SIGNAGE SCHEDULE

FIRST FLOOR

CODE	LOCATION	TYPE	COPY	REMARKS
001	102	BB7-B	RESTROOM	BRAILLE
002	102	BB7-A	RESTROOM	BRAILLE
003	102	BB3	112 STAFF ONLY	BRAILLE
004	112	BB3	111 STORAGE	BRAILLE
005	102	BB3	148 STAFF ONLY	BRAILLE
006	104	BB3	148 STAFF ONLY	BRAILLE
007	104	BB3	148 STAFF ONLY	BRAILLE
008	148	BB3	135 SODA ROOM	BRAILLE
009	148	BB2	143 T.B.D.	BRAILLE
010	130	BB2	142 T.B.D.	BRAILLE
011	130	BB3	138 PAPER STORAGE	BRAILLE
012	130	BB3	141 LOCKER ROOM	BRAILLE
013	141	BB7-B	RESTROOM	BRAILLE
014	141	BB7-A	RESTROOM	BRAILLE
015	141	BB3	141A SHOWER	BRAILLE
016	140	BB4	EMPLOYEES MUST WASH HANDS BEFORE RETURNING TO WORK	BRAILLE
017	139	BB4	EMPLOYEES MUST WASH HANDS BEFORE RETURNING TO WORK	BRAILLE
018	130	BB3	134 FIELD FEEDING	BRAILLE
019	130	BB3	129 RECEIVING	BRAILLE
020	148	BB3	128 PRODUCE REFRIGERATOR	BRAILLE
021	148	BB3	125 MEAT & DAIRY REFRIGERATOR	BRAILLE
022	148	BB3	121 THAW REFRIGERATOR	BRAILLE
023	148	BB3	120 ISSUE FREEZER	BRAILLE
024	148	BB3	136 DRY STORAGE	BRAILLE
025	148	BB3	146 JANITOR	BRAILLE
026	174	BB3	174 DRIVE THRU	BRAILLE
027	174	BB3	137 DRY STORAGE ISSUE	BRAILLE
028	EXTERIOR	BB3	175 CARRY OUT	BRAILLE
029	109	BB3	170 ELECTRICAL ROOM	BRAILLE
030	109	BB3	110 OFFICER DINING	BRAILLE
031	109	BB3	112 STAFF ONLY	BRAILLE
032	114	B	TRAY RETURN	
033	EXTERIOR	BB3	126 ELECTRICAL ROOM	BRAILLE
034	EXTERIOR	BB3	123 MECHANICAL ROOM	BRAILLE
035	EXTERIOR	BB3	145 COMMUNICATIONS ROOM	BRAILLE
036	131	BB3	132 CAN WASH	BRAILLE
037	131	BB3	129 RECEIVING	BRAILLE
038	102	A	DISHWARE SYMBOL	GRAPHIC ONLY
039	102	A	DISHWARE SYMBOL	GRAPHIC ONLY
040	109	BB5	MAXIMUM OCCUPANCY NOT TO EXCEED 226 PERSONS	BRAILLE
041	110	BB5	MAXIMUM OCCUPANCY NOT TO EXCEED 16 PERSONS	BRAILLE

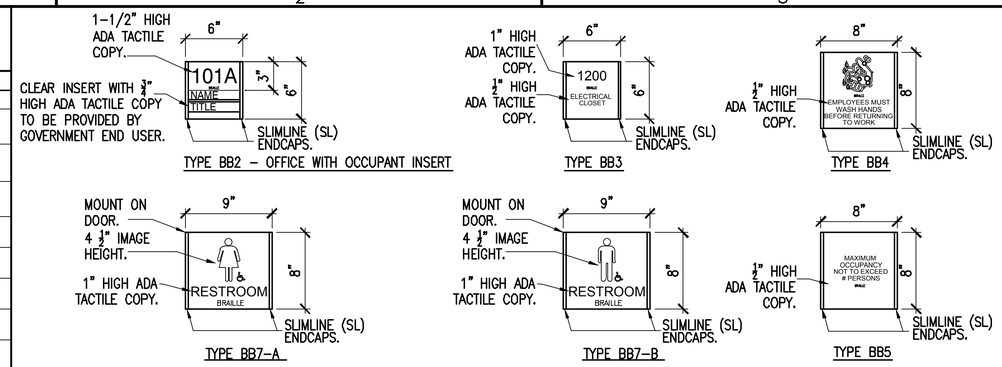

C2 GENERAL SIGNAGE TYPICALS
1-1/2"=1'-0"

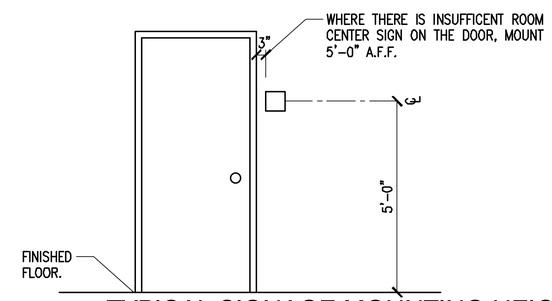

C4 TYPICAL SIGNAGE MOUNTING HEIGHT
1/2"=1'-0"

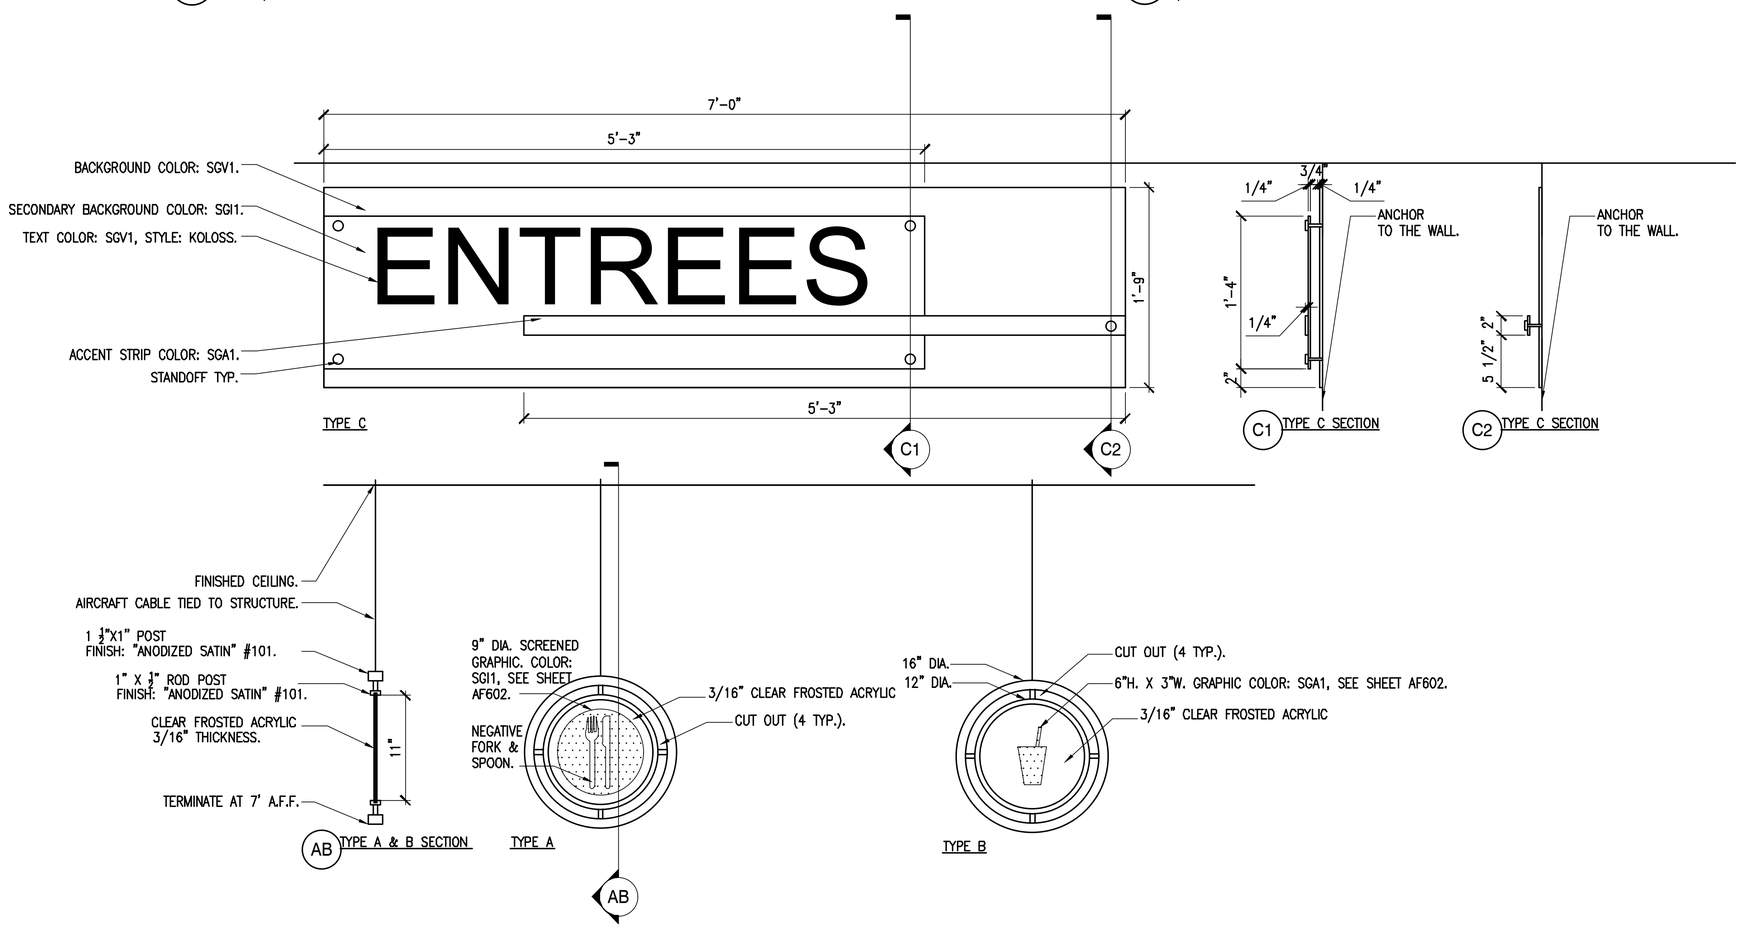

A2 SERVICE IDENTIFICATION SIGNAGE TYPICALS
1-1/2"=1'-0"

NOTES

1. GENERAL CONTRACTOR SHALL GENERATE AND SUBMIT A SIGN SCHEDULE TO OWNER FOR REVIEW AND APPROVAL PRIOR TO COMMENCEMENT OF WORK.
2. SEE FINISH LEGEND CODES SGA1, SGI1, AND SGV1 SHEET AF602 FOR SIGNAGE FINISH INFORMATION.
3. DESIGN BASED ON SYSTEM 2/90. EQUAL OPTIONS WILL BE CONSIDERED. SUBMIT SAMPLES/SHOP DRAWINGS TO DESIGNER FOR APPROVAL.

THIS SHEET ONLY

4. ANCHOR GENERAL SIGNAGE AND SIGN TYPE C TO THE WALL. USE PRESSURE SENSITIVE TAPE WHERE MOUNTED TO DOOR.
5. MATCH EXTERIOR SIGNAGE TO BASE STANDARDS.
6. DO NOT MECHANICALLY FASTEN SIGNAGE UNITS TO RATED AND/OR UL TESTED COMPONENTS.

GRAPHIC SCALE

1/2" = 1'-0" 0 6" 1' 2' 3' 4' 5'

1 1/2" = 1'-0" 0 3" 6" 9" 1' 2'

US Army Corps of Engineers
Norfolk District

MARK	DATE	DESCRIPTION	BY	APP.

DESIGNED: EAE | CHECKED: SBD | DATE: 1-30-09
DRAWN: EAE | SUBMITTED: RTB | SCALE: VARIES
PROJECT NO. | NORFOLK DISTRICT FILE NO.
DRAWING NO. — | SPECIFICATION NO.
Last worked on: — | Plot scale: 1:1
File name: AG601.DWG

NORFOLK DISRTICT
CORPS OF ENGINEERS
NORFOLK, VIRGINIA

FINAL DESIGN SUBMITTAL
JANUARY 30, 2009

COE - DINING FACILITY PROTOTYPE
500 SOLDIER PERMANENT PARTY

SIGNAGE SCHEDULE AND TYPICALS

SHEET REFERENCE NUMBER
AG601
SHEET 60 OF 135

H:\P\2851\CAD\2851_500 Soldier Permanent Party\CAD-Norfolk\Sheets\A\..\..\Constructs\Richmond\G\G-Tblnk.dwg Wed, 18 Nov 2009 - 3:19pm eedwards

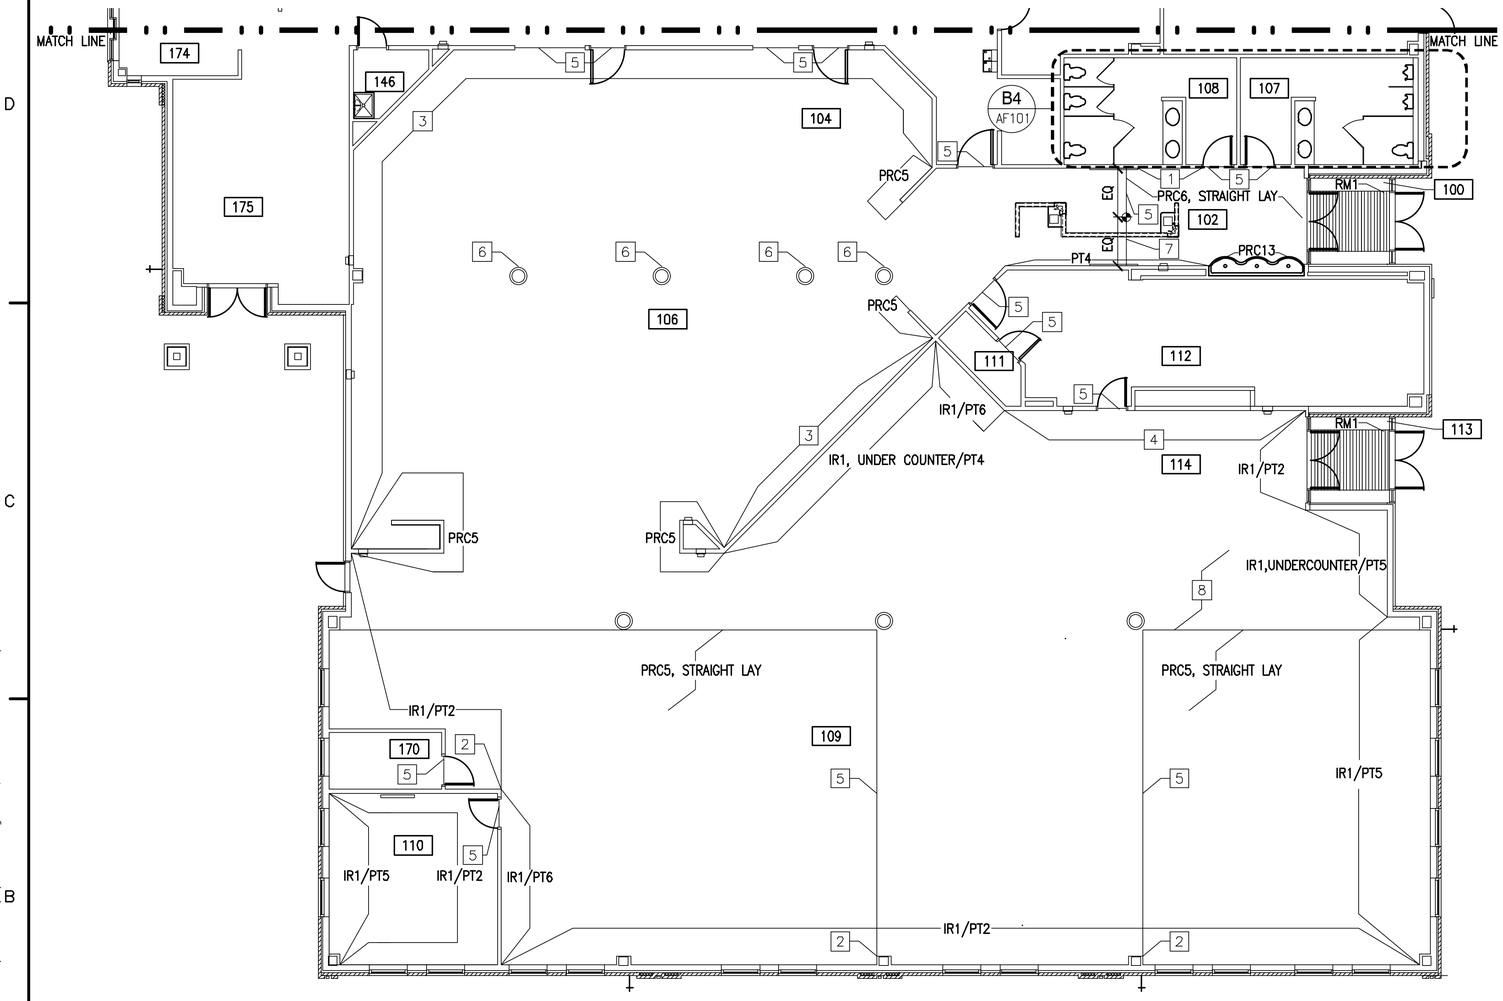

PLAN NORTH

FINISH PATTERN FLOOR PLAN AND DETAILS - AREA 'B'
1/8"=1'-0"

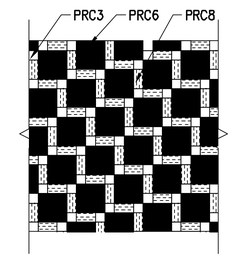

C4 TILE PATTERN C4
1/4"=1'-0"

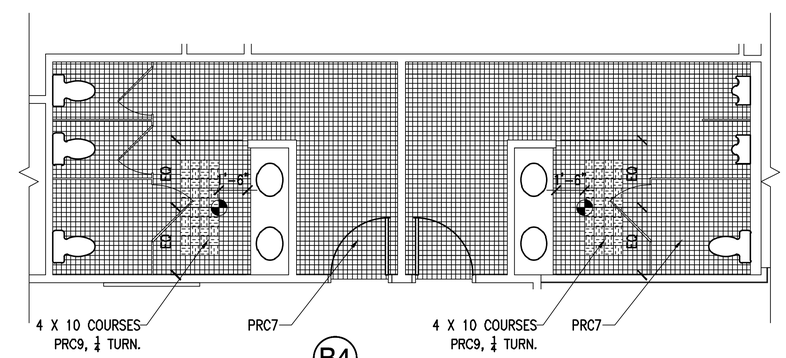

B4

B4 ENLARGED FINISH PLAN
1/4"=1'-0"

KEYNOTES	THIS SHEET ONLY
1 LOCATION FOR UNIT SPECIFIC ARTWORK.	6 SEE B5/AF601.
2 ALIGN.	7 ALIGN TILE CHANGE WITH CEILING CHANGE, SEE SHEET AE106 FOR REFLECTED CEILING PLAN – AREA 'B'.
3 SEE C3/AF601.	8 SEE C4/AF101.
4 SEE B3/AF601.	
5 FLOOR FINISH CHANGE.	

SYMBOL LEGEND

- WORKING POINT
- WORKING POINT

GRAPHIC SCALE

1/8" = 1'-0" 0 5' 10' 15' 30'

1/4" = 1'-0" 0 1' 5' 10' 15'

ROOM LEGEND		THIS SHEET ONLY	
100,113	VESTIBULE	170	ELECTRICAL CLOSET
102	HEAD COUNT	174	DRIVE THRU
104	SERVICE AREA #1	175	CARRY OUT
106	SALAD BAR		
107	MEN		
108	WOMEN		
109	DINING AREA B		
110	DINING AREA A		
111	STORAGE		
112	DISHWASHING		
114	TRAY RETURN		

KEY PLAN

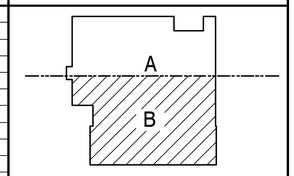

US Army Corps of Engineers
Norfolk District

MARK	DATE	DESCRIPTION	BY	APP

DESIGNED: T.A.E. | DRAWN: T.A.E. | PROJECT NO. | DRAWING NO.
CHECKED: S.R.D. | SUBMITTED: R.T.R. | NORFOLK DISTRICT FILE NO. | SPECIFICATION NO.
DATE: 1-30-09 | SCALE: VARIES | Last saved on: | File name: AF101.DWG | Plot scale: 1:1

NORFOLK DISTRICT
CORPS OF ENGINEERS
NORFOLK, VIRGINIA

FINAL DESIGN SUBMITTAL
JANUARY 30, 2009

COE - DINING FACILITY PROTOTYPE
800 SOLDIER PERMANENT PARTY

FINISH PATTERN FLOOR PLAN AND DETAILS - AREA 'B'

SHEET REFERENCE NUMBER
AF101
SHEET 55 OF 139

H:\P\2851\CAD\2851_800 Soldier Permanent Party\CAD-Norfolk\Sheets\A\..\..\Constructs\Richmond\G\G-Think.dwg Wed, 18 Nov 2009 - 3:10pm eedwards

FINISH SCHEDULE

ROOM NO.	ROOM NAME	FLOOR MATERIAL	FLOOR CODE	BASE MATERIAL	BASE CODE	WALLS MATERIAL	WALLS CODE	CEILING MATERIAL	CEILING CODE	HEIGHT	REMARKS
100	VESTIBULE	PORCELAIN TILE /RECESSED MAT	PRC6/RM1	—		BRICK		ACOUSTICAL CEILING TILE/GWB PAINT	ACT1/PT1	8'-7"	1,3
101	NOT USED	—		—		—		—			
102	HEAD COUNT	PORCELAIN TILE	PRC3,6,8	PORCELAIN TILE	PRC10	PAINT / PORCELAIN TILE /IMPACT RESIST. PANEL	PT2,4/PRC13 /IR1	ACOUSTICAL CEILING TILE/GWB PAINT	ACT1/PT1	VAULTED	1,4
103	NOT USED	—		—		—		—			
104	SERVICE AREA #1	PORCELAIN TILE	PRC3,6,8	—		PORCELAIN TILE/ GLASS TILE	PRC5,7,9,12/ GT1	FIBERGLASS REINFORCED PANEL	FRP1	10'-6"	1
105	NOT USED	—		—		—		—			
106	SALAD BAR	PORCELAIN TILE	PRC3,6,8	—		PORCELAIN TILE/ GLASS TILE	PRC5,7,9,12/ GT1	ACOUSTICAL CEILING TILE/GWB PAINT	ACT1/PT1	VARIES 10'-6"	1
107	MEN	PORCELAIN TILE	PRC7,9	—		PORCELAIN TILE/ GLASS TILE	PRC5,9/GT1	ACOUSTICAL CEILING TILE	ACT1	9'-0"	1
108	WOMEN	PORCELAIN TILE	PRC7,9	—		PORCELAIN TILE/ GLASS TILE	PRC5,9/GT1	ACOUSTICAL CEILING TILE	ACT1	9'-0"	1
109	DINING AREA B	PORCELAIN TILE	PRC3,5,6,8	PORCELAIN TILE	PRC10	PORCELAIN TILE/PAINT GLASS TILE/ /IMPACT RESIST. PANEL	PRC7,12/ PT2,5/GT1/ IR1	ACOUSTICAL CEILING TILE/GWB PAINT	ACT1/PT1	VARIES	1,5
110	DINING AREA A	CARPET TILE	CPT1	RUBBER BASE	RB2	IMPACT RESISTANT PANELS/PAINT	IR1/PT2,5	ACOUSTICAL CEILING TILE	ACT1	9'-0"	1,5
111	STORAGE	BIOBASED TILE	BBT1	RUBBER BASE	RB1	PAINT	PT2	ACOUSTICAL CEILING TILE	ACT1	9'-1"	
112	DISHWASHING	PORCELAIN TILE	PRC1	PORCELAIN TILE	PRC2	CERAMIC TILE	CT1	FIBERGLASS REINFORCED PANEL	FRP1	10'-6"	
113	VESTIBULE	PORCELAIN TILE / RECESSED MAT	PRC6/RM1	—		BRICK		ACOUSTICAL CEILING TILE/GWB PAINT	ACT1/PT1	8'-7"	1,3
114	TRAY RETURN	PORCELAIN TILE	PRC3,6,8	PORCELAIN TILE	PRC10	PAINT / PORCELAIN TILE GLASS TILE/ /IMPACT RESIST. PANEL	PT2,4,6/ PRC4,5/GT1 /IR1	ACOUSTICAL CEILING TILE/GWB PAINT	ACT1/PT1	9'-0"	1
115,116 117,118	NOT USED	—		—		—		—			
119	NOT USED	—		—		—		—			
120	ISSUE FREEZER	SEALED CONCRETE	SC1	PREFAB. REFRIG./ FREEZER PANEL	PRFP1	PREFAB. REFRIG./ FREEZER PANEL	PRFP1	PREFAB. REFRIG./ FREEZER PANEL	PRFP1	EXPOSED	
121	THAW REFRIGERATOR	SEALED CONCRETE	SC1	PREFAB. REFRIG./ FREEZER PANEL	PRFP1	PREFAB. REFRIG./ FREEZER PANEL	PRFP1	PREFAB. REFRIG./ FREEZER PANEL	PRFP1	EXPOSED	
122	NOT USED	—		—		—		—			
123	MECHANICAL ROOM	SEALED CONCRETE	SC1	RUBBER BASE	RB1	PAINT	PT2	PAINT	PT1	EXPOSED	
124	NOT USED	—		—		—		—			
125	MEAT & DAIRY REFRIGERATOR	SEALED CONCRETE	SC1	PREFAB. REFRIG./ FREEZER PANEL	PRFP1	PREFAB. REFRIG./ FREEZER PANEL	PRFP1	PREFAB. REFRIG./ FREEZER PANEL	PRFP1	EXPOSED	
126	ELECTRICAL ROOM	SEALED CONCRETE	SC1	RUBBER BASE	RB1	PAINT	PT2	PAINT	PT1	EXPSOED	
127	NOT USED	—		—		—		—			
128	PRODUCE REFRIGERATOR	SEALED CONCRETE	SC1	PREFAB. REFRIG./ FREEZER PANEL	PRFP1	PREFAB. REFRIG./ FREEZER PANEL	PRFP1	PREFAB. REFRIG./ FREEZER PANEL	PRFP1	EXPOSED	
129	RECEIVING	PORCELAIN TILE	PRC1	PORCELAIN TILE	PRC2	CERAMIC TILE	CT1	FIBERGLASS REINFORCED PANEL	FRP1	9'-0"	
130	BREAD STORAGE	PORCELAIN TILE	PRC1	PORCELAIN TILE	PRC2	CERAMIC TILE	CT1	FIBERGLASS REINFORCED PANEL	FRP1	9'-6"	
131	COMPANY LOADING DOCK	—		—		—		—			
132	CAN WASH	SEALED CONCRETE	SC1	PORCELAIN TILE	PRC2	CERAMIC TILE	CT1	FIBERGLASS REINFORCED PANEL	FRP1	9'-6"	
133	NOT USED	—		—		—		—			
134	FIELD FEEDING	PORCELAIN TILE	PRC1	PORCELAIN TILE	PRC2	CERAMIC TILE	CT1	FIBERGLASS REINFORCED PANEL	FRP1	9'-0"	
135	SODA ROOM	PORCELAIN TILE	PRC1	PORCELAIN TILE	PRC2	CERAMIC TILE	CT1	FIBERGLASS REINFORCED PANEL	FRP1	9'-0"	
136	DRY STORAGE	PORCELAIN TILE	PRC1	PORCELAIN TILE	PRC2	PAINT	PT2	ACOUSTICAL CEILING TILE	ACT1	9'-0"	
137	DRY STORAGE ISSUE	PORCELAIN TILE	PRC1	PORCELAIN TILE	PRC2	PAINT	PT2	ACOUSTICAL CEILING TILE	ACT1	9'-0"	
138	PAPER STORAGE	BIOBASED TILE	BBT1	RUBBER BASE	RB1	PAINT	PT2	ACOUSTICAL CEILING TILE	ACT1	9'-0"	
139	MEN	PORCELAIN TILE	PRC7	—		PORCELAIN TILE/ GLASS TILE	PRC5,9/GT1	ACOUSTICAL CEILING TILE	ACT1	9'-0"	1
140	WOMEN	PORCELAIN TILE	PRC7	—		PORCELAIN TILE/ GLASS TILE	PRC5,9/GT1	ACOUSTICAL CEILING TILE	ACT1	9'-0"	1
141	LOCKER ROOM	PORCELAIN TILE	PRC1	PORCELAIN TILE	PRC2	PAINT	PT2	ACOUSTICAL CEILING TILE	ACT1	9'-0"	
141A	SHOWER ROOM	PORCELAIN TILE	PRC7	—		PORCELAIN TILE	PRC5	GWB PAINT	PT1	9'-0"	2
142	OFFICE	BIOBASED TILE	BBT1	RUBBER BASE	RB1	PAINT	PT2	ACOUSTICAL CEILING TILE	ACT1	9'-0"	
143	OFFICE	BIOBASED TILE	BBT1	RUBBER BASE	RB1	PAINT	PT2	ACOUSTICAL CEILING TILE	ACT1	9'-0"	
144	NOT USED	—		—		—		—			
145	COMMUNICATIONS ROOM	BIOBASED TILE	BBT1	RUBBER BASE	RB1	PAINT	PT2	ACOUSTICAL CEILING TILE	ACT1	9'-1"	
146	JANITOR	PORCELAIN TILE	PRC1	PORCELAIN TILE	PRC2	CERAMIC TILE	CT1	FIBERGLASS REINFORCED PANEL	FRP1	9'-0"	
147	NOT USED	—		—		—		—			
148	KITCHEN	PORCELAIN TILE	PRC1	PORCELAIN TILE	PRC2	CERAMIC TILE	CT1	FIBERGLASS REINFORCED PANEL	FRP1	9'-6"	

FINISH SCHEDULE

ROOM NO.	ROOM NAME	FLOOR MATERIAL	FLOOR CODE	BASE MATERIAL	BASE CODE	WALLS MATERIAL	WALLS CODE	CEILING MATERIAL	CEILING CODE	HEIGHT	REMARKS
149,150 151,152	NOT USED	—		—		—		—			
153,154 155,156	NOT USED	—		—		—		—			
157,158 159,160	NOT USED	—		—		—		—			
161,162 163,164	NOT USED	—		—		—		—			
165,166 167,168	NOT USED	—		—		—		—			
169	NOT USED	—		—		—		—			
170	ELECTRICAL CLOSET	SEALED CONCRETE	SC1	RUBBER BASE	RB1	PAINT	PT2	PAINT	PT1	EXPOSED	
171,172 173	NOT USED	—		—		—		—			
174	DRIVE THRU	PORCELAIN TILE	PRC1	PORCELAIN TILE	PRC2	CERAMIC TILE	CT1	FIBERGLASS REINFORCED PANEL	FRP1	9'-0"	
175	CARRY OUT	PORCELAIN TILE	PRC1	PORCELAIN TILE	PRC2	CERAMIC TILE	CT1	FIBERGLASS REINFORCED PANEL	FRP1	9'-0"	

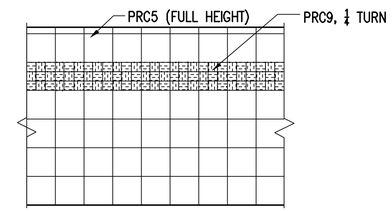

C3 TYP. SERVING AREA WALL TILE ELEV.
1/4"=1'-0"

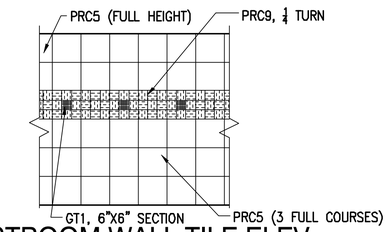

C4 RESTROOM WALL TILE ELEV.
1/4"=1'-0"

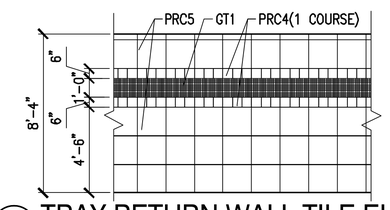

B3 TRAY RETURN WALL TILE ELEV.
1/4"=1'-0"

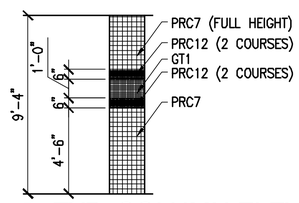

B4 TYP. COLUMN ELEV.
1/4"=1'-0"

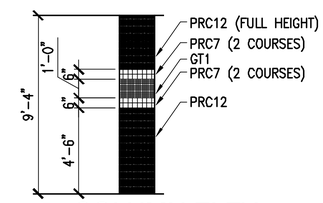

B5 COLUMN ELEV.
1/4"=1'-0"

NOTES THIS SHEET ONLY

1. FINISH LEGEND SHALL BE FOUND ON SHEET AF602.

FINISH REMARKS

1. SEE SHEET AF101 FOR FINISH LOCATIONS FOR ROOMS WITH MULTIPLE FINISHES, & FLOOR TILE PATTERN.
2. SHOWER TO BE ONE PIECE WHITE ACRYLIC.
3. BRICK TO MATCH EXTERIOR.
4. HEAD COUNT HALF HEIGHT WALLS TO RECEIVE IR1 AND SS1. (REFER TO SHEET AE801)
5. IR1 TERMINATES WITH CR1 AT 2'-8" A.F.F. U.O.N.

GRAPHIC SCALE

1/4" = 1'-0" 0 1' 5' 10' 15'

GENERAL NOTES

A. METAL DOOR FRAMES AND INTERIOR METAL DOORS TO BE PT3.
B. MATCH FINISH OF COVERS FOR RETURN AIR DUCTS, VENTS, & REGISTERS IN DRYWALL CEILINGS AND WALLS TO ADJACENT SURFACES.
C. DO NOT PAINT PRE-FINISHED ITEMS, FINISHED METAL SURFACES, OPERATING PARTS, OR LABELS.
D. TRANSITION STRIPS TO BE SCHLUTER; RENO-AEVT COLOR: "ALUMINUM"; MATERIAL / FINISH AS SPECIFIED / HEIGHT AS REQUIRED. PROVIDE AT CHANGE OF FLOOR MATERIAL TYPE. CENTER UNDER DOOR.
E. PAINTED SURFACES SHALL BE PT2 UNLESS OTHERWISE NOTED OR SCHEDULED.
F. HANDWASH STATIONS TO BE BRADLEY, EXPRESS LAVATORY SERIES, FINISH SS3; COUNTERTOPS AND BACKSPLASHES TO BE SS1; WINDOW SILLS TO BE SS2.
G. FINISH PILASTERS AND COLUMNS TO MATCH ADJACENT WALL FINISH U.O.N.; SEE A5/AF601, TYP. COLUMN ELEV. ROOMS 109.
H. CENTER TILE PATTERNS VERTICALLY AND HORIZONTALLY OVER TILED AREA U.O.N.
I. INSTALL BBT1 NON-CHECKERED PATTERN.
J. NO CUT TILES IN PATTERN FIELD. TRIM UNITS: MATCHING BEAD AND CORNER SHAPES TO BE COORDINATED WITH FIELD TILE.
K. SITE ADAPT AE WILL SELECT SCHEME FOR ADAPTATION TO THEIR BUILDING.
L. NO SUBSTITUTIONS WILL BE ALLOWED WITHOUT PRIOR APPROVAL FROM SITE ADAPT AE FOR ANY MATERIAL OR COLOR AS SHOWN ON THE PLANS AND SPECIFICATIONS.
M. BULLNOSE ALL EXPOSED EDGES AND OUTSIDE CORNERS OF CERAMIC WALL TILE AND PORCELAIN TILE BASE.
N. INSIDE MOUNT WS1 ON EACH WINDOW.
O. SOFFITS TO BE PT2 UNLESS OTHERWISE NOTED OR SCHEDULED.
P. CORNER GUARDS FOR KITCHEN AND SUPPORT SPACES TO MATCH CR1. MATCH FINISH OF ALL RECESSED RESILIENT CORNER GUARDS TO IR1.
Q. BEGIN RESTROOM TILE INSTALLATION FROM TARGET POINTS NOTED ON A4/AF101.

US Army Corps of Engineers
Norfolk District

MARK	DATE	DESCRIPTION	BY	APP

DESIGNED: EAE
DRAWN: EAE
PROJECT NO.
CHECKED: SBD
SUBMITTED: RTB
DATE: 1-30-09
SCALE: 1/4"=1'-0"
NORFOLK DISTRICT FILE NO.
SPECIFICATION NO.
DRAWING NO.
Plot scale: 1:1
Last saved on: —
File name: AF601.DWG

NORFOLK DISTRICT
CORPS OF ENGINEERS
NORFOLK, VIRGINIA

FINAL DESIGN SUBMITTAL
JANUARY 30, 2009

COE - DINING FACILITY PROTOTYPE
800 SOLDIER PERMANENT PARTY

FINISH SCHEDULE

SHEET REFERENCE NUMBER
AF601

H:\PJ\2851\CAD\2851_800 Soldier Permanent Party\CAD-Norfolk\Sheets\A\..\..\Constructs\Richmond\G\G-Tblnk.dwg Wed, 18 Nov 2009 - 3:10pm eedwards

FINISH LEGEND

SCHEME#1

CODE	MATERIAL / CONTACT	DESCRIPTION
AC1	ACCENT CANOPY	ARMSTRONG, SERIES: INFUSIONS ACCENT CANOPIES, COLOR: "CHANNELED FIRE" #CHT, SIZE: 4' X 10', RADIUS: 50 DEGREE.
AC2	ACCENT CANOPY	ARMSTRONG, SERIES: INFUSIONS ACCENT CANOPIES, COLOR: "CRYSTALINE SILVERADO" #TCR, SIZE: 2' X 5', RADIUS: 60 DEGREE.
AC3	ACCENT CANOPY	ARMSTRONG, SERIES: INFUSIONS ACCENT CANOPIES, COLOR: "CHANNELED FIRE" #CHT, SIZE: 2' X 5', RADIUS: 60 DEGREE.
ACT1	ACOUSTICAL CEILING TILE	ARMSTRONG, SERIES: CIRRUS ANGLED TEGULAR #551, COLOR: "WHITE", SIZE: 24" X 24" X 15/16".
BBT1	BIOBASED TILE	ARMSTRONG, SERIES: MIGRATIONS, COLOR: "ASHEN GRAY" #T3503, SIZE: 12" X 12" X 1/8".
CPT1	CARPET TILE	INTERFACE, STYLE #14648 ENTROPY, COLOR: "TAUPE" #7217, SIZE: 19.69" X 19.69".
CR1	CRASH RAIL	C/S ACROVYN, MODEL: SCR-16SSV, FINISH: STAINLESS STEEL, SIZE: 5-1/2" X 1-1/2".
CT1	CERAMIC TILE (FIELD)	DALTILE, SERIES: SEMI GLOSS, COLOR: "WHITE" #0100, SIZE: 6" X 6" X 5/16".
FRP1	FIBER REINFORCED PANELS	ARMSTRONG, SERIES: GEORGIAN #764, HIGH WASHABILITY, SQUARE LAY-IN, COLOR: "WHITE", SIZE: 24" X 24" X 5/8".
GR1	GROUT (KITCHEN WALL TILE)	TEC, SERIES: ACCUCOLOR EFX EPOXY SPECIAL EFFECTS GROUT, COLOR: #910 "BRIGHT WHITE".
GR2	GROUT (KITCHEN FLOOR TILE)	TEC, SERIES: ACCUCOLOR EFX EPOXY SPECIAL EFFECTS GROUT, COLOR: #939 "MIST".
GR3	GROUT (DINING, TOILETS)	TEC, SERIES: ACCUCOLOR EFX EPOXY SPECIAL EFFECTS GROUT, COLOR: #939 "MIST".
GT1	GLASS TILE	BESTVIEW, SERIES: SEASIDE GLASS, #53SEAEAR34M COLOR: EARTH BLEND, SIZE: 3/4"X3/4"(12"X12" SHEET).
IR1	IMPACT RESISTANT PANELS	C/S ACROVYN, SERIES: .040" QUATRO TEXTURED SHEET, COLOR: #262 "DRIFTWOOD".
LK1	LOCKER FINISH	LYON, SERIES: PREMIER COLORS, COLOR: #GY655-7G.
PRC1	PORCELAIN TILE (KITCHEN)	CROSSVILLE, SERIES: CROSS TREAD, COLOR: #CTSA825 "MERCURY", SIZE: 8"X8".
PRC2	PORCELAIN TILE (KITCHEN BASE)	CROSSVILLE, SERIES: CROSS COLORS, COLOR: #A825 "MERCURY", SIZE: 6"X8" COVE.
PRC3	PORCELAIN TILE (PRIMARY FIELD/PATTERN)	CROSSVILLE, SERIES: COLOR BLOX, COLOR: #A1103 "SLINKY", SIZE: 6"X6".
PRC4	PORCELAIN TILE (SECONDARY FIELD/BAND)	CROSSVILLE, SERIES: COLOR BLOX, COLOR: #A1119 "NIGHT NIGHT", SIZE: 6"X6".
PRC5	PORCELAIN TILE (PRIMARY FIELD)	CROSSVILLE, SERIES: COLOR BLOX, COLOR: #A1103 "SLINKY", SIZE: 18"X18".
PRC6	PORCELAIN TILE (SECONDARY FIELD/PATTERN)	CROSSVILLE, SERIES: COLOR BLOX, COLOR: #A1119 "NIGHT NIGHT", SIZE: 18"X18".
PRC7	PORCELAIN TILE (PRIMARY FIELD/MOSAICS)	CROSSVILLE, SERIES: COLOR BLOX MOSAICS, COLOR: #A1103 "SLINKY", SIZE: 3"X3".
PRC8	PORCELAIN TILE (ACCENT-FLOOR PATTERN)	CROSSVILLE, SERIES: COLOR BLOX TOO, COLOR: #A1177 "SATIN SHEETS", SIZE: 6"X12".
PRC9	PORCELAIN TILE (ACCENT-BANDS & INSET)	CROSSVILLE, SERIES: COLOR BLOX TOO, COLOR: #A1177 "SATIN SHEETS", SIZE: 6"X6".
PRC10	PORCELAIN TILE (PRIMARY FIELD BASE)	CROSSVILLE, SERIES: COLOR BLOX, COLOR: #A1103 "SLINKY", SIZE: 6"X12" COVE.
PRC11	NOT USED	
PRC12	PORCELAIN TILE (SECONDARY FIELD/MOSAICS)	CROSSVILLE, SERIES: COLOR BLOX MOSAICS, COLOR: #A1119 "NIGHT NIGHT", SIZE: 3"X3".
PRFP1	PREFABRICATED REFRIGERATOR / FREEZER PANEL	SEE FOOD SERVICE DRAWINGS.
PT1	PAINT (CEILING)	BENJAMIN MOORE, READY-MIXED INTERIOR, CDLOR: #1-02 "SUPERWHITE", FINISH: EGGSHELL.
PT2	PAINT (GENERAL)	BENJAMIN MOORE, OFF-WHITE COLORS, COLOR: #1549 "BALBOA MIST", FINISH: EGGSHELL.
PT3	PAINT (TRIM)	BENJAMIN MOORE, AMERICA'S COLORS, COLOR: #AC-27 "GALVESTON GRAY", FINISH: SEMI GLOSS.
PT4	PAINT (ACCENT)	BENJAMIN MOORE, CLASSIC COLORS, COLOR: #1322 "LADYBUG RED", FINISH: EGGSHELL.
PT5	PAINT (ACCENT)	BENJAMIN MOORE, HISTORICAL COLORS, CDLOR: #HC-166 "KENDAL CHARCOAL", FINISH: EGGSHELL.
PT6	PAINT (ACCENT)	BENJAMIN MOORE, COLOR PREVIEW, COLOR: #2132-10 "BLACK", FINISH: EGGSHELL.
RB1	RUBBER BASE (RESILIENT)	JOHNSONITE, SERIES: TIGHT LOCK (COVE TOE) #TCBR, COLOR: #48 "GRAY", SIZE: 4-3/8" HIGH (ROLLED GOODS).
RB2	RUBBER BASE (CARPET)	JOHNSONITE, SERIES: TIGHT LOCK (STRAIGHT TOE) #TDC, COLOR: #48 "GRAY", SIZE: 4-1/2" HIGH (ROLLED GOODS).
RM1	RECESSED MAT (ENTRY)	C/S GROUP "PEDIGRID", ALUMINUM LEVEL BASE FRAME & DRAIN PAN, CARPET INSERT: MONOTUFT HD #7323 CASTLE GRAY
SC1	SEALED CONCRETE	CLEAR.
SGA1	SIGNAGE ACCENT	SIGN SYSTEM 290, FINISH: "CARDINAL RED" #236.
SGI1	SIGNAGE INSERT	SIGN SYSTEM 290, FINISH: "BLACK" #204.
SGV1	SIGNAGE VINYL COPY	SIGN SYSTEM 290, FONT STYLE: HELVETICA, COLOR: #294 WINTER WHITE
SS1	SOLID SURFACE (TOILET VANITY)	CORIAN, COLOR: "PLATINUM", FINISH: SATIN, EDGE PROFILE: WATERFALL W/INTEGRAL BACKSPLASH
SS2	SOLID SURFACE (WINDOW SILLS)	CORIAN, COLOR: "PEARL GRAY", FINISH: SATIN
SS3	SOLID SURFACE (LAVATORY)	BRADLEY, SERIES: TERREON RE, COLOR: "MOON DUST".
TP1	TOILET PARTITION	BRADLEY, SERIES: SENTINEL 400 OVERHEAD BRACED, MATERIAL: SOLID PHENOLIC CORE, COLOR: "STONE GRAFIX" #503-58.
WS1	WINDOW SHADES	MECHOSHADE, SERIES: MECHO / 5 STANDARD BRACKET WITH FASCIA, SIZE: 3-1/2" X 3-15/16", MATERIAL: ECOVEIL DENSE BASKET WEAVE 3% OPENNESS FACTOR, COLOR: #1501 "WHITE" .

SCHEME#2

CODE	MATERIAL / CONTACT	DESCRIPTION
AC1	ACCENT CANOPY	ARMSTRONG, SERIES: INFUSIONS ACCENT CANOPIES, COLOR: "CHANNELED MIDNIGHT" #CHT, SIZE: 4' X 10', RADIUS: 50 DEGREE.
AC2	ACCENT CANOPY	ARMSTRONG, SERIES: INFUSIONS ACCENT CANOPIES, COLOR: "CRYSTALINE SILVERADO" #TCR, SIZE: 2' X 5', RADIUS: 60 DEGREE.
AC3	ACCENT CANOPY	ARMSTRONG, SERIES: INFUSIONS ACCENT CANOPIES, COLOR: "CHANNELED MIDNIGHT" #CHT, SIZE: 2' X 5', RADIUS: 60 DEGREE.
ACT1	ACOUSTICAL CEILING TILE	ARMSTRONG, SERIES: CIRRUS ANGLED TEGULAR #551, COLOR: "WHITE", SIZE: 24" X 24" X 15/16".
BBT1	BIOBASED TILE	ARMSTRONG, SERIES: MIGRATIONS, COLOR: "NATURAL BEIGE" #T3510, SIZE: 12" X 12" X 1/8".
CPT1	CARPET TILE	INTERFACE, STYLE #14648 ENTROPY, COLOR: "BASALT" #7238, SIZE: 19.69" X 19.69".
CR1	CRASH RAIL	C/S ACROVYN, MODEL: SCR-16SSV, FINISH: STAINLESS STEEL, SIZE: 5-1/2" X 1-1/2".
CT1	CERAMIC TILE (FIELD)	DALTILE, SERIES: SEMI GLOSS, COLOR: "ALMOND" #0135, SIZE: 6" X 6" X 5/16".
FRP1	FIBER REINFORCED PANELS	ARMSTRONG, SERIES: GEORGIAN #764, HIGH WASHABILITY, SQUARE LAY-IN, COLOR: "WHITE", SIZE: 24" X 24" X 5/8".
GR1	GROUT (KITCHEN WALL TILE)	TEC, SERIES: ACCUCOLOR EFX EPOXY SPECIAL EFFECTS GROUT, COLOR: #988 "PEARL".
GR2	GROUT (KITCHEN FLOOR TILE)	TEC, SERIES: ACCUCOLOR EFX EPOXY SPECIAL EFFECTS GROUT, COLOR: #973 "WARM TAUPE".
GR3	GROUT (DINING, TOILETS)	TEC, SERIES: ACCUCOLOR EFX EPOXY SPECIAL EFFECTS GROUT, COLOR: #939 "MIST".
GT1	GLASS TILE	CASA ITALIA SERIES: METALLICA MIX MOSAIC, COLDR: GRIGIO; #CITMMT2GR23, SIZE: 1"X1"(12"X12" SHEET).
IR1	IMPACT RESISTANT PANELS	C/S ACROVYN, SERIES: .040" QUATRO TEXTURED SHEET, COLOR: #929 "OYSTER GRAY".
LK1	LOCKER FINISH	LYON, SERIES: PREMIER COLORS, COLOR: #GY655-7G.
PRC1	PORCELAIN TILE (KITCHEN)	CROSSVILLE, SERIES: CROSS TREAD, COLOR: #CTSA585 "SEA MIST", SIZE: 8"X8".
PRC2	PORCELAIN TILE (KITCHEN BASE)	CROSSVILLE, SERIES: CROSS COLORS, COLOR: #A585 "SEA MIST", SIZE: 6"X8" COVE.
PRC3	PORCELAIN TILE (PRIMARY FIELD/PATTERN)	CROSSVILLE, SERIES: COLOR BLOX, COLOR: #A1108 "SEA OTTER", SIZE: 6"X6".
PRC4	PORCELAIN TILE (SECONDARY FIELD/BAND)	CROSSVILLE, SERIES: COLOR BLOX TOO, COLOR: #A1126 "GREY MATTER", SIZE: 6"X6".
PRC5	PORCELAIN TILE (PRIMARY FIELD)	CROSSVILLE, SERIES: COLOR BLOX TOO, COLOR: #A1108 "SEA OTTER", SIZE: 18"X18".
PRC6	PORCELAIN TILE (SECONDARY FIELD/PATTERN)	CROSSVILLE, SERIES: COLOR BLOX TOO, COLOR: #A1126 "GREY MATTER", SIZE: 18"X18".
PRC7	PORCELAIN TILE (PRIMARY FIELD/MOSAICS)	CROSSVILLE, SERIES: COLOR BLOX MOSAICS, COLOR: #A1108 "SEA OTTER", SIZE: 3"X3".
PRC8	PORCELAIN TILE (ACCENT-FLOOR PATTERN)	CROSSVILLE, SERIES: COLOR BLOX TOO, COLOR: #A1175 "PAJAMA PARTY", SIZE: 6"X12".
PRC9	PORCELAIN TILE (ACCENT-BANDS & INSET)	CROSSVILLE, SERIES: COLOR BLOX TOO, COLOR: #A1175 "PAJAMA PARTY", SIZE: 6"X6".
PRC10	PORCELAIN TILE (PRIMARY FIELD BASE)	CROSSVILLE, SERIES: COLOR BLOX, COLOR: #A1108 "SEA OTTER", SIZE: 6"X12" COVE.
PRC11	NOT USED	
PRC12	PORCELAIN TILE (SECONDARY FIELD/MOSAICS)	CROSSVILLE, SERIES: COLOR BLOX MOSAICS, COLOR: #A1126 "GREY MATTER", SIZE: 3"X3".
PRFP1	PREFABRICATED REFRIGERATOR / FREEZER PANEL	SEE FOOD SERVICE DRAWINGS.
PT1	PAINT (CEILING)	BENJAMIN MOORE, READY-MIXED INTERIOR, COLOR: #1-02 "SUPERWHITE", FINISH: EGGSHELL.
PT2	PAINT (GENERAL)	BENJAMIN MOORE, CLASSIC COLORS, COLOR: #861 "SHALE", FINISH: EGGSHELL.
PT3	PAINT (TRIM)	BENJAMIN MOORE, COLOR PREVIEW, COLOR: #HC-87 "ASHLEY GRAY", FINISH: SEMI GLOSS.
PT4	PAINT (ACCENT)	BENJAMIN MOORE, CLASSIC COLORS, COLOR: #734 "TROPICAL TEAL", FINISH: EGGSHELL.
PT5	PAINT (ACCENT)	BENJAMIN MOORE, CLASSIC COLORS, COLOR: #804 "CHICAGO BLUES", FINISH: EGGSHELL.
PT6	PAINT (ACCENT)	BENJAMIN MOORE, CLASSIC COLORS, COLOR: #805 "NEW YORK STATE OF MIND", FINISH: EGGSHELL.
RB1	RUBBER BASE (RESILIENT)	JOHNSONITE, SERIES: TIGHT LOCK (COVE TOE) #TCBR, COLOR: #48 "GRAY", SIZE: 4-3/8" HIGH (ROLLED GOODS).
RB2	RUBBER BASE (CARPET)	JOHNSONITE, SERIES: TIGHT LOCK (STRAIGHT TOE) #TDC, COLOR: #48 "GRAY", SIZE: 4-1/2" HIGH (ROLLED GOODS).
RM1	RECESSED MAT (ENTRY)	C/S GROUP "PEDIGRID", ALUMINUM LEVEL BASE FRAME & DRAIN PAN, CARPET INSERT: MONOTUFT HD #9321 PEWTER
SC1	SEALED CONCRETE	CLEAR.
SGA1	SIGNAGE ACCENT	SIGN SYSTEM 290, FINISH: "TURQUOISE" #266.
SGI1	SIGNAGE INSERT	SIGN SYSTEM 290, FINISH: "ASH" #211.
SGV1	SIGNAGE VINYL COPY	SIGN SYSTEM 290, FONT STYLE: HELVETICA, COLOR: #294 WINTER WHITE
SS1	SOLID SURFACE (TOILET VANITY)	CORIAN, COLOR: "DOVE", FINISH: SATIN, EDGE PROFILE: WATERFALL W/INTEGRAL BACKSPLASH
SS2	SOLID SURFACE (WINDOW SILLS)	CORIAN, COLOR: "OYSTER", FINISH: SATIN
SS3	SOLID SURFACE (LAVATORY)	BRADLEY, SERIES: TERREON RE, COLOR: "BIRCH BARK".
TP1	TOILET PARTITION	BRADLEY, SERIES: SENTINEL 400 OVERHEAD BRACED, MATERIAL: SOLID PHENOLIC CORE, COLOR: "EARTH WASH" #7213-58.
WS1	WINDOW SHADES	MECHOSHADE, SERIES: MECHO / 5 STANDARD BRACKET WITH FASCIA, SIZE: 3-1/2" X 3-15/16", MATERIAL: ECOVEIL DENSE BASKET WEAVE 3% OPENNESS FACTOR, COLOR: #1516 "EGGSHELL".

SCHEME#3

CODE	MATERIAL / CONTACT	DESCRIPTION
AC1	ACCENT CANOPY	ARMSTRONG, SERIES: INFUSIONS ACCENT CANOPIES, COLOR: "CHANNELED SUNSET" #CHT, SIZE: 4' X 10', RADIUS: 50 DEGREE.
AC2	ACCENT CANOPY	ARMSTRONG, SERIES: INFUSIONS ACCENT CANOPIES, COLOR: "CRYSTALINE FOCUS" #TCR, SIZE: 2' X 5', RADIUS: 60 DEGREE.
AC3	ACCENT CANOPY	ARMSTRONG, SERIES: INFUSIONS ACCENT CANOPIES, COLOR: "CHANNELED SUNSET" #CHT, SIZE: 2' X 5', RADIUS: 60 DEGREE.
ACT1	ACOUSTICAL CEILING TILE	ARMSTRONG, SERIES: CIRRUS ANGLED TEGULAR #551, COLOR: "WHITE", SIZE: 24" X 24" X 15/16".
BBT1	BIOBASED TILE	ARMSTRONG, SERIES: MIGRATIONS, COLOR: "SANDY BEIGE" #T3512, SIZE: 12" X 12" X 1/8".
CPT1	CARPET TILE	INTERFACE, STYLE #14648 ENTROPY, COLOR: "METAMORPHOSIS" #7204, SIZE: 19.69" X 19.69".
CR1	CRASH RAIL	C/S ACROVYN, MODEL: SCR-16SSV, FINISH: STAINLESS STEEL, SIZE: 5-1/2" X 1-1/2".
CT1	CERAMIC TILE (FIELD)	DALTILE, SERIES: SEMI GLOSS, COLOR: "CRISP LINEN" #0139, SIZE: 6" X 6" X 5/16".
FRP1	FIBER REINFORCED PANELS	ARMSTRONG, SERIES: GEORGIAN #764, HIGH WASHABILITY, SQUARE LAY-IN, COLOR: "WHITE", SIZE: 24" X 24" X 5/8".
GR1	GROUT (KITCHEN WALL TILE)	TEC, SERIES: ACCUCOLOR EFX EPOXY SPECIAL EFFECTS GROUT, COLOR: #902 "IVORY".
GR2	GROUT (KITCHEN FLOOR TILE)	TEC, SERIES: ACCUCOLOR EFX EPOXY SPECIAL EFFECTS GROUT, COLOR: #915 "LIGHT SMOKE".
GR3	GROUT (DINING, TOILETS)	TEC, SERIES: ACCUCOLOR EFX EPOXY SPECIAL EFFECTS GROUT, COLOR: #915 "LIGHT SMOKE".
GT1	GLASS TILE	CASA ITALIA, SERIES: METALLICA MIX #MMT1BGE23S.25 COLOR: BEIGE, SIZE: 1"X1"(12"X12" SHEET).
IR1	IMPACT RESISTANT PANELS	C/S ACROVYN, SERIES: .040" QUATRO TEXTURED SHEET, COLOR: #479 "CAPPUCINO".
LK1	LOCKER FINISH	LYON, SERIES: PREMIER COLORS, COLOR: #BN931-B6.
PRC1	PORCELAIN TILE (KITCHEN)	CROSSVILLE, SERIES: CROSS TREAD, COLOR: #CTSA750 "BROWN TWEED", SIZE: 8"X8".
PRC2	PORCELAIN TILE (KITCHEN BASE)	CROSSVILLE, SERIES: CROSS COLORS, COLOR: #A750 "BROWN TWEED", SIZE: 6"X8" COVE.
PRC3	PORCELAIN TILE (PRIMARY FIELD/PATTERN)	CROSSVILLE, SERIES: COLOR BLOX, COLOR: #A1107 "MUD PIE", SIZE: 6"X6".
PRC4	PORCELAIN TILE (SECONDARY FIELD/BAND)	CROSSVILLE, SERIES: COLOR BLOX, COLOR: #A1118 "CHOCOLATE CANDY", SIZE: 6"X6".
PRC5	PORCELAIN TILE (PRIMARY FIELD)	CROSSVILLE, SERIES: COLOR BLOX TOO, COLOR: #A1107 "MUD PIE", SIZE: 18"X18".
PRC6	PORCELAIN TILE (SECONDARY FIELD/PATTERN)	CROSSVILLE, SERIES: COLOR BLOX, COLOR: #A1118 "CHOCOLATE CANDY", SIZE: 18"X18".
PRC7	PORCELAIN TILE (PRIMARY FIELD/MOSAICS)	CROSSVILLE, SERIES: COLOR BLOX MOSAICS, COLOR: #A1107 "MUD PIE", SIZE: 3"X3".
PRC8	PORCELAIN TILE (ACCENT-FLOOR PATTERN)	CROSSVILLE, SERIES: COLOR BLOX TOO, COLOR: #A1172 "GRANDPA'S TIE", SIZE: 6"X12".
PRC9	PORCELAIN TILE (ACCENT-BANDS & INSET)	CROSSVILLE, SERIES: COLOR BLOX TOO, COLOR: #A1172 "GRANDPA'S TIE", SIZE: 6"X6".
PRC10	PORCELAIN TILE (PRIMARY FIELD BASE)	CROSSVILLE, SERIES: COLOR BLOX, COLOR: #A1107 "MUD PIE", SIZE: 6"X12" COVE.
PRC11	NOT USED	
PRC12	PORCELAIN TILE (SECONDARY FIELD/MOSAICS)	CROSSVILLE, SERIES: COLOR BLOX MOSAICS, COLOR: #A1118 "CHOCOLATE CANDY", SIZE: 3"X3".
PRFP1	PREFABRICATED REFRIGERATOR / FREEZER PANEL	SEE FOOD SERVICE DRAWINGS.
PT1	PAINT (CEILING)	BENJAMIN MOORE, READY-MIXED INTERIOR, COLOR: #1-02 "SUPERWHITE", FINISH: EGGSHELL.
PT2	PAINT (GENERAL)	BENJAMIN MOORE, COLOR PREVIEW, COLOR: #1067 "BLOND WOOD", FINISH: EGGSHELL.
PT3	PAINT (TRIM)	BENJAMIN MOORE, CLASSIC COLORS, COLOR: #1054 "SHERWOOD TAN", FINISH: SEMI GLOSS.
PT4	PAINT (ACCENT)	BENJAMIN MOORE, CLASSIC COLORS, COLOR: #1112 "SANDY VALLEY", FINISH: EGGSHELL.
PT5	PAINT (ACCENT)	BENJAMIN MOORE, CLASSIC COLORS, COLOR: #077 "FIERY OPAL", FINISH: EGGSHELL.
PT6	PAINT (ACCENT)	BENJAMIN MOORE, CLASSIC COLORS, COLOR: #496 "CHDPPED DILL", FINISH: EGGSHELL.
RB1	RUBBER BASE (RESILIENT)	JOHNSONITE, SERIES: TIGHT LOCK (COVE TOE) #TCBR, COLOR: #47 "BROWN", SIZE: 4-3/8" HIGH (ROLLED GOODS).
RB2	RUBBER BASE (CARPET)	JOHNSONITE, SERIES: TIGHT LOCK (STRAIGHT TOE) #TDC, COLOR: #47 "BROWN", SIZE: 4-1/2" HIGH (ROLLED GOODS).
RM1	RECESSED MAT (ENTRY)	C/S GROUP "PEDIGRID", ALUMINUM LEVEL BASE FRAME & DRAIN PAN, CARPET INSERT: MONOTUFT HD #9303 SANDBAR
SC1	SEALED CONCRETE	CLEAR.
SGA1	SIGNAGE ACCENT	SIGN SYSTEM 290, FINISH: "BUCKSKIN" #220.
SGI1	SIGNAGE INSERT	SIGN SYSTEM 290, FINISH: "DARK NEUTRAL" #201.
SGV1	SIGNAGE VINYL COPY	SIGN SYSTEM 290, FONT STYLE: HELVETICA, COLOR: #294 WINTER WHITE
SS1	SOLID SURFACE (TOILET VANITY)	LG, COLOR: #G604 "TIMBERWOLF", FINISH: SATIN, EDGE PROFILE: WATERFALL W/INTEGRAL BACKSPLASH
SS2	SOLID SURFACE (WINDOW SILLS)	CORIAN, COLOR: "ECRU", FINISH: SATIN
SS3	SOLID SURFACE (LAVATORY)	BRADLEY, SERIES: TERREON RE, COLOR: "OAT".
TP1	TOILET PARTITION	BRADLEY, SERIES: SENTINEL 400 OVERHEAD BRACED, MATERIAL: SOLID PHENOLIC CORE, COLOR: "NATURAL CANVAS" #7022-58.
WS1	WINDOW SHADES	MECHOSHADE, SERIES: MECHO / 5 STANDARD BRACKET WITH FASCIA, SIZE: 3-1/2" X 3-15/16", MATERIAL: ECOVEIL DENSE BASKET WEAVE 3% OPENNESS FACTOR, COLOR: #1516 "EGGSHELL".

SCHEME#4

CODE	MATERIAL / CONTACT	DESCRIPTION
AC1	ACCENT CANOPY	ARMSTRONG, SERIES: INFUSIONS ACCENT CANOPIES, COLOR: "VISION" #CHV, SIZE: 4' X 10', RADIUS: 50 DEGREE.
AC2	ACCENT CANOPY	ARMSTRONG, SERIES: INFUSIONS ACCENT CANOPIES, COLOR: "CRYSTALINE FOCUS" #TCR, SIZE: 2' X 5', RADIUS: 60 DEGREE.
AC3	ACCENT CANOPY	ARMSTRONG, SERIES: INFUSIONS ACCENT CANOPIES, COLOR: "VISION" #CHV, SIZE: 2' X 5', RADIUS: 60 DEGREE.
ACT1	ACOUSTICAL CEILING TILE	ARMSTRONG, SERIES: CIRRUS ANGLED TEGULAR #551, COLOR: "WHITE", SIZE: 24" X 24" X 15/16".
BBT1	BIOBASED TILE	ARMSTRONG, SERIES: MIGRATIONS, COLOR: "MUSHROOM BEIGE" #T3509, SIZE: 12" X 12" X 1/8".
CPT1	CARPET TILE	INTERFACE, STYLE #14648 ENTROPY, COLOR: "HEATH" #7220, SIZE: 19.69" X 19.69".
CR1	CRASH RAIL	C/S ACROVYN, MODEL: SCR-16SSV, FINISH: STAINLESS STEEL, SIZE: 5-1/2" X 1-1/2".
CT1	CERAMIC TILE (FIELD)	DALTILE, SERIES: SEMI GLOSS, COLOR: "ALMOND" #0135, SIZE: 6" X 6" X 5/16".
FRP1	FIBER REINFORCED PANELS	ARMSTRONG, SERIES: GEORGIAN #764, HIGH WASHABILITY, SQUARE LAY-IN, COLOR: "WHITE", SIZE: 24" X 24" X 5/8".
GR1	GROUT (KITCHEN WALL TILE)	TEC, SERIES: ACCUCOLOR EFX EPOXY SPECIAL EFFECTS GROUT, COLOR: #988 "PEARL".
GR2	GROUT (KITCHEN FLOOR TILE)	TEC, SERIES: ACCUCOLOR EFX EPOXY SPECIAL EFFECTS GROUT, COLOR: #915 "LIGHT SMOKE".
GR3	GROUT (DINING, TOILETS)	TEC, SERIES: ACCUCOLOR EFX EPOXY SPECIAL EFFECTS GROUT, COLOR: #973 "WARM TAUPE".
GT1	GLASS TILE	DALTILE, SERIES: GLASS REFLECTIONS, #GR09 COLOR: KINETIC KHAKI, SIZE: 1"X1" (12"X12" SHEET).
IR1	IMPACT RESISTANT PANELS	C/S ACROVYN, SERIES: .040" QUATRO TEXTURED SHEET, COLOR: #305 "MUSHROOM".
LK1	LOCKER FINISH	LYON, SERIES: PREMIER COLORS, COLOR: #BN931-B6.
PRC1	PORCELAIN TILE (KITCHEN)	CROSSVILLE, SERIES: CROSS TREAD, COLOR: #CTSA750 "BROWN TWEED", SIZE: 8"X8".
PRC2	PORCELAIN TILE (KITCHEN BASE)	CROSSVILLE, SERIES: CROSS COLORS, COLOR: #A750 "BROWN TWEED", SIZE: 6"X8" COVE.
PRC3	PORCELAIN TILE (PRIMARY FIELD/PATTERN)	CROSSVILLE, SERIES: COLOR BLOX, COLOR: #A1108 "SEA OTTER", SIZE: 6"X6".
PRC4	PORCELAIN TILE (SECONDARY FIELD/BAND)	CROSSVILLE, SERIES: COLOR BLOX, COLOR: #A1114 "TREE HOUSE", SIZE: 6"X6".
PRC5	PORCELAIN TILE (PRIMARY FIELD)	CROSSVILLE, SERIES: COLOR BLOX TOO, COLOR: #A1108 "SEA OTTER", SIZE: 18"X18".
PRC6	PORCELAIN TILE (SECONDARY FIELD/PATTERN)	CROSSVILLE, SERIES: COLOR BLOX, COLOR: #A1114 "TREE HOUSE", SIZE: 18"X18".
PRC7	PORCELAIN TILE (PRIMARY FIELD/MOSAICS)	CROSSVILLE, SERIES: COLOR BLOX MOSAICS, COLOR: #A1108 "SEA OTTER", SIZE: 3"X3".
PRC8	PORCELAIN TILE (ACCENT-FLOOR PATTERN)	CROSSVILLE, SERIES: COLOR BLOX TOO, COLOR: #A1176 "TABBY CAT", SIZE: 6"X12".
PRC9	PORCELAIN TILE (ACCENT-BANDS & INSET)	CROSSVILLE, SERIES: COLOR BLOX TOO, COLOR: #A1176 "TABBY CAT", SIZE: 6"X6".
PRC10	PORCELAIN TILE (PRIMARY FIELD BASE)	CROSSVILLE, SERIES: COLOR BLOX, COLOR: #A1108 "SEA OTTER", SIZE: 6"X12" COVE.
PRC11	NOT USED	
PRC12	PORCELAIN TILE (SECONDARY FIELD/MOSAICS)	CROSSVILLE, SERIES: COLOR BLOX MOSAICS, COLOR: #A1114 "TREE HOUSE", SIZE: 3"X3".
PRFP1	PREFABRICATED REFRIGERATOR / FREEZER PANEL	SEE FOOD SERVICE DRAWINGS.
PT1	PAINT (CEILING)	BENJAMIN MOORE, READY-MIXED INTERIOR, COLOR: #1-02 "SUPERWHITE", FINISH: EGGSHELL.
PT2	PAINT (GENERAL)	BENJAMIN MOORE, CLASSIC COLORS, COLOR: #982 "CEDAR KEY", FINISH: EGGSHELL.
PT3	PAINT (TRIM)	BENJAMIN MOORE, CLASSIC COLORS, COLOR: #999 "RUSTIC TAUPE", FINISH: SEMI GLOSS.
PT4	PAINT (ACCENT)	BENJAMIN MOORE, HISTORICAL COLORS, COLOR: #HC-49 "MAYFLOWER RED", FINISH: EGGSHELL.
PT5	PAINT (ACCENT)	BENJAMIN MOORE, COLOR PREVIEW, COLOR: #1301 "SPANISH RED", FINISH: EGGSHELL.
PT6	PAINT (ACCENT)	BENJAMIN MOORE, CLASSIC COLORS, COLOR: #1238 "FALCON BROWN", FINISH: EGGSHELL.
RB1	RUBBER BASE (RESILIENT)	JOHNSONITE, SERIES: TIGHT LOCK (COVE TOE) #TCBR, COLOR: #44 "DARK BROWN", SIZE: 4-3/8" HIGH (ROLLED GOODS).
RB2	RUBBER BASE (CARPET)	JOHNSONITE, SERIES: TIGHT LOCK (STRAIGHT TOE) #TDC, COLOR: #44 "DARK BROWN", SIZE: 4-1/2" HIGH (ROLLED GOODS).
RM1	RECESSED MAT (ENTRY)	C/S GROUP "PEDIGRID", ALUMINUM LEVEL BASE FRAME & DRAIN PAN, CARPET INSERT: MONOTUFT HD #7304 SANDSTONE
SC1	SEALED CONCRETE	CLEAR.
SGA1	SIGNAGE ACCENT	SIGN SYSTEM 290, FINISH: "PAPRIKA" #227.
SGI1	SIGNAGE INSERT	SIGN SYSTEM 290, FINISH: "DARK NEUTRAL" #201.
SGV1	SIGNAGE VINYL COPY	SIGN SYSTEM 290, FONT STYLE: HELVETICA, COLOR: #294 WINTER WHITE
SS1	SOLID SURFACE (TOILET VANITY)	LG, COLOR: #G73 "MESA GRANITE", FINISH: SATIN, EDGE PROFILE: WATERFALL W/INTEGRAL BACKSPLASH
SS2	SOLID SURFACE (WINDOW SILLS)	CORIAN, COLOR: "WHISPER", FINISH: SATIN
SS3	SOLID SURFACE (LAVATORY)	BRADLEY, SERIES: TERREON RE, COLOR: "BIRCH BARK".
TP1	TOILET PARTITION	BRADLEY, SERIES: SENTINEL 400 OVERHEAD BRACED, MATERIAL: SOLID PHENOLIC CORE, COLOR: "LABRADOR GRANITE" #3692-58.
WS1	WINDOW SHADES	MECHOSHADE, SERIES: MECHO / 5 STANDARD BRACKET WITH FASCIA, SIZE: 3-1/2" X 3-15/16", MATERIAL: ECOVEIL DENSE BASKET WEAVE 3% OPENNESS FACTOR, COLOR: #1502 "BEIGE".

US Army Corps of Engineers
Norfolk District

MARK	DATE	DESCRIPTION	BY	APP.

DESIGNED: EAE | CHECKED: SBD | DATE: 1-30-09
DRAWN: EAE | SUBMITTED: RTB | SCALE: -
PROJECT NO. | NORFOLK DISTRICT FILE NO.
DRAWING NO. | SPECIFICATION NO.
Last worked on: — | Plot scale: 1:1
File name: AF602.DWG

NORFOLK DISTRICT
CORPS OF ENGINEERS
NORFOLK, VIRGINIA

FINAL DESIGN SUBMITTAL
JANUARY 30, 2009

COE - DINING FACILITY PROTOTYPE
800 SOLDIER PERMANENT PARTY

FINISH LEGEND

SHEET REFERENCE NUMBER
AF602
SHEET 57 OF 139

H:\P\2851\CAD\2851_800 Soldier Permanent Party\CAD-Norfolk\Sheets\A\..\..\Constructs\Richmond\G\G-Tblnk.dwg Wed, 18 Nov 2009 - 3:10pm eedwards

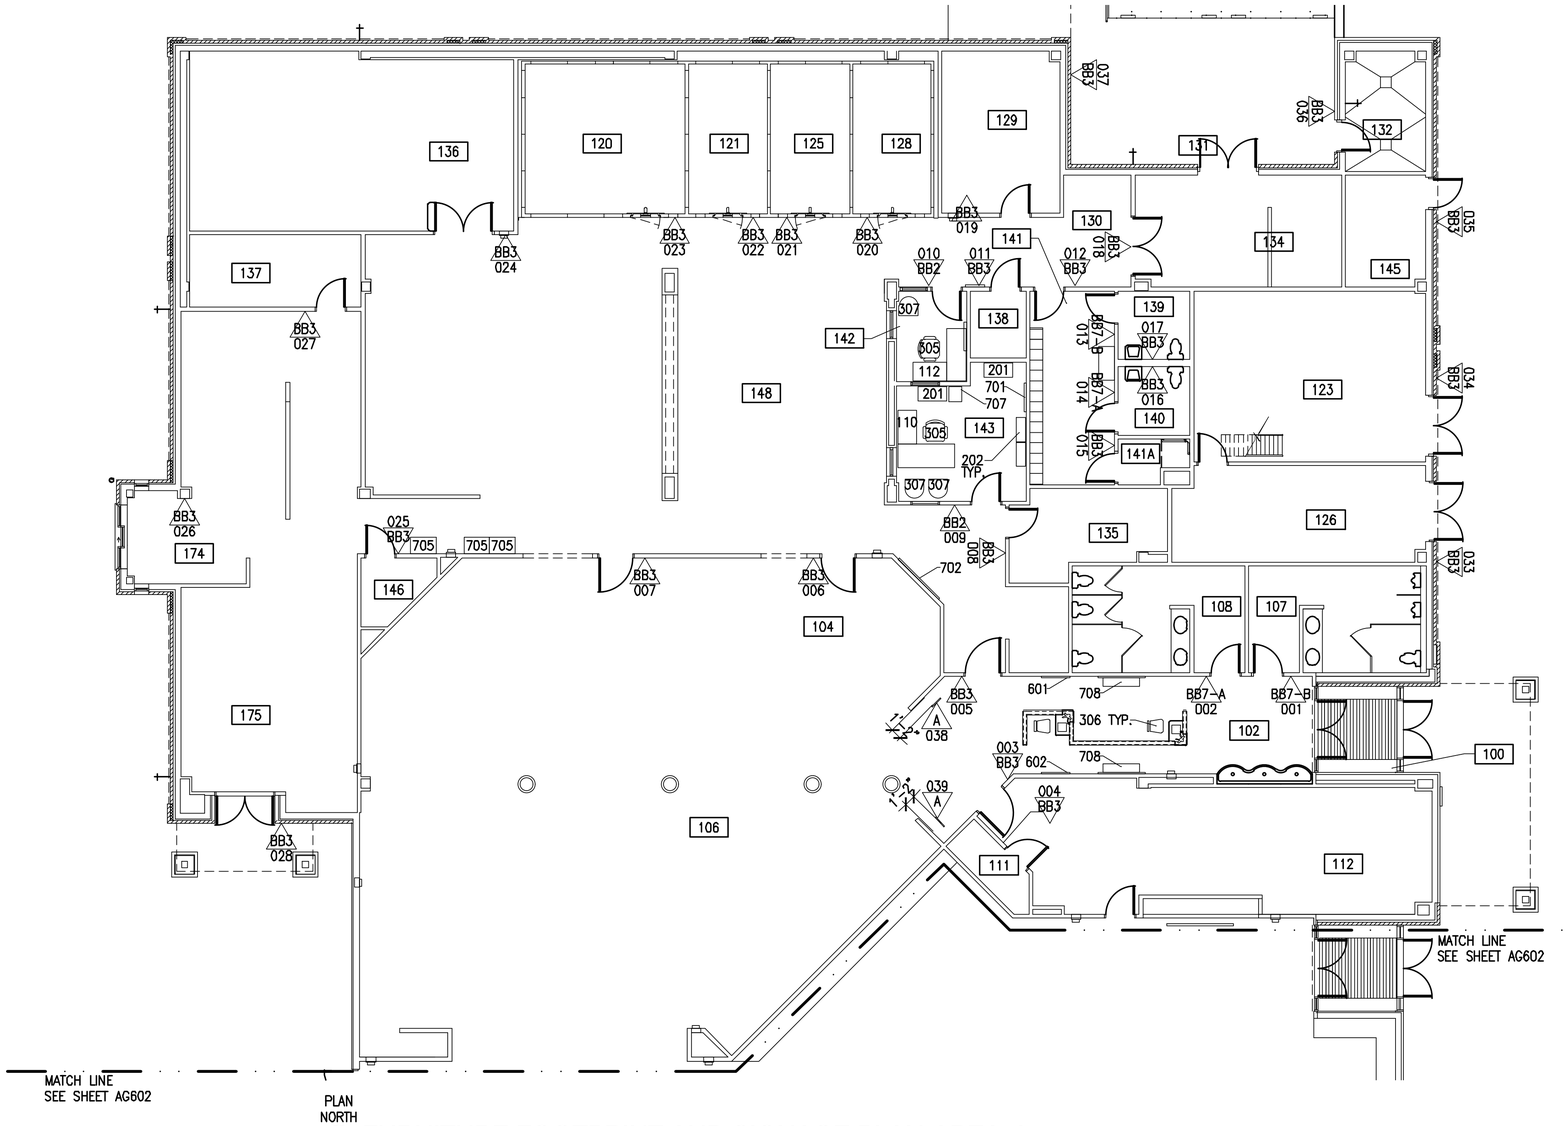

FURNITURE FOOTPRINT AND SIGNAGE PLAN-AREA 'A'

1/8"=1'-0"

ROOM LEGEND — THIS SHEET ONLY

100	VESTIBULE	112	DISHWASHING	129	RECEIVING	137	DRY STORAGE ISSUE	145	COMMUNICATIONS ROOM
102	HEAD COUNT	120	ISSUE FREEZER	130	BREAD STORAGE	138	PAPER STORAGE	146	JANITOR
104	SERVICE AREA #1	121	THAW REFRIGERATOR	131	COMPANY LOADING DOCK	139	MEN	148	KITCHEN
106	SALAD BAR	123	MECHANICAL ROOM	132	CAN WASH	140	WOMEN	174	DRIVE THRU
107	MEN	125	MEAT & DAIRY REFRIGERATOR	134	FIELD FEEDING	141	LOCKER ROOM	175	CARRY OUT
108	WOMEN	126	ELECTRICAL ROOM	135	SODA ROOM	141A	SHOWER ROOM		
111	STORAGE	128	PRODUCE REFRIGERATOR	136	DRY STORAGE	142,143	OFFICE		

NOTES — THIS SHEET ONLY

1. FURNITURE SHOWN N.I.C. AND IS PROVIDED FOR REFERENCE ONLY.
2. CENTER SIGNS 038 & 039 OVER ADJACENT WALL.

FURNITURE LEGEND — THIS SHEET ONLY

110	RIGHT RETURN DESK UNIT	705	COAT RACK
112	RIGHT RETURN DESK UNIT	707	SAFE
201	LATERAL FILE	708	TELEVISION
202	BOOKCASE		
305	TASK CHAIR WITH ARMS		
306	TASK STOOL		
307	SIDE CHAIR		
601	ARTWORK		
602	ARTWORK		
701	MARKER BOARD		
702	MARKER BOARD		

GRAPHIC SCALE

1/8" = 1'-0" 0 5' 10' 15' 30'

SIGNAGE LEGEND

TYPE NUMBER — SIGNAGE LOCATION SYMBOL

KEY PLAN

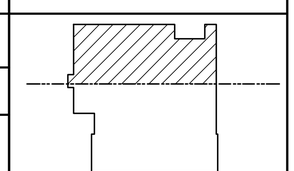

US Army Corps of Engineers
Norfolk District

MARK	DATE	DESCRIPTION	BY	APP

DESIGNED: EAE
DRAWN: EAE
PROJECT NO.
CHECKED: SBD
SUBMITTED: RTB
DATE: 1-30-09
SCALE: 1/8"=1'-0"
NORFOLK DISTRICT FILE NO.
SPECIFICATION NO.
DRAWING NO. —
Last worked on: —
File name: AG101.DWG
Plot scale: 1:1

NORFOLK DISTRICT
CORPS OF ENGINEERS
NORFOLK, VIRGINIA

FINAL DESIGN
SUBMITTAL
JANUARY 30, 2009

COE - DINING FACILITY PROTOTYPE
800 SOLDIER PERMANENT PARTY

FURNITURE FOOTPRINT AND SIGNAGE PLAN-AREA 'A'

SHEET REFERENCE NUMBER
AG101
SHEET 58 OF 139

H:\P\2851\CAD\2851_800 Soldier Permanent Party\CAD-Norfolk\Sheets\A\..\..\Constructs\Richmond\G\G-Tblnk.dwg Wed, 18 Nov 2009 - 3:10pm eedwards

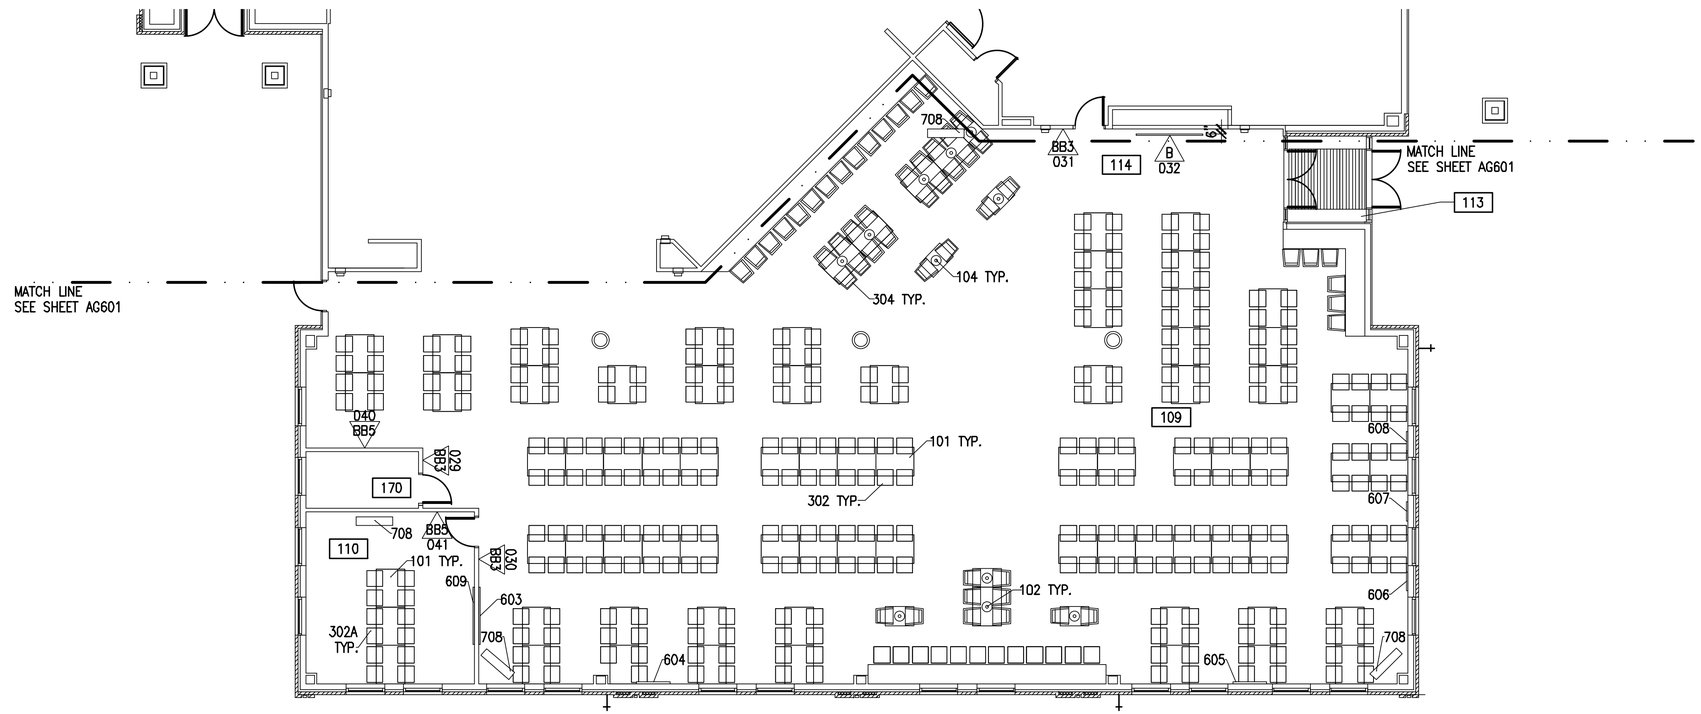

PLAN NORTH

FURNITURE FOOTPRINT AND SIGNAGE PLAN-AREA 'B'

1/8"=1'-0"

ROOM LEGEND	THIS SHEET ONLY
106	SALAD BAR
109	DINING AREA B
110	DINING AREA A
113	VESTIBULE
114	TRAY RETURN
170	ELECTRICAL CLOSET

NOTES — THIS SHEET ONLY

1. FURNITURE SHOWN N.I.C. AND IS PROVIDED FOR REFERENCE ONLY.
2. CENTER SIGN 032 OVER TRAY RETURN OPENING.

FURNITURE LEGEND — THIS SHEET ONLY

101	DINING TABLE	608	ARTWORK
102	CAFE TABLE	609	ARTWORK
104	CAFE TABLE	708	TELEVISION
302	DINING CHAIR, MAIN		
302A	DINING CHAIR, PRIVATE		
304	DINING STOOL		
603	ARTWORK		
604	ARTWORK		
605	ARTWORK		
606	ARTWORK		
607	ARTWORK		

GRAPHIC SCALE

1/8" = 1'-0" 0 5' 10' 15' 30'

SIGNAGE LEGEND

TYPE NUMBER — SIGNAGE LOCATION SYMBOL

KEY PLAN

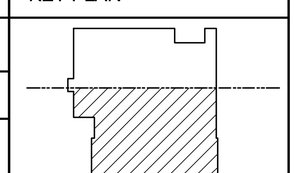

US Army Corps of Engineers
Norfolk District

MARK	DATE	DESCRIPTION	BY	APP'D

DESIGNED: EAE
DRAWN: EAE
PROJECT NO.
DRAWING NO.
Last saved on: —
File name: AG102.DWG

CHECKED: SBD
SUBMITTED: RTB
DATE: 1-30-09
SCALE: 1/8"=1'-0"
NORFOLK DISTRICT FILE NO.
SPECIFICATION NO.
Plot scale: 1:1

NORFOLK DISTRICT
CORPS OF ENGINEERS
NORFOLK, VIRGINIA

FINAL DESIGN SUBMITTAL
JANUARY 30, 2009

COE - DINING FACILITY PROTOTYPE
800 SOLDIER PERMANENT PARTY

FURNITURE FOOTPRINT AND SIGNAGE PLAN-AREA 'B'

SHEET REFERENCE NUMBER
AG102
SHEET 59 OF 139

H:\PJ\2851\CAD\2851_800 Soldier Permanent Party\CAD-Norfolk\Sheets\A\..\..\Constructs\Richmond\G\G-Tblnk.dwg Wed, 18 Nov 2009 - 3:10pm eedwards

SIGNAGE SCHEDULE

FIRST FLOOR

CODE	LOCATION	TYPE	COPY	REMARKS
001	102	BB7–B	RESTROOM	BRAILLE
002	102	BB7–A	RESTROOM	BRAILLE
003	102	BB3	112 STAFF ONLY	BRAILLE
004	112	BB3	111 STORAGE	BRAILLE
005	102	BB3	148 STAFF ONLY	BRAILLE
006	104	BB3	148 STAFF ONLY	BRAILLE
007	104	BB3	148 STAFF ONLY	BRAILLE
008	148	BB3	135 SODA ROOM	BRAILLE
009	148	BB2	143 T.B.D.	BRAILLE
010	130	BB2	142 T.B.D.	BRAILLE
011	130	BB3	138 PAPER STORAGE	BRAILLE
012	130	BB3	141 LOCKER ROOM	BRAILLE
013	141	BB7–B	RESTROOM	BRAILLE
014	141	BB7–A	RESTROOM	BRAILLE
015	141	BB3	141A SHOWER	BRAILLE
016	140	BB4	EMPLOYEES MUST WASH HANDS BEFORE RETURNING TO WORK	BRAILLE
017	139	BB4	EMPLOYEES MUST WASH HANDS BEFORE RETURNING TO WORK	BRAILLE
018	130	BB3	134 FIELD FEEDING	BRAILLE
019	130	BB3	129 RECEIVING	BRAILLE
020	148	BB3	128 PRODUCE REFRIGERATOR	BRAILLE
021	148	BB3	125 MEAT & DAIRY REFRIGERATOR	BRAILLE
022	148	BB3	121 THAW REFRIGERATOR	BRAILLE
023	148	BB3	120 ISSUE FREEZER	BRAILLE
024	148	BB3	136 DRY STORAGE	BRAILLE
025	148	BB3	146 JANITOR	BRAILLE
026	174	BB3	174 DRIVE THRU	BRAILLE
027	174	BB3	137 DRY STORAGE ISSUE	BRAILLE
028	EXTERIOR	BB3	175 CARRY OUT	BRAILLE
029	109	BB3	170 ELECTRICAL ROOM	BRAILLE
030	109	BB3	110 OFFICER DINING	BRAILLE
031	109	BB3	112 STAFF ONLY	BRAILLE
032	114	B	TRAY RETURN	
033	EXTERIOR	BB3	126 ELECTRICAL ROOM	BRAILLE
034	EXTERIOR	BB3	123 MECHANICAL ROOM	BRAILLE
035	EXTERIOR	BB3	145 COMMUNICATIONS ROOM	BRAILLE
036	131	BB3	132 CAN WASH	BRAILLE
037	131	BB3	129 RECEIVING	BRAILLE
038	102	A	DISHWARE SYMBOL	GRAPHIC ONLY
039	102	A	DISHWARE SYMBOL	GRAPHIC ONLY
040	109	BB5	MAXIMUM OCCUPANCY NOT TO EXCEED 366 PERSONS	BRAILLE
041	110	BB5	MAXIMUM OCCUPANCY NOT TO EXCEED 18 PERSONS	BRAILLE

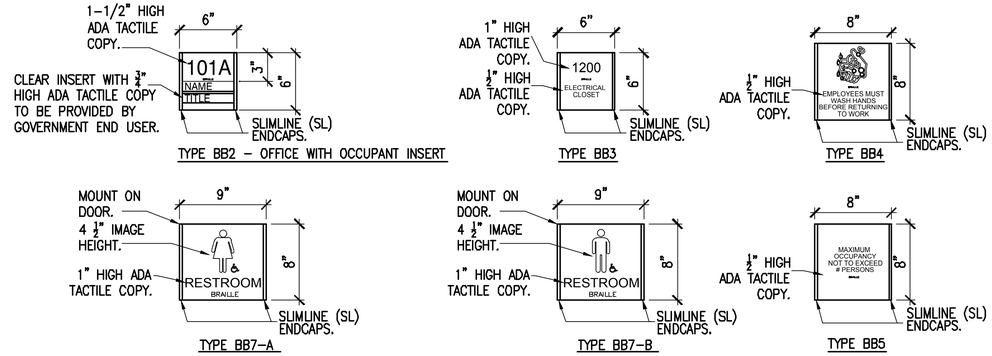

C2 GENERAL SIGNAGE TYPICALS
1–1/2"=1'–0"

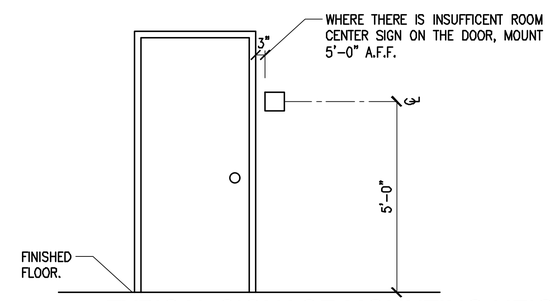

C4 TYPICAL SIGNAGE MOUNTING HEIGHT
1/2"=1'–0"

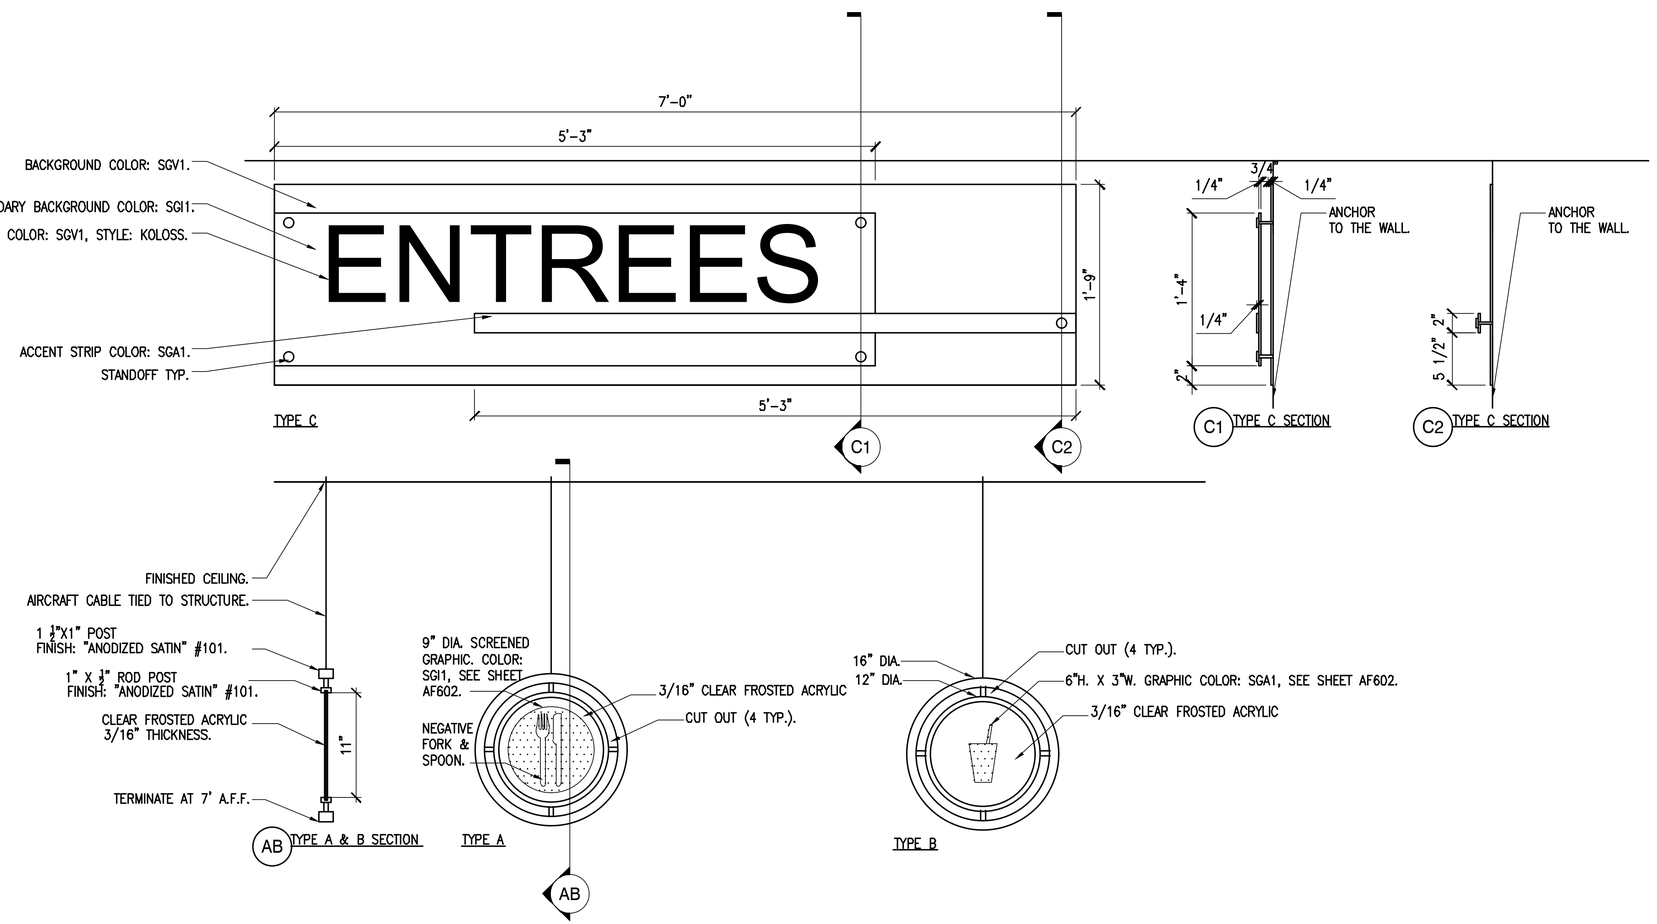

A2 SERVICE IDENTIFICATION SIGNAGE TYPICALS
1–1/2"=1'–0"

NOTES

1. GENERAL CONTRACTOR SHALL GENERATE AND SUBMIT A SIGN SCHEDULE TO OWNER FOR REVIEW AND APPROVAL PRIOR TO COMMENCEMENT OF WORK.
2. SEE FINISH LEGEND CODES SGA1, SGI1, AND SGV1 SHEET AF602 FOR SIGNAGE FINISH INFORMATION.
3. DESIGN BASED ON SYSTEM 2/90. EQUAL OPTIONS WILL BE CONSIDERED. SUBMIT SAMPLES/SHOP DRAWINGS TO DESIGNER FOR APPROVAL.

THIS SHEET ONLY

4. ANCHOR GENERAL SIGNAGE AND SIGN TYPE C TO THE WALL. USE PRESSURE SENSITIVE TAPE WHERE MOUNTED TO DOOR.
5. MATCH EXTERIOR SIGNAGE TO BASE STANDARDS.
6. DO NOT MECHANICALLY FASTEN SIGNAGE UNITS TO RATED AND/OR UL TESTED COMPONENTS.

GRAPHIC SCALE

1/2" = 1'–0" 0 6" 1' 2' 3' 4' 5'

1 1/2" = 1'–0" 0 3" 6" 9" 1' 2'

US Army Corps of Engineers
Norfolk District

MARK	DATE	DESCRIPTION	BY	APP.

DESIGNED: EAE
DRAWN: EAE
PROJECT NO. –
CHECKED: SBD
SUBMITTED: RTB
NORFOLK DISTRICT FILE NO.
DRAWING NO. –
DATE: 1–30–09
SCALE: VARIES
SPECIFICATION NO.
Last worked on: –
File name: AG601.DWG
Plot scale: 1:1

NORFOLK DISTRICT
CORPS OF ENGINEERS
NORFOLK, VIRGINIA

FINAL DESIGN SUBMITTAL
JANUARY 30, 2009

COE - DINING FACILITY PROTOTYPE
800 SOLDIER PERMANENT PARTY

SIGNAGE SCHEDULE AND TYPICALS

SHEET REFERENCE NUMBER
AG601
SHEET 60 OF 139

H:\PJ\2851\CAD\2851_800 Soldier Permanent Party\CAD-Norfolk\Sheets\A\..\..\Constructs\Richmond\G\G-Tblnk.dwg Wed, 18 Nov 2009 - 3:10pm eedwards

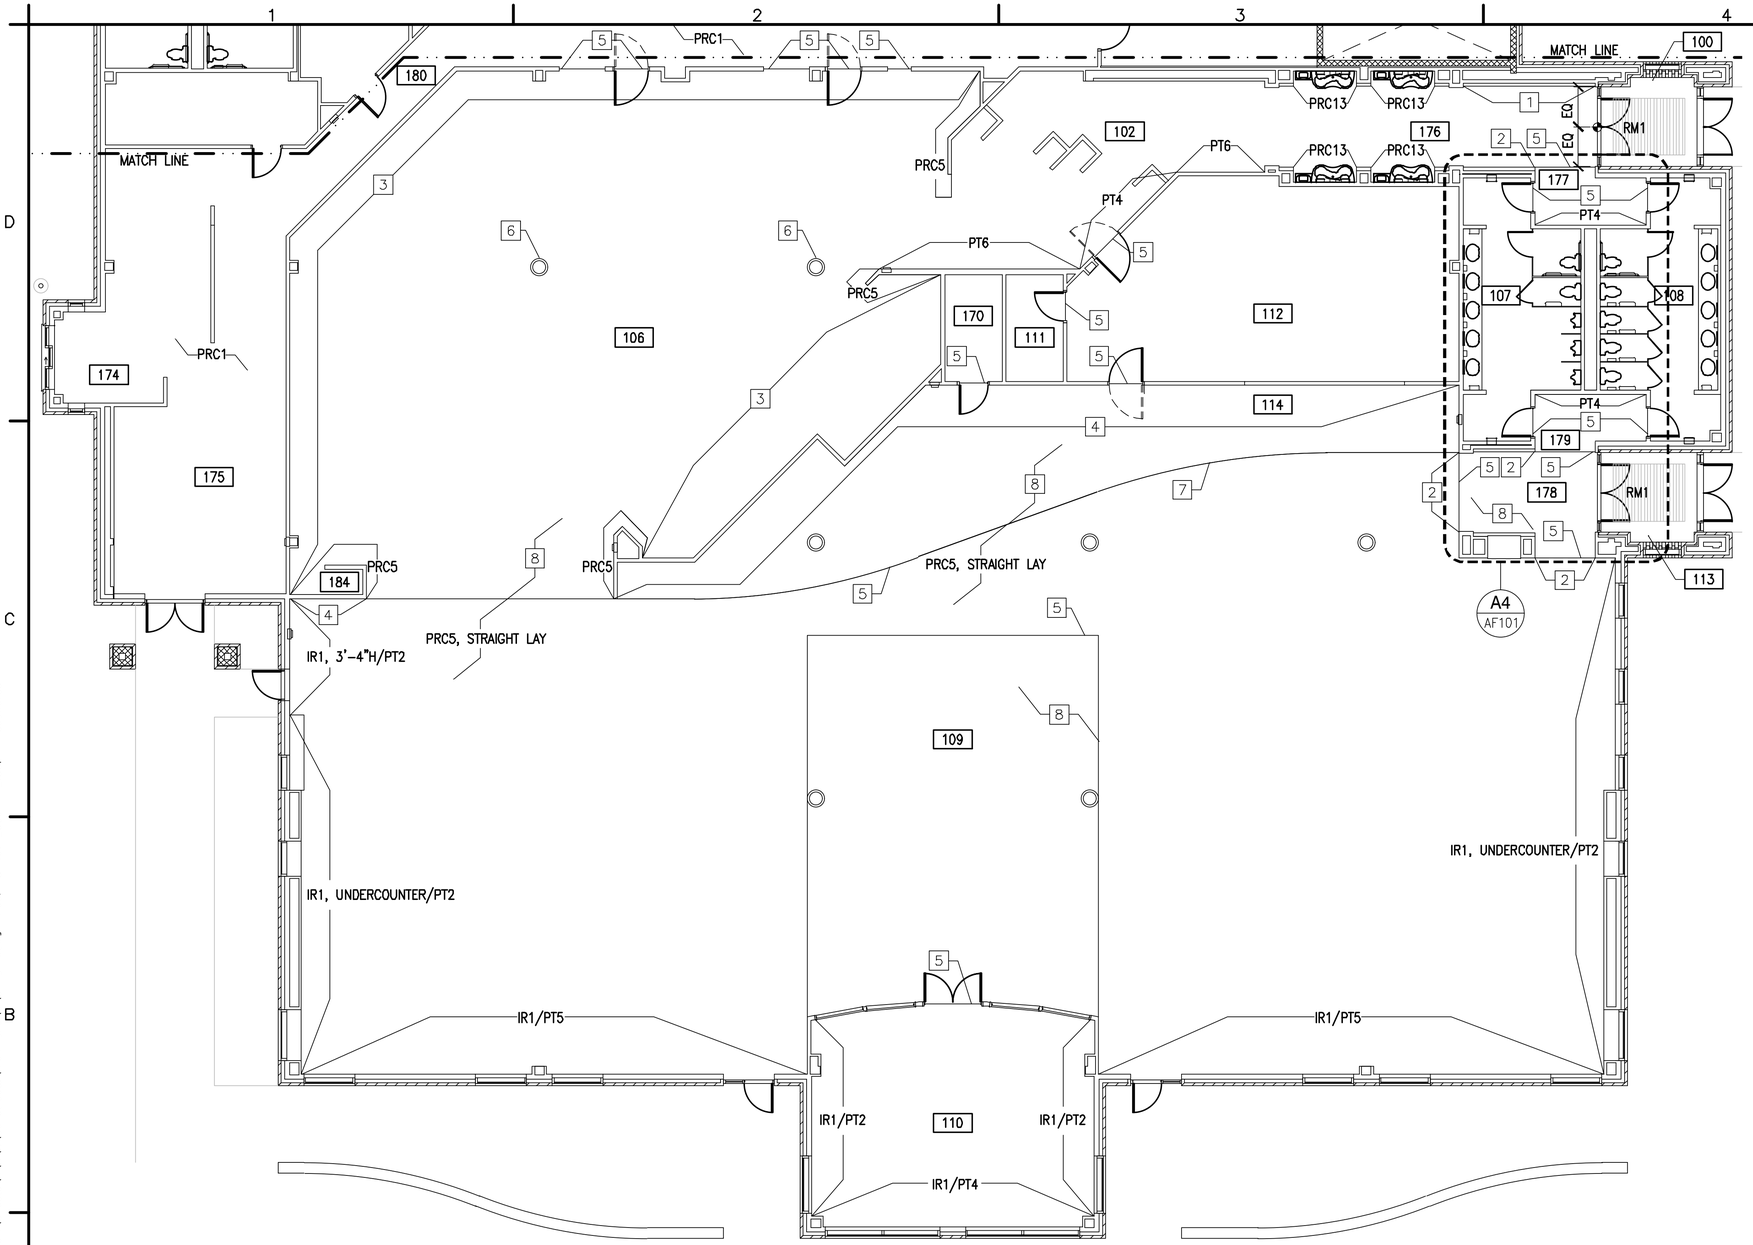

PLAN NORTH

FINISH PATTERN FLOOR PLAN
1/8"=1'-0"

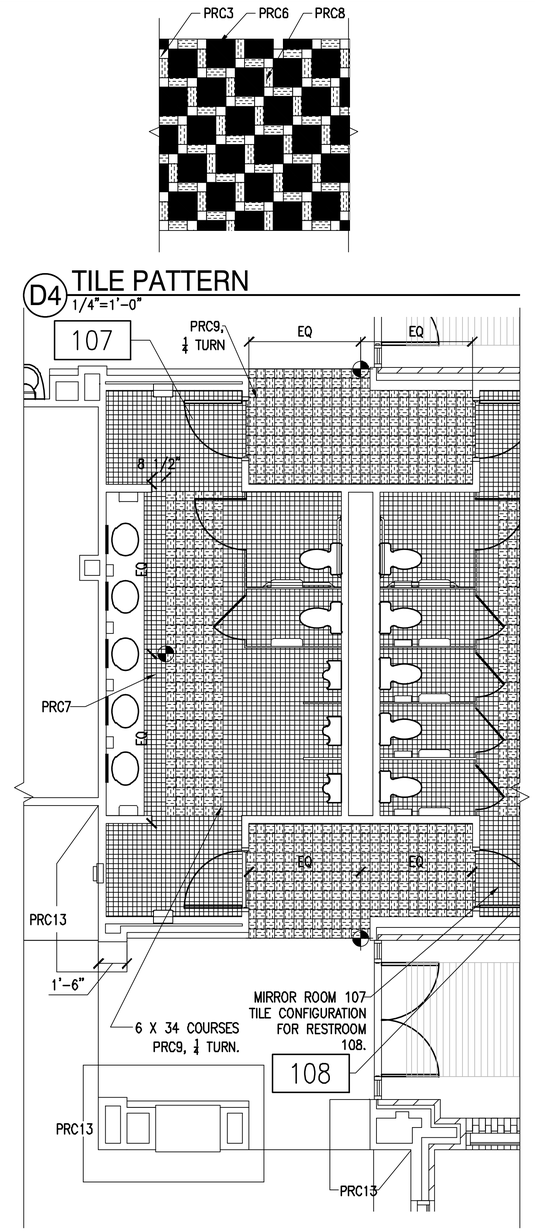

D4 TILE PATTERN
1/4"=1'-0"

A4 ENLARGED FINISH PLAN
1/4"=1'-0"

KEYNOTES — THIS SHEET ONLY

1. LOCATION FOR UNIT SPECIFIC ARTWORK.
2. ALIGN.
3. SEE B3/AF601.
4. SEE A3/AF601.
5. FLOOR FINISH CHANGE.
6. SEE A5/AF601.
7. ALIGN TILE CHANGE WITH CEILING CHANGE, SEE SHEET AE106 FOR REFLECTED CEILING PLAN – AREA 'B'.
8. SEE D4/AF101.

GRAPHIC SCALE

1/8" = 1'-0" 0 5' 10' 15' 30'

1/4" = 1'-0" 0 1' 5' 10' 15'

SYMBOL LEGEND

WORKING POINT

WORKING POINT

KEY PLAN

A
B
C

ROOM LEGEND — THIS SHEET ONLY

100,113	VESTIBULE	170	ELECTRICAL CLOSET
102	HEAD COUNT	174	DRIVE THRU
106	SERVING AREA	175	CARRY OUT
107	MEN	176	QUEING
108	WOMEN	177,178,179,180	CORRIDOR
109	DINING AREA A	184	ALCOVE
110	DINING AREA B		
111	STORAGE		
112	DISHWASHING		
114	TRAY RETURN		

US Army Corps of Engineers
Norfolk District

MARK	DATE	DESCRIPTION	BY	APP

DESIGNED: FAE
DRAWN: FAE
PROJECT NO.
DRAWING NO.
Last worked on:
File name: AF101.DWG
CHECKED: FNM
SUBMITTED: RTR
DATE: 11-13-09
SCALE: VARIES
NORFOLK DISTRICT FILE NO.
SPECIFICATION NO.
Plot scale: 1:1

NORFOLK DISTRICT
CORPS OF ENGINEERS
NORFOLK, VIRGINIA

1300 - PERSON PERMANENT PARTY
DINING FACILITY PROTOTYPE

FINISH PATTERN FLOOR PLAN AND DETAILS

SHEET REFERENCE NUMBER
AF101
SHEET 72 OF 168

H:\P\2851\CAD\2851_1300 Soldier Permanent Party\CAD-Norfolk\Sheets\A\..\..\Constructs\Richmond\G\G-Tblnk.dwg Wed, 18 Nov 2009 - 2:58pm edwards

FINISH SCHEDULE

ROOM NO.	ROOM NAME	FLOOR MATERIAL	FLOOR CODE	BASE MATERIAL	BASE CODE	WALLS MATERIAL	WALLS CODE	CEILING MATERIAL	CEILING CODE	HEIGHT	REMARKS
100	VESTIBULE	PORCELAIN TILE / RECESSED MAT	PRC6/RM1	—		BRICK		GWB PAINT	PT1	10'-0"	1,3
101	NOT USED	—		—		—		—			
102	HEAD COUNT	PORCELAIN TILE	PRC3,6,8	PORCELAIN TILE	PRC10	PAINT	PT2,4,6	ACOUSTICAL CEILING TILE	ACT1	9'-4"	1,4
103	NOT USED	—		—		—		—			
104	NOT USED	—		—		—		—			
105	NOT USED	—		—		—		—			
106	SERVING AREA	PORCELAIN TILE	PRC3,6,8	—		PORCELAIN TILE /GLASS TILE	PRC5,7,9,12 /GT1	FIBER REINFORCED PANEL/GWB PAINT	FRP1, PT1	VARIES 9'-4"	1
107	MEN	PORCELAIN TILE	PRC7,9	—		PORCELAIN TILE /GLASS TILE	PRC5,9/GT1	GWB PAINT	PT1	9'-0"	1
108	WOMEN	PORCELAIN TILE	PRC7,9	—		PORCELAIN TILE /GLASS TILE	PRC5,9/GT1	GWB PAINT	PT1	9'-0"	1
109	DINING AREA A	PORCELAIN TILE	PRC3,5,6,8	PORCELAIN TILE	PRC10	PORCELAIN TILE/PAINT GLASS TILE/ /IMPACT RESIST. PANEL	PRC4,5,7,12, 13/PT2,5/ GT1/IR1	ACOUSTICAL CEILING TILE/GWB PAINT	ACT1/PT1	VARIES	1,5
110	DINING AREA B	CARPET TILE	CPT1	RUBBER BASE	RB2	PAINT /IMPACT RESIST. PANEL	PT2,4/IR1	ACOUSTICAL CEILING TILE/ GWB PAINT	ACT1/PT1	VARIES	1,5
111	STORAGE	BIOBASED TILE	BBT1	RUBBER BASE	RB1	PAINT	PT2	GWB PAINT	PT1	9'-0"	
112	DISHWASHING	PORCELAIN TILE	PRC1	PORCELAIN TILE	PRC2	CERAMIC TILE	CT1	FIBER REINFORCED PANEL	FRP1	10'-6"	
113	VESTIBULE	PORCELAIN TILE / RECESSED MAT	PRC6/RM1	—		BRICK		GWB PAINT	PT1	10'-0"	1,3
114	TRAY RETURN	PORCELAIN TILE	PRC3,6,8	—		PORCELAIN TILE /GLASS TILE	PRC4,5,13 /GT1	GWB PAINT	PT1	VARIES	1
115, 116 117, 118	NOT USED	—		—		—		—			
119	NOT USED	—		—		—		—			
120	ISSUE FREEZER	SEALED CONCRETE	SC1	PREFAB. REFRIG./ FREEZER PANEL	PRFP1	PREFAB. REFRIG./ FREEZER PANEL	PRFP1	PREFAB. REFRIG./ FREEZER PANEL	PRFP1	EXPOSED	
121	THAW REFRIGERATOR	SEALED CONCRETE	SC1	PREFAB. REFRIG./ FREEZER PANEL	PRFP1	PREFAB. REFRIG./ FREEZER PANEL	PRFP1	PREFAB. REFRIG./ FREEZER PANEL	PRFP1	EXPOSED	
122	NOT USED	—		—		—		—			
123	MECHANICAL ROOM	SEALED CONCRETE	SC1	—		PAINT	PT2	PAINT	PT1	EXPOSED	
124	NOT USED	—		—		—		—			
125	MEAT & DAIRY REFRIGERATOR	SEALED CONCRETE	SC1	PREFAB. REFRIG./ FREEZER PANEL	PRFP1	PREFAB. REFRIG./ FREEZER PANEL	PRFP1	PREFAB. REFRIG./ FREEZER PANEL	PRFP1	EXPOSED	
126	ELECTRICAL ROOM	SEALED CONCRETE	SC1	—		PAINT	PT2	PAINT	PT1	EXPOSED	
127	NOT USED	—		—		—		—			
128	PRODUCE REFRIGERATOR	SEALED CONCRETE	SC1	PREFAB. REFRIG./ FREEZER PANEL	PRFP1	PREFAB. REFRIG./ FREEZER PANEL	PRFP1	PREFAB. REFRIG./ FREEZER PANEL	PRFP1	EXPOSED	
129	RECEIVING	PORCELAIN TILE	PRC1	PORCELAIN TILE	PRC2	CERAMIC TILE	CT1	FIBER REINFORCED PANEL	FRP1	9'-0"	
130	BREAD STORAGE	PORCELAIN TILE	PRC1	PORCELAIN TILE	PRC2	CERAMIC TILE	CT1	FIBER REINFORCED PANEL	FRP1	9'-0"	
131	COMPANY LOADING DOCK	—		—		—		—		10'-0"	
132	CAN WASH	SEALED CONCRETE	SC1	PORCELAIN TILE	PRC2	CERAMIC TILE	CT1	FIBER REINFORCED PANEL	FRP1	10'-6"	
133	RECYCLING	PORCELAIN TILE	PRC1	PORCELAIN TILE	PRC2	CERAMIC TILE	CT1	FIBER REINFORCED PANEL	FRP1	9'-0"	
134	FIELD FEEDING	PORCELAIN TILE	PRC1	PORCELAIN TILE	PRC2	CERAMIC TILE	CT1	FIBER REINFORCED PANEL	FRP1	9'-0"	
135	SODA ROOM	PORCELAIN TILE	PRC1	PORCELAIN TILE	PRC2	CERAMIC TILE	CT1	FIBER REINFORCED PANEL	FRP1	9'-0"	
136	DRY STORAGE	PORCELAIN TILE	PRC1	PORCELAIN TILE	PRC2	PAINT	PT2	ACOUSTICAL CEILING TILE	ACT1	9'-0"	
137	STORAGE	PORCELAIN TILE	PRC1	PORCELAIN TILE	PRC2	PAINT	PT2	ACOUSTICAL CEILING TILE	ACT1	9'-0"	
138	PAPER STORAGE	BIOBASED TILE	BBT1	RUBBER BASE	RB1	PAINT	PT2	ACOUSTICAL CEILING TILE	ACT1	9'-0"	
139	MEN	PORCELAIN TILE	PRC7	—		PORCELAIN TILE /GLASS TILE	PRC5,9/GT1	GWB PAINT	PT1	9'-0"	
140	WOMEN	PORCELAIN TILE	PRC7	—		PORCELAIN TILE /GLASS TILE	PRC5,9/GT1	GWB PAINT	PT1	9'-0"	
141	LOCKER ROOM	PORCELAIN TILE	PRC1	PORCELAIN TILE	PRC2	PAINT	PT2	ACOUSTICAL CEILING TILE	ACT1	9'-0"	
141A	SHOWER	PORCELAIN TILE	PRC7	—		PORCELAIN TILE	PRC5	GWB PAINT	PT1	VARIES	2
142	OFFICE	BIOBASED TILE	BBT1	RUBBER BASE	RB1	PAINT	PT2	ACOUSTICAL CEILING TILE	ACT1	9'-0"	
143	OFFICE	BIOBASED TILE	BBT1	RUBBER BASE	RB1	PAINT	PT2	ACOUSTICAL CEILING TILE	ACT1	9'-0"	
144	NOT USED	—		—		—		—			
145	COMMUNICATIONS ROOM	BIOBASED TILE	BBT1	RUBBER BASE	RB1	PAINT	PT2	ACOUSTICAL CEILING TILE	ACT1	9'-0"	
146	JANITOR	PORCELAIN TILE	PRC1	PORCELAIN TILE	PRC2	CERAMIC TILE	CT1	FIBER REINFORCED PANEL	FRP1	9'-0"	
147	NOT USED	—		—		—		—			
148	KITCHEN	PORCELAIN TILE	PRC1	PORCELAIN TILE	PRC2	CERAMIC TILE	CT1	FIBER REINFORCED PANEL	FRP1	9'-6" VARIES	
149	NOT USED										

FINISH SCHEDULE

ROOM NO.	ROOM NAME	FLOOR MATERIAL	FLOOR CODE	BASE MATERIAL	BASE CODE	WALLS MATERIAL	WALLS CODE	CEILING MATERIAL	CEILING CODE	HEIGHT	REMARKS
150	STORAGE	BIO BASED TILE	BBT1	RUBBER BASE	RB1	PAINT	PT2	ACOUSTICAL CEILING TILE	ACT1	9'-0"	
151,152,153,154,155, 156,157,158,159,160	NOT USED	—		—		—		—			
161,162,163,164,165, 166,167,168,169	NOT USED	—		—		—		—			
170	ELECTRICAL CLOSET	SEALED CONCRETE	SC1	RUBBER BASE	RB1	PAINT	PT2	PAINT	PT1	EXPOSED	
171,172,173	NOT USED	—		—		—		—			
174	DRIVE THRU	PORCELAIN TILE	PRC1	PORCELAIN TILE	PRC2	CERAMIC TILE	CT1	FIBER REINFORCED PANEL	FRP1	9'-0"	
175	CARRY OUT	PORCELAIN TILE	PRC1	PORCELAIN TILE	PRC2	CERAMIC TILE	CT1	FIBER REINFORCED PANEL	FRP1	9'-0"	
176	QUEUING	PORCELAIN TILE	PRC3,6,8	PORCELAIN TILE	PRC10	PAINT/PORCELAIN TILE	PT2/PRC13	GWB PAINT	PT1	VAULTED	1
177	CORRIDOR	PORCELAIN TILE	PRC9	PORCELAIN TILE	PRC10	PAINT	PT2,4	GWB PAINT	PT1	8'-4"	1
178	CORRIDOR	PORCELAIN TILE	PRC3,6,8	PORCELAIN TILE	PRC10	PAINT/PORCELAIN TILE	PT2/PRC13	GWB PAINT	PT1	VAULTED	1
179	CORRIDOR	PORCELAIN TILE	PRC9	PORCELAIN TILE	PRC10	PAINT	PT2,4	GWB PAINT	PT1	9'-0"	1
180,181	CORRIDOR	PORCELAIN TILE	PRC1	PORCELAIN TILE	PRC2	CERAMIC TILE	CT1	FIBER REINFORCED PANEL	FRP1	9'-6"	
182	CORRIDOR	PORCELAIN TILE	PRC1	PORCELAIN TILE	PRC2	CERAMIC TILE	CT1	FIBER REINFORCED PANEL	FRP1	9'-0"	
183	CONTAINER DROP OFF	PORCELAIN TILE	PRC1	PORCELAIN TILE	PRC2	CERAMIC TILE	CT1	FIBER REINFORCED PANEL	FRP1	9'-0"	
184	ALCOVE	PORCELAIN TILE	PRC3,6,8	—		PORCELAIN TILE	PRC5,9	GWB PAINT	PT1	8'-4"	1
185	ELECTRICAL ROOM	SEALED CONCRETE	SC1	RUBBER BASE	RB1	PAINT	PT2	PAINT	PT1	EXPOSED	

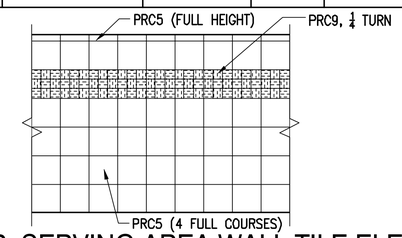

B3 TYP. SERVING AREA WALL TILE ELEV.
1/4"=1'-0"

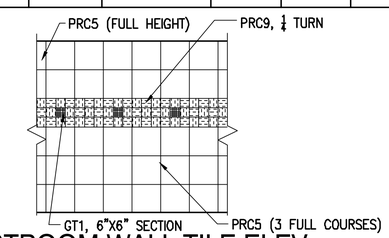

B4 RESTROOM WALL TILE ELEV.
1/4"=1'-0"

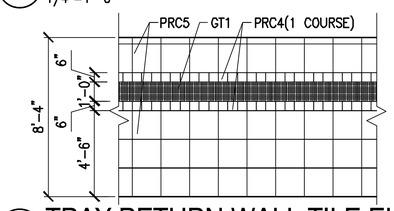

A3 TRAY RETURN WALL TILE ELEV.
1/4"=1'-0"

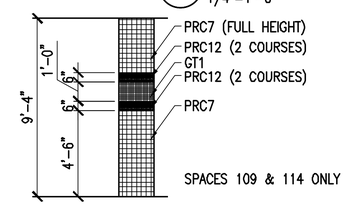

A4 TYP. COLUMN ELEV.
1/4"=1'-0"

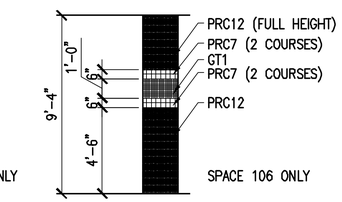

A5 COLUMN ELEV.
1/4"=1'-0"

NOTES THIS SHEET ONLY

1. FINISH LEGEND SHALL BE FOUND ON SHEET AF602.

FINISH REMARKS

1. SEE SHEET AF101 FOR FINISH LOCATIONS FOR ROOMS WITH MULTIPLE FINISHES, & FLOOR TILE PATTERN.
2. SHOWER TO BE ONE PIECE WHITE ACRYLIC.
3. BRICK TO MATCH EXTERIOR.
4. HEAD COUNT HALF HEIGHT WALLS TO RECEIVE IR1 AND SS1. (REFER TO SHEET AE801)
5. IR1 TERMINATES WITH CR1 AT 2'-8" A.F.F. U.O.N.

GENERAL NOTES

A. METAL DOOR FRAMES AND INTERIOR METAL DOORS TO BE PT3.
B. MATCH FINISH OF COVERS FOR RETURN AIR DUCTS, VENTS, & REGISTERS IN DRYWALL CEILINGS AND WALLS TO ADJACENT SURFACES.
C. DO NOT PAINT PRE-FINISHED ITEMS, FINISHED METAL SURFACES, OPERATING PARTS, OR LABELS.
D. TRANSITION STRIPS TO BE SCHLUTER; RENO-AEVT COLOR: "ALUMINUM"; MATERIAL / FINISH AS SPECIFIED / HEIGHT AS REQUIRED. PROVIDE AT CHANGE OF FLOOR MATERIAL TYPE. CENTER UNDER DOOR.
E. PAINTED SURFACES SHALL BE PT2 UNLESS OTHERWISE NOTED OR SCHEDULED.
F. HANDWASH STATIONS TO BE BRADLEY, EXPRESS LAVATORY SERIES, FINISH SS3; COUNTERTOPS AND BACKSPLASHES TO BE SS1; WINDOW SILLS TO BE SS2.
G. FINISH PILASTERS AND COLUMNS TO MATCH ADJACENT WALL FINISH U.O.N.; SEE A5/AF601, TYP. COLUMN ELEV. ROOMS 109.
H. CENTER TILE PATTERNS VERTICALLY AND HORIZONTALLY OVER TILED AREA U.O.N.
I. INSTALL BBT1 NON-CHECKERED PATTERN.
J. NO CUT TILES IN PATTERN FIELD. TRIM UNITS: MATCHING BEAD AND CORNER SHAPES TO BE COORDINATED WITH FIELD TILE.
K. SITE ADAPT AE WILL SELECT SCHEME FOR ADAPTATION TO THEIR BUILDING.
L. NO SUBSTITUTIONS WILL BE ALLOWED WITHOUT PRIOR APPROVAL FROM SITE ADAPT AE FOR ANY MATERIAL OR COLOR AS SHOWN ON THE PLANS AND SPECIFICATIONS.
M. BULLNOSE ALL EXPOSED EDGES AND OUTSIDE CORNERS OF CERAMIC WALL TILE AND PORCELAIN TILE BASE.
N. INSIDE MOUNT WS1 ON EACH WINDOW.
O. SOFFITS TO BE PT2 UNLESS OTHERWISE NOTED OR SCHEDULED.
P. CORNER GUARDS FOR KITCHEN AND SUPPORT SPACES TO MATCH CR1. MATCH FINISH OF ALL RECESSED RESILIENT CORNER GUARDS TO IR1.
Q. BEGIN RESTROOM TILE INSTALLATION FROM TARGET POINTS NOTED ON A4/AF101.

GRAPHIC SCALE

1/4" = 1'-0" 0 1' 5' 10' 15'

US Army Corps of Engineers
Norfolk District

MARK	DATE	DESCRIPTION	BY	APP

DESIGNED: EAE | CHECKED: DNM | DATE: 11-13-09
DRAWN: EAE | SUBMITTED: RTB | SCALE: 1/4"=1'-0"
PROJECT NO. | NORFOLK DISTRICT FILE NO.
DRAWING NO. — | SPECIFICATION NO.
Last worked on: — | Plot scale: 1:1
File name: AF601.DWG

NORFOLK DISTRICT
CORPS OF ENGINEERS
NORFOLK, VIRGINIA

1300 - PERSON PERMANENT PARTY
DINING FACILITY PROTOTYPE

FINISH SCHEDULE

SHEET REFERENCE NUMBER
AF601
SHEET 73 OF 168

H:\PJ\2851\CAD\2851_1300 Soldier Permanent Party\CAD-Norfolk\Sheets\A\..\..\Constructs\Richmond\G\G-Think.dwg Wed, 18 Nov 2009 - 2:58pm eedwards

FINISH LEGEND

SCHEME#1

CODE	MATERIAL / CONTACT	DESCRIPTION
AC1	ACCENT CANOPY	ARMSTRONG, SERIES: INFUSIONS ACCENT CANOPIES, COLOR: "CHANNELED FIRE" #CHT, SIZE: 4' X 10', RADIUS: 50 DEGREE.
AC2	ACCENT CANOPY	ARMSTRONG, SERIES: INFUSIONS ACCENT CANOPIES, COLOR: "CRYSTALINE SILVERADO" #TCR, SIZE: 2' X 5', RADIUS: 60 DEGREE.
AC3	ACCENT CANOPY	ARMSTRONG, SERIES: INFUSIONS ACCENT CANOPIES, COLOR: "CHANNELED FIRE" #CHT, SIZE: 2' X 5', RADIUS: 60 DEGREE.
ACT1	ACOUSTICAL CEILING TILE	ARMSTRONG, SERIES: CIRRUS ANGLED TEGULAR #551, COLOR: "WHITE", SIZE: 24" X 24" X 15/16".
BBT1	BIOBASED TILE	ARMSTRONG, SERIES: MIGRATIONS, COLOR: "ASHEN GRAY" #T3503, SIZE: 12" X 12" X 1/8".
CPT1	CARPET TILE	INTERFACE, STYLE #14648 ENTROPY, COLOR: "TAUPE" #7217, SIZE: 19.69" X 19.69".
CR1	CRASH RAIL	C/S ACROVYN, MODEL: SCR-16SSV, FINISH: STAINLESS STEEL, SIZE: 5-1/2" X 1-1/2".
CT1	CERAMIC TILE (FIELD)	DALTILE, SERIES: SEMI GLOSS, COLOR: "WHITE" #0100, SIZE: 6" X 6" X 5/16".
FRP1	FIBER REINFORCED PANELS	ARMSTRONG, SERIES: GEORGIAN #764, HIGH WASHABILITY, SQUARE LAY-IN, COLOR: "WHITE", SIZE: 24" X 24" X 5/8".
GR1	GROUT (KITCHEN WALL TILE)	TEC, SERIES: ACCUCOLOR EFX EPOXY SPECIAL EFFECTS GROUT, COLOR: #910 "BRIGHT WHITE".
GR2	GROUT (KITCHEN FLOOR TILE)	TEC, SERIES: ACCUCOLOR EFX EPOXY SPECIAL EFFECTS GROUT, COLOR: #939 "MIST".
GR3	GROUT (DINING, TOILETS)	TEC, SERIES: ACCUCOLOR EFX EPOXY SPECIAL EFFECTS GROUT, COLOR: #939 "MIST".
GT1	GLASS TILE	BESTVIEW, SERIES: SEASIDE GLASS, #53SEAEAR34M COLOR: EARTH BLEND, SIZE: 3/4"X3/4"(12"X12" SHEET).
IR1	IMPACT RESISTANT PANELS	C/S ACROVYN, SERIES: .040" QUATRO TEXTURED SHEET, COLOR: #262 "DRIFTWOOD".
LK1	LOCKER FINISH	LYON, SERIES: PREMIER COLORS, COLOR: #GY655-7G.
PRC1	PORCELAIN TILE (KITCHEN)	CROSSVILLE, SERIES: CROSS TREAD, COLOR: #CTSA825 "MERCURY", SIZE: 8"X8".
PRC2	PORCELAIN TILE (KITCHEN BASE)	CROSSVILLE, SERIES: CROSS COLORS, COLOR: #A825 "MERCURY", SIZE: 6"X8" COVE.
PRC3	PORCELAIN TILE (PRIMARY FIELD/PATTERN)	CROSSVILLE, SERIES: COLOR BLOX, COLOR: #A1103 "SLINKY", SIZE: 6"X6".
PRC4	PORCELAIN TILE (SECONDARY FIELD/BAND)	CROSSVILLE, SERIES: COLOR BLOX, COLOR: #A1119 "NIGHT NIGHT", SIZE: 6"X6".
PRC5	PORCELAIN TILE (PRIMARY FIELD)	CROSSVILLE, SERIES: COLOR BLOX, COLOR: #A1103 "SLINKY", SIZE: 18"X18".
PRC6	PORCELAIN TILE (SECONDARY FIELD/PATTERN)	CROSSVILLE, SERIES: COLOR BLOX, COLOR: #A1119 "NIGHT NIGHT", SIZE: 18"X18".
PRC7	PORCELAIN TILE (PRIMARY FIELD/MOSAICS)	CROSSVILLE, SERIES: COLOR BLOX MOSAICS, COLOR: #A1103 "SLINKY", SIZE: 3"X3".
PRC8	PORCELAIN TILE (ACCENT-FLOOR PATTERN)	CROSSVILLE, SERIES: COLOR BLOX TOO, COLOR: #A1177 "SATIN SHEETS", SIZE: 6"X12".
PRC9	PORCELAIN TILE (ACCENT-BANDS & INSET)	CROSSVILLE, SERIES: COLOR BLOX TOO, COLOR: #A1177 "SATIN SHEETS", SIZE: 6"X6".
PRC10	PORCELAIN TILE (PRIMARY FIELD BASE)	CROSSVILLE, SERIES: COLOR BLOX, COLOR: #A1103 "SLINKY", SIZE: 6"X12" COVE.
PRC11	NOT USED	
PRC12	PORCELAIN TILE (SECONDARY FIELD/MOSAICS)	CROSSVILLE, SERIES: COLOR BLOX MOSAICS, COLOR: #A1119 "NIGHT NIGHT", SIZE: 3"X3".
PRFP1	PREFABRICATED REFRIGERATOR / FREEZER PANEL	SEE FOOD SERVICE DRAWINGS.
PT1	PAINT (CEILING)	BENJAMIN MOORE, READY-MIXED INTERIOR, COLOR: #1-02 "SUPERWHITE", FINISH: EGGSHELL.
PT2	PAINT (GENERAL)	BENJAMIN MOORE, OFF-WHITE COLORS, COLOR: #1549 "BALBOA MIST", FINISH: EGGSHELL.
PT3	PAINT (TRIM)	BENJAMIN MOORE, AMERICA'S COLORS, CDLOR: #AC-27 "GALVESTON GRAY", FINISH: SEMI GLOSS.
PT4	PAINT (ACCENT)	BENJAMIN MOORE, CLASSIC COLORS, COLOR: #1322 "LADYBUG RED", FINISH: EGGSHELL.
PT5	PAINT (ACCENT)	BENJAMIN MOORE, HISTORICAL COLORS, COLOR: #HC-166 "KENDAL CHARCOAL", FINISH: EGGSHELL.
PT6	PAINT (ACCENT)	BENJAMIN MOORE, COLOR PREVIEW, COLOR: #2132-10 "BLACK", FINISH: EGGSHELL.
RB1	RUBBER BASE (RESILIENT)	JOHNSONITE, SERIES: TIGHT LOCK (COVE TOE) #TCBR, COLOR: #48 "GRAY", SIZE: 4-3/8" HIGH (ROLLED GOODS).
RB2	RUBBER BASE (CARPET)	JOHNSONITE, SERIES: TIGHT LOCK (STRAIGHT TOE) #TDC, COLOR: #48 "GRAY", SIZE: 4-1/2" HIGH (ROLLED GOODS).
RM1	RECESSED MAT (ENTRY)	C/S GROUP "PEDIGRID", ALUMINUM LEVEL BASE FRAME & DRAIN PAN, CARPET INSERT: MONOTUFT HD #7323 CASTLE GRAY
SC1	SEALED CONCRETE	CLEAR.
SGA1	SIGNAGE ACCENT	SIGN SYSTEM 290, FINISH: "CARDINAL RED" #236.
SGI1	SIGNAGE INSERT	SIGN SYSTEM 290, FINISH: "BLACK" #204.
SGV1	SIGNAGE VINYL COPY	SIGN SYSTEM 290, FONT STYLE: HELVETICA, COLOR: #294 WINTER WHITE
SS1	SOLID SURFACE (TOILET VANITY)	CORIAN, COLOR: "PLATINUM", FINISH: SATIN, EDGE PROFILE: WATERFALL W/INTEGRAL BACKSPLASH
SS2	SOLID SURFACE (WINDOW SILLS)	CORIAN, COLOR: "PEARL GRAY", FINISH: SATIN
SS3	SOLID SURFACE (LAVATORY)	BRADLEY, SERIES: TERREON RE, COLOR: "MOON DUST".
TP1	TOILET PARTITION	BRADLEY, SERIES: SENTINEL 400 OVERHEAD BRACED, MATERIAL: SOLID PHENOLIC CORE, COLOR: "STONE GRAFIX" #503-58.
WS1	WINDOW SHADES	MECHOSHADE, SERIES: MECHO / 5 STANDARD BRACKET WITH FASCIA, SIZE: 3-1/2" X 3-15/16", MATERIAL: ECOVEIL DENSE BASKET WEAVE 3% OPENNESS FACTOR, COLOR: #1501 "WHITE" .

SCHEME#2

CODE	MATERIAL / CONTACT	DESCRIPTION
AC1	ACCENT CANOPY	ARMSTRONG, SERIES: INFUSIONS ACCENT CANOPIES, COLOR: "CHANNELED MIDNIGHT" #CHT, SIZE: 4' X 10', RADIUS: 50 DEGREE.
AC2	ACCENT CANOPY	ARMSTRONG, SERIES: INFUSIONS ACCENT CANOPIES, COLOR: "CRYSTALINE SILVERADO" #TCR, SIZE: 2' X 5', RADIUS: 60 DEGREE.
AC3	ACCENT CANOPY	ARMSTRONG, SERIES: INFUSIONS ACCENT CANOPIES, COLOR: "CHANNELED MIDNIGHT" #CHT, SIZE: 2' X 5', RADIUS: 60 DEGREE.
ACT1	ACOUSTICAL CEILING TILE	ARMSTRONG, SERIES: CIRRUS ANGLED TEGULAR #551, COLOR: "WHITE", SIZE: 24" X 24" X 15/16".
BBT1	BIOBASED TILE	ARMSTRONG, SERIES: MIGRATIONS, COLOR: "NATURAL BEIGE" #T3510 SIZE: 12" X 12" X 1/8".
CPT1	CARPET TILE	INTERFACE, STYLE #14648 ENTROPY, COLOR: "BASALT" #7238, SIZE: 19.69" X 19.69".
CR1	CRASH RAIL	C/S ACROVYN, MODEL: SCR-16SSV, FINISH: STAINLESS STEEL, SIZE: 5-1/2" X 1-1/2".
CT1	CERAMIC TILE (FIELD)	DALTILE, SERIES: SEMI GLOSS, COLOR: "ALMOND" #0135, SIZE: 6" X 6" X 5/16".
FRP1	FIBER REINFORCED PANELS	ARMSTRONG, SERIES: GEORGIAN #764, HIGH WASHABILITY, SQUARE LAY-IN, COLOR: "WHITE", SIZE: 24" X 24" X 5/8".
GR1	GROUT (KITCHEN WALL TILE)	TEC, SERIES: ACCUCOLOR EFX EPOXY SPECIAL EFFECTS GROUT, COLOR: #988 "PEARL".
GR2	GROUT (KITCHEN FLOOR TILE)	TEC, SERIES: ACCUCOLOR EFX EPOXY SPECIAL EFFECTS GROUT, COLOR: #973 "WARM TAUPE".
GR3	GROUT (DINING, TOILETS)	TEC, SERIES: ACCUCOLOR EFX EPOXY SPECIAL EFFECTS GROUT, COLOR: #939 "MIST".
GT1	GLASS TILE	CASA ITALIA SERIES: METALLICA MIX MOSAIC, COLOR: GRIGIO; #CITMMT2GR23, SIZE: 1"X1"(12"X12" SHEET).
IR1	IMPACT RESISTANT PANELS	C/S ACROVYN, SERIES: .040" QUATRO TEXTURED SHEET, COLOR: #929 "OYSTER GRAY".
LK1	LOCKER FINISH	LYON, SERIES: PREMIER COLORS, COLOR: #GY655-7G.
PRC1	PORCELAIN TILE (KITCHEN)	CROSSVILLE, SERIES: CROSS TREAD, COLOR: #CTSA585 "SEA MIST", SIZE: 8"X8".
PRC2	PORCELAIN TILE (KITCHEN BASE)	CROSSVILLE, SERIES: CROSS COLORS, COLOR: #A585 "SEA MIST", SIZE: 6"X8" COVE.
PRC3	PORCELAIN TILE (PRIMARY FIELD/PATTERN)	CROSSVILLE, SERIES: COLOR BLOX, COLOR: #A1108 "SEA OTTER", SIZE: 6"X6".
PRC4	PORCELAIN TILE (SECONDARY FIELD/BAND)	CROSSVILLE, SERIES: COLOR BLOX TOO, COLOR: #A1126 "GREY MATTER", SIZE: 6"X6".
PRC5	PORCELAIN TILE (PRIMARY FIELD)	CROSSVILLE, SERIES: COLOR BLOX TOO, COLOR: #A1108 "SEA OTTER", SIZE: 18"X18".
PRC6	PORCELAIN TILE (SECONDARY FIELD/PATTERN)	CROSSVILLE, SERIES: COLOR BLOX TOO, COLOR: #A1126 "GREY MATTER", SIZE: 18"X18".
PRC7	PORCELAIN TILE (PRIMARY FIELD/MOSAICS)	CROSSVILLE, SERIES: COLOR BLOX MOSAICS, COLOR: #A1108 "SEA OTTER", SIZE: 3"X3".
PRC8	PORCELAIN TILE (ACCENT-FLOOR PATTERN)	CROSSVILLE, SERIES: COLOR BLOX TOO, COLOR: #A1175 "PAJAMA PARTY", SIZE: 6"X12".
PRC9	PORCELAIN TILE (ACCENT-BANDS & INSET)	CROSSVILLE, SERIES: COLOR BLOX TOO, COLOR: #A1175 "PAJAMA PARTY", SIZE: 6"X6".
PRC10	PORCELAIN TILE (PRIMARY FIELD BASE)	CROSSVILLE, SERIES: COLOR BLOX, COLOR: #A1108 "SEA OTTER", SIZE: 6"X12" COVE.
PRC11	NOT USED	
PRC12	PORCELAIN TILE (SECONDARY FIELD/MOSAICS)	CROSSVILLE, SERIES: COLOR BLOX MOSAICS, COLOR: #A1126 "GREY MATTER", SIZE: 3"X3".
PRFP1	PREFABRICATED REFRIGERATOR / FREEZER PANEL	SEE FOOD SERVICE DRAWINGS.
PT1	PAINT (CEILING)	BENJAMIN MOORE, READY-MIXED INTERIOR, COLOR: #1-02 "SUPERWHITE", FINISH: EGGSHELL.
PT2	PAINT (GENERAL)	BENJAMIN MOORE, CLASSIC COLORS, COLOR: #861 "SHALE", FINISH: EGGSHELL.
PT3	PAINT (TRIM)	BENJAMIN MOORE, COLOR PREVIEW, COLOR: #HC-87 "ASHLEY GRAY", FINISH: SEMI GLOSS.
PT4	PAINT (ACCENT)	BENJAMIN MOORE, CLASSIC COLORS, COLOR: #734 "TROPICAL TEAL", FINISH: EGGSHELL.
PT5	PAINT (ACCENT)	BENJAMIN MOORE, CLASSIC COLORS, COLOR: #804 "CHICAGO BLUES", FINISH: EGGSHELL.
PT6	PAINT (ACCENT)	BENJAMIN MOORE, CLASSIC COLORS, COLOR: #805 "NEW YORK STATE OF MIND", FINISH: EGGSHELL.
RB1	RUBBER BASE (RESILIENT)	JOHNSONITE, SERIES: TIGHT LOCK (COVE TOE) #TCBR, COLOR: #48 "GRAY", SIZE: 4-3/8" HIGH (ROLLED GOODS).
RB2	RUBBER BASE (CARPET)	JOHNSONITE, SERIES: TIGHT LOCK (STRAIGHT TOE) #TDC, COLOR: #48 "GRAY", SIZE: 4-1/2" HIGH (ROLLED GOODS).
RM1	RECESSED MAT (ENTRY)	C/S GROUP "PEDIGRID", ALUMINUM LEVEL BASE FRAME & DRAIN PAN, CARPET INSERT: MONOTUFT HD #9321 PEWTER
SC1	SEALED CONCRETE	CLEAR.
SGA1	SIGNAGE ACCENT	SIGN SYSTEM 290, FINISH: "TURQUOISE" #266.
SGI1	SIGNAGE INSERT	SIGN SYSTEM 290, FINISH: "ASH" #211.
SGV1	SIGNAGE VINYL COPY	SIGN SYSTEM 290, FONT STYLE: HELVETICA, COLOR: #294 WINTER WHITE
SS1	SOLID SURFACE (TOILET VANITY)	CORIAN, COLOR: "DOVE", FINISH: SATIN, EDGE PROFILE: WATERFALL W/INTEGRAL BACKSPLASH
SS2	SOLID SURFACE (WINDOW SILLS)	CORIAN, COLOR: "OYSTER", FINISH: SATIN
SS3	SOLID SURFACE (LAVATORY)	BRADLEY, SERIES: TERREON RE, COLOR: "BIRCH BARK".
TP1	TOILET PARTITION	BRADLEY, SERIES: SENTINEL 400 OVERHEAD BRACED, MATERIAL: SOLID PHENOLIC CORE, COLOR: "EARTH WASH" #7213-58.
WS1	WINDOW SHADES	MECHOSHADE, SERIES: MECHO / 5 STANDARD BRACKET WITH FASCIA, SIZE: 3-1/2" X 3-15/16", MATERIAL: ECOVEIL DENSE BASKET WEAVE 3% OPENNESS FACTOR, COLOR: #1516 "EGGSHELL".

SCHEME#3

CODE	MATERIAL / CONTACT	DESCRIPTION
AC1	ACCENT CANOPY	ARMSTRONG, SERIES: INFUSIONS ACCENT CANOPIES, COLOR: "CHANNELED SUNSET" #CHT, SIZE: 4' X 10', RADIUS: 50 DEGREE.
AC2	ACCENT CANOPY	ARMSTRONG, SERIES: INFUSIONS ACCENT CANOPIES, COLOR: "CRYSTALINE FOCUS" #TCR, SIZE: 2' X 5', RADIUS: 60 DEGREE.
AC3	ACCENT CANOPY	ARMSTRONG, SERIES: INFUSIONS ACCENT CANOPIES, COLOR: "CHANNELED SUNSET" #CHT, SIZE: 2' X 5', RADIUS: 60 DEGREE.
ACT1	ACOUSTICAL CEILING TILE	ARMSTRONG, SERIES: CIRRUS ANGLED TEGULAR #551, COLOR: "WHITE", SIZE: 24" X 24" X 15/16".
BBT1	BIOBASED TILE	ARMSTRONG, SERIES: MIGRATIONS, COLOR: "SANDY BEIGE" #T3512, SIZE: 12" X 12" X 1/8".
CPT1	CARPET TILE	INTERFACE, STYLE #14648 ENTROPY, COLOR: "METAMORPHOSIS" #7204, SIZE: 19.69" X 19.69".
CR1	CRASH RAIL	C/S ACROVYN, MODEL: SCR-16SSV, FINISH: STAINLESS STEEL, SIZE: 5-1/2" X 1-1/2".
CT1	CERAMIC TILE (FIELD)	DALTILE, SERIES: SEMI GLOSS, COLOR: "CRISP LINEN" #0139, SIZE: 6" X 6" X 5/16".
FRP1	FIBER REINFORCED PANELS	ARMSTRONG, SERIES: GEORGIAN #764, HIGH WASHABILITY, SQUARE LAY-IN, COLOR: "WHITE", SIZE: 24" X 24" X 5/8".
GR1	GROUT (KITCHEN WALL TILE)	TEC, SERIES: ACCUCOLOR EFX EPOXY SPECIAL EFFECTS GROUT, COLOR: #902 "IVORY".
GR2	GROUT (KITCHEN FLOOR TILE)	TEC, SERIES: ACCUCOLOR EFX EPOXY SPECIAL EFFECTS GROUT, COLOR: #915 "LIGHT SMOKE".
GR3	GROUT (DINING, TOILETS)	TEC, SERIES: ACCUCOLOR EFX EPOXY SPECIAL EFFECTS GROUT, COLOR: #915 "LIGHT SMOKE".
GT1	GLASS TILE	CASA ITALIA, SERIES: METALLICA MIX #MMT1BGE23S.25 COLOR: BEIGE, SIZE: 1"X1"(12"X12" SHEET).
IR1	IMPACT RESISTANT PANELS	C/S ACROVYN, SERIES: .040" QUATRO TEXTURED SHEET, COLOR: #479 "CAPPUCINO".
LK1	LOCKER FINISH	LYON, SERIES: PREMIER COLORS, COLOR: #BN931-B6.
PRC1	PORCELAIN TILE (KITCHEN)	CROSSVILLE, SERIES: CROSS TREAD, COLOR: #CTSA750 "BROWN TWEED", SIZE: 8"X8".
PRC2	PORCELAIN TILE (KITCHEN BASE)	CROSSVILLE, SERIES: CROSS COLORS, COLOR: #A750 "BROWN TWEED", SIZE: 6"X8" COVE.
PRC3	PORCELAIN TILE (PRIMARY FIELD/PATTERN)	CROSSVILLE, SERIES: COLOR BLOX, COLOR: #A1107 "MUD PIE", SIZE: 6"X6".
PRC4	PORCELAIN TILE (SECONDARY FIELD/BAND)	CROSSVILLE, SERIES: COLOR BLOX, COLOR: #A1118 "CHOCOLATE CANDY", SIZE: 6"X6".
PRC5	PORCELAIN TILE (PRIMARY FIELD)	CROSSVILLE, SERIES: COLOR BLOX TOO, COLOR: #A1107 "MUD PIE", SIZE: 18"X18".
PRC6	PORCELAIN TILE (SECONDARY FIELD/PATTERN)	CROSSVILLE, SERIES: COLOR BLOX, COLOR: #A1118 "CHOCOLATE CANDY", SIZE: 18"X18".
PRC7	PORCELAIN TILE (PRIMARY FIELD/MOSAICS)	CROSSVILLE, SERIES: COLOR BLOX MOSAICS, COLOR: #A1107 "MUD PIE", SIZE: 3"X3".
PRC8	PORCELAIN TILE (ACCENT-FLOOR PATTERN)	CROSSVILLE, SERIES: COLOR BLOX TOO, COLOR: #A1172 "GRANDPA'S TIE", SIZE: 6"X12".
PRC9	PORCELAIN TILE (ACCENT-BANDS & INSET)	CROSSVILLE, SERIES: COLOR BLOX TOO, COLOR: #A1172 "GRANDPA'S TIE", SIZE: 6"X6".
PRC10	PORCELAIN TILE (PRIMARY FIELD BASE)	CROSSVILLE, SERIES: COLOR BLOX, COLOR: #A1107 "MUD PIE", SIZE: 6"X12" COVE.
PRC11	NOT USED	
PRC12	PORCELAIN TILE (SECONDARY FIELD/MOSAICS)	CROSSVILLE, SERIES: COLOR BLOX MOSAICS, COLOR: #A1118 "CHOCOLATE CANDY", SIZE: 3"X3".
PRFP1	PREFABRICATED REFRIGERATOR / FREEZER PANEL	SEE FOOD SERVICE DRAWINGS.
PT1	PAINT (CEILING)	BENJAMIN MOORE, READY-MIXED INTERIOR, COLOR: #1-02 "SUPERWHITE", FINISH: EGGSHELL.
PT2	PAINT (GENERAL)	BENJAMIN MOORE, COLOR PREVIEW, COLOR: #1067 "BLOND WOOD", FINISH: EGGSHELL.
PT3	PAINT (TRIM)	BENJAMIN MOORE, CLASSIC COLORS, COLOR: #1054 "SHERWOOD TAN", FINISH: SEMI GLOSS.
PT4	PAINT (ACCENT)	BENJAMIN MOORE, CLASSIC COLORS, COLOR: #1112 "SANDY VALLEY", FINISH: EGGSHELL.
PT5	PAINT (ACCENT)	BENJAMIN MOORE, CLASSIC COLORS, COLOR: #077 "FIERY OPAL", FINISH: EGGSHELL.
PT6	PAINT (ACCENT)	BENJAMIN MOORE, CLASSIC COLORS, COLOR: #496 "CHOPPED DILL", FINISH: EGGSHELL.
RB1	RUBBER BASE (RESILIENT)	JOHNSONITE, SERIES: TIGHT LOCK (COVE TOE) #TCBR, COLOR: #47 "BROWN", SIZE: 4-3/8" HIGH (ROLLED GOODS).
RB2	RUBBER BASE (CARPET)	JOHNSONITE, SERIES: TIGHT LOCK (STRAIGHT TOE) #TDC, COLOR: #47 "BROWN", SIZE: 4-1/2" HIGH (ROLLED GOODS).
RM1	RECESSED MAT (ENTRY)	C/S GROUP "PEDIGRID", ALUMINUM LEVEL BASE FRAME & DRAIN PAN, CARPET INSERT: MONOTUFT HD #9303 SANDBAR
SC1	SEALED CONCRETE	CLEAR.
SGA1	SIGNAGE ACCENT	SIGN SYSTEM 290, FINISH: "BUCKSKIN" #220.
SGI1	SIGNAGE INSERT	SIGN SYSTEM 290, FINISH: "DARK NEUTRAL" #201.
SGV1	SIGNAGE VINYL COPY	SIGN SYSTEM 290, FONT STYLE: HELVETICA, COLOR: #294 WINTER WHITE
SS1	SOLID SURFACE (TOILET VANITY)	LG, COLOR: #G604 "TIMBERWOLF", FINISH: SATIN, EDGE PROFILE: WATERFALL W/INTEGRAL BACKSPLASH
SS2	SOLID SURFACE (WINDOW SILLS)	CORIAN, COLOR: "ECRU", FINISH: SATIN
SS3	SOLID SURFACE (LAVATORY)	BRADLEY, SERIES: TERREON RE, COLOR: "OAT".
TP1	TOILET PARTITION	BRADLEY, SERIES: SENTINEL 400 OVERHEAD BRACED, MATERIAL: SOLID PHENOLIC CORE, COLOR: "NATURAL CANVAS" #7022-58.
WS1	WINDOW SHADES	MECHOSHADE, SERIES: MECHO / 5 STANDARD BRACKET WITH FASCIA, SIZE: 3-1/2" X 3-15/16", MATERIAL: ECOVEIL DENSE BASKET WEAVE 3% OPENNESS FACTOR, COLOR: #1516 "EGGSHELL".

SCHEME#4

CODE	MATERIAL / CONTACT	DESCRIPTION
AC1	ACCENT CANOPY	ARMSTRONG, SERIES: INFUSIONS ACCENT CANOPIES, COLOR: "VISION" #CHV, SIZE: 4' X 10', RADIUS: 50 DEGREE.
AC2	ACCENT CANOPY	ARMSTRONG, SERIES: INFUSIONS ACCENT CANOPIES, COLOR: "CRYSTALINE FOCUS" #TCR, SIZE: 2' X 5', RADIUS: 60 DEGREE.
AC3	ACCENT CANOPY	ARMSTRONG, SERIES: INFUSIONS ACCENT CANOPIES, COLOR: "VISION" #CHV, SIZE: 2' X 5', RADIUS: 60 DEGREE.
ACT1	ACOUSTICAL CEILING TILE	ARMSTRONG, SERIES: CIRRUS ANGLED TEGULAR #551, COLOR: "WHITE", SIZE: 24" X 24" X 15/16".
BBT1	BIOBASED TILE	ARMSTRONG, SERIES: MIGRATIONS, COLOR: "MUSHROOM BEIGE" #T3509, SIZE: 12" X 12" X 1/8".
CPT1	CARPET TILE	INTERFACE, STYLE #14648 ENTROPY, COLOR: "HEATH" #7220, SIZE: 19.69" X 19.69".
CR1	CRASH RAIL	C/S ACROVYN, MODEL: SCR-16SSV, FINISH: STAINLESS STEEL, SIZE: 5-1/2" X 1-1/2".
CT1	CERAMIC TILE (FIELD)	DALTILE, SERIES: SEMI GLOSS, COLOR: "ALMOND" #0135, SIZE: 6" X 6" X 5/16".
FRP1	FIBER REINFORCED PANELS	ARMSTRONG, SERIES: GEORGIAN #764, HIGH WASHABILITY, SQUARE LAY-IN, COLOR: "WHITE", SIZE: 24" X 24" X 5/8".
GR1	GROUT (KITCHEN WALL TILE)	TEC, SERIES: ACCUCOLOR EFX EPOXY SPECIAL EFFECTS GROUT, COLOR: #988 "PEARL".
GR2	GROUT (KITCHEN FLOOR TILE)	TEC, SERIES: ACCUCOLOR EFX EPOXY SPECIAL EFFECTS GROUT, COLOR: #915 "LIGHT SMOKE".
GR3	GROUT (DINING, TOILETS)	TEC, SERIES: ACCUCOLOR EFX EPOXY SPECIAL EFFECTS GROUT, COLOR: #973 "WARM TAUPE".
GT1	GLASS TILE	DALTILE, SERIES: GLASS REFLECTIONS, #GR09 COLOR: KINETIC KHAKI, SIZE: 1"X1" (12"X12" SHEET).
IR1	IMPACT RESISTANT PANELS	C/S ACROVYN, SERIES: .040" QUATRO TEXTURED SHEET, COLOR: #305 "MUSHROOM".
LK1	LOCKER FINISH	LYON, SERIES: PREMIER COLORS, COLOR: #BN931-B6.
PRC1	PORCELAIN TILE (KITCHEN)	CROSSVILLE, SERIES: CROSS TREAD, COLOR: #CTSA750 "BROWN TWEED", SIZE: 8"X8".
PRC2	PORCELAIN TILE (KITCHEN BASE)	CROSSVILLE, SERIES: CROSS COLORS, COLOR: #A750 "BROWN TWEED", SIZE: 6"X8" COVE.
PRC3	PORCELAIN TILE (PRIMARY FIELD/PATTERN)	CROSSVILLE, SERIES: COLOR BLOX, COLOR: #A1108 "SEA OTTER", SIZE: 6"X6".
PRC4	PORCELAIN TILE (SECONDARY FIELD/BAND)	CROSSVILLE, SERIES: COLOR BLOX, COLOR: #A1114 "TREE HOUSE", SIZE: 6"X6".
PRC5	PORCELAIN TILE (PRIMARY FIELD)	CROSSVILLE, SERIES: COLOR BLOX TOO, COLOR: #A1108 "SEA OTTER", SIZE: 18"X18".
PRC6	PORCELAIN TILE (SECONDARY FIELD/PATTERN)	CROSSVILLE, SERIES: COLOR BLOX, COLOR: #A1114 "TREE HOUSE", SIZE: 18"X18".
PRC7	PORCELAIN TILE (PRIMARY FIELD/MOSAICS)	CROSSVILLE, SERIES: COLOR BLOX MOSAICS, COLOR: #A1108 "SEA OTTER", SIZE: 3"X3".
PRC8	PORCELAIN TILE (ACCENT-FLOOR PATTERN)	CROSSVILLE, SERIES: COLOR BLOX TOO, COLOR: #A1176 "TABBY CAT", SIZE: 6"X12".
PRC9	PORCELAIN TILE (ACCENT-BANDS & INSET)	CROSSVILLE, SERIES: COLOR BLOX TOO, COLOR: #A1176 "TABBY CAT", SIZE: 6"X6".
PRC10	PORCELAIN TILE (PRIMARY FIELD BASE)	CROSSVILLE, SERIES: COLOR BLOX, COLOR: #A1108 "SEA OTTER", SIZE: 6"X12" COVE.
PRC11	NOT USED	
PRC12	PORCELAIN TILE (SECONDARY FIELD/MOSAICS)	CROSSVILLE, SERIES: COLOR BLOX MOSAICS, COLOR: #A1114 "TREE HOUSE", SIZE: 3"X3".
PRFP1	PREFABRICATED REFRIGERATOR / FREEZER PANEL	SEE FOOD SERVICE DRAWINGS.
PT1	PAINT (CEILING)	BENJAMIN MOORE, READY-MIXED INTERIOR, COLOR: #1-02 "SUPERWHITE", FINISH: EGGSHELL.
PT2	PAINT (GENERAL)	BENJAMIN MOORE, CLASSIC COLORS, COLOR: #982 "CEDAR KEY", FINISH: EGGSHELL.
PT3	PAINT (TRIM)	BENJAMIN MOORE, CLASSIC COLORS, COLOR: #999 "RUSTIC TAUPE", FINISH: SEMI GLOSS.
PT4	PAINT (ACCENT)	BENJAMIN MOORE, HISTORICAL COLORS, COLOR: #HC-49 "MAYFLOWER RED", FINISH: EGGSHELL.
PT5	PAINT (ACCENT)	BENJAMIN MOORE, COLOR PREVIEW, COLOR: #1301 "SPANISH RED", FINISH: EGGSHELL.
PT6	PAINT (ACCENT)	BENJAMIN MOORE, CLASSIC COLORS, COLOR: #1238 "FALCON BROWN", FINISH: EGGSHELL.
RB1	RUBBER BASE (RESILIENT)	JOHNSONITE, SERIES: TIGHT LOCK (COVE TOE) #TCBR, COLOR: #44 "DARK BROWN", SIZE: 4-3/8" HIGH (ROLLED GOODS).
RB2	RUBBER BASE (CARPET)	JOHNSONITE, SERIES: TIGHT LOCK (STRAIGHT TOE) #TDC, COLOR: #44 "DARK BROWN", SIZE: 4-1/2" HIGH (ROLLED GOODS).
RM1	RECESSED MAT (ENTRY)	C/S GROUP "PEDIGRID", ALUMINUM LEVEL BASE FRAME & DRAIN PAN, CARPET INSERT: MONOTUFT HD #7304 SANDSTONE
SC1	SEALED CONCRETE	CLEAR.
SGA1	SIGNAGE ACCENT	SIGN SYSTEM 290, FINISH: "PAPRIKA" #227.
SGI1	SIGNAGE INSERT	SIGN SYSTEM 290, FINISH: "DARK NEUTRAL" #201.
SGV1	SIGNAGE VINYL COPY	SIGN SYSTEM 290, FONT STYLE: HELVETICA, COLOR: #294 WINTER WHITE
SS1	SOLID SURFACE (TOILET VANITY)	LG, COLOR: #G73 "MESA GRANITE", FINISH: SATIN, EDGE PROFILE: WATERFALL W/INTEGRAL BACKSPLASH
SS2	SOLID SURFACE (WINDOW SILLS)	CORIAN, COLOR: "WHISPER", FINISH: SATIN
SS3	SOLID SURFACE (LAVATORY)	BRADLEY, SERIES: TERREON RE, COLOR: "BIRCH BARK".
TP1	TOILET PARTITION	BRADLEY, SERIES: SENTINEL 400 OVERHEAD BRACED, MATERIAL: SOLID PHENOLIC CORE, COLOR: "LABRADOR GRANITE" #3692-58.
WS1	WINDOW SHADES	MECHOSHADE, SERIES: MECHO / 5 STANDARD BRACKET WITH FASCIA, SIZE: 3-1/2" X 3-15/16", MATERIAL: ECOVEIL DENSE BASKET WEAVE 3% OPENNESS FACTOR, COLOR: #1502 "BEIGE".

US Army Corps of Engineers
Norfolk District

MARK	DATE	DESCRIPTION	BY	APP.

DESIGNED: EAE
DRAWN: EAE
CHECKED: DNM
SUBMITTED: RTB
DATE: 11-13-09
SCALE: —
NORFOLK DISTRICT FILE NO.
SPECIFICATION NO.
PROJECT NO.
DRAWING NO. —
Plot scale: 1:1
Last worked on: —
File name: AF602.DWG

NORFOLK DISTRICT
CORPS OF ENGINEERS
NORFOLK, VIRGINIA

1300 - PERSON PERMANENT PARTY
DINING FACILITY PROTOTYPE

FINISH LEGEND

SHEET REFERENCE NUMBER
AF602

SHEET 74 OF 168

H:\PJ\2851\CAD\2851_1300 Soldier Permanent Party\CAD-Norfolk\Sheets\A\..\..\Constructs\Richmond\G\G-Tbink.dwg Wed, 18 Nov 2009 - 2:58pm eedwards

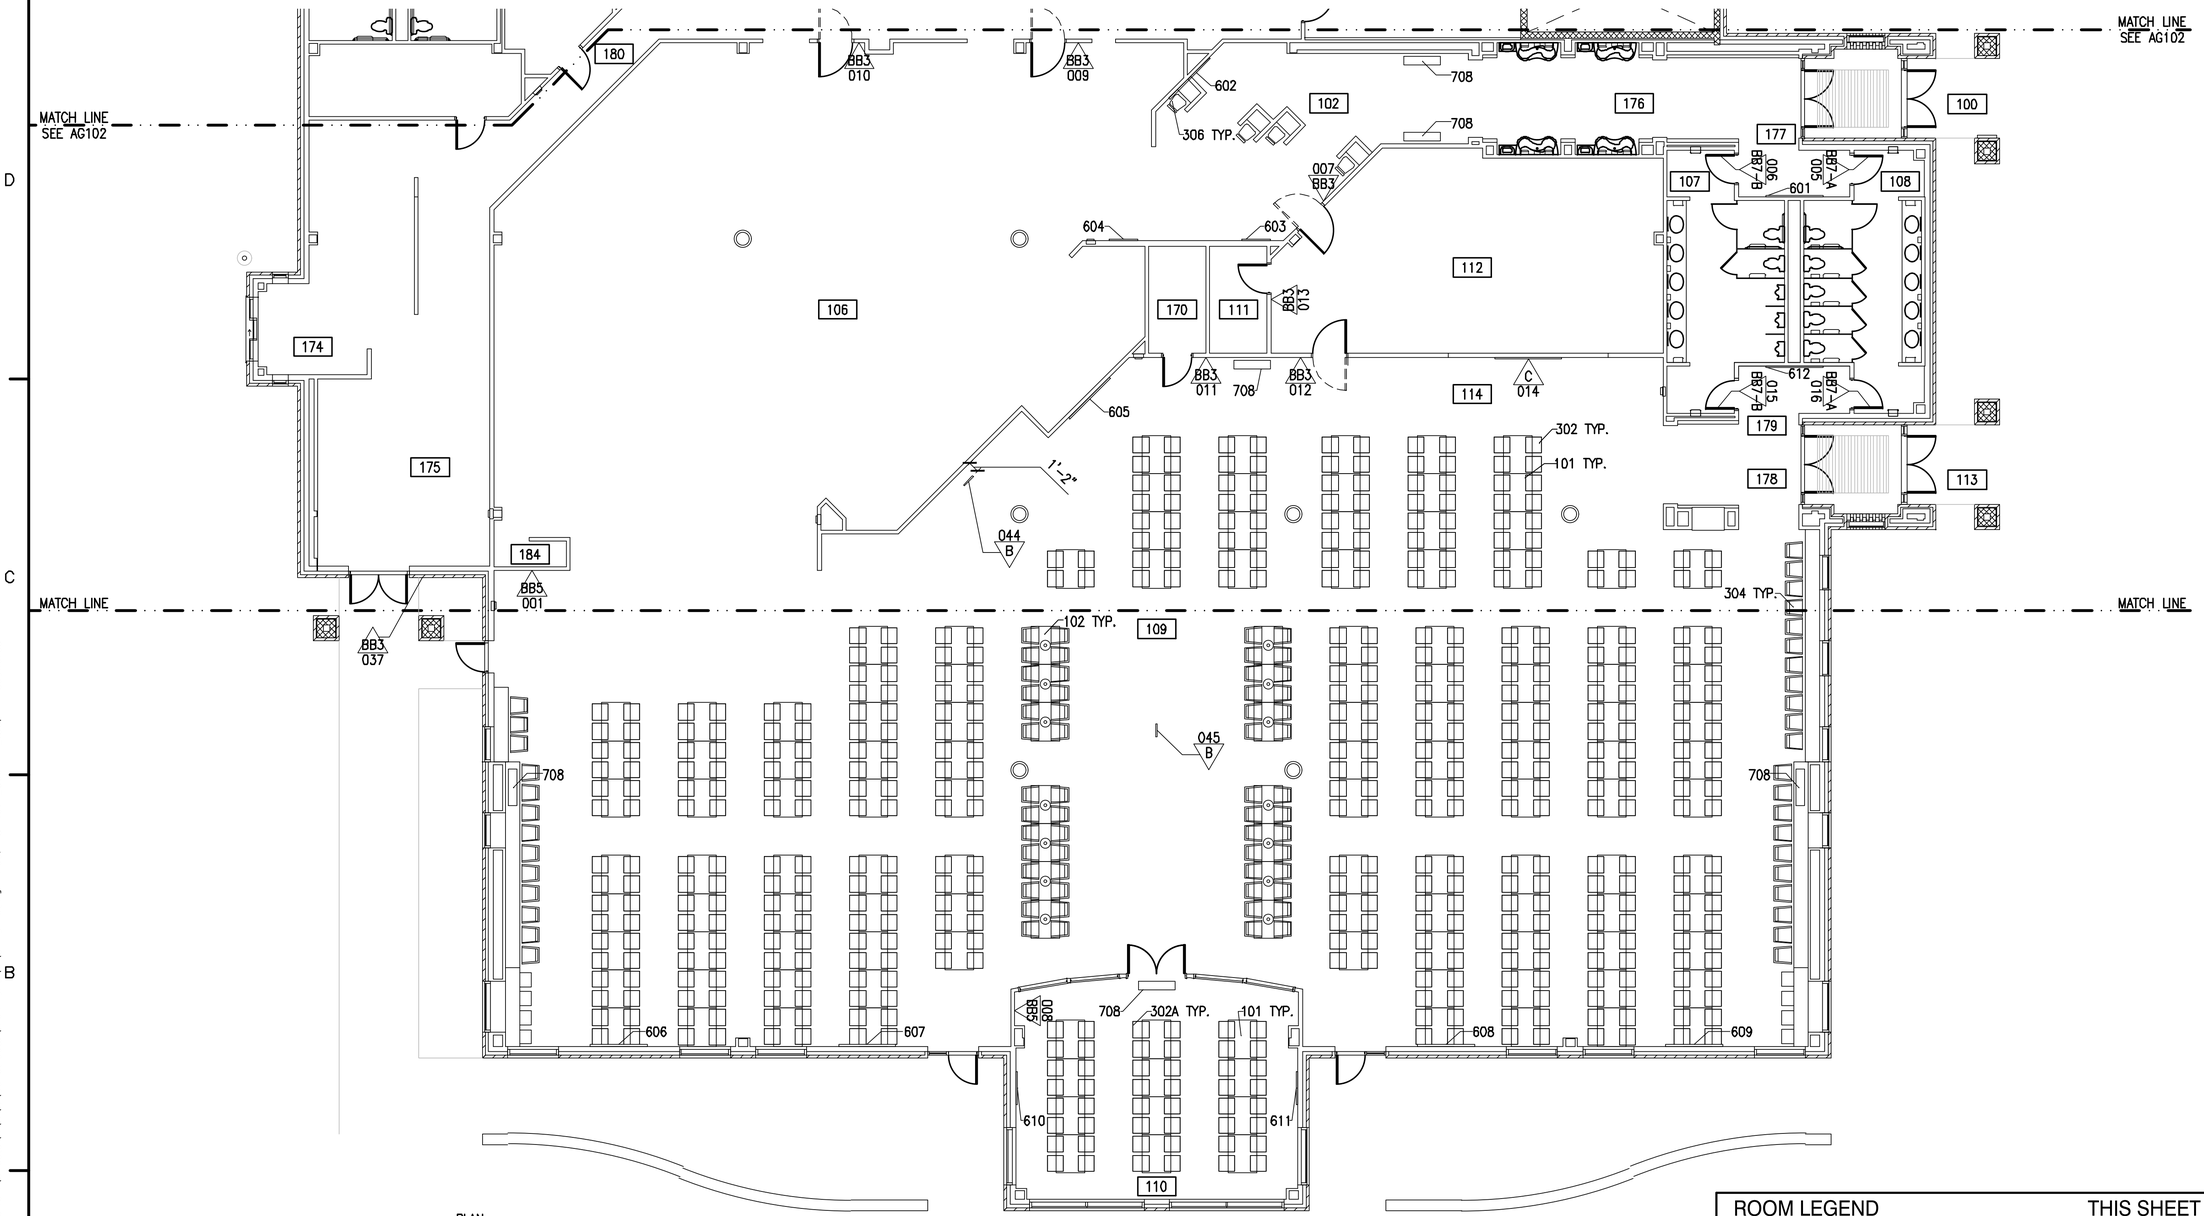

PLAN NORTH

FURNITURE FOOTPRINT AND SIGNAGE PLAN-AREA 'B' AND 'C'

1/8"=1'-0"

ROOM LEGEND				THIS SHEET ONLY	
100,113	VESTIBULE	111	STORAGE	177,178,179,180	CORRIDOR
102	HEAD COUNT	112	DISHWASHING	184	ALCOVE
106	SERVING AREA	114	TRAY RETURN		
107	MEN	170	ELECTRICAL CLOSET		
108	WOMEN	174	DRIVE THRU		
109	DINING AREA A	175	CARRY OUT		
110	DINING AREA B	176	QUEING		

NOTES — THIS SHEET ONLY

1. FURNITURE SHOWN N.I.C. AND IS PROVIDED FOR REFERENCE ONLY.
2. CENTER SIGN 014 OVER TRAY RETURN OPENING.
3. CENTER SIGNS 044 & 045 OVER BEVERAGE STATION EQUIPMENT.

FURNITURE LEGEND — THIS SHEET ONLY

101	DINING TABLE	606	ARTWORK
102	CAFE TABLE	607	ARTWORK
302	DINING CHAIR, MAIN	608	ARTWORK
302A	DINING CHAIR, PRIVATE	609	ARTWORK
304	DINING STOOL	610	ARTWORK
306	TASK STOOL	611	ARTWORK
601	ARTWORK	612	ARTWORK
602	ARTWORK	708	TELEVISION
603	ARTWORK		
604	ARTWORK		
605	ARTWORK		

GRAPHIC SCALE

1/8" = 1'-0" 0 5' 10' 15' 30'

SIGNAGE LEGEND

TYPE NUMBER — SIGNAGE LOCATION SYMBOL

KEY PLAN

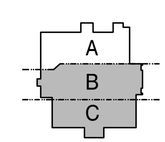

US Army Corps of Engineers
Norfolk District

MARK	DATE	DESCRIPTION	BY	APP.

DESIGNED: EAE
DRAWN: EAE
CHECKED: DNM
SUBMITTED: RTB
DATE: 11-13-09
SCALE: 1/8"=1'-0"
PROJECT NO.
NORFOLK DISTRICT FILE NO.
SPECIFICATION NO.
DRAWING NO. —
Last worked on: —
File name: AG101.DWG
Plot scale: 1:1

NORFOLK DISTRICT
CORPS OF ENGINEERS
NORFOLK, VIRGINIA

1300 - PERSON PERMANENT PARTY
DINING FACILITY PROTOTYPE

FURNITURE FOOTPRINT AND SIGNAGE
PLAN - AREA 'B' AND 'C'

SHEET REFERENCE NUMBER
AG101
SHEET 75 OF 168

H:\PJ\2851\CAD\2851_1300 Soldier Permanent Party\CAD-Norfolk\Sheets\A\..\..\Constructs\Richmond\G\G-Tblnk.dwg Wed, 18 Nov 2009 - 2:58pm eedwards

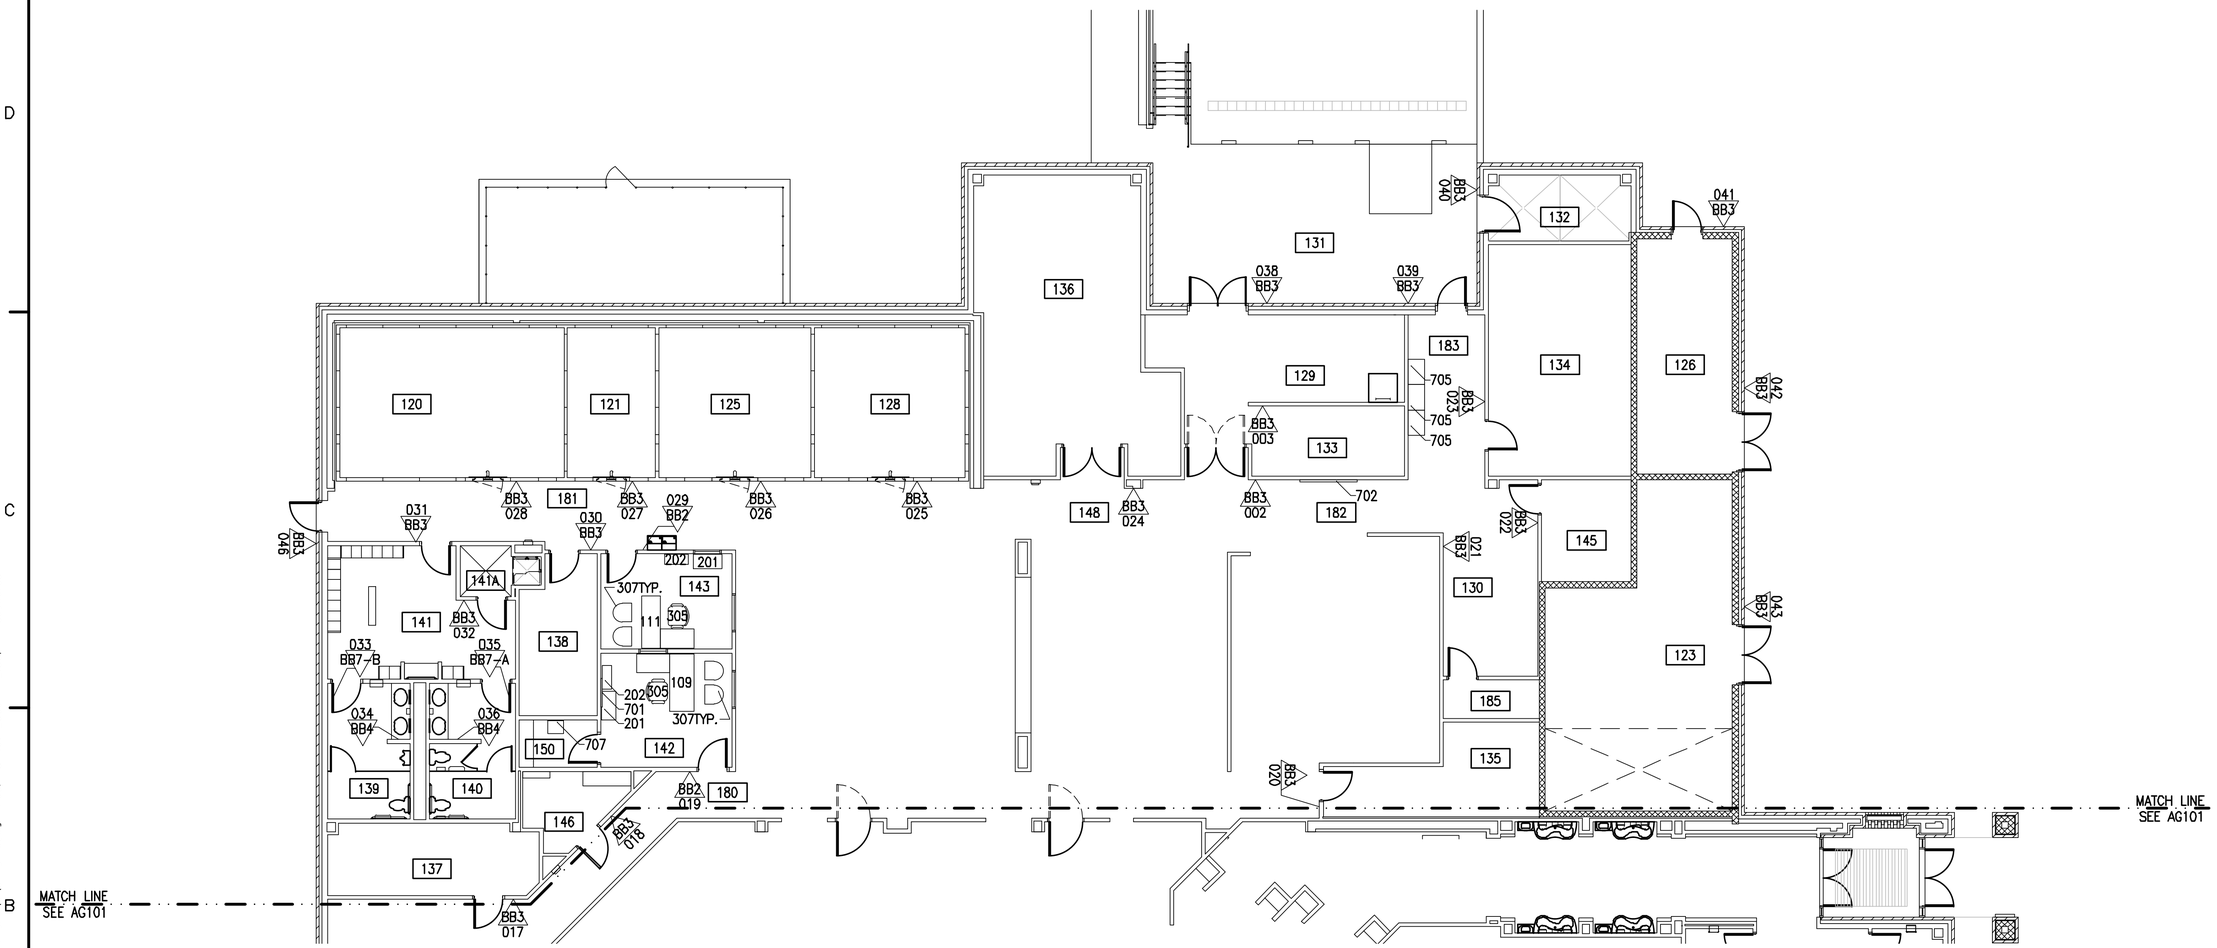

PLAN NORTH

FURNITURE FOOTPRINT AND SIGNAGE PLAN - AREA 'A'

1/8"=1'-0"

ROOM LEGEND — THIS SHEET ONLY

120	ISSUE FREEZER	130	BREAD STORAGE	137	DRY STORAGE ISSUE	145	COMM.
121	THAW REFRIGERATOR	131	COMPANY LOADING	138	PAPER STORAGE	146	JANITOR
123	MECHANICAL	132	CAN WASH	139	MEN	148	KITCHEN
125	MEAT & DAIRY REFRIGERATOR	133	RECYCLING	140	WOMEN	150	STOR.
126	ELECTRICAL	134	FIELD FEEDING	141	LOCKER ROOM	177,180,181,182,183	CORRIDOR
128	PRODUCE REFRIGERATOR	135	SODA ROOM	141A	SHOWER	185	ELECTRICAL CLOSET
129	RECIEVING	136	DRY STORAGE	142,143	OFFICE		

NOTES — THIS SHEET ONLY

1. FURNITURE SHOWN N.I.C. AND IS PROVIDED FOR REFERENCE ONLY.

FURNITURE LEGEND — THIS SHEET ONLY

109 LEFT RETURN DESK UNIT
111 LEFT RETURN DESK UNIT
201 LATERAL FILE
202 BOOKCASE
305 TASK CHAIR WITH ARMS
307 SIDE CHAIR
701 MARKER BOARD
702 MARKER BOARD
705 COAT RACK
707 SAFE

GRAPHIC SCALE

1/8" = 1'-0" 0 5' 10' 15' 30'

SIGNAGE LEGEND

TYPE NUMBER — SIGNAGE LOCATION SYMBOL

KEY PLAN

A
B
C

US Army Corps of Engineers
Norfolk District

MARK	DATE	DESCRIPTION	BY	APP.

DESIGNED: EAE
DRAWN: EAE
CHECKED: DNM
SUBMITTED: RTB
DATE: 11-13-09
SCALE: 1/8"=1'-0"
PROJECT NO.
NORFOLK DISTRICT FILE NO.
SPECIFICATION NO.
DRAWING NO. —
Plot scale: 1:1
Last worked on: —
File name: AG102.DWG

NORFOLK DISTRICT
CORPS OF ENGINEERS
NORFOLK, VIRGINIA

1300 - PERSON PERMANENT PARTY
DINING FACILITY PROTOTYPE

FURNITURE FOOTPRINT AND SIGNAGE
PLAN - AREA 'A'

SHEET REFERENCE NUMBER
AG102
SHEET 76 OF 168

H:\PJ\2851\CAD\2851_1300 Soldier Permanent Party\CAD-Norfolk\Sheets\A\..\..\Constructs\Richmond\G\G-Tblnk.dwg Wed, 18 Nov 2009 - 2:58pm eedwards

SIGNAGE SCHEDULE

CODE	LOCATION	TYPE	COPY	REMARKS
001	109	BB5	MAXIMUM OCCUPANCY NOT TO EXCEED 560 PERSONS	BRAILLE
002	182	BB3	129 RECIEVING	BRAILLE
003	133	BB3	133 RCEYCLING	BRAILLE
004	NOT USED			
005	177	BB7-A	RESTROOM	BRAILLE
006	177	BB7-B	RESTROOM	BRAILLE
007	102	BB3	112 STAFF ONLY	BRAILLE
008	110	BB5	MAXIMUM OCCUPANCY NOT TO EXCEED 48 PERSONS	BRAILLE
009	106	BB3	148 STAFF ONLY	BRAILLE
010	106	BB3	148 STAFF ONLY	BRAILLE
011	109	BB3	170 ELECTRICAL ROOM	BRAILLE
012	109	BB3	112 STAFF ONLY	BRAILLE
013	112	BB3	111 STORAGE	BRAILLE
014	114	C	TRAY RETURN	
015	179	BB7-B	RESTROOM	BRAILLE
016	179	BB7-A	RESTROOM	BRAILLE
017	180	BB3	137 STORAGE	BRAILLE
018	180	BB3	146 JANITOR	BRAILLE
019	180	BB2	142 T.B.D.	BRAILLE
020	148	BB3	135 SODA ROOM	BRAILLE
021	130	BB3	130 BREAD STORAGE	BRAILLE
022	130	BB3	145 COMMUNICATIONS ROOM	BRAILLE
023	183	BB3	134 FIELD FEEDING	BRAILLE
024	182	BB3	136 DRY STORAGE	BRAILLE
025	148	BB3	128 PRODUCE REFRIGERATOR	BRAILLE
026	148	BB3	125 MEAT & DAIRY REFRIGERATOR	BRAILLE
027	181	BB3	121 THAW REFRIGERATOR	BRAILLE
028	181	BB3	120 ISSUE FREEZER	BRAILLE
029	181	BB2	143 T.B.D.	BRAILLE
030	181	BB3	138 PAPER STORAGE	BRAILLE
031	181	BB3	141 LOCKER ROOM	BRAILLE
032	141	BB3	141A SHOWER	BRAILLE
033	141	BB7-B	RESTROOM	BRAILLE
034	139	BB4	EMPLOYEES MUST WASH HANDS BEFORE RETURNING TO WORK	BRAILLE
035	141	BB7-A	RESTROOM	BRAILLE
036	140	BB4	EMPLOYEES MUST WASH HANDS BEFORE RETURNING TO WORK	BRAILLE
037	EXTERIOR	BB3	175 CARRY OUT	BRAILLE
038	EXTERIOR	BB3	129 RECEIVING	BRAILLE
039	EXTERIOR	BB3	183 CONTAINER DROP OFF	BRAILLE
040	EXTERIOR	BB3	132 CAN WASH	BRAILLE
041	EXTERIOR	BB3	126 ELECTRICAL ROOM	BRAILLE
042	EXTERIOR	BB3	126 ELECTRICAL ROOM	BRAILLE
043	EXTERIOR	BB3	123 MECHANICAL ROOM	BRAILLE
044	109	B	BEVERAGE SYMBOL	
045	109	B	BEVERAGE SYMBOL	
046	EXTERIOR	BB3	181 STAFF ONLY	BRAILLE

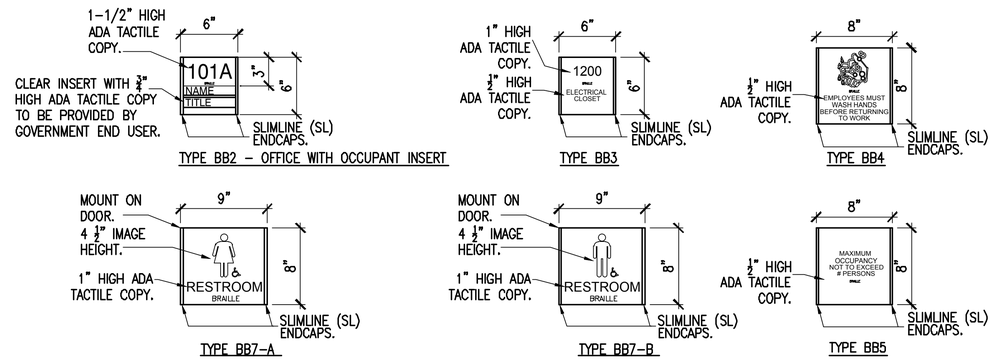

C2 GENERAL SIGNAGE TYPICALS
1-1/2"=1'-0"

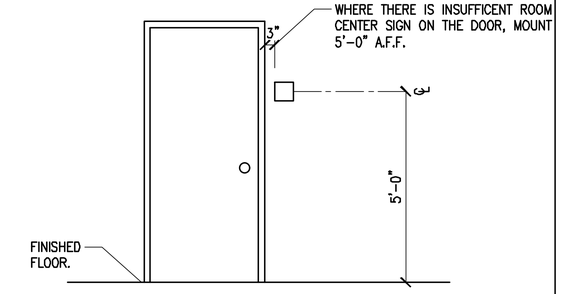

C4 TYPICAL SIGNAGE MOUNTING HEIGHT
1/2"=1'-0"

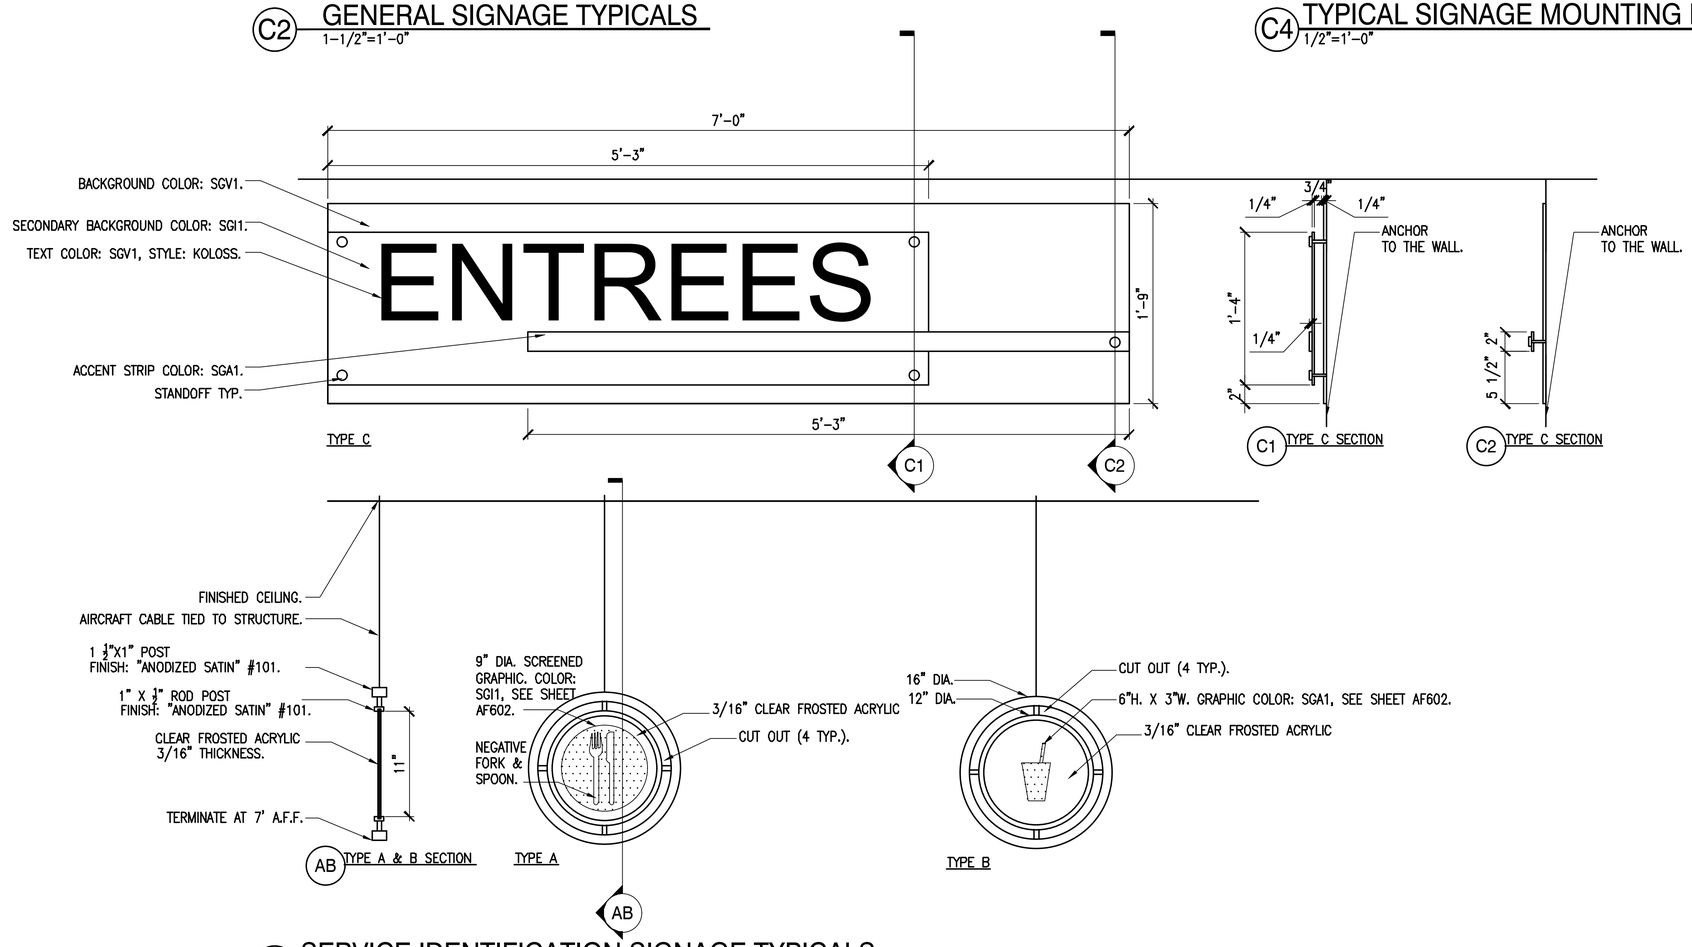

A2 SERVICE IDENTIFICATION SIGNAGE TYPICALS
1-1/2"=1'-0"

NOTES

1. GENERAL CONTRACTOR SHALL GENERATE AND SUBMIT A SIGN SCHEDULE TO OWNER FOR REVIEW AND APPROVAL PRIOR TO COMMENCEMENT OF WORK.
2. SEE FINISH LEGEND CODES SGA1, SGI1, AND SGV1 SHEET AF602 FOR SIGNAGE FINISH INFORMATION.
3. DESIGN BASED ON SYSTEM 2/90. EQUAL OPTIONS WILL BE CONSIDERED. SUBMIT SAMPLES/SHOP DRAWINGS TO DESIGNER FOR APPROVAL.

THIS SHEET ONLY

4. ANCHOR GENERAL SIGNAGE AND SIGN TYPE C TO THE WALL. USE PRESSURE SENSITIVE TAPE WHERE MOUNTED TO DOOR.
5. MATCH EXTERIOR SIGNAGE TO BASE STANDARDS.
6. DO NOT MECHANICALLY FASTEN SIGNAGE UNITS TO RATED AND/OR UL TESTED COMPONENTS.

GRAPHIC SCALE

1/2" = 1'-0" 0 6" 1' 2' 3' 4' 5'

1 1/2" = 1'-0" 0 3" 6" 9" 1' 2'

US Army Corps of Engineers
Norfolk District

MARK	DATE	DESCRIPTION	BY	APD

DESIGNED: EAE
DRAWN: EAE
CHECKED: DNM
SUBMITTED: RTB
DATE: 11-13-09
SCALE: VARIES
PROJECT NO.
NORFOLK DISTRICT FILE NO.
SPECIFICATION NO.
DRAWING NO. —
Plot scale: 1:1
Last saved on: —
File name: AG601.DWG

NORFOLK DISTRICT
CORPS OF ENGINEERS
NORFOLK, VIRGINIA

1300 - PERSON PERMANENT PARTY DINING FACILITY PROTOTYPE

SIGNAGE SCHEDULE AND TYPICALS

SHEET REFERENCE NUMBER
AG601
SHEET 77 OF 168

H:\PJ\2851\CAD\2851_1300 Soldier Permanent Party\CAD-Norfolk\Sheets\A\...\Constructs\Richmond\G\G-Tblnk.dwg Wed, 18 Nov 2009 - 2:58pm eedwards

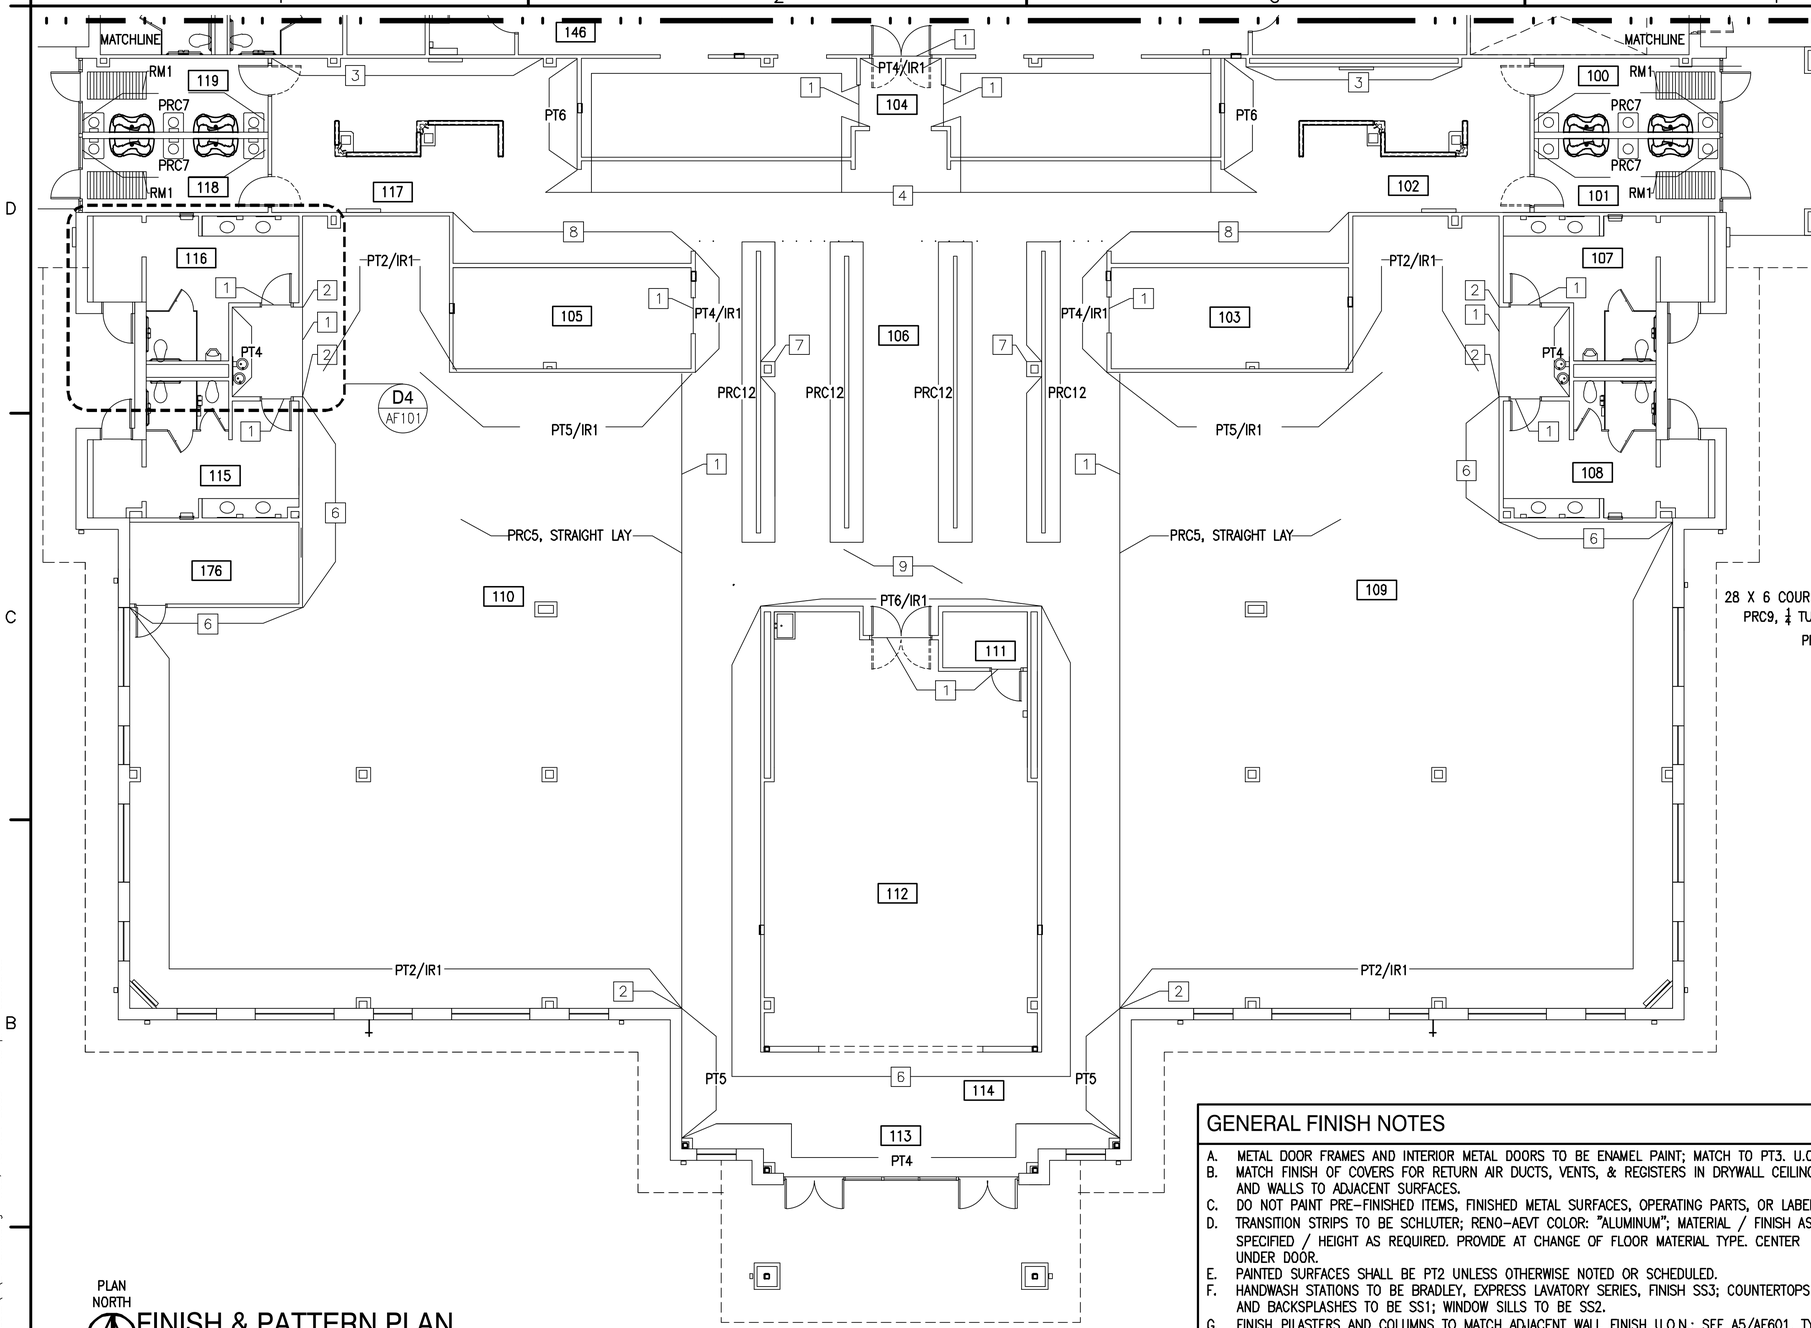

PLAN NORTH

FINISH & PATTERN PLAN
1/8"=1'-0"

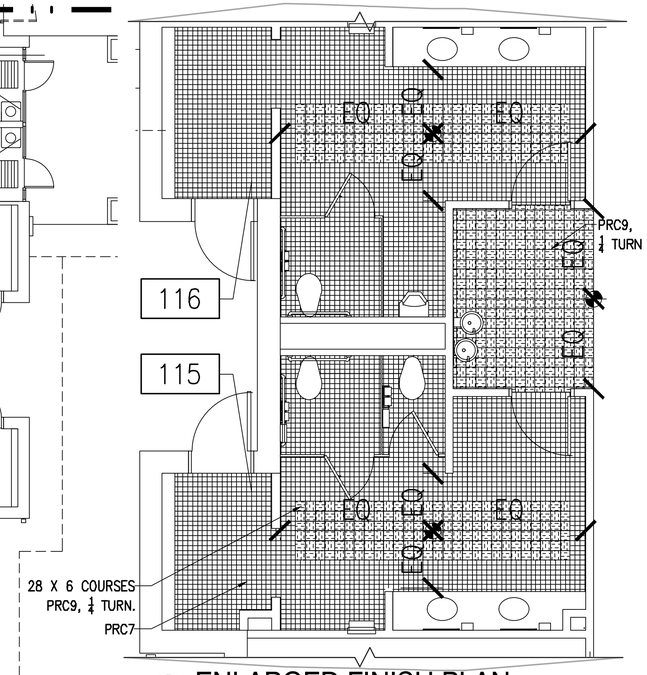

C4 ENLARGED FINISH PLAN
1/4"=1'-0"

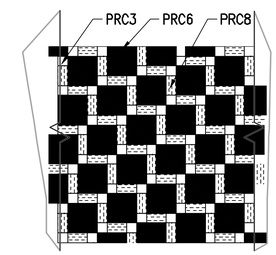

B4 TILE PATTERN
1/4"=1'-0"

GENERAL FINISH NOTES

A. METAL DOOR FRAMES AND INTERIOR METAL DOORS TO BE ENAMEL PAINT; MATCH TO PT3. U.O.N.
B. MATCH FINISH OF COVERS FOR RETURN AIR DUCTS, VENTS, & REGISTERS IN DRYWALL CEILINGS AND WALLS TO ADJACENT SURFACES.
C. DO NOT PAINT PRE-FINISHED ITEMS, FINISHED METAL SURFACES, OPERATING PARTS, OR LABELS.
D. TRANSITION STRIPS TO BE SCHLUTER; RENO-AEVT COLOR: "ALUMINUM"; MATERIAL / FINISH AS SPECIFIED / HEIGHT AS REQUIRED. PROVIDE AT CHANGE OF FLOOR MATERIAL TYPE. CENTER UNDER DOOR.
E. PAINTED SURFACES SHALL BE PT2 UNLESS OTHERWISE NOTED OR SCHEDULED.
F. HANDWASH STATIONS TO BE BRADLEY, EXPRESS LAVATORY SERIES, FINISH SS3; COUNTERTOPS AND BACKSPLASHES TO BE SS1; WINDOW SILLS TO BE SS2.
G. FINISH PILASTERS AND COLUMNS TO MATCH ADJACENT WALL FINISH U.O.N.; SEE A5/AF601, TYP. COLUMN ELEV. ROOMS 109 & 110.
H. CENTER TILE PATTERNS VERTICALLY AND HORIZONTALLY OVER TILED AREA U.O.N.
I. INSTALL BBT1 NON-CHECKERED PATTERN.
J. NO CUT TILES IN PATTERN FIELD. TRIM UNITS: MATCHING BEAD AND CORNER SHAPES TO BE COORDINATED WITH FIELD TILE.
K. SITE ADAPT AE WILL SELECT SCHEME FOR ADAPTATION TO THEIR BUILDING.
L. NO SUBSTITUTIONS WILL BE ALLOWED WITHOUT PRIOR APPROVAL FROM SITE ADAPT AE FOR ANY MATERIAL OR COLOR AS SHOWN ON THE PLANS AND SPECIFICATIONS.
M. BULLNOSE ALL EXPOSED EDGES AND OUTSIDE CORNERS OF CERAMIC WALL TILE AND PORCELAIN TILE BASE.
N. INSIDE MOUNT WS1 ON EACH WINDOW.
O. SOFFITS TO BE PT2 UNLESS OTHERWISE NOTED OR SCHEDULED.
P. CORNER GUARDS FOR KITCHEN AND SUPPORT SPACES TO MATCH CR1. MATCH FINISH OF ALL RECESSED RESILIENT CORNER GUARDS TO IR1.
Q. BEGIN RESTROOM TILE INSTALLATION FROM TARGET POINTS NOTED ON C4/AF101. MIRROR TILE CONFIGURATION FOR ROOMS 107 & 108.

KEYNOTES — THIS SHEET ONLY

1. FLOOR FINISH CHANGE.
2. ALIGN.
3. DESIGNATED AREA FOR UNIT SPECIFIC ARTWORK.
4. SEE C3/AF601.
5. NOT USED.
6. SEE A3/AF601.
7. SEE A4/AF601.
8. SEE B4/AF601.
9. SEE B4/AF101.

SYMBOL LEGEND

WORKING POINT

GRAPHIC SCALE

1/8" = 1'-0" — 0, 5', 10', 15', 30'

1/4" = 1'-0" — 0, 1', 5', 10', 15'

ROOM LEGEND — THIS SHEET ONLY

100,101,118,119	VESTIBULE	111	STORAGE
102,117	HEAD COUNT	112	DISHWASHING
103	SERVICE AREA #3	113	VESTIBULE
104	SERVICE AREA #1	114	TRAY RETURN
105	SERVICE AREA #2	176	ELECTRICAL CLOSET
106	SALAD BAR		
107,116	MEN		
108,115	WOMEN		
109	DINING AREA B		
110	DINING AREA A		

KEY PLAN

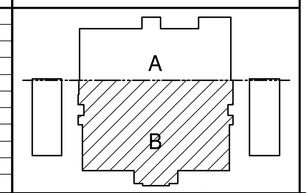

US Army Corps of Engineers
Norfolk District

MARK	DATE	DESCRIPTION	BY	APP

DESIGNED: EAE
DRAWN: EAE
CHECKED: DNM
SUBMITTED: RTB
DATE: 11-13-09
SCALE: VARIES
NORFOLK DISTRICT FILE NO. —
PROJECT NO. —
SPECIFICATION NO. —
DRAWING NO. —
Last Update on:
File name: AF101.DWG
Plot scale: 1:1

NORFOLK DISTRICT
CORPS OF ENGINEERS
NORFOLK, VIRGINIA

1300 - PERSON TRAINEE
DINING FACILITY PROTOTYPE

FINISH AND PATTERN PLAN

SHEET REFERENCE NUMBER
AF101
SHEET 48 OF 134

H:\PJ\2850\CAD\2850_1300 Soldier AIT\CAD\Constructs\G\G-Tblnk.dwg Wed, 18 Nov 2009 - 1:37pm eedwards

FINISH SCHEDULE

ROOM NO.	ROOM NAME	FLOOR MATERIAL	FLOOR CODE	BASE MATERIAL	BASE CODE	WALLS MATERIAL	WALLS CODE	CEILING MATERIAL	CEILING CODE	HEIGHT	REMARKS
100, 101 118, 119	VESTIBULE	PORCELAIN TILE/ RECESSED MAT	PRC3,6,8 /RM1	PORCELAIN TILE	PRC10	PAINT/PORCELAIN TILE	PT2/PRC7	ACOUSTICAL CEILING TILE	ACT1	9'-4"	1
102, 117	HEAD COUNT	PORCELAIN TILE	PRC3,6,8	PORCELAIN TILE	PRC10	IMPACT RESISTANT WAINSCOT /PAINT/PORCELAIN TILE	IR1/PT2,6,4/PRC5	ACOUSTICAL CEILING TILE/GWB PAINT	ACT1/PT1	10'-0"	1
103	SERVICE AREA #3	PORCELAIN TILE	PRC1	PORCELAIN TILE	PRC2	PORCELAIN TILE	PRC5,9	FIBER REINFORCED PANEL	FRP1	9'-4"	1
104	SERVICE AREA #1	PORCELAIN TILE	PRC1,3,6,8	PORCELAIN TILE	PRC10	IMPACT RESISTANT WAINSCOT /PAINT/PORCELAIN TILE	IR1/PT4/PRC5,9	FIBER REINFORCED PANEL	FRP1	9'-4"	1,5
105	SERVICE AREA #2	PORCELAIN TILE	PRC1	PORCELAIN TILE	PRC2	PORCELAIN TILE	PRC5,9	FIBER REINFORCED PANEL	FRP1	9'-4"	1
106	SALAD BAR	PORCELAIN TILE	PRC3,6,8	PORCELAIN TILE	PRC10	IMPACT RESISTANT WAINSCOT /PAINT/PORC. TILE/GLASS TILE	IR1/PT2,4,6/ PRC3,6,12/GT1	GWB PAINT / ACCENT CANOPY	PT1/AC2	9'-4" (VARIES)	1,2,5
107, 116	MEN	PORCELAIN TILE	PRC7,9	–	–	PORCELAIN TILE/GLASS TILE	PRC5,9/GT1	ACOUSTICAL CEILING TILE	ACT1	9'-0"	1,4
108, 115	WOMEN	PORCELAIN TILE	PRC7,9	–	–	PORCELAIN TILE/GLASS TILE	PRC5,9/GT1	ACOUSTICAL CEILING TILE	ACT1	9'-0"	1,4
109	DINING AREA B	PORCELAIN TILE	PRC3,5,6,8	PORCELAIN TILE	PRC10	IMPACT RESISTANT WAINSCOT /PAINT/PORC. TILE/GLASS TILE	IR1/PT2,4,5/ PRC4,5/GT1	ACOUS.CLNG. TILE/ ACNT.CAN/GWB PAINT	ACT1/PT1 AC1/AC3	10'-0" (VARIES)	1,2,5
110	DINING AREA A	PORCELAIN TILE	PRC3,5,6,8	PORCELAIN TILE	PRC10	IMPACT RESISTANT WAINSCOT /PAINT/PORC. TILE/GLASS TILE	IR1/PT2,4,5/ PRC4,5/GT1	ACOUS.CLNG. TILE/ ACNT.CAN/GWB PAINT	ACT1/PT1 AC1/AC3	10'-0" (VARIES)	1,2,5
111	STORAGE	BIOBASED TILE	BBT1	RUBBER	RB1	PAINT	PT2	FIBER REINFORCED PANEL	FRP1	9'-0"	
112	DISHWASHING	PORCELAIN TILE	PRC1	PORCELAIN TILE	PRC2	CERAMIC TILE	CT1	FIBER REINFORCED PANEL	FRP1	10'-6"	
113	VESTIBULE	PORCELAIN TILE	PRC3,6,8	PORCELAIN TILE	PRC10	PAINT	PT4,5	ACOUSTICAL CEILING TILE/GWB PAINT	ACT1/PT1	9'-4"	1
114	TRAY RETURN	PORCELAIN TILE	PRC3,6,8	PORCELAIN TILE	PRC10	PAINT/PORCELAIN TILE/ /GLASS TILE	PT5/PRC4,5/GT1	ACOUSTICAL CEILING TILE/GWB PAINT	ACT1/PT1	9'-4"	1
120	FREEZER	SEALED CONCRETE	SC1	PREFAB. REFRIG. /FREEZER PANEL	PRFP1	PREFAB. REFRIG. /FREEZER PANEL	PRFP1	PREFAB. REFRIG. /FREEZER PANEL	PRFP1	EXPOSED	
121	THAW	SEALED CONCRETE	SC1	PREFAB. REFRIG. /FREEZER PANEL	PRFP1	PREFAB. REFRIG. /FREEZER PANEL	PRFP1	PREFAB. REFRIG. /FREEZER PANEL	PRFP1	EXPOSED	
122	REFRIG	SEALED CONCRETE	SC1	PREFAB. REFRIG. /FREEZER PANEL	PRFP1	PREFAB. REFRIG. /FREEZER PANEL	PRFP1	PREFAB. REFRIG. /FREEZER PANEL	PRFP1	EXPOSED	
123	MECHANICAL ROOM	SEALED CONCRETE	SC1	RUBBER	RB1	PAINT	PT2	GWB PAINT	PT1	EXPOSED	
124	REFRIG	SEALED CONCRETE	SC1	PREFAB. REFRIG. /FREEZER PANEL	PRFP1	PREFAB. REFRIG. /FREEZER PANEL	PRFP1	PREFAB. REFRIG. /FREEZER PANEL	PRFP1	EXPOSED	
125	NOT USED	–	–	–	–	–	–	–	–		
126	ELECTRICAL ROOM	SEALED CONCRETE	SC1	RUBBER	RB1	PAINT	PT2	PAINT	PT1	EXPOSED	
127	NOT USED	–	–	–	–	–	–	–	–		
128	NOT USED	–	–	–	–	–	–	–	–		
129	RECEIVING	PORCELAIN TILE	PRC1	PORCELAIN TILE	PRC2	CERAMIC TILE	CT1	FIBER REINFORCED PANEL	FRP1	9'-0"	
130	BREAD STORAGE	PORCELAIN TILE	PRC1	PORCELAIN TILE	PRC2	CERAMIC TILE	CT1	FIBER REINFORCED PANEL	FRP1	9'-0"	
131	COMPANY LOADING DOCK	–	–	–	–	–	–	–	–		
132	CAN WASH	SEALED CONCRETE	SC1	PORCELAIN TILE	PRC2	CERAMIC TILE	CT1	FIBER REINFORCED PANEL	FRP1	9'-0"	
133	INSUL. CONTAINER DROP OFF	PORCELAIN TILE	PRC1	PORCELAIN TILE	PRC2	CERAMIC TILE	CT1	FIBER REINFORCED PANEL	FRP1	9'-0"	
134	FIELD FEEDING	PORCELAIN TILE	PRC1	PORCELAIN TILE	PRC2	CERAMIC TILE	CT1	FIBER REINFORCED PANEL	FRP1	9'-0"	
135	NOT USED	–	–	–	–	–	–	–	–		
136	DRY STORAGE	PORCELAIN TILE	PRC1	PORCELAIN TILE	PRC2	PAINT	PT2	ACOUSTICAL CEILING TILE	ACT1	9'-0"	
137	NOT USED	–	–	–	–	–	–	–	–		
138	PAPER STORAGE	BIOBASED TILE	BBT1	RUBBER	RB1	PAINT	PT2	ACOUSTICAL CEILING TILE	ACT1	9'-0"	
139	MEN	PORCELAIN TILE	PRC7	–	–	PORCELAIN TILE/GLASS TILE	PRC5,9/GT1	ACOUSTICAL CEILING TILE	ACT1	9'-0"	4
140	WOMEN	PORCELAIN TILE	PRC7	–	–	PORCELAIN TILE/GLASS TILE	PRC5,9/GT1	ACOUSTICAL CEILING TILE	ACT1	9'-0"	4
141	LOCKER ROOM	PORCELAIN TILE	PRC1	PORCELAIN TILE	PRC2	PAINT	PT2	GWB PAINT	PT1	9'-0"	
141A	SHOWER ROOM	PORCELAIN TILE	PRC7	–	–	PORCELAIN TILE	PRC5	GWB PAINT	PT1	8'-0"	3
142	OFFICE	BIOBASED TILE	BBT1	RUBBER	RB1	PAINT		ACOUSTICAL CEILING TILE	ACT1	8'-6"	
143	OFFICE	CARPET TILE	CPT1	RUBBER	RB2	PAINT		ACOUSTICAL CEILING TILE	ACT1	8'-6"	
144	NOT USED	–	–	–	–	–	–	–	–		
145	COMM. ROOM	BIOBASED TILE	BBT1	RUBBER	RB1	PAINT	PT2	ACOUSTICAL CEILING TILE	ACT1	9'-0"	
146	JANITOR	PORCELAIN TILE	PRC1	PORCELAIN TILE	PRC2	CERAMIC TILE	CT1	FIBER REINFORCED PANEL	FRP1	8'-6"	
147	SODA ROOM	PORCELAIN TILE	PRC1	PORCELAIN TILE	PRC2	CERAMIC TILE	CT1	FIBER REINFORCED PANEL	FRP1	8'-6"	
148	KITCHEN	PORCELAIN TILE	PRC1	PORCELAIN TILE	PRC2	CERAMIC TILE	CT1	FIBER REINFORCED PANEL	FRP1	9'-0"	
149, 150	NOT USED	–	–	–	–	–	–	–	–		
151, 152 153, 154	NOT USED	–	–	–	–	–	–	–	–		

ROOM NO.	ROOM NAME	FLOOR MATERIAL	FLOOR CODE	BASE MATERIAL	BASE CODE	WALLS MATERIAL	WALLS CODE	CEILING MATERIAL	CEILING CODE	HEIGHT	REMARKS
155,156,157,158,159 160,161,162,163,164	NOT USED	–	–	–	–	–	–	–	–		
165,166,167,168,169 170	NOT USED	–	–	–	–	–	–	–	–		
171	RECYCLING	PORCELAIN TILE	PRC1	PORCELAIN TILE	PRC2	CERAMIC TILE	CT1	FIBER REINFORCED PANEL	FRP1	9'-0"	
172	CLOSET	SEALED CONCRETE	SC1	RUBBER	RB1	PAINT	PT2	ACOUSTICAL CEILING TILE	ACT1	8'-6"	
173, 174 175	NOT USED	–	–	–	–	–	–	–	–		
176	ELECTRICAL CLOSET	SEALED CONCRETE	SC1	RUBBER	RB1	PAINT	PT2	PAINT	PT1	EXPOSED	

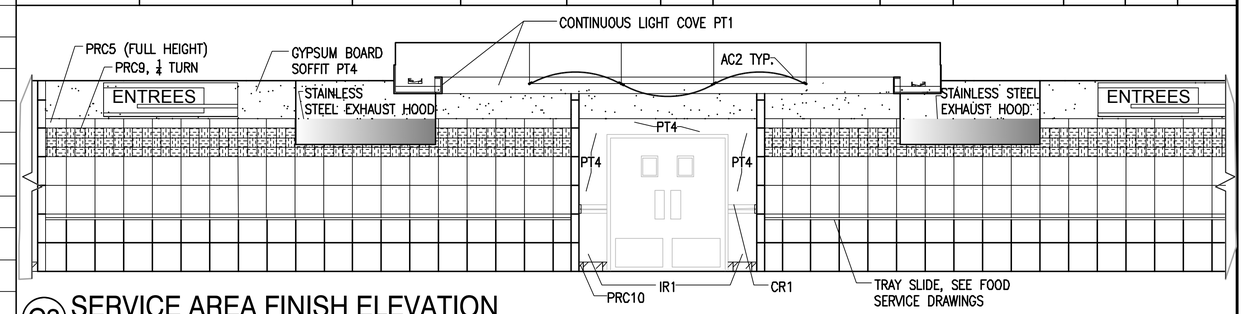

C3 SERVICE AREA FINISH ELEVATION
1/4"=1'-0"

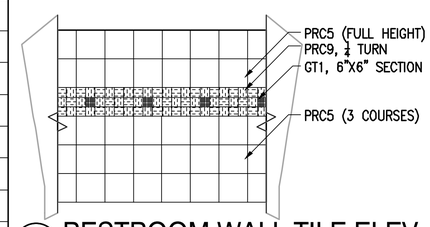

B3 RESTROOM WALL TILE ELEV.
1/4"=1'-0"

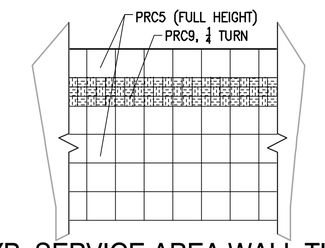

B4 TYP. SERVICE AREA WALL TILE ELEV.
1/4"=1'-0"

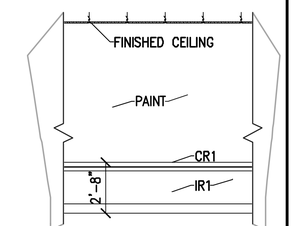

B5 WAINSCOT ELEV.
1/4"=1'-0"

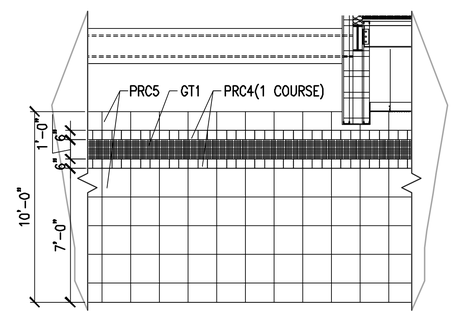

A3 DINING AREA WALL TILE ELEV.
1/4"=1'-0"

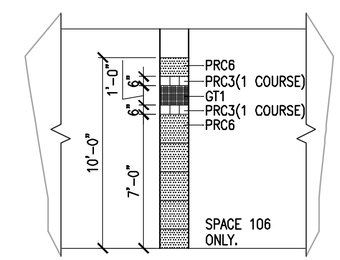

A4 COLUMN ELEV.
1/4"=1'-0"

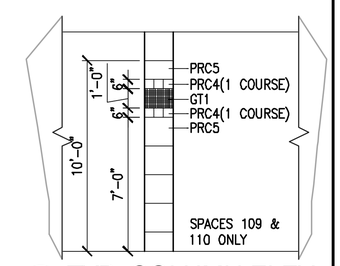

A5 TYP. COLUMN ELEV.
1/4"=1'-0"

NOTES

THIS SHEET ONLY

1. FINISH LEGEND SHALL BE FOUND ON SHEET AF602.

FINISH REMARKS

1. SEE SHEET AF101 FOR FINISH LOCATIONS FOR ROOMS WITH MULTIPLE FINISHES, & FLOOR TILE PATTERNS AND GENERAL NOTES.
2. SEE SHEETS AE105 FOR DETAILS OF SUSPENDED POLYCARBONATE CANOPIES AC1, AC2, & AC3.
3. SHOWER TO BE ONE PIECE WHITE ACRYLIC.
4. SEE B3/AF601.
5. SEE B5/AF601.

GRAPHIC SCALE

1/4" = 1'-0" 0 1' 5' 10' 15'

US Army Corps of Engineers
Norfolk District

MARK	DATE	DESCRIPTION	BY	APP.

DESIGNED: EAE
DRAWN: EAE
REVIEWED: DNM
SUBMITTED: RYB
DATE: 11-13-09
1/4"=1'-0"
NORFOLK DISTRICT FILE NO.
SPECIFICATION NO.
PROJECT NO.
DRAWING NO.
Plot scale: 1:1
Last saved on:
File name: AF601.DWG

NORFOLK DISTRICT
CORPS OF ENGINEERS
NORFOLK, VIRGINIA

1300 - PERSON TRAINEE
DINING FACILITY PROTOTYPE

FINISH SCHEDULE AND ELEVATIONS

SHEET REFERENCE NUMBER
AF601
SHEET 49 OF 134

Spell checked by GSCWPERS on 11/09/2009 7:11am
H:\PJ\2850\CAD\2850_1300 Soldier AIT\CAD\Constructs\G\G-Tblnk.dwg Wed, 18 Nov 2009 – 1:37pm eedwards

FINISH LEGEND

SCHEME#1

CODE	MATERIAL / CONTACT	DESCRIPTION
AC1	ACCENT CANOPY	ARMSTRONG, SERIES: INFUSIONS ACCENT CANOPIES, COLOR: "CHANNELED FIRE" #CHT, SIZE: 4' X 10', RADIUS: 50 DEGREE.
AC2	ACCENT CANOPY	ARMSTRONG, SERIES: INFUSIONS ACCENT CANOPIES, COLOR: "CRYSTALINE SILVERADO" #TCR, SIZE: 2' X 5', RADIUS: 60 DEGREE.
AC3	ACCENT CANOPY	ARMSTRONG, SERIES: INFUSIONS ACCENT CANOPIES, COLOR: "CHANNELED FIRE" #CHT, SIZE: 2' X 5', RADIUS: 60 DEGREE.
ACT1	ACOUSTICAL CEILING TILE	ARMSTRONG, SERIES: CIRRUS ANGLED TEGULAR #551, COLOR: "WHITE", SIZE: 24" X 24" X 15/16".
BBT1	BIOBASED TILE	ARMSTRONG, SERIES: MIGRATIONS, COLOR: "ASHEN GRAY" #T3503, SIZE: 12" X 12" X 1/8".
CPT1	CARPET TILE	INTERFACE, STYLE #14648 ENTROPY, COLOR: "TAUPE" #7217, SIZE: 19.69" X 19.69".
CR1	CRASH RAIL	C/S ACROVYN, MODEL: SCR-16SSV, FINISH: STAINLESS STEEL, SIZE: 5-1/2" X 1-1/2".
CT1	CERAMIC TILE (FIELD)	DALTILE, SERIES: SEMI GLOSS, COLOR: "WHITE" #0100, SIZE: 6" X 6" X 5/16".
FRP1	FIBER REINFORCED PANELS	ARMSTRONG, SERIES: GEORGIAN #764, HIGH WASHABILITY, SQUARE LAY-IN, COLOR: "WHITE", SIZE: 24" X 24" X 5/8".
GR1	GROUT (KITCHEN WALL TILE)	TEC, SERIES: ACCUCOLOR EFX EPOXY SPECIAL EFFECTS GROUT, COLOR: #910 "BRIGHT WHITE".
GR2	GROUT (KITCHEN FLOOR TILE)	TEC, SERIES: ACCUCOLOR EFX EPOXY SPECIAL EFFECTS GROUT, COLOR: #939 "MIST".
GR3	GROUT (DINING, TOILETS)	TEC, SERIES: ACCUCOLOR EFX EPOXY SPECIAL EFFECTS GROUT, COLOR: #939 "MIST".
GT1	GLASS TILE	BESTVIEW, SERIES: SEASIDE GLASS, #53SEAEAR34M COLOR: EARTH BLEND, SIZE: 3/4"X3/4"(12"X12" SHEET).
IR1	IMPACT RESISTANT PANELS	C/S ACROVYN, SERIES: .040" QUATRO TEXTURED SHEET, COLOR: #262 "DRIFTWOOD".
LK1	LOCKER FINISH	LYON, SERIES: PREMIER COLORS, COLOR: #GY655-7G.
PRC1	PORCELAIN TILE (KITCHEN)	CROSSVILLE, SERIES: CROSS TREAD, COLOR: #CTSA825 "MERCURY", SIZE: 8"X8".
PRC2	PORCELAIN TILE (KITCHEN BASE)	CROSSVILLE, SERIES: CROSS COLORS, COLOR: #A825 "MERCURY", SIZE: 6"X8" COVE.
PRC3	PORCELAIN TILE (PRIMARY FIELD/PATTERN)	CROSSVILLE, SERIES: COLOR BLOX, COLOR: #A1103 "SLINKY", SIZE: 6"X6".
PRC4	PORCELAIN TILE (SECONDARY FIELD/BAND)	CROSSVILLE, SERIES: COLOR BLOX, COLOR: #A1119 "NIGHT NIGHT", SIZE: 6"X6".
PRC5	PORCELAIN TILE (PRIMARY FIELD)	CROSSVILLE, SERIES: COLOR BLOX, COLOR: #A1103 "SLINKY", SIZE: 18"X18".
PRC6	PORCELAIN TILE (SECONDARY FIELD/PATTERN)	CROSSVILLE, SERIES: COLOR BLOX, COLOR: #A1119 "NIGHT NIGHT", SIZE: 18"X18".
PRC7	PORCELAIN TILE (PRIMARY FIELD/MOSAICS)	CROSSVILLE, SERIES: COLOR BLOX MOSAICS, COLOR: #A1103 "SLINKY", SIZE: 3"X3".
PRC8	PORCELAIN TILE (ACCENT-FLOOR PATTERN)	CROSSVILLE, SERIES: COLOR BLOX TOO, COLOR: #A1177 "SATIN SHEETS", SIZE: 6"X12".
PRC9	PORCELAIN TILE (ACCENT-BANDS & INSET)	CROSSVILLE, SERIES: COLOR BLOX TOO, COLOR: #A1177 "SATIN SHEETS", SIZE: 6"X6".
PRC10	PORCELAIN TILE (PRIMARY FIELD BASE)	CROSSVILLE, SERIES: COLOR BLOX, COLOR: #A1103 "SLINKY", SIZE: 6"X12" COVE.
PRC11	NOT USED	
PRC12	PORCELAIN TILE (SECONDARY FIELD/MOSAICS)	CROSSVILLE, SERIES: COLOR BLOX MOSAICS, COLOR: #A1119 "NIGHT NIGHT", SIZE: 3"X3".
PRFP1	PREFABRICATED REFRIGERATOR / FREEZER PANEL	SEE FOOD SERVICE DRAWINGS.
PT1	PAINT (CEILING)	BENJAMIN MOORE, READY-MIXED INTERIOR, COLOR: #1-02 "SUPERWHITE", FINISH: EGGSHELL.
PT2	PAINT (GENERAL)	BENJAMIN MOORE, OFF-WHITE COLORS, COLOR: #1549 "BALBOA MIST", FINISH: EGGSHELL.
PT3	PAINT (TRIM)	BENJAMIN MOORE, AMERICA'S COLORS, COLOR: #AC-27 "GALVESTON GRAY", FINISH: SEMI GLOSS.
PT4	PAINT (ACCENT)	BENJAMIN MOORE, CLASSIC COLORS, COLOR: #1322 "LADYBUG RED", FINISH: EGGSHELL.
PT5	PAINT (ACCENT)	BENJAMIN MOORE, HISTORICAL COLORS, COLOR: #HC-166 "KENDAL CHARCOAL", FINISH: EGGSHELL.
PT6	PAINT (ACCENT)	BENJAMIN MOORE, COLOR PREVIEW, COLOR: #2132-10 "BLACK", FINISH: EGGSHELL.
RB1	RUBBER BASE (RESILIENT)	JOHNSONITE, SERIES: TIGHT LOCK (COVE TOE) #TCBR, COLOR: #48 "GRAY", SIZE: 4-3/8" HIGH (ROLLED GOODS).
RB2	RUBBER BASE (CARPET)	JOHNSONITE, SERIES: TIGHT LOCK (STRAIGHT TOE) #TDC, COLOR: #48 "GRAY", SIZE: 4-1/2" HIGH (ROLLED GOODS).
RM1	RECESSED MAT (ENTRY)	C/S GROUP "PEDIGRID", ALUMINUM LEVEL BASE FRAME & DRAIN PAN, CARPET INSERT: MONOTUFT HD #7323 CASTLE GRAY
SC1	SEALED CONCRETE	CLEAR.
SGA1	SIGNAGE ACCENT	SIGN SYSTEM 290, FINISH: "CARDINAL RED" #236.
SGI1	SIGNAGE INSERT	SIGN SYSTEM 290, FINISH: "BLACK" #204.
SGV1	SIGNAGE VINYL COPY	SIGN SYSTEM 290, FONT STYLE: HELVETICA, COLOR: #294 WINTER WHITE
SS1	SOLID SURFACE (TOILET VANITY)	CORIAN, COLOR: "PLATINUM", FINISH: SATIN, EDGE PROFILE: WATERFALL W/INTEGRAL BACKSPLASH
SS2	SOLID SURFACE (WINDOW SILLS)	CORIAN, COLOR: "PEARL GRAY", FINISH: SATIN
SS3	SOLID SURFACE (LAVATORY)	BRADLEY, SERIES: TERREON RE, COLOR: "MOON DUST".
TP1	TOILET PARTITION	BRADLEY, SERIES: SENTINEL 400 OVERHEAD BRACED, MATERIAL: SOLID PHENOLIC CORE, COLOR: "STONE GRAFIX" #503-58.
WS1	WINDOW SHADES	MECHOSHADE, SERIES: MECHO / 5 STANDARD BRACKET WITH FASCIA, SIZE: 3-1/2" X 3-15/16", MATERIAL: ECOVEIL DENSE BASKET WEAVE 3% OPENNESS FACTOR, COLOR: #1501 "WHITE" .

SCHEME#2

CODE	MATERIAL / CONTACT	DESCRIPTION
AC1	ACCENT CANOPY	ARMSTRONG, SERIES: INFUSIONS ACCENT CANOPIES, COLOR: "CHANNELED MIDNIGHT" #CHT, SIZE: 4' X 10', RADIUS: 50 DEGREE.
AC2	ACCENT CANOPY	ARMSTRONG, SERIES: INFUSIONS ACCENT CANOPIES, COLOR: "CRYSTALINE SILVERADO" #TCR, SIZE: 2' X 5', RADIUS: 60 DEGREE.
AC3	ACCENT CANOPY	ARMSTRONG, SERIES: INFUSIONS ACCENT CANOPIES, COLOR: "CHANNELED MIDNIGHT" #CHT, SIZE: 2' X 5', RADIUS: 60 DEGREE.
ACT1	ACOUSTICAL CEILING TILE	ARMSTRONG, SERIES: CIRRUS ANGLED TEGULAR #551, COLOR: "WHITE", SIZE: 24" X 24" X 15/16".
BBT1	BIOBASED TILE	ARMSTRONG, SERIES: MIGRATIONS, COLOR: "NATURAL BEIGE" #T3510 SIZE: 12" X 12" X 1/8".
CPT1	CARPET TILE	INTERFACE, STYLE #14648 ENTROPY, COLOR: "BASALT" #7238, SIZE: 19.69" X 19.69".
CR1	CRASH RAIL	C/S ACROVYN, MODEL: SCR-16SSV, FINISH: STAINLESS STEEL, SIZE: 5-1/2" X 1-1/2".
CT1	CERAMIC TILE (FIELD)	DALTILE, SERIES: SEMI GLOSS, COLOR: "ALMOND" #0135, SIZE: 6" X 6" X 5/16".
FRP1	FIBER REINFORCED PANELS	ARMSTRONG, SERIES: GEORGIAN #764, HIGH WASHABILITY, SQUARE LAY-IN, COLOR: "WHITE", SIZE: 24" X 24" X 5/8".
GR1	GROUT (KITCHEN WALL TILE)	TEC, SERIES: ACCUCOLOR EFX EPOXY SPECIAL EFFECTS GROUT, COLOR: #988 "PEARL".
GR2	GROUT (KITCHEN FLOOR TILE)	TEC, SERIES: ACCUCOLOR EFX EPOXY SPECIAL EFFECTS GROUT, COLOR: #973 "WARM TAUPE".
GR3	GROUT (DINING, TOILETS)	TEC, SERIES: ACCUCOLOR EFX EPOXY SPECIAL EFFECTS GROUT, COLOR: #939 "MIST".
GT1	GLASS TILE	CASA ITALIA SERIES: METALLICA MIX MOSAIC, COLOR: GRIGIO; #CITMMT2GR23, SIZE: 1"X1"(12"X12" SHEET).
IR1	IMPACT RESISTANT PANELS	C/S ACROVYN, SERIES: .040" QUATRO TEXTURED SHEET, COLOR: #929 "OYSTER GRAY".
LK1	LOCKER FINISH	LYON, SERIES: PREMIER COLORS, COLOR: #GY655-7G.
PRC1	PORCELAIN TILE (KITCHEN)	CROSSVILLE, SERIES: CROSS TREAD, COLOR: #CTSA585 "SEA MIST", SIZE: 8"X8".
PRC2	PORCELAIN TILE (KITCHEN BASE)	CROSSVILLE, SERIES: CROSS COLORS, COLOR: #A585 "SEA MIST", SIZE: 6"X8" COVE.
PRC3	PORCELAIN TILE (PRIMARY FIELD/PATTERN)	CROSSVILLE, SERIES: COLOR BLOX, COLOR: #A1108 "SEA OTTER", SIZE: 6"X6".
PRC4	PORCELAIN TILE (SECONDARY FIELD/BAND)	CROSSVILLE, SERIES: COLOR BLOX TOO, COLOR: #A1126 "GREY MATTER", SIZE: 6"X6".
PRC5	PORCELAIN TILE (PRIMARY FIELD)	CROSSVILLE, SERIES: COLOR BLOX TOO, COLOR: #A1108 "SEA OTTER", SIZE: 18"X18".
PRC6	PORCELAIN TILE (SECONDARY FIELD/PATTERN)	CROSSVILLE, SERIES: COLOR BLOX TOO, COLOR: #A1126 "GREY MATTER", SIZE: 18"X18".
PRC7	PORCELAIN TILE (PRIMARY FIELD/MOSAICS)	CROSSVILLE, SERIES: COLOR BLOX MOSAICS, COLOR: #A1108 "SEA OTTER", SIZE: 3"X3".
PRC8	PORCELAIN TILE (ACCENT-FLOOR PATTERN)	CROSSVILLE, SERIES: COLOR BLOX TOO, COLOR: #A1175 "PAJAMA PARTY", SIZE: 6"X12".
PRC9	PORCELAIN TILE (ACCENT-BANDS & INSET)	CROSSVILLE, SERIES: COLOR BLOX TOO, COLOR: #A1175 "PAJAMA PARTY", SIZE: 6"X6".
PRC10	PORCELAIN TILE (PRIMARY FIELD BASE)	CROSSVILLE, SERIES: COLOR BLOX, COLOR: #A1108 "SEA OTTER", SIZE: 6"X12" COVE.
PRC11	NOT USED	
PRC12	PORCELAIN TILE (SECONDARY FIELD/MOSAICS)	CROSSVILLE, SERIES: COLOR BLOX MOSAICS, COLOR: #A1126 "GREY MATTER", SIZE: 3"X3".
PRFP1	PREFABRICATED REFRIGERATOR / FREEZER PANEL	SEE FOOD SERVICE DRAWINGS.
PT1	PAINT (CEILING)	BENJAMIN MOORE, READY-MIXED INTERIOR, COLOR: #1-02 "SUPERWHITE", FINISH: EGGSHELL.
PT2	PAINT (GENERAL)	BENJAMIN MOORE, CLASSIC COLORS, COLOR: #861 "SHALE", FINISH: EGGSHELL.
PT3	PAINT (TRIM)	BENJAMIN MOORE, COLOR PREVIEW, COLOR: #HC-87 "ASHLEY GRAY", FINISH: SEMI GLOSS.
PT4	PAINT (ACCENT)	BENJAMIN MOORE, CLASSIC COLORS, COLOR: #734 "TROPICAL TEAL", FINISH: EGGSHELL.
PT5	PAINT (ACCENT)	BENJAMIN MOORE, CLASSIC COLORS, COLOR: #804 "CHICAGO BLUES", FINISH: EGGSHELL.
PT6	PAINT (ACCENT)	BENJAMIN MOORE, CLASSIC COLORS, COLOR: #805 "NEW YORK STATE OF MIND", FINISH: EGGSHELL.
RB1	RUBBER BASE (RESILIENT)	JOHNSONITE, SERIES: TIGHT LOCK (COVE TOE) #TCBR, COLOR: #48 "GRAY", SIZE: 4-3/8" HIGH (ROLLED GOODS).
RB2	RUBBER BASE (CARPET)	JOHNSONITE, SERIES: TIGHT LOCK (STRAIGHT TOE) #TDC, COLOR: #48 "GRAY", SIZE: 4-1/2" HIGH (ROLLED GOODS).
RM1	RECESSED MAT (ENTRY)	C/S GROUP "PEDIGRID", ALUMINUM LEVEL BASE FRAME & DRAIN PAN, CARPET INSERT: MONOTUFT HD #9321 PEWTER
SC1	SEALED CONCRETE	CLEAR.
SGA1	SIGNAGE ACCENT	SIGN SYSTEM 290, FINISH: "TURQUOISE" #266.
SGI1	SIGNAGE INSERT	SIGN SYSTEM 290, FINISH: "ASH" #211.
SGV1	SIGNAGE VINYL COPY	SIGN SYSTEM 290, FONT STYLE: HELVETICA, COLOR: #294 WINTER WHITE
SS1	SOLID SURFACE (TOILET VANITY)	CORIAN, COLOR: "DOVE", FINISH: SATIN, EDGE PROFILE: WATERFALL W/INTEGRAL BACKSPLASH
SS2	SOLID SURFACE (WINDOW SILLS)	CORIAN, COLOR: "OYSTER", FINISH: SATIN
SS3	SOLID SURFACE (LAVATORY)	BRADLEY, SERIES: TERREON RE, COLOR: "BIRCH BARK".
TP1	TOILET PARTITION	BRADLEY, SERIES: SENTINEL 400 OVERHEAD BRACED, MATERIAL: SOLID PHENOLIC CORE, COLOR: "EARTH WASH" #7213-58.
WS1	WINDOW SHADES	MECHOSHADE, SERIES: MECHO / 5 STANDARD BRACKET WITH FASCIA, SIZE: 3-1/2" X 3-15/16", MATERIAL: ECOVEIL DENSE BASKET WEAVE 3% OPENNESS FACTOR, COLOR: #1516 "EGGSHELL".

SCHEME#3

CODE	MATERIAL / CONTACT	DESCRIPTION
AC1	ACCENT CANOPY	ARMSTRONG, SERIES: INFUSIONS ACCENT CANOPIES, COLOR: "CHANNELED SUNSET" #CHT, SIZE: 4' X 10', RADIUS: 50 DEGREE.
AC2	ACCENT CANOPY	ARMSTRONG, SERIES: INFUSIONS ACCENT CANOPIES, COLOR: "CRYSTALINE FOCUS" #TCR, SIZE: 2' X 5', RADIUS: 60 DEGREE.
AC3	ACCENT CANOPY	ARMSTRONG, SERIES: INFUSIONS ACCENT CANOPIES, COLOR: "CHANNELED SUNSET" #CHT, SIZE: 2' X 5', RADIUS: 60 DEGREE.
ACT1	ACOUSTICAL CEILING TILE	ARMSTRONG, SERIES: CIRRUS ANGLED TEGULAR #551, COLOR: "WHITE", SIZE: 24" X 24" X 15/16".
BBT1	BIOBASED TILE	ARMSTRONG, SERIES: MIGRATIONS, COLOR: "SANDY BEIGE" #T3512, SIZE: 12" X 12" X 1/8".
CPT1	CARPET TILE	INTERFACE, STYLE #14648 ENTROPY, COLOR: "METAMORPHOSIS" #7204, SIZE: 19.69" X 19.69".
CR1	CRASH RAIL	C/S ACROVYN, MODEL: SCR-16SSV, FINISH: STAINLESS STEEL, SIZE: 5-1/2" X 1-1/2".
CT1	CERAMIC TILE (FIELD)	DALTILE, SERIES: SEMI GLOSS, COLOR: "CRISP LINEN" #0139, SIZE: 6" X 6" X 5/16".
FRP1	FIBER REINFORCED PANELS	ARMSTRONG, SERIES: GEORGIAN #764, HIGH WASHABILITY, SQUARE LAY-IN, COLOR: "WHITE", SIZE: 24" X 24" X 5/8".
GR1	GROUT (KITCHEN WALL TILE)	TEC, SERIES: ACCUCOLOR EFX EPOXY SPECIAL EFFECTS GROUT, COLOR: #902 "IVORY".
GR2	GROUT (KITCHEN FLOOR TILE)	TEC, SERIES: ACCUCOLOR EFX EPOXY SPECIAL EFFECTS GROUT, COLOR: #915 "LIGHT SMOKE".
GR3	GROUT (DINING, TOILETS)	TEC, SERIES: ACCUCOLOR EFX EPOXY SPECIAL EFFECTS GROUT, COLOR: #915 "LIGHT SMOKE".
GT1	GLASS TILE	CASA ITALIA, SERIES: METALLICA MIX #MMT1BGE23S.25 COLOR: BEIGE, SIZE: 1"X1"(12"X12" SHEET).
IR1	IMPACT RESISTANT PANELS	C/S ACROVYN, SERIES: .040" QUATRO TEXTURED SHEET, COLOR: #479 "CAPPUCINO".
LK1	LOCKER FINISH	LYON, SERIES: PREMIER COLORS, COLOR: #BN931-B6.
PRC1	PORCELAIN TILE (KITCHEN)	CROSSVILLE, SERIES: CROSS TREAD, COLOR: #CTSA750 "BROWN TWEED", SIZE: 8"X8".
PRC2	PORCELAIN TILE (KITCHEN BASE)	CROSSVILLE, SERIES: CROSS COLORS, COLOR: #A750 "BROWN TWEED", SIZE: 6"X8" COVE.
PRC3	PORCELAIN TILE (PRIMARY FIELD/PATTERN)	CROSSVILLE, SERIES: COLOR BLOX, COLOR: #A1107 "MUD PIE", SIZE: 6"X6".
PRC4	PORCELAIN TILE (SECONDARY FIELD/BAND)	CROSSVILLE, SERIES: COLOR BLOX, COLOR: #A1118 "CHOCOLATE CANDY", SIZE: 6"X6".
PRC5	PORCELAIN TILE (PRIMARY FIELD)	CROSSVILLE, SERIES: COLOR BLOX TOO, COLOR: #A1107 "MUD PIE", SIZE: 18"X18".
PRC6	PORCELAIN TILE (SECONDARY FIELD/PATTERN)	CROSSVILLE, SERIES: COLOR BLOX, COLOR: #A1118 "CHOCOLATE CANDY", SIZE: 18"X18".
PRC7	PORCELAIN TILE (PRIMARY FIELD/MOSAICS)	CROSSVILLE, SERIES: COLOR BLOX MOSAICS, COLOR: #A1107 "MUD PIE", SIZE: 3"X3".
PRC8	PORCELAIN TILE (ACCENT-FLOOR PATTERN)	CROSSVILLE, SERIES: COLOR BLOX TOO, COLOR: #A1172 "GRANDPA'S TIE", SIZE: 6"X12".
PRC9	PORCELAIN TILE (ACCENT-BANDS & INSET)	CROSSVILLE, SERIES: COLOR BLOX TOO, COLOR: #A1172 "GRANDPA'S TIE", SIZE: 6"X6".
PRC10	PORCELAIN TILE (PRIMARY FIELD BASE)	CROSSVILLE, SERIES: COLOR BLOX, COLOR: #A1107 "MUD PIE", SIZE: 6"X12" COVE.
PRC11	NOT USED	
PRC12	PORCELAIN TILE (SECONDARY FIELD/MOSAICS)	CROSSVILLE, SERIES: COLOR BLOX MOSAICS, COLOR: #A1118 "CHOCOLATE CANDY", SIZE: 3"X3".
PRFP1	PREFABRICATED REFRIGERATOR / FREEZER PANEL	SEE FOOD SERVICE DRAWINGS.
PT1	PAINT (CEILING)	BENJAMIN MOORE, READY-MIXED INTERIOR, COLOR: #1-02 "SUPERWHITE", FINISH: EGGSHELL.
PT2	PAINT (GENERAL)	BENJAMIN MOORE, COLOR PREVIEW, COLOR: #1067 "BLOND WOOD", FINISH: EGGSHELL.
PT3	PAINT (TRIM)	BENJAMIN MOORE, CLASSIC COLORS, COLOR: #1054 "SHERWOOD TAN", FINISH: SEMI GLOSS.
PT4	PAINT (ACCENT)	BENJAMIN MOORE, CLASSIC COLORS, COLOR: #1112 "SANDY VALLEY", FINISH: EGGSHELL.
PT5	PAINT (ACCENT)	BENJAMIN MOORE, CLASSIC COLORS, COLOR: #077 "FIERY OPAL", FINISH: EGGSHELL.
PT6	PAINT (ACCENT)	BENJAMIN MOORE, CLASSIC COLORS, COLOR: #496 "CHOPPED DILL", FINISH: EGGSHELL.
RB1	RUBBER BASE (RESILIENT)	JOHNSONITE, SERIES: TIGHT LOCK (COVE TOE) #TCBR, COLOR: #47 "BROWN", SIZE: 4-3/8" HIGH (ROLLED GOODS).
RB2	RUBBER BASE (CARPET)	JOHNSONITE, SERIES: TIGHT LOCK (STRAIGHT TOE) #TDC, COLOR: #47 "BROWN", SIZE: 4-1/2" HIGH (ROLLED GOODS).
RM1	RECESSED MAT (ENTRY)	C/S GROUP "PEDIGRID", ALUMINUM LEVEL BASE FRAME & DRAIN PAN, CARPET INSERT: MONOTUFT HD #9303 SANDBAR
SC1	SEALED CONCRETE	CLEAR.
SGA1	SIGNAGE ACCENT	SIGN SYSTEM 290, FINISH: "BUCKSKIN" #220.
SGI1	SIGNAGE INSERT	SIGN SYSTEM 290, FINISH: "DARK NEUTRAL" #201.
SGV1	SIGNAGE VINYL COPY	SIGN SYSTEM 290, FONT STYLE: HELVETICA, COLOR: #294 WINTER WHITE
SS1	SOLID SURFACE (TOILET VANITY)	LG, COLOR: #G604 "TIMBERWOLF", FINISH: SATIN, EDGE PROFILE: WATERFALL W/INTEGRAL BACKSPLASH
SS2	SOLID SURFACE (WINDOW SILLS)	CORIAN, COLOR: "ECRU", FINISH: SATIN
SS3	SOLID SURFACE (LAVATORY)	BRADLEY, SERIES: TERREON RE, COLOR: "OAT".
TP1	TOILET PARTITION	BRADLEY, SERIES: SENTINEL 400 OVERHEAD BRACED, MATERIAL: SOLID PHENOLIC CORE, COLOR: "NATURAL CANVAS" #7022-58.
WS1	WINDOW SHADES	MECHOSHADE, SERIES: MECHO / 5 STANDARD BRACKET WITH FASCIA, SIZE: 3-1/2" X 3-15/16", MATERIAL: ECOVEIL DENSE BASKET WEAVE 3% OPENNESS FACTOR, COLOR: #1516 "EGGSHELL".

SCHEME#4

CODE	MATERIAL / CONTACT	DESCRIPTION
AC1	ACCENT CANOPY	ARMSTRONG, SERIES: INFUSIONS ACCENT CANOPIES, COLOR: "VISION" #CHV, SIZE: 4' X 10', RADIUS: 50 DEGREE.
AC2	ACCENT CANOPY	ARMSTRONG, SERIES: INFUSIONS ACCENT CANOPIES, COLOR: "CRYSTALINE FOCUS" #TCR, SIZE: 2' X 5', RADIUS: 60 DEGREE.
AC3	ACCENT CANOPY	ARMSTRONG, SERIES: INFUSIONS ACCENT CANOPIES, COLOR: "VISION" #CHV, SIZE: 2' X 5', RADIUS: 60 DEGREE.
ACT1	ACOUSTICAL CEILING TILE	ARMSTRONG, SERIES: CIRRUS ANGLED TEGULAR #551, COLOR: "WHITE", SIZE: 24" X 24" X 15/16".
BBT1	BIOBASED TILE	ARMSTRONG, SERIES: MIGRATIONS, COLOR: "MUSHROOM BEIGE" #T3509, SIZE: 12" X 12" X 1/8".
CPT1	CARPET TILE	INTERFACE, STYLE #14648 ENTROPY, COLOR: "HEATH" #7220, SIZE: 19.69" X 19.69".
CR1	CRASH RAIL	C/S ACROVYN, MODEL: SCR-16SSV, FINISH: STAINLESS STEEL, SIZE: 5-1/2" X 1-1/2".
CT1	CERAMIC TILE (FIELD)	DALTILE, SERIES: SEMI GLOSS, COLOR: "ALMOND" #0135, SIZE: 6" X 6" X 5/16".
FRP1	FIBER REINFORCED PANELS	ARMSTRONG, SERIES: GEORGIAN #764, HIGH WASHABILITY, SQUARE LAY-IN, COLOR: "WHITE", SIZE: 24" X 24" X 5/8".
GR1	GROUT (KITCHEN WALL TILE)	TEC, SERIES: ACCUCOLOR EFX EPOXY SPECIAL EFFECTS GROUT, COLOR: #988 "PEARL".
GR2	GROUT (KITCHEN FLOOR TILE)	TEC, SERIES: ACCUCOLOR EFX EPOXY SPECIAL EFFECTS GROUT, COLOR: #915 "LIGHT SMOKE".
GR3	GROUT (DINING, TOILETS)	TEC, SERIES: ACCUCOLOR EFX EPOXY SPECIAL EFFECTS GROUT, COLOR: #973 "WARM TAUPE".
GT1	GLASS TILE	DALTILE, SERIES: GLASS REFLECTIONS, #GR09 COLOR: KINETIC KHAKI, SIZE: 1"X1" (12"X12" SHEET).
IR1	IMPACT RESISTANT PANELS	C/S ACROVYN, SERIES: .040" QUATRO TEXTURED SHEET, COLOR: #305 "MUSHROOM".
LK1	LOCKER FINISH	LYON, SERIES: PREMIER COLORS, COLOR: #BN931-B6.
PRC1	PORCELAIN TILE (KITCHEN)	CROSSVILLE, SERIES: CROSS TREAD, COLOR: #CTSA750 "BROWN TWEED", SIZE: 8"X8".
PRC2	PORCELAIN TILE (KITCHEN BASE)	CROSSVILLE, SERIES: CROSS COLORS, COLOR: #A750 "BROWN TWEED", SIZE: 6"X8" COVE.
PRC3	PORCELAIN TILE (PRIMARY FIELD/PATTERN)	CROSSVILLE, SERIES: COLOR BLOX, COLOR: #A1108 "SEA OTTER", SIZE: 6"X6".
PRC4	PORCELAIN TILE (SECONDARY FIELD/BAND)	CROSSVILLE, SERIES: COLOR BLOX, COLOR: #A1114 "TREE HOUSE", SIZE: 6"X6".
PRC5	PORCELAIN TILE (PRIMARY FIELD)	CROSSVILLE, SERIES: COLOR BLOX TOO, COLOR: #A1108 "SEA OTTER", SIZE: 18"X18".
PRC6	PORCELAIN TILE (SECONDARY FIELD/PATTERN)	CROSSVILLE, SERIES: COLOR BLOX, COLOR: #A1114 "TREE HOUSE", SIZE: 18"X18".
PRC7	PORCELAIN TILE (PRIMARY FIELD/MOSAICS)	CROSSVILLE, SERIES: COLOR BLOX MOSAICS, COLOR: #A1108 "SEA OTTER", SIZE: 3"X3".
PRC8	PORCELAIN TILE (ACCENT-FLOOR PATTERN)	CROSSVILLE, SERIES: COLOR BLOX TOO, COLOR: #A1176 "TABBY CAT", SIZE: 6"X12".
PRC9	PORCELAIN TILE (ACCENT-BANDS & INSET)	CROSSVILLE, SERIES: COLOR BLOX TOO, COLOR: #A1176 "TABBY CAT", SIZE: 6"X6".
PRC10	PORCELAIN TILE (PRIMARY FIELD BASE)	CROSSVILLE, SERIES: COLOR BLOX, COLOR: #A1108 "SEA OTTER", SIZE: 6"X12" COVE.
PRC11	NOT USED	
PRC12	PORCELAIN TILE (SECONDARY FIELD/MOSAICS)	CROSSVILLE, SERIES: COLOR BLOX MOSAICS, COLOR: #A1114 "TREE HOUSE", SIZE: 3"X3".
PRFP1	PREFABRICATED REFRIGERATOR / FREEZER PANEL	SEE FOOD SERVICE DRAWINGS.
PT1	PAINT (CEILING)	BENJAMIN MOORE, READY-MIXED INTERIOR, COLOR: #1-02 "SUPERWHITE", FINISH: EGGSHELL.
PT2	PAINT (GENERAL)	BENJAMIN MOORE, CLASSIC COLORS, COLOR: #982 "CEDAR KEY", FINISH: EGGSHELL.
PT3	PAINT (TRIM)	BENJAMIN MOORE, CLASSIC COLORS, COLOR: #999 "RUSTIC TAUPE", FINISH: SEMI GLOSS.
PT4	PAINT (ACCENT)	BENJAMIN MOORE, HISTORICAL COLORS, COLOR: #HC-49 "MAYFLOWER RED", FINISH: EGGSHELL.
PT5	PAINT (ACCENT)	BENJAMIN MOORE, COLOR PREVIEW, COLOR: #1301 "SPANISH RED", FINISH: EGGSHELL.
PT6	PAINT (ACCENT)	BENJAMIN MOORE, CLASSIC COLORS, COLOR: #1238 "FALCON BROWN", FINISH: EGGSHELL.
RB1	RUBBER BASE (RESILIENT)	JOHNSONITE, SERIES: TIGHT LOCK (COVE TOE) #TCBR, COLOR: #44 "DARK BROWN", SIZE: 4-3/8" HIGH (ROLLED GOODS).
RB2	RUBBER BASE (CARPET)	JOHNSONITE, SERIES: TIGHT LOCK (STRAIGHT TOE) #TDC, COLOR: #44 "DARK BROWN", SIZE: 4-1/2" HIGH (ROLLED GOODS).
RM1	RECESSED MAT (ENTRY)	C/S GROUP "PEDIGRID", ALUMINUM LEVEL BASE FRAME & DRAIN PAN, CARPET INSERT: MONOTUFT HD #7304 SANDSTONE
SC1	SEALED CONCRETE	CLEAR.
SGA1	SIGNAGE ACCENT	SIGN SYSTEM 290, FINISH: "PAPRIKA" #227.
SGI1	SIGNAGE INSERT	SIGN SYSTEM 290, FINISH: "DARK NEUTRAL" #201.
SGV1	SIGNAGE VINYL COPY	SIGN SYSTEM 290, FONT STYLE: HELVETICA, COLOR: #294 WINTER WHITE
SS1	SOLID SURFACE (TOILET VANITY)	LG, COLOR: #G73 "MESA GRANITE", FINISH: SATIN, EDGE PROFILE: WATERFALL W/INTEGRAL BACKSPLASH
SS2	SOLID SURFACE (WINDOW SILLS)	CORIAN, COLOR: "WHISPER", FINISH: SATIN
SS3	SOLID SURFACE (LAVATORY)	BRADLEY, SERIES: TERREON RE, COLOR: "BIRCH BARK".
TP1	TOILET PARTITION	BRADLEY, SERIES: SENTINEL 400 OVERHEAD BRACED, MATERIAL: SOLID PHENOLIC CORE, COLOR: "LABRADOR GRANITE" #3692-58.
WS1	WINDOW SHADES	MECHOSHADE, SERIES: MECHO / 5 STANDARD BRACKET WITH FASCIA, SIZE: 3-1/2" X 3-15/16", MATERIAL: ECOVEIL DENSE BASKET WEAVE 3% OPENNESS FACTOR, COLOR: #1502 "BEIGE".

US Army Corps of Engineers
Norfolk District

MARK	DATE	DESCRIPTION	BY	APP.

DESIGNED: EAE
DRAWN: EAE
CHECKED: DNM
SUBMITTED: RTB
DATE: 11-13-09
SCALE: —
PROJECT NO.
NORFOLK DISTRICT FILE NO.
DRAWING NO. —
SPECIFICATION NO.
Last revised on: —
File name: AF602.DWG
Plot scale: 1:1

NORFOLK DISTRICT
CORPS OF ENGINEERS
NORFOLK, VIRGINIA

1300 - PERSON TRAINEE
DINING FACILITY PROTOTYPE

FINISH LEGEND

SHEET REFERENCE NUMBER
AF602
SHEET 50 OF 134

H:\PJ\2850\CAD\2850_1300 Soldier AIT\CAD\Sheets\A\..\..\Constructs\G\G-Tblnk.dwg Wed, 18 Nov 2009 - 1:38pm eedwards

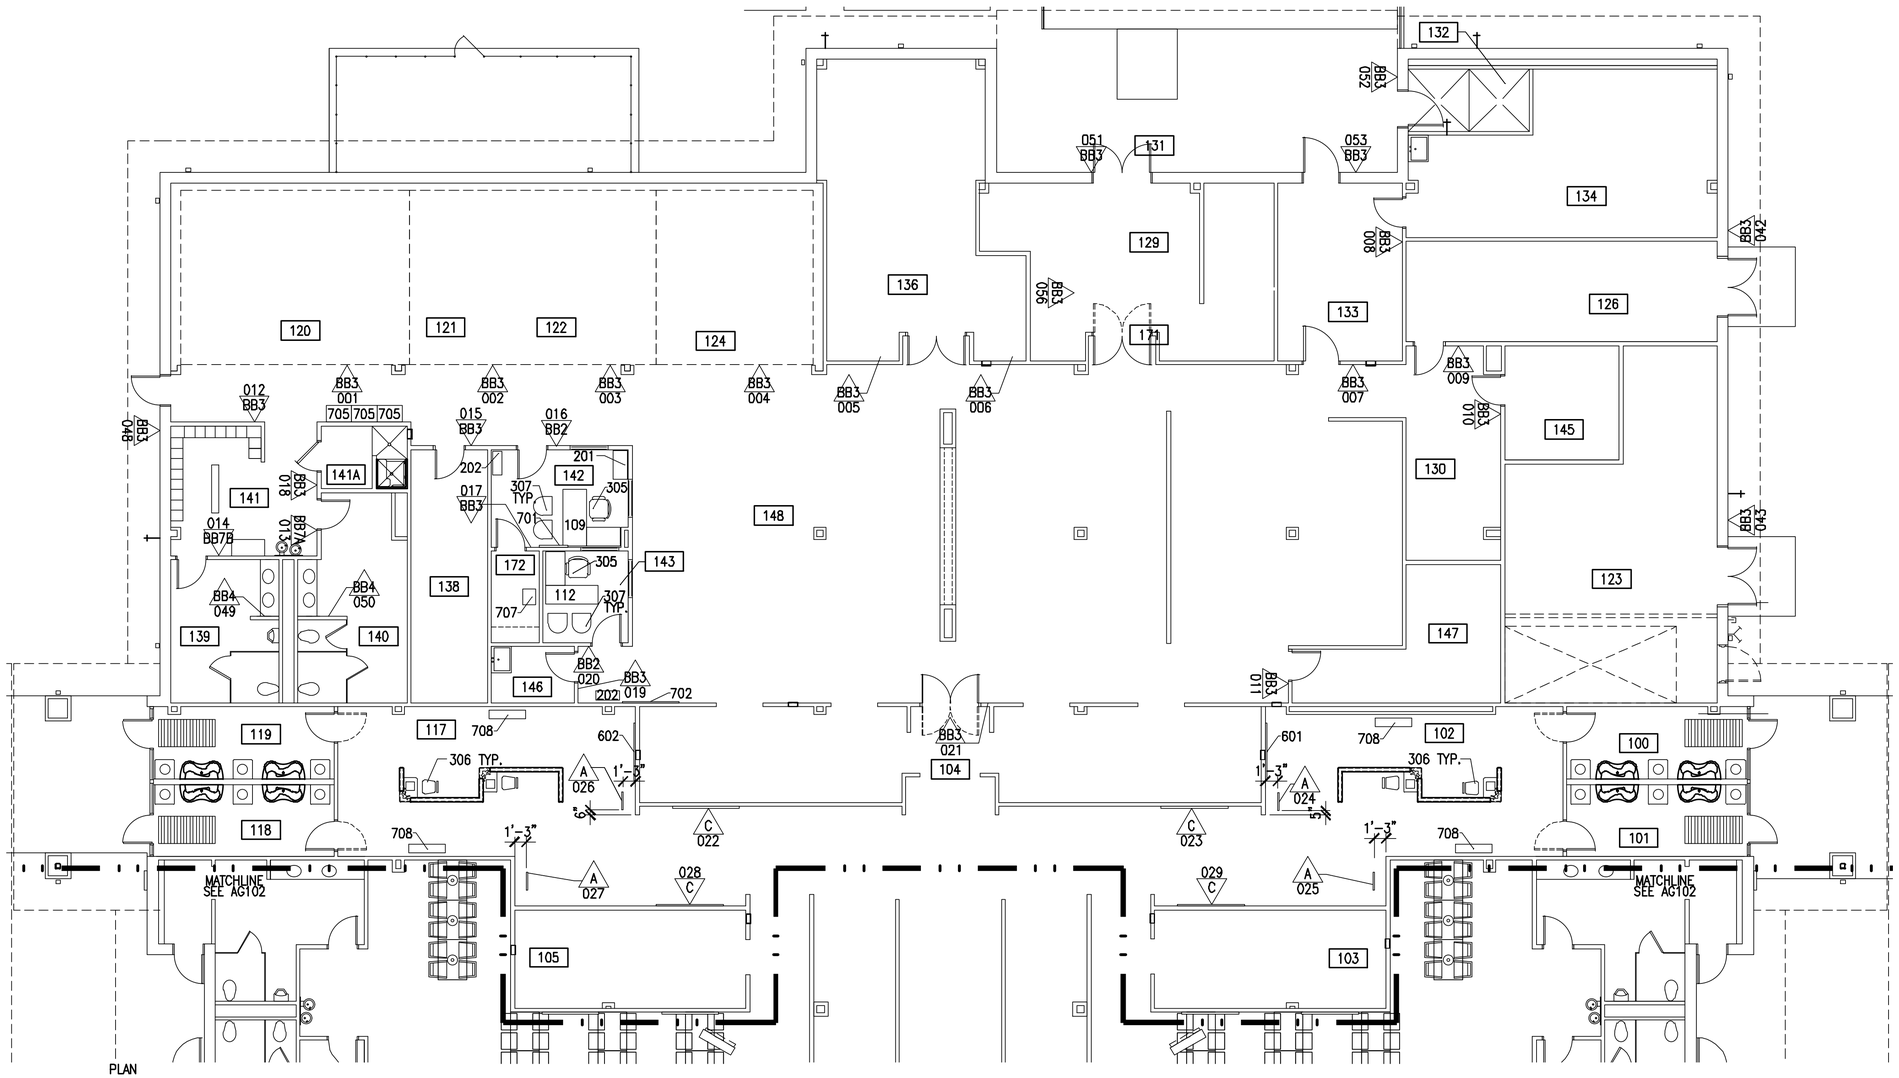

FURNITURE FOOTPRINT AND SIGNAGE PLAN-AREA 'A'

1/8"=1'-0"

ROOM LEGEND

THIS SHEET ONLY

100,101,118,119	VESTIBULE	120	FREEZER	130	BREAD STORAGE	141	LOCKER ROOM	171	RECYCLING
102,117	HEAD COUNT	121	THAW	131	COMPANY LOADING DOCK	141A	SHOWER ROOM	172	CLOSET
103	SERVICE AREA #3	122	REFRIG	132	CAN WASH	142,143	OFFICE		
104	SERVICE AREA #1	123	MECHANICAL ROOM	133	INSUL CONTAINER DROP OFF	145	COMMUNICATIONS ROOM		
105	SERVICE AREA #2	124	REFRIG	134	FIELD FEEDING	146	JANITOR		
139	MEN	126	ELECTRICAL ROOM	136	DRY STORAGE	147	SODA ROOM		
140	WOMEN	129	RECEIVING	138	PAPER STORAGE	148	KITCHEN		

NOTES

THIS SHEET ONLY

1. FURNITURE SHOWN N.I.C. AND IS PROVIDED FOR REFERENCE ONLY.
2. CENTER SIGNS 022, 023, 028, 029 BETWEEN END WALL AND EDGE OF VENT HOOD.
3. CENTER SIGNS 025, AND 027 OVER ADJACENT WALL.
4. SEE SHEET AG601 FOR SIGNAGE SCHEDULE AND DETAILS.

FURNITURE LEGEND

THIS SHEET ONLY

109	LEFT RETURN DESK UNIT	705	COAT RACK
112	RIGHT RETURN DESK UNIT	707	SAFE
201	LATERAL FILE	708	TELEVISION
202	BOOKCASE		
305	TASK CHAIR WITH ARMS		
306	TASK STOOL		
307	SIDE CHAIR		
601	ARTWORK		
602	ARTWORK		
701	MARKER BOARD		
702	MARKER BOARD		

GRAPHIC SCALE

1/8" = 1'-0" 0 5' 10' 15' 30'

SIGNAGE LEGEND

TYPE NUMBER SIGNAGE LOCATION SYMBOL

KEY PLAN

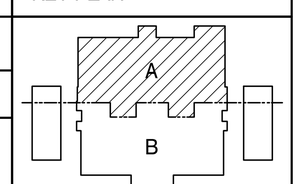

US Army Corps of Engineers
Norfolk District

MARK	DATE	DESCRIPTION	BY	APP.

DESIGNED: DNM
DRAWN: EAE
CHECKED: EAE
SUBMITTED: RTB
DATE: 11-13-09
1/8"=1'-0"
NORFOLK DISTRICT FILE NO.
SPECIFICATION NO.
Plot scale: 1:1
PROJECT NO.
DRAWING NO.
Last revised on: "
File name: AG100.DWG

NORFOLK DISTRICT
CORPS OF ENGINEERS
NORFOLK, VIRGINIA

1300 - PERSON TRAINEE
DINING FACILITY PROTOTYPE

FURNITURE FOOTPRINT AND SIGNAGE
PLAN-AREA 'A'

SHEET REFERENCE NUMBER
AG101
SHEET 51 OF 134

H:\PJ\2850\CAD\2850_1300 Soldier AIT\CAD\Constructs\G\G-Tblnk.dwg Wed, 18 Nov 2009 - 1:38pm eedwards

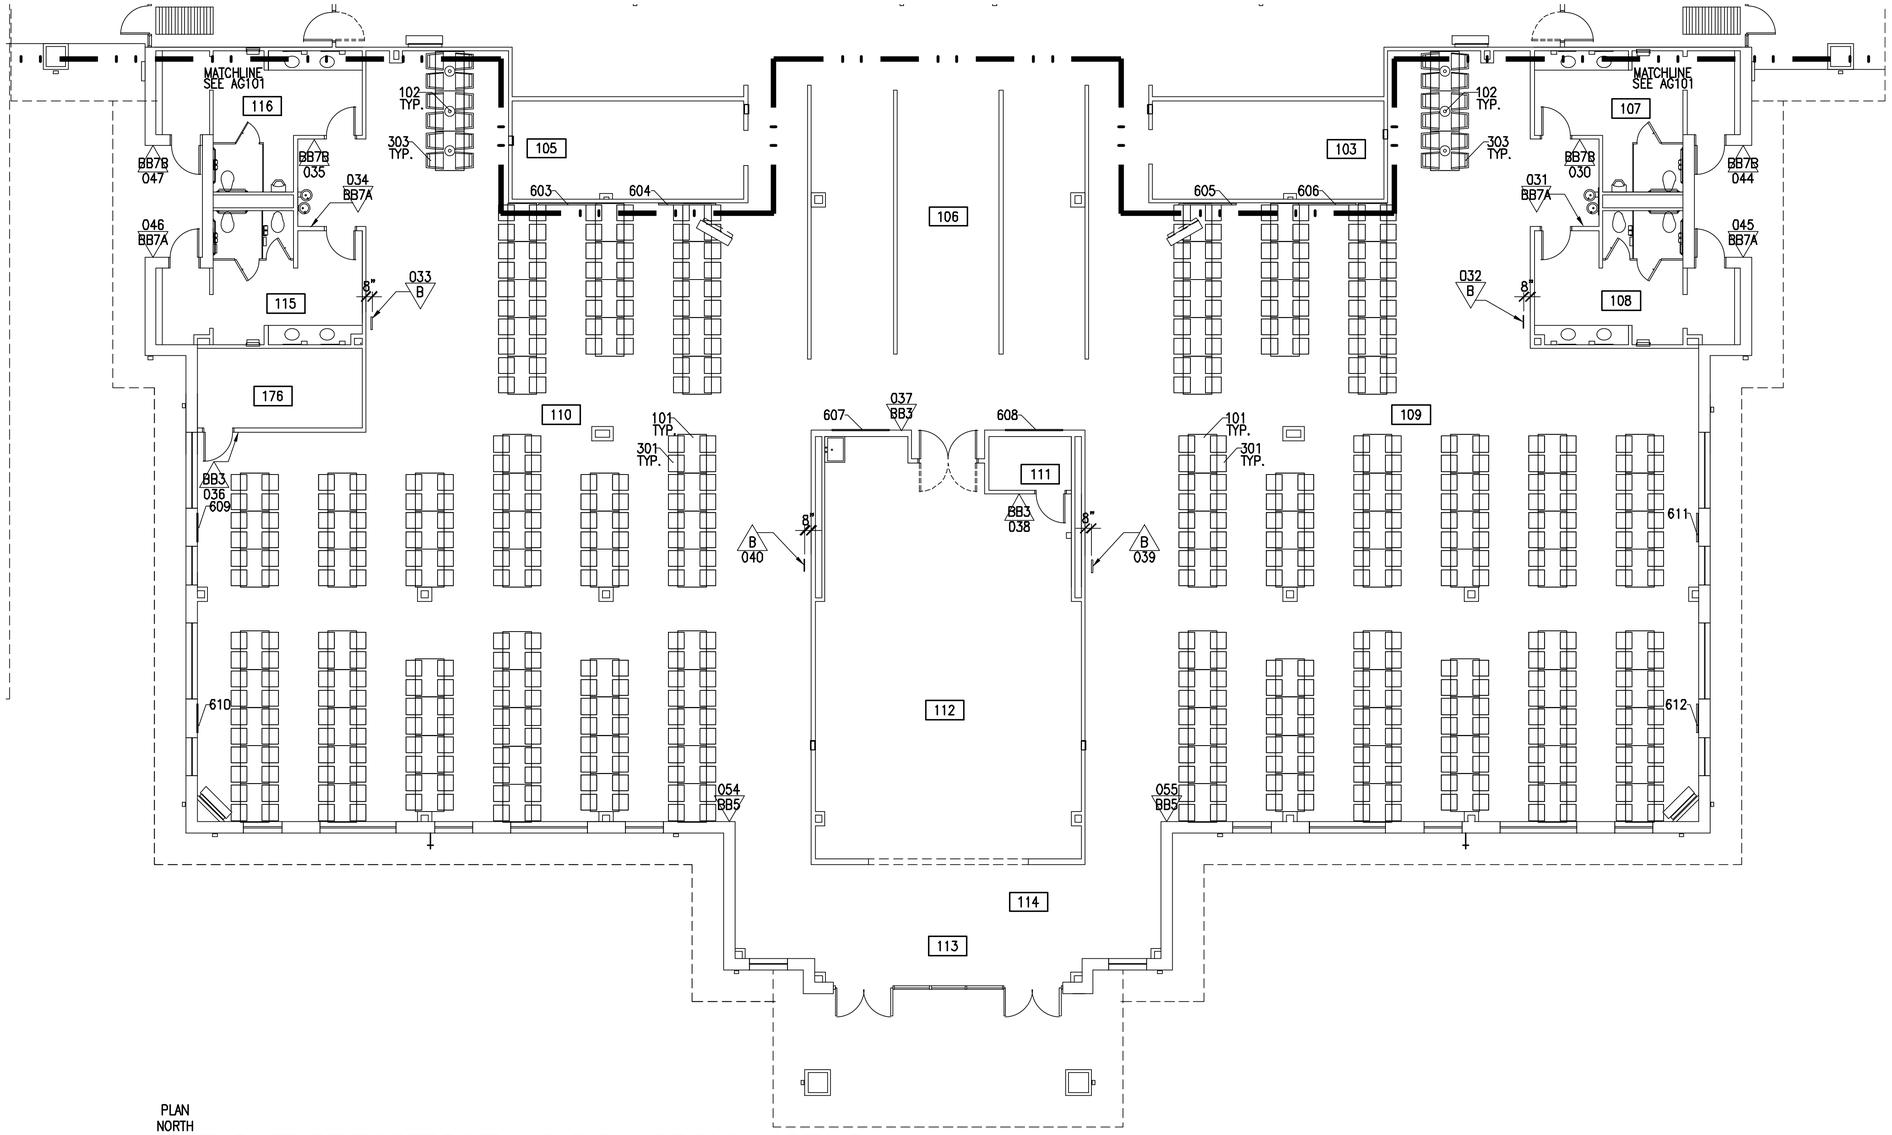

PLAN NORTH

FURNITURE FOOTPRINT AND SIGNAGE PLAN-AREA 'B'

1/8"=1'-0"

ROOM LEGEND		THIS SHEET ONLY	
106	SALAD BAR	113	VESTIBULE
107,116	MEN	114	TRAY RETURN
108,115	WOMEN	176	ELECTRICAL CLOSET
109	DINING AREA B		
110	DINING AREA A		
111	STORAGE		
112	DISHWASHING		

NOTES — THIS SHEET ONLY

1. FURNITURE SHOWN N.I.C. AND IS PROVIDED FOR REFERENCE ONLY.
2. CENTER SIGNS 032, 033, 039, 040 OVER BEVERAGE STATION EQUIPMENT.
3. SEE SHEET AG601 FOR SIGNAGE SCHEDULE AND DETAILS.

FURNITURE LEGEND — THIS SHEET ONLY

101	DINING TABLE	610	ARTWORK
102	CAFE TABLE	611	ARTWORK
301	DINING CHAIR	612	ARTWORK
303	DINING STOOL	708	TELEVISION
603	ARTWORK		
604	ARTWORK		
605	ARTWORK		
606	ARTWORK		
607	ARTWORK		
608	ARTWORK		
609	ARTWORK		

GRAPHIC SCALE

1/8" = 1'-0" 0 5' 10' 15' 30'

SIGNAGE LEGEND

TYPE NUMBER — SIGNAGE LOCATION SYMBOL

KEY PLAN

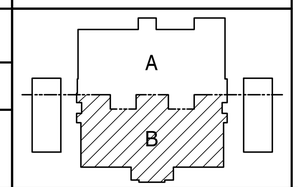

US Army Corps of Engineers
Norfolk District

MARK	DATE	DESCRIPTION	BY	APP

DESIGNED: EAE
DRAWN: EAE
PROJECT NO.
CHECKED: DNM
SUBMITTED: RTB
DATE: 11-13-09
SCALE: 1/8"=1'-0"
NORFOLK DISTRICT FILE NO.
SPECIFICATION NO.
Plot scale: 1:1
DRAWING NO.
Last saved on: —
File name: AG102.DWG

NORFOLK DISTRICT
CORPS OF ENGINEERS
NORFOLK, VIRGINIA

1300 - PERSON TRAINEE
DINING FACILITY PROTOTYPE

FURNITURE FOOTPRINT AND SIGNAGE PLAN-AREA 'B'

SHEET REFERENCE NUMBER
AG102
SHEET 52 OF 134

H:\PJ\2850\CAD\2850_1300 Soldier AIT\CAD\Constructs\G\G-Tbink.dwg Wed, 18 Nov 2009 - 1:38pm eedwards

ROOM SIGNAGE SCHEDULE

FIRST FLOOR

CODE	LOCATION	TYPE	COPY	REMARKS
001	148	BB3	120 FREEZER	BRAILLE
002	148	BB3	121 THAW	BRAILLE
003	148	BB3	122 REFRIG	BRAILLE
004	148	BB3	124 REFRIG	BRAILLE
005	148	BB3	136 DRY STORAGE	BRAILLE
006	148	BB3	129 RECEIVING	BRAILLE
007	148	BB3	133 INSUL. CONT. DROP OFF	BRAILLE
008	133	BB3	134 FIELD FEEDING	BRAILLE
009	130	BB3	126 ELECTRICAL ROOM	BRAILLE
010	130	BB3	145 COMM ROOM	BRAILLE
011	148	BB3	147 SODA ROOM	BRAILLE DOOR MOUNT
012	148	BB3	141 LOCKER ROOM	BRAILLE
013	141	BB7A	RESTROOM	BRAILLE
014	141	BB7B	RESTROOM	BRAILLE
015	148	BB3	138 PAPER STORAGE	BRAILLE
016	148	BB2	142 T.B.D.	BRAILLE
017	142	BB3	172 CLOSET	BRAILLE DOOR MOUNT
018	141	BB3	141A SHOWER ROOM	BRAILLE
019	148	BB3	146 JANITOR	BRAILLE
020	148	BB2	143 T.B.D.	BRAILLE
021	104	BB3	148 STAFF ONLY	BRAILLE
022	117	C	ENTREES	
023	102	C	ENTREES	
024	102	A	FORK KNIFE & PLATE SYMBOL	GRAPHIC ONLY
025	102	A	FORK KNIFE & PLATE SYMBOL	GRAPHIC ONLY
026	117	A	FORK KNIFE & PLATE SYMBOL	GRAPHIC ONLY
027	117	A	FORK KNIFE & PLATE SYMBOL	GRAPHIC ONLY
028	117	C	GRILL	
029	102	C	GRILL	
030	109	BB7B	RESTROOM	BRAILLE
031	109	BB7A	RESTROOM	BRAILLE
032	109	B	BEVERAGE SYMBOL	GRAPHIC ONLY
033	110	B	BEVERAGE SYMBOL	GRAPHIC ONLY
034	110	BB7A	RESTROOM	BRAILLE
035	110	BB7B	RESTROOM	BRAILLE
036	110	BB3	176 ELECTRICAL CLOSET	BRAILLE
037	106	BB3	112 STAFF ONLY	BRAILLE
038	112	BB3	111 STORAGE	BRAILLE
039	109	B	BEVERAGE SYMBOL	GRAPHIC ONLY
040	110	B	BEVERAGE SYMBOL	GRAPHIC ONLY
041	NOT USED			
042	EXTERIOR	BB3	126 ELECTRICAL ROOM STAFF ONLY	BRAILLE
043	EXTERIOR	BB3	123 MECHANICAL ROOM STAFF ONLY	BRAILLE
044	EXTERIOR	BB7-B	RESTROOM	BRAILLE
045	EXTERIOR	BB7-A	RESTROOM	BRAILLE
046	EXTERIOR	BB7-A	RESTROOM	BRAILLE
047	EXTERIOR	BB7-B	RESTROOM	BRAILLE
048	EXTERIOR	BB3	STAFF ONLY	BRAILLE

ROOM SIGNAGE SCHEDULE

FIRST FLOOR

CODE	LOCATION	TYPE	COPY	REMARKS
049	139	BB4	EMPLOYEES MUST WASH HANDS BEFORE RETURNING TO WORK	BRAILLE
050	140	BB4	EMPLOYEES MUST WASH HANDS BEFORE RETURNING TO WORK	BRAILLE
051	EXTERIOR	BB3	129 RECEIVING	BRAILLE
052	EXTERIOR	BB3	132 CAN WASH	BRAILLE
053	EXTERIOR	BB3	133 INSUL. CONT. DROP OFF	BRAILLE
054	110	BB5	MAXIMUM OCCUPANCY NOT TO EXCEED 276 PERSONS	BRAILLE
055	109	BB5	MAXIMUM OCCUPANCY NOT TO EXCEED 276 PERSONS	BRAILLE
056	148	BB3	171 RECYCLING	BRAILLE

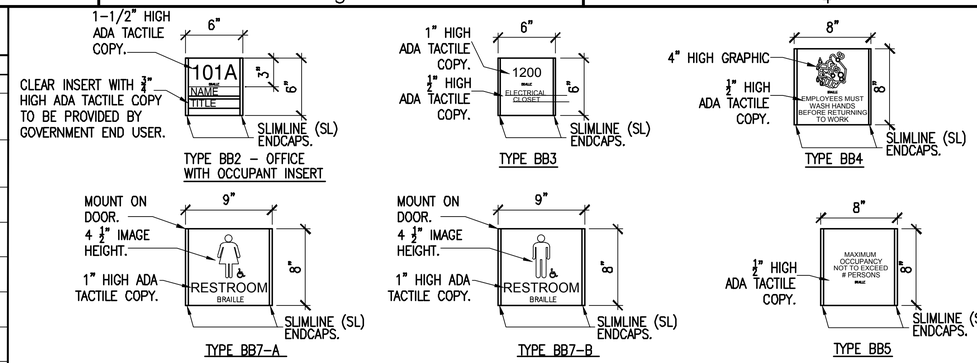

C2 SIGNAGE TYPICALS
1-1/2"=1'-0"

C4 TYPICAL SIGNAGE MOUNTING HEIGHT
1/2"=1'-0"

C1 TYPE C SECTION

C2 TYPE C SECTION

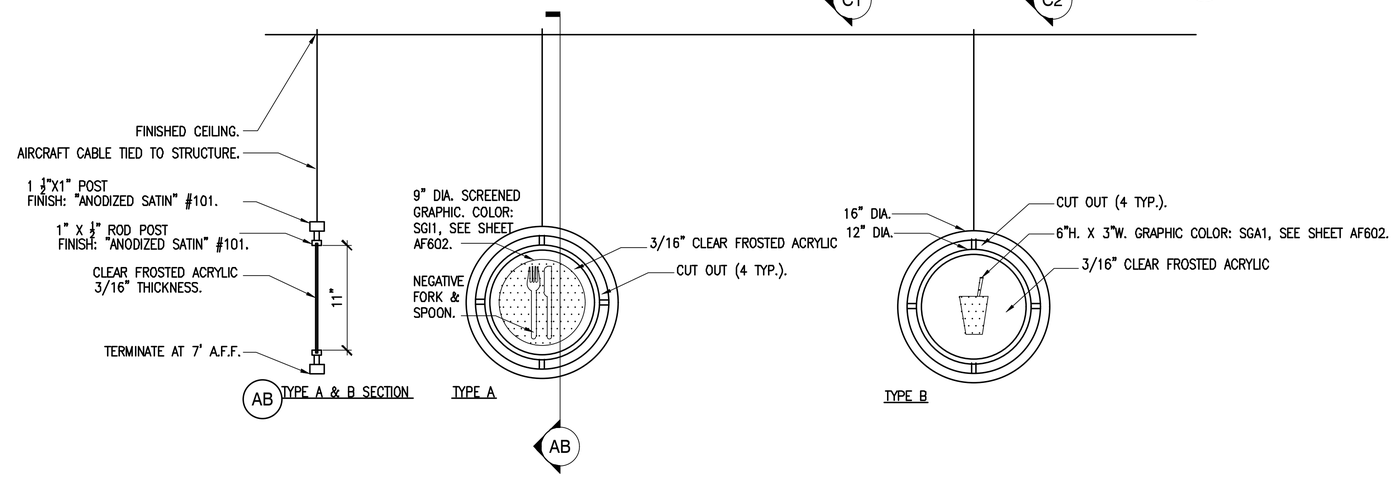

A2 SERVICE IDENTIFICATION SIGNAGE TYPICALS
1-1/2"=1'-0"

NOTES

1. GENERAL CONTRACTOR SHALL GENERATE AND SUBMIT A SIGN SCHEDULE TO OWNER FOR REVIEW AND APPROVAL PRIOR TO COMMENCEMENT OF WORK.
2. SEE FINISH LEGEND CODES SGA1, SGI1, AND SGV1 SHEET AF602 FOR SIGNAGE FINISH INFORMATION.
3. DESIGN BASED ON SYSTEM 2/90. EQUAL OPTIONS WILL BE CONSIDERED. SUBMIT SAMPLES/SHOP DRAWINGS TO DESIGNER FOR APPROVAL.

THIS SHEET ONLY

4. ANCHOR GENERAL SIGNAGE AND SIGN TYPE C TO THE WALL. USE PRESSURE SENSITIVE TAPE WHERE MOUNTED TO DOOR.
5. MATCH EXTERIOR SIGNAGE TO BASE STANDARDS.
6. DO NOT MECHANICALLY FASTEN SIGNAGE UNITS TO RATED AND/OR UL TESTED COMPONENTS.

GRAPHIC SCALE

1/2" = 1'-0" 0 6" 1' 2' 3' 4' 5'

1 1/2" = 1'-0" 0 3" 6" 9" 1' 2'

US Army Corps of Engineers
Norfolk District

MARK	DATE	DESCRIPTION	BY	APP

DESIGNED: EAE | DATE: 11-13-09
DRAWN: EAE | CHECKED: DNM
PROJECT NO. | SUBMITTED: RTB | VARIES
DRAWING NO. | NORFOLK DISTRICT FILE NO.
SPECIFICATION NO.
Last worked on: File name: AG601.DWG | Plot scale: 1:1

NORFOLK DISTRICT
CORPS OF ENGINEERS
NORFOLK, VIRGINIA

1300 - PERSON TRAINEE
DINING FACILITY PROTOTYPE

SIGNAGE SCHEDULE AND TYPICALS

SHEET REFERENCE NUMBER
AG601
SHEET 53 OF 134

H:\PJ\2850\CAD\2850_1300 Soldier AIT\CAD\Constructs\G\G-Tblnk.dwg Wed, 18 Nov 2009 - 1:38pm eedwards

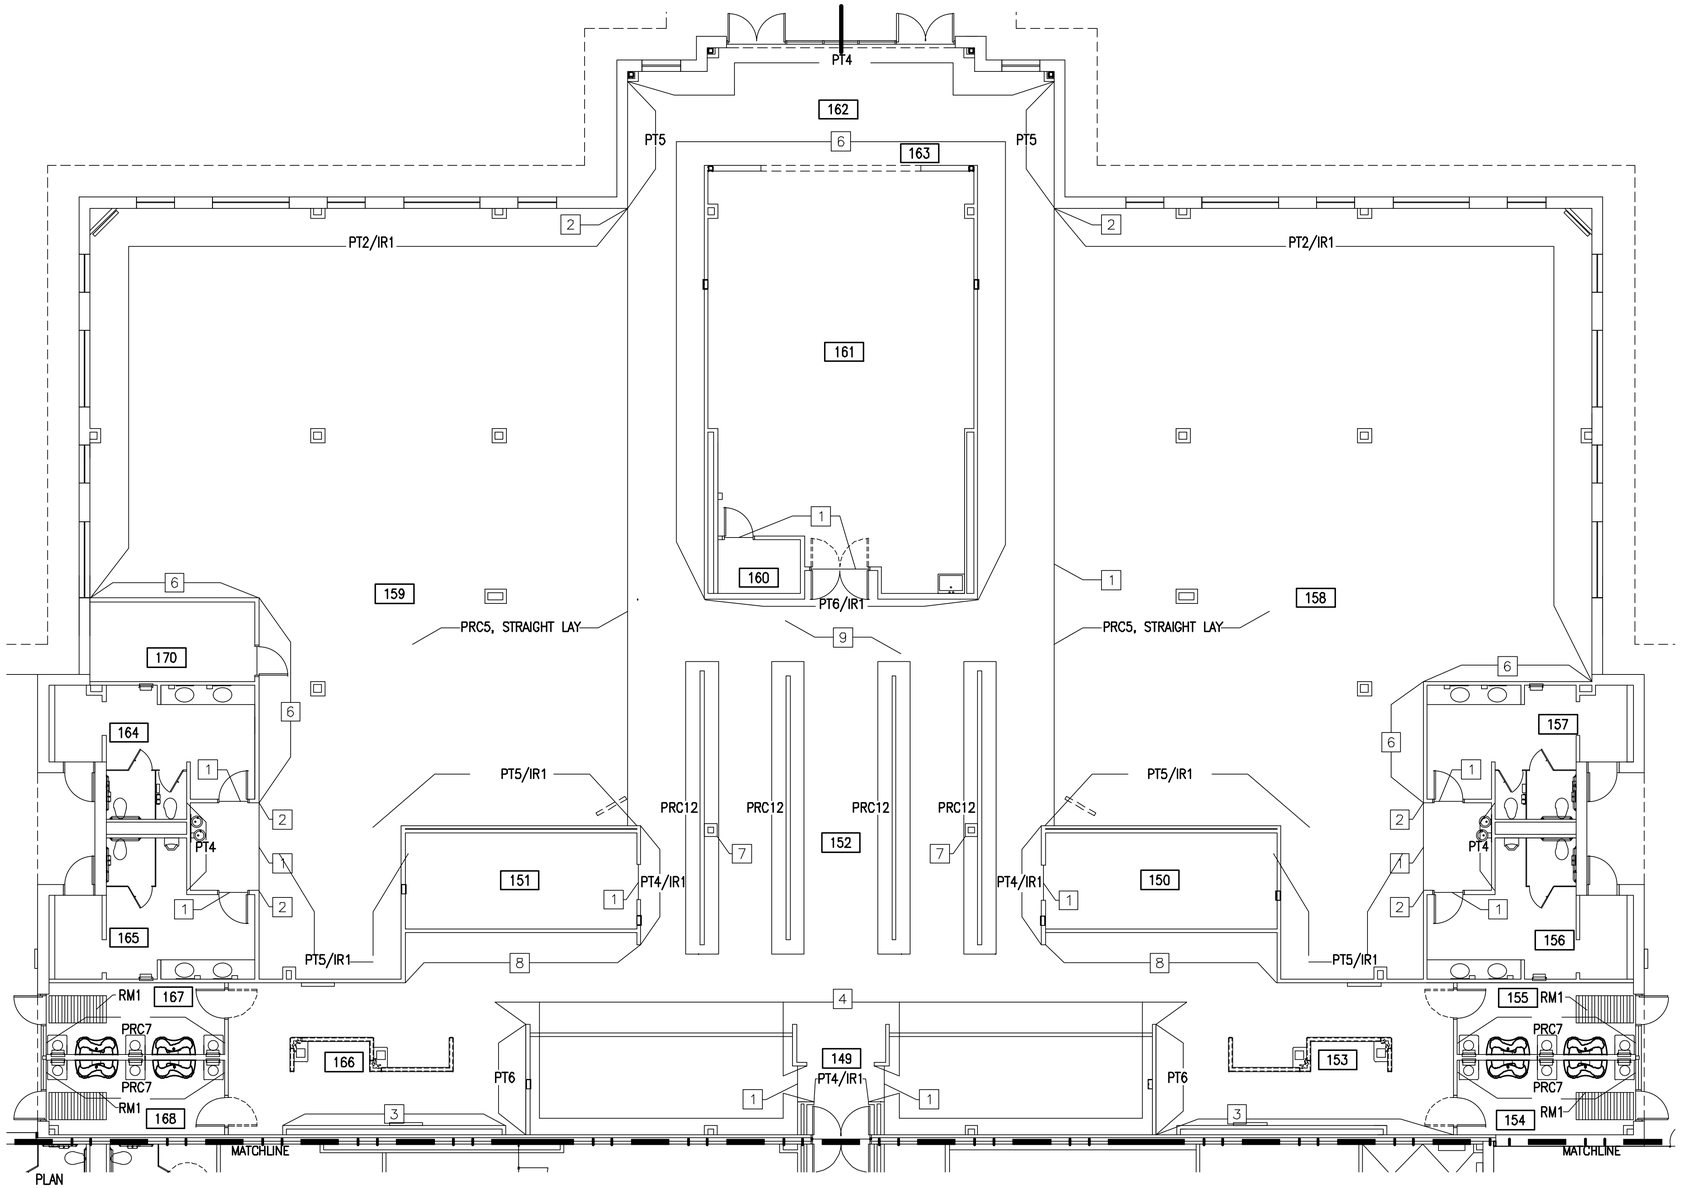

FINISH AND PATTERN PLAN-AREA 'A'

1/8"=1'-0"

GENERAL FINISH NOTES

A. METAL DOOR FRAMES AND INTERIOR METAL DOORS TO BE ENAMEL PAINT; MATCH TO PT3. U.O.N.
B. MATCH FINISH OF COVERS FOR RETURN AIR DUCTS, VENTS, & REGISTERS IN DRYWALL CEILINGS AND WALLS TO ADJACENT SURFACES.
C. DO NOT PAINT PRE-FINISHED ITEMS, FINISHED METAL SURFACES, OPERATING PARTS, OR LABELS.
D. TRANSITION STRIPS TO BE SCHLUTER; RENO-AEVT COLOR: "ALUMINUM"; MATERIAL / FINISH AS SPECIFIED / HEIGHT AS REQUIRED. PROVIDE AT CHANGE OF FLOOR MATERIAL TYPE. CENTER UNDER DOOR.
E. PAINTED SURFACES SHALL BE PT2 UNLESS OTHERWISE NOTED OR SCHEDULED.
F. HANDWASH STATIONS TO BE BRADLEY, EXPRESS LAVATORY SERIES, FINISH SS3; COUNTERTOPS AND BACKSPLASHES TO BE SS1; WINDOW SILLS TO BE SS2.
G. FINISH PILASTERS AND COLUMNS TO MATCH ADJACENT WALL FINISH U.O.N.; SEE A5/AF601, TYP. COLUMN ELEV. ROOMS 109 & 110.
H. CENTER TILE PATTERNS VERTICALLY AND HORIZONTALLY OVER TILED AREA U.O.N.
I. INSTALL BBT1 NON-CHECKERED PATTERN.
J. NO CUT TILES IN PATTERN FIELD. TRIM UNITS: MATCHING BEAD AND CORNER SHAPES TO BE COORDINATED WITH FIELD TILE.
K. SITE ADAPT AE WILL SELECT SCHEME FOR ADAPTATION TO THEIR BUILDING.
L. NO SUBSTITUTIONS WILL BE ALLOWED WITHOUT PRIOR APPROVAL FROM SITE ADAPT AE FOR ANY MATERIAL OR COLOR AS SHOWN ON THE PLANS AND SPECIFICATIONS.
M. BULLNOSE ALL EXPOSED EDGES AND OUTSIDE CORNERS OF CERAMIC WALL TILE AND PORCELAIN TILE BASE.
N. INSIDE MOUNT WS1 ON EACH WINDOW.
O. SOFFITS TO BE PT2 UNLESS OTHERWISE NOTED OR SCHEDULED.
P. CORNER GUARDS FOR KITCHEN AND SUPPORT SPACES TO MATCH CR1. MATCH FINISH OF ALL RECESSED RESILIENT CORNER GUARDS TO IR1.
Q. BEGIN RESTROOM TILE INSTALLATION FROM TARGET POINTS NOTED ON C4/AF102. MIRROR TILE CONFIGURATION FOR ROOMS 107,108,156,157,164,&165.

KEYNOTES — THIS SHEET ONLY

1. FLOOR FINISH CHANGE.
2. ALIGN.
3. DESIGNATED AREA FOR UNIT SPECIFIC ARTWORK.
4. SEE C3/AF601.
5. NOT USED.
6. SEE A3/AF601.
7. SEE A4/AF601.
8. SEE B4/AF601.
9. SEE B4/AF102.

GRAPHIC SCALE

1/8" = 1'-0" 0 5' 10' 15' 30'

ROOM LEGEND — THIS SHEET ONLY

149	SERVICE AREA #1	161	DISHWASHING
150	SERVICE AREA #3	163	TRAY RETURN
151	SERVICE AREA #2	170	ELEC. CLOSET
152	SALAD BAR		
153,166	HEAD COUNT		
154,155,162,167,168	VESTIBULE		
156,165	MEN		
157,164	WOMEN		
158	DINING AREA B		
159	DINING AREA A		
160	STORAGE		

KEY PLAN

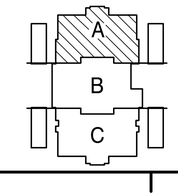

US Army Corps of Engineers
Norfolk District

MARK	DATE	DESCRIPTION	BY	APP

DESIGNED: EAE
DRAWN: EAE
PROJECT NO. —
CHECKED: DNM
SUBMITTED: RTB
DATE: 11-25-09
SCALE: 1/8"=1'-0"
NORFOLK DISTRICT FILE NO.
SPECIFICATION NO.
DRAWING NO. —
Last worked on: —
Plot scale: 1:1
File name: AF101.DWG

NORFOLK DISTRICT
CORPS OF ENGINEERS
NORFOLK, VIRGINIA

2600 - PERSON TRAINEE
DINING FACILITY PROTOTYPE
ONE STORY OPTION

FINISH AND PATTERN
PLAN - AREA 'A'

SHEET REFERENCE NUMBER
AF101
SHEET 56 OF 171

H:\PJ\2850\CAD\2850_2600 Soldier AIT - One Story\CAD\Sheets\A\..\..\Constructs\G\G-Tblnk.dwg Wed, 18 Nov 2009 - 2:04pm eedwards

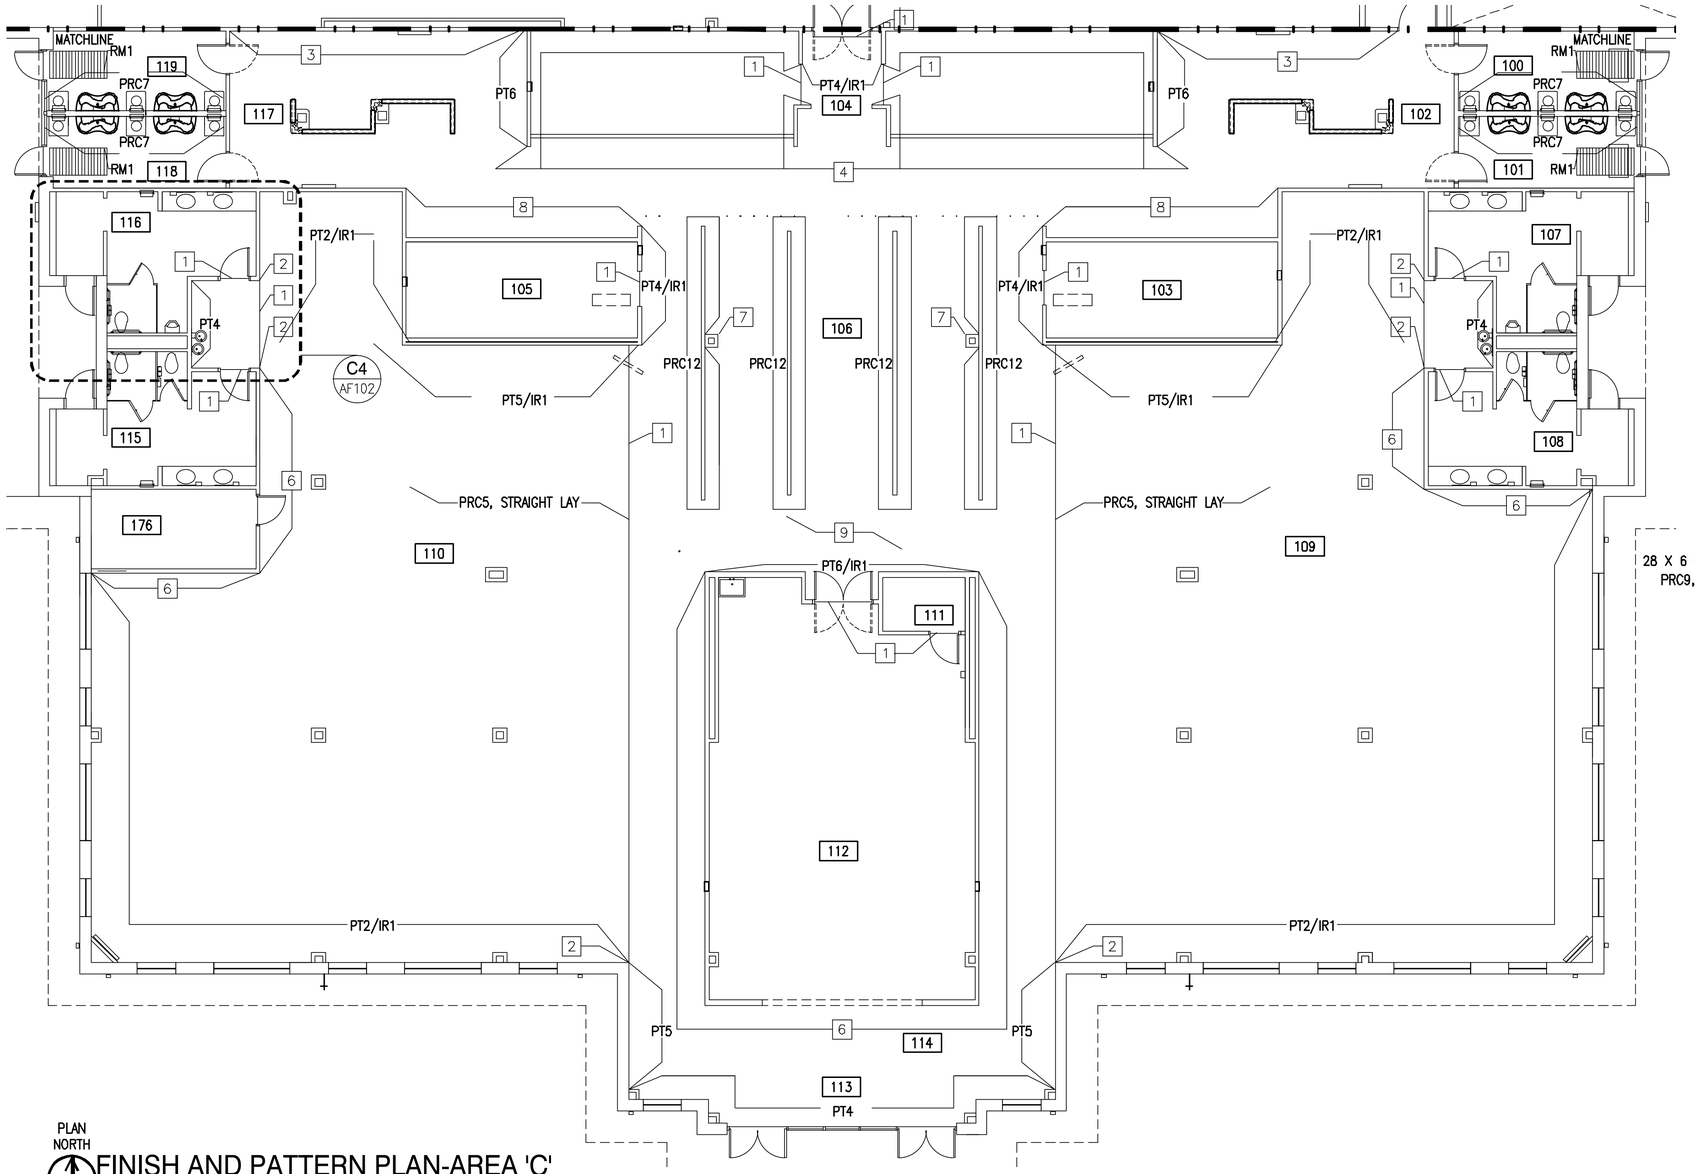

FINISH AND PATTERN PLAN-AREA 'C'
1/8"=1'-0"

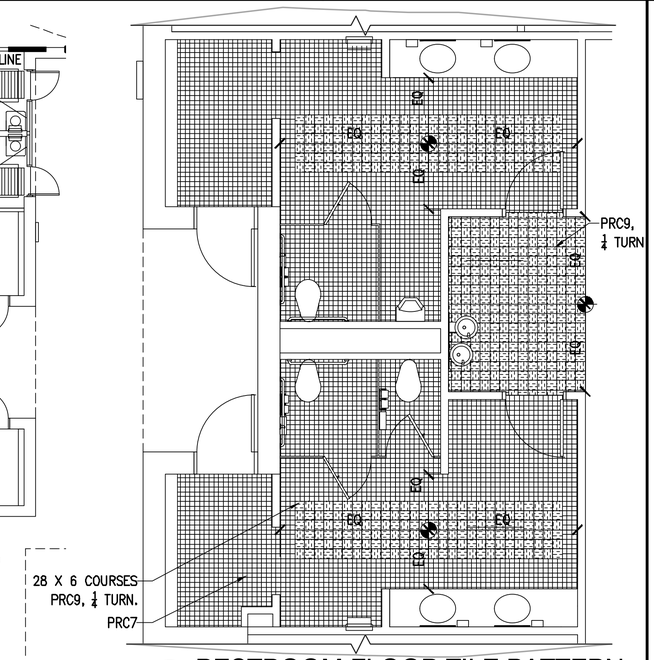

C4 RESTROOM FLOOR TILE PATTERN
1/4"=1'-0"

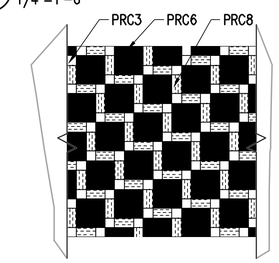

B4 TILE PATTERN
1/4"=1'-0"

KEYNOTES — THIS SHEET ONLY

1. FLOOR FINISH CHANGE.
2. ALIGN.
3. DESIGNATED AREA FOR UNIT SPECIFIC ARTWORK.
4. SEE C3/AF601.
5. NOT USED.
6. SEE A3/AF601.
7. SEE A4/AF601.
8. SEE B4/AF601.
9. SEE B4/AF102.

SYMBOL LEGEND

WORKING POINT

GRAPHIC SCALE

1/8" = 1'-0" 0 5' 10' 15' 30'

1/4" = 1'-0" 0 1' 5' 10' 15'

ROOM LEGEND — THIS SHEET ONLY

100,101,113,118,119	VESTIBULE	112	DISHWASHING
102,117	HEAD COUNT	114	TRAY RETURN
104	SERVICE AREA #1	176	ELEC. CLOSET
103	SERVICE AREA #3		
105	SERVICE AREA #2		
106	SALAD BAR		
107,116	MEN		
108,115	WOMEN		
109	DINING AREA B		
110	DINING AREA A		
111	STORAGE		

KEY PLAN

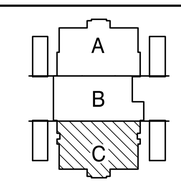

US Army Corps of Engineers
Norfolk District

MARK	DATE	DESCRIPTION	BY	APP.

DESIGNED: EAE
DRAWN: KC
CHECKED: DNM
SUBMITTED: RTB
DATE: 11-25-09
SCALE: VARIES
NORFOLK DISTRICT FILE NO.
SPECIFICATION NO.
PROJECT NO.
DRAWING NO. —
Plot scale: 1:1
Last saved on: —
File name: AF102.DWG

NORFOLK DISTRICT
CORPS OF ENGINEERS
NORFOLK, VIRGINIA

2600 - PERSON TRAINEE
DINING FACILITY PROTOTYPE
ONE STORY OPTION

FINISH AND PATTERN PLAN - AREA 'C'

SHEET REFERENCE NUMBER
AF102
SHEET 57 OF 171

H:\PJ\2850\CAD\2850_2600 Soldier AIT - One Story\CAD\Constructs\G\G-Tblnk.dwg Wed, 18 Nov 2009 - 2:04pm eedwards

FINISH SCHEDULE

ROOM NO.	ROOM NAME	FLOOR MATERIAL	FLOOR CODE	BASE MATERIAL	BASE CODE	WALLS MATERIAL	WALLS CODE	CEILING MATERIAL	CEILING CODE	HEIGHT	REMARKS
100, 101 118, 119	VESTIBULE	PORCELAIN TILE/ RECESSED MAT	PRC3,6,8 /RM1	PORCELAIN TILE	PRC10	PAINT/PORCELAIN TILE	PT2/PRC7	ACOUSTICAL CEILING TILE	ACT1	9'–4"	1
154, 155 167, 168	VESTIBULE	PORCELAIN TILE/ RECESSED MAT	PRC3,6,8 /RM1	PORCELAIN TILE	PRC10	PAINT/PORCELAIN TILE	PT2/PRC7	ACOUSTICAL CEILING TILE	ACT1	9'–4"	1
102, 117 153, 166	HEAD COUNT	PORCELAIN TILE	PRC3,6,8	PORCELAIN TILE	PRC10	IMPACT RESISTANT WAINSCOT /PAINT/PORCELAIN TILE	IR1/PT2,6,4/PRC5	ACOUSTICAL CEILING TILE/GWB PAINT	ACT1/PT1	10'–0"	1
103, 150	SERVICE AREA #3	PORCELAIN TILE	PRC1	PORCELAIN TILE	PRC2	PORCELAIN TILE	PRC5,9	FIBER REINFORCED PANEL	FRP1	9'–4"	1
104, 149	SERVICE AREA #1	PORCELAIN TILE	PRC1,3,6,8	PORCELAIN TILE	PRC10	IMPACT RESISTANT WAINSCOT /PAINT/PORCELAIN TILE	IR1/PT4/PRC5,9	FIBER REINFORCED PANEL	FRP1	9'–4"	1,5
105, 151	SERVICE AREA #2	PORCELAIN TILE	PRC1	PORCELAIN TILE	PRC2	PORCELAIN TILE	PRC5,9	FIBER REINFORCED PANEL	FRP1	9'–4"	1
106, 152	SALAD BAR	PORCELAIN TILE	PRC3,6,8	PORCELAIN TILE	PRC10	IMPACT RESISTANT WAINSCOT /PAINT/PORC. TILE/GLASS TILE	IR1/PT2,4,6/ PRC3,6,12/GT1	GWB PAINT / ACCENT CANOPY	PT1/AC2	9'–4" (VARIES)	1,2,5
107, 116 156, 165	MEN	PORCELAIN TILE	PRC7,9	–	–	PORCELAIN TILE/GLASS TILE	PRC5,9/GT1	ACOUSTICAL CEILING TILE	ACT1	9'–0"	1,4
108, 115 157, 164	WOMEN	PORCELAIN TILE	PRC7,9	–	–	PORCELAIN TILE/GLASS TILE	PRC5,9/GT1	ACOUSTICAL CEILING TILE	ACT1	9'–0"	1,4
109, 158	DINING AREA B	PORCELAIN TILE	PRC3,5,6,8	PORCELAIN TILE	PRC10	IMPACT RESISTANT WAINSCOT /PAINT/PORCELAIN TILE/ GLASS TILE	IR1/PT2,4,5/ PRC4,5/GT1	ACOUS.CLNG. TILE/ ACNT.CAN/GWB PAINT	ACT1/PT1 AC1/AC3	10'–0" (VARIES)	1,2,5
110, 159	DINING AREA A	PORCELAIN TILE	PRC3,5,6,8	PORCELAIN TILE	PRC10	IMPACT RESISTANT WAINSCOT /PAINT/PORCELAIN TILE/ GLASS TILE	IR1/PT2,4,5/ PRC4,5/GT1	ACOUS.CLNG. TILE/ ACNT.CAN/GWB PAINT	ACT1/PT1 AC1/AC3	10'–0" (VARIES)	1,2,5
111, 160	STORAGE	BIOBASED TILE	BBT1	RUBBER	RB1	PAINT	PT2	FIBER REINFORCED PANEL	FRP1	9'–0"	
112, 161	DISHWASHING	PORCELAIN TILE	PRC1	PORCELAIN TILE	PRC2	CERAMIC TILE	CT1	FIBER REINFORCED PANEL	FRP1	10'–6"	
113, 162	VESTIBULE	PORCELAIN TILE	PRC3,6,8	PORCELAIN TILE	PRC10	PAINT	PT4,5	ACOUSTICAL CEILING TILE/GWB PAINT	ACT1/PT1	9'–4"	1
114, 163	TRAY RETURN	PORCELAIN TILE	PRC3,6,8	PORCELAIN TILE	PRC10	PAINT/PORCELAIN TILE/ /GLASS TILE	PT5/PRC4,5/GT1	ACOUSTICAL CEILING TILE/GWB PAINT	ACT1/PT1	9'–4"	1
120	ISSUE FREEZER	SEALED CONCRETE	SC1	PREFAB. REFRIG. /FREEZER PANEL	PRFP1	PREFAB. REFRIG. /FREEZER PANEL	PRFP1	PREFAB. REFRIG. /FREEZER PANEL	PRFP1	EXPOSED	
121	THAW REFRIG.	SEALED CONCRETE	SC1	PREFAB. REFRIG. /FREEZER PANEL	PRFP1	PREFAB. REFRIG. /FREEZER PANEL	PRFP1	PREFAB. REFRIG. /FREEZER PANEL	PRFP1	EXPOSED	
122	FREEZER	SEALED CONCRETE	SC1	PREFAB. REFRIG. /FREEZER PANEL	PRFP1	PREFAB. REFRIG. /FREEZER PANEL	PRFP1	PREFAB. REFRIG. /FREEZER PANEL	PRFP1	EXPOSED	
123	MECHANICAL ROOM	SEALED CONCRETE	SC1	RUBBER	RB1	PAINT	PT2	GWB PAINT	PT1	EXPOSED	
124	ISSUE REFRIG.	SEALED CONCRETE	SC1	PREFAB. REFRIG. /FREEZER PANEL	PRFP1	PREFAB. REFRIG. /FREEZER PANEL	PRFP1	PREFAB. REFRIG. /FREEZER PANEL	PRFP1	EXPOSED	
125	MEAT & DAIRY REFRIG.	SEALED CONCRETE	SC1	PREFAB. REFRIG. /FREEZER PANEL	PRFP1	PREFAB. REFRIG. /FREEZER PANEL	PRFP1	PREFAB. REFRIG. /FREEZER PANEL	PRFP1	EXPOSED	
126	ELECTRICAL ROOM	SEALED CONCRETE	SC1	RUBBER	RB1	PAINT	PT2	PAINT	PT1	EXPOSED	
127	ISSUE REFRIG.	SEALED CONCRETE	SC1	PREFAB. REFRIG. /FREEZER PANEL	PRFP1	PREFAB. REFRIG. /FREEZER PANEL	PRFP1	PREFAB. REFRIG. /FREEZER PANEL	PRFP1	EXPOSED	
128	PRODUCE REFRIG.	SEALED CONCRETE	SC1	PREFAB. REFRIG. /FREEZER PANEL	PRFP1	PREFAB. REFRIG. /FREEZER PANEL	PRFP1	PREFAB. REFRIG. /FREEZER PANEL	PRFP1	EXPOSED	
129	RECEIVING	PORCELAIN TILE	PRC1	PORCELAIN TILE	PRC2	CERAMIC TILE	CT1	FIBER REINFORCED PANEL	FRP1	9'–0"	
130	BREAD STORAGE	PORCELAIN TILE	PRC1	PORCELAIN TILE	PRC2	CERAMIC TILE	CT1	FIBER REINFORCED PANEL	FRP1	9'–0"	
131	COMPANY LOADING DOCK	–	–	–	–	–	–	–	–		
132	CAN WASH	SEALED CONCRETE	SC1	PORCELAIN TILE	PRC2	CERAMIC TILE	CT1	FIBER REINFORCED PANEL	FRP1	9'–0"	
133	INSUL. CONTAINER DROP OFF	PORCELAIN TILE	PRC1	PORCELAIN TILE	PRC2	CERAMIC TILE	CT1	FIBER REINFORCED PANEL	FRP1	9'–0"	
134	FIELD FEEDING	PORCELAIN TILE	PRC1	PORCELAIN TILE	PRC2	CERAMIC TILE	CT1	FIBER REINFORCED PANEL	FRP1	9'–0"	
135	SODA ROOM	PORCELAIN TILE	PRC1	PORCELAIN TILE	PRC2	CERAMIC TILE	CT1	FIBER REINFORCED PANEL	FRP1	8'–6"	
136	DRY STORAGE	PORCELAIN TILE	PRC1	PORCELAIN TILE	PRC2	PAINT	PT2	ACOUSTICAL CEILING TILE	ACT1	9'–0"	
137	DRY STORAGE ISSUE	PORCELAIN TILE	PRC1	PORCELAIN TILE	PRC2	PAINT	PT2	ACOUSTICAL CEILING TILE	ACT1	9'–0"	
138	PAPER STORAGE	BIOBASED TILE	BBT1	RUBBER	RB1	PAINT	PT2	ACOUSTICAL CEILING TILE	ACT1	9'–0"	
139	MEN	PORCELAIN TILE	PRC7	–	–	PORCELAIN TILE/GLASS TILE	PRC5,9/GT1	ACOUSTICAL CEILING TILE	ACT1	9'–0"	4
140	WOMEN	PORCELAIN TILE	PRC7	–	–	PORCELAIN TILE/GLASS TILE	PRC5,9/GT1	ACOUSTICAL CEILING TILE	ACT1	9'–0"	4
141	LOCKER ROOM	PORCELAIN TILE	PRC1	PORCELAIN TILE	PRC2	PAINT	PT2	GWB PAINT	PT1	9'–0"	
141A	SHOWER ROOM	PORCELAIN TILE	PRC7	–	–	PORCELAIN TILE	PRC5	GWB PAINT	PT1	8'–0"	3
142	OFFICE	BIOBASED TILE	BBT1	RUBBER	RB1	PAINT	PT2	ACOUSTICAL CEILING TILE	ACT1	8'–6"	
143	OFFICE	BIOBASED TILE	BBT1	RUBBER	RB1	PAINT	PT2	ACOUSTICAL CEILING TILE	ACT1	8'–6"	
144	OFFICE	CARPET TILE	CPT1	RUBBER	RB2	PAINT	PT2	ACOUSTICAL CEILING TILE	ACT1	8'–6"	
145	COMM. ROOM	BIOBASED TILE	BBT1	RUBBER	RB1	PAINT	PT2	ACOUSTICAL CEILING TILE	ACT1	9'–0"	
146, 169	JANITOR	PORCELAIN TILE	PRC1	PORCELAIN TILE	PRC2	CERAMIC TILE	CT1	FIBER REINFORCED PANEL	FRP1	8'–6"	
147	SODA ROOM	PORCELAIN TILE	PRC1	PORCELAIN TILE	PRC2	CERAMIC TILE	CT1	FIBER REINFORCED PANEL	FRP1	8'–6"	

ROOM NO.	ROOM NAME	FLOOR MATERIAL	FLOOR CODE	BASE MATERIAL	BASE CODE	WALLS MATERIAL	WALLS CODE	CEILING MATERIAL	CEILING CODE	HEIGHT	REMARKS
148	KITCHEN	PORCELAIN TILE	PRC1	PORCELAIN TILE	PRC2	CERAMIC TILE	CT1	FIBER REINFORCED PANEL	FRP1	9'–0"	
170, 176	ELECTRICAL CLOSET	SEALED CONCRETE	SC1	RUBBER	RB1	PAINT	PT2	PAINT	PT1	EXPOSED	

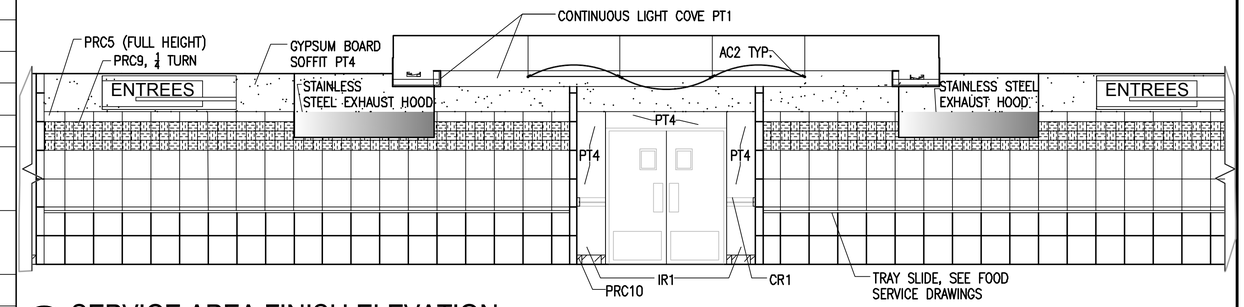

C3 SERVICE AREA FINISH ELEVATION
1/4"=1'–0"

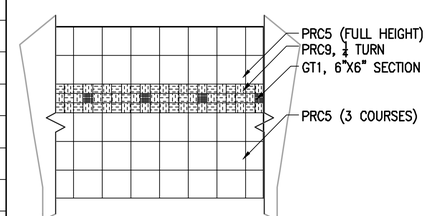

B3 RESTROOM WALL TILE ELEV.
1/4"=1'–0"

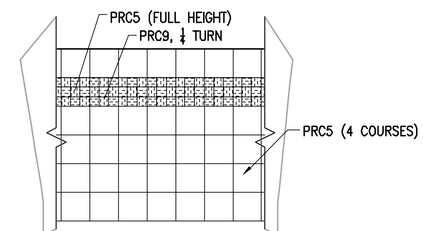

B4 TYP. SERVICE AREA WALL TILE ELEV.
1/4"=1'–0"

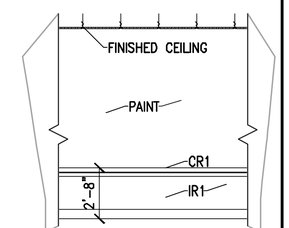

B5 WAINSCOT ELEV.
1/4"=1'–0"

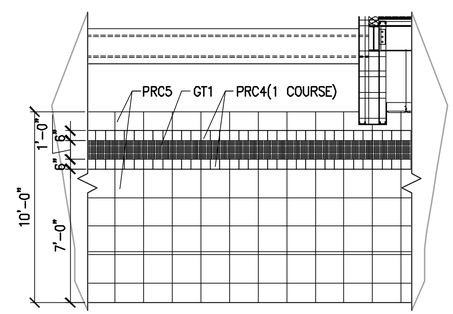

A3 DINING AREA WALL TILE ELEV.
1/4"=1'–0"

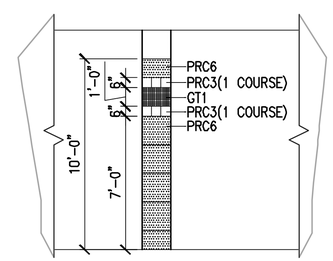

A4 COLUMN ELEV.
1/4"=1'–0"

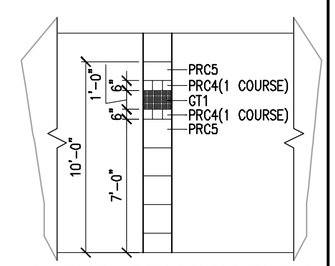

A5 TYP. COLUMN ELEV.
1/4"=1'–0"

NOTES — THIS SHEET ONLY

1. FINISH LEGEND SHALL BE FOUND ON SHEET AF602.

FINISH REMARKS

1. SEE SHEET AF101 FOR FINISH LOCATIONS FOR ROOMS WITH MULTIPLE FINISHES, & FLOOR TILE PATTERNS AND GENERAL NOTES.
2. SEE SHEETS AE105 FOR DETAILS OF SUSPENDED POLYCARBONATE CANOPIES AC1, AC2, & AC3.
3. SHOWER TO BE ONE PIECE WHITE ACRYLIC.
4. SEE B3/AF601.
5. SEE B5/AF601.

GRAPHIC SCALE

1/4" = 1'–0" 0 1' 5' 10' 15'

US Army Corps of Engineers
Norfolk District

MARK	DATE	DESCRIPTION	APP.

DESIGNED: EAE | CHECKED: DNM | DATE: 11-25-09
DRAWN: EAE | SUBMITTED: RTB | SCALE: 1/4"=1'-0"
PROJECT NO. | NORFOLK DISTRICT FILE NO. | SPECIFICATION NO.
DRAWING NO. — | Plot scale: 1:1
Last saved on: —
File name: AF601.DWG

NORFOLK DISTRICT
CORPS OF ENGINEERS
NORFOLK, VIRGINIA

2600 - PERSON TRAINEE
DINING FACILITY PROTOTYPE
ONE STORY OPTION

FINISH SCHEDULE

SHEET REFERENCE NUMBER
AF601
SHEET 58 OF 171

H:\PJ\2850\CAD\2850_2600 Soldier AIT – One Story\CAD\Sheets\A\..\..\Constructs\G\G-Tblnk.dwg Wed, 18 Nov 2009 – 2:04pm eedwards

FINISH LEGEND

SCHEME#1

CODE	MATERIAL / CONTACT	DESCRIPTION
AC1	ACCENT CANOPY	ARMSTRONG, SERIES: INFUSIONS ACCENT CANOPIES, COLOR: "CHANNELED FIRE" #CHT, SIZE: 4' X 10', RADIUS: 50 DEGREE.
AC2	ACCENT CANOPY	ARMSTRONG, SERIES: INFUSIONS ACCENT CANOPIES, COLOR: "CRYSTALINE SILVERADO" #TCR, SIZE: 2' X 5', RADIUS: 60 DEGREE.
AC3	ACCENT CANOPY	ARMSTRONG, SERIES: INFUSIONS ACCENT CANOPIES, COLOR: "CHANNELED FIRE" #CHT, SIZE: 2' X 5', RADIUS: 60 DEGREE.
ACT1	ACOUSTICAL CEILING TILE	ARMSTRONG, SERIES: CIRRUS ANGLED TEGULAR #551, COLOR: "WHITE", SIZE: 24" X 24" X 15/16".
BBT1	BIOBASED TILE	ARMSTRONG, SERIES: MIGRATIONS, COLOR: "ASHEN GRAY" #T3503, SIZE: 12" X 12" X 1/8".
CPT1	CARPET TILE	INTERFACE, STYLE #14648 ENTROPY, COLOR: "TAUPE" #7217, SIZE: 19.69" X 19.69".
CR1	CRASH RAIL	C/S ACROVYN, MODEL: SCR-16SSV, FINISH: STAINLESS STEEL, SIZE: 5-1/2" X 1-1/2".
CT1	CERAMIC TILE (FIELD)	DALTILE, SERIES: SEMI GLOSS, COLOR: "WHITE" #0100, SIZE: 6" X 6" X 5/16".
FRP1	FIBER REINFORCED PANELS	ARMSTRONG, SERIES: GEORGIAN #764, HIGH WASHABILITY, SQUARE LAY-IN, COLOR: "WHITE", SIZE: 24" X 24" X 5/8".
GR1	GROUT (KITCHEN WALL TILE)	TEC, SERIES: ACCUCOLOR EFX EPOXY SPECIAL EFFECTS GROUT, COLOR: #910 "BRIGHT WHITE".
GR2	GROUT (KITCHEN FLOOR TILE)	TEC, SERIES: ACCUCOLOR EFX EPOXY SPECIAL EFFECTS GROUT, COLOR: #939 "MIST".
GR3	GROUT (DINING, TOILETS)	TEC, SERIES: ACCUCOLOR EFX EPOXY SPECIAL EFFECTS GROUT, COLOR: #939 "MIST".
GT1	GLASS TILE	BESTVIEW, SERIES: SEASIDE GLASS, #53SEAEAR34M COLOR: EARTH BLEND, SIZE: 3/4"X3/4"(12"X12" SHEET).
IR1	IMPACT RESISTANT PANELS	C/S ACROVYN, SERIES: .040" QUATRO TEXTURED SHEET, COLOR: #262 "DRIFTWOOD".
LK1	LOCKER FINISH	LYON, SERIES: PREMIER COLORS, COLOR: #GY655-7G.
PRC1	PORCELAIN TILE (KITCHEN)	CROSSVILLE, SERIES: CROSS TREAD, COLOR: #CTSA825 "MERCURY", SIZE: 8"X8".
PRC2	PORCELAIN TILE (KITCHEN BASE)	CROSSVILLE, SERIES: CROSS COLORS, COLOR: #A825 "MERCURY", SIZE: 6"X8" COVE.
PRC3	PORCELAIN TILE (PRIMARY FIELD/PATTERN)	CROSSVILLE, SERIES: COLOR BLOX, COLOR: #A1103 "SLINKY", SIZE: 6"X6".
PRC4	PORCELAIN TILE (SECONDARY FIELD/BAND)	CROSSVILLE, SERIES: COLOR BLOX, COLOR: #A1119 "NIGHT NIGHT", SIZE: 6"X6".
PRC5	PORCELAIN TILE (PRIMARY FIELD)	CROSSVILLE, SERIES: COLOR BLOX, COLOR: #A1103 "SLINKY", SIZE: 18"X18".
PRC6	PORCELAIN TILE (SECONDARY FIELD/PATTERN)	CROSSVILLE, SERIES: COLOR BLOX, COLOR: #A1119 "NIGHT NIGHT", SIZE: 18"X1B".
PRC7	PORCELAIN TILE (PRIMARY FIELD/MOSAICS)	CROSSVILLE, SERIES: COLOR BLOX MOSAICS, COLOR: #A1103 "SLINKY", SIZE: 3"X3".
PRC8	PORCELAIN TILE (ACCENT-FLOOR PATTERN)	CROSSVILLE, SERIES: COLOR BLOX TOO, COLOR: #A1177 "SATIN SHEETS", SIZE: 6"X12".
PRC9	PORCELAIN TILE (ACCENT-BANDS & INSET)	CROSSVILLE, SERIES: COLOR BLOX TOO, COLOR: #A1177 "SATIN SHEETS", SIZE: 6"X6".
PRC10	PORCELAIN TILE (PRIMARY FIELD BASE)	CROSSVILLE, SERIES: COLOR BLOX, COLOR: #A1103 "SLINKY", SIZE: 6"X12" COVE.
PRC11	NOT USED	
PRC12	PORCELAIN TILE (SECONDARY FIELD/MOSAICS)	CROSSVILLE, SERIES: COLOR BLOX MOSAICS, COLOR: #A1119 "NIGHT NIGHT", SIZE: 3"X3".
PRFP1	PREFABRICATED REFRIGERATOR / FREEZER PANEL	SEE FOOD SERVICE DRAWINGS.
PT1	PAINT (CEILING)	BENJAMIN MOORE, READY-MIXED INTERIOR, COLOR: #1-02 "SUPERWHITE", FINISH: EGGSHELL.
PT2	PAINT (GENERAL)	BENJAMIN MOORE, OFF-WHITE COLORS, COLOR: #1549 "BALBOA MIST", FINISH: EGGSHELL.
PT3	PAINT (TRIM)	BENJAMIN MOORE, AMERICA'S COLORS, COLOR: #AC-27 "GALVESTON GRAY", FINISH: SEMI GLOSS.
PT4	PAINT (ACCENT)	BENJAMIN MOORE, CLASSIC COLORS, COLOR: #1322 "LADYBUG RED", FINISH: EGGSHELL.
PT5	PAINT (ACCENT)	BENJAMIN MOORE, HISTORICAL COLORS, COLOR: #HC-166 "KENDAL CHARCOAL", FINISH: EGGSHELL.
PT6	PAINT (ACCENT)	BENJAMIN MOORE, COLOR PREVIEW, COLOR: #2132-10 "BLACK", FINISH: EGGSHELL.
RB1	RUBBER BASE (RESILIENT)	JOHNSONITE, SERIES: TIGHT LOCK (COVE TOE) #TCBR, COLOR: #48 "GRAY", SIZE: 4-3/8" HIGH (ROLLED GOODS).
RB2	RUBBER BASE (CARPET)	JOHNSONITE, SERIES: TIGHT LOCK (STRAIGHT TOE) #TDC, COLOR: #48 "GRAY", SIZE: 4-1/2" HIGH (ROLLED GOODS).
RM1	RECESSED MAT (ENTRY)	C/S GROUP "PEDIGRID", ALUMINUM LEVEL BASE FRAME & DRAIN PAN, CARPET INSERT: MONOTUFT HD #7323 CASTLE GRAY
SC1	SEALED CONCRETE	CLEAR.
SGA1	SIGNAGE ACCENT	SIGN SYSTEM 290, FINISH: "CARDINAL RED" #236.
SGI1	SIGNAGE INSERT	SIGN SYSTEM 290, FINISH: "BLACK" #204.
SGV1	SIGNAGE VINYL COPY	SIGN SYSTEM 290, FONT STYLE: HELVETICA, COLOR: #294 WINTER WHITE
SS1	SOLID SURFACE (TOILET VANITY)	CORIAN, COLOR: "PLATINUM", FINISH: SATIN, EDGE PROFILE: WATERFALL W/INTEGRAL BACKSPLASH
SS2	SOLID SURFACE (WINDOW SILLS)	CORIAN, COLOR: "PEARL GRAY", FINISH: SATIN
SS3	SOLID SURFACE (LAVATORY)	BRADLEY, SERIES: TERREON RE, COLOR: "MOON DUST".
TP1	TOILET PARTITION	BRADLEY, SERIES: SENTINEL 400 OVERHEAD BRACED, MATERIAL: SOLID PHENOLIC CORE, COLOR: "STONE GRAFIX" #503-58.
WS1	WINDOW SHADES	MECHOSHADE, SERIES: MECHO / 5 STANDARD BRACKET WITH FASCIA, SIZE: 3-1/2" X 3-15/16", MATERIAL: ECOVEIL DENSE BASKET WEAVE 3% OPENNESS FACTOR, COLOR: #1501 "WHITE" .

SCHEME#2

CODE	MATERIAL / CONTACT	DESCRIPTION
AC1	ACCENT CANOPY	ARMSTRONG, SERIES: INFUSIONS ACCENT CANOPIES, COLOR: "CHANNELED MIDNIGHT" #CHT, SIZE: 4' X 10', RADIUS: 50 DEGREE.
AC2	ACCENT CANOPY	ARMSTRONG, SERIES: INFUSIONS ACCENT CANOPIES, COLOR: "CRYSTALINE SILVERADO" #TCR, SIZE: 2' X 5', RADIUS: 60 DEGREE.
AC3	ACCENT CANOPY	ARMSTRONG, SERIES: INFUSIONS ACCENT CANOPIES, COLOR: "CHANNELED MIDNIGHT" #CHT, SIZE: 2' X 5', RADIUS: 60 DEGREE.
ACT1	ACOUSTICAL CEILING TILE	ARMSTRONG, SERIES: CIRRUS ANGLED TEGULAR #551, COLOR: "WHITE", SIZE: 24" X 24" X 15/16".
BBT1	BIOBASED TILE	ARMSTRONG, SERIES: MIGRATIONS, COLOR: "NATURAL BEIGE" #T3510 SIZE: 12" X 12" X 1/8".
CPT1	CARPET TILE	INTERFACE, STYLE #14648 ENTROPY, COLOR: "BASALT" #7238, SIZE: 19.69" X 19.69".
CR1	CRASH RAIL	C/S ACROVYN, MODEL: SCR-16SSV, FINISH: STAINLESS STEEL, SIZE: 5-1/2" X 1-1/2".
CT1	CERAMIC TILE (FIELD)	DALTILE, SERIES: SEMI GLOSS, COLOR: "ALMOND" #0135, SIZE: 6" X 6" X 5/16".
FRP1	FIBER REINFORCED PANELS	ARMSTRONG, SERIES: GEORGIAN #764, HIGH WASHABILITY, SQUARE LAY-IN, COLOR: "WHITE", SIZE: 24" X 24" X 5/8".
GR1	GROUT (KITCHEN WALL TILE)	TEC, SERIES: ACCUCOLOR EFX EPOXY SPECIAL EFFECTS GROUT, COLOR: #988 "PEARL".
GR2	GROUT (KITCHEN FLOOR TILE)	TEC, SERIES: ACCUCOLOR EFX EPOXY SPECIAL EFFECTS GROUT, COLOR: #973 "WARM TAUPE".
GR3	GROUT (DINING, TOILETS)	TEC, SERIES: ACCUCOLOR EFX EPOXY SPECIAL EFFECTS GROUT, COLOR: #939 "MIST".
GT1	GLASS TILE	CASA ITALIA SERIES: METALLICA MIX MOSAIC, COLOR: GRIGIO; #CITMMT2GR23, SIZE: 1"X1"(12"X12" SHEET).
IR1	IMPACT RESISTANT PANELS	C/S ACROVYN, SERIES: .040" QUATRO TEXTURED SHEET, COLOR: #929 "DYSTER GRAY".
LK1	LOCKER FINISH	LYON, SERIES: PREMIER COLORS, COLOR: #GY655-7G.
PRC1	PORCELAIN TILE (KITCHEN)	CROSSVILLE, SERIES: CROSS TREAD, COLOR: #CTSA585 "SEA MIST", SIZE: 8"X8".
PRC2	PORCELAIN TILE (KITCHEN BASE)	CROSSVILLE, SERIES: CROSS COLORS, COLOR: #A585 "SEA MIST", SIZE: 6"X8" COVE.
PRC3	PORCELAIN TILE (PRIMARY FIELD/PATTERN)	CROSSVILLE, SERIES: COLOR BLOX, COLOR: #A1108 "SEA OTTER", SIZE: 6"X6".
PRC4	PORCELAIN TILE (SECONDARY FIELD/BAND)	CROSSVILLE, SERIES: COLOR BLOX TOO, COLOR: #A1126 "GREY MATTER", SIZE: 6"X6".
PRC5	PORCELAIN TILE (PRIMARY FIELD)	CROSSVILLE, SERIES: COLOR BLOX TOO, COLOR: #A1108 "SEA OTTER", SIZE: 18"X18".
PRC6	PORCELAIN TILE (SECONDARY FIELD/PATTERN)	CROSSVILLE, SERIES: COLOR BLOX TOO, COLOR: #A1126 "GREY MATTER", SIZE: 18"X18".
PRC7	PORCELAIN TILE (PRIMARY FIELD/MOSAICS)	CROSSVILLE, SERIES: COLOR BLOX MOSAICS, COLOR: #A1108 "SEA OTTER", SIZE: 3"X3".
PRC8	PORCELAIN TILE (ACCENT-FLOOR PATTERN)	CROSSVILLE, SERIES: COLOR BLOX TOO, COLOR: #A1175 "PAJAMA PARTY", SIZE: 6"X12".
PRC9	PORCELAIN TILE (ACCENT-BANDS & INSET)	CROSSVILLE, SERIES: COLOR BLOX TOO, COLOR: #A1175 "PAJAMA PARTY", SIZE: 6"X6".
PRC10	PORCELAIN TILE (PRIMARY FIELD BASE)	CROSSVILLE, SERIES: COLOR BLOX, COLOR: #A1108 "SEA OTTER", SIZE: 6"X12" COVE.
PRC11	NOT USED	
PRC12	PORCELAIN TILE (SECONDARY FIELD/MOSAICS)	CROSSVILLE, SERIES: COLOR BLOX MOSAICS, COLOR: #A1126 "GREY MATTER", SIZE: 3"X3".
PRFP1	PREFABRICATED REFRIGERATOR / FREEZER PANEL	SEE FOOD SERVICE DRAWINGS.
PT1	PAINT (CEILING)	BENJAMIN MOORE, READY-MIXED INTERIOR, COLOR: #1-02 "SUPERWHITE", FINISH: EGGSHELL.
PT2	PAINT (GENERAL)	BENJAMIN MOORE, CLASSIC COLORS, COLOR: #861 "SHALE", FINISH: EGGSHELL.
PT3	PAINT (TRIM)	BENJAMIN MOORE, COLOR PREVIEW, COLOR: #HC-87 "ASHLEY GRAY", FINISH: SEMI GLOSS.
PT4	PAINT (ACCENT)	BENJAMIN MOORE, CLASSIC COLORS, COLOR: #734 "TROPICAL TEAL", FINISH: EGGSHELL.
PT5	PAINT (ACCENT)	BENJAMIN MOORE, CLASSIC COLORS, COLOR: #804 "CHICAGO BLUES", FINISH: EGGSHELL.
PT6	PAINT (ACCENT)	BENJAMIN MOORE, CLASSIC COLORS, COLOR: #805 "NEW YORK STATE OF MIND", FINISH: EGGSHELL.
RB1	RUBBER BASE (RESILIENT)	JOHNSONITE, SERIES: TIGHT LOCK (COVE TOE) #TCBR, COLOR: #48 "GRAY", SIZE: 4-3/8" HIGH (ROLLED GOODS).
RB2	RUBBER BASE (CARPET)	JOHNSONITE, SERIES: TIGHT LOCK (STRAIGHT TOE) #TDC, COLOR: #48 "GRAY", SIZE: 4-1/2" HIGH (ROLLED GOODS).
RM1	RECESSED MAT (ENTRY)	C/S GROUP "PEDIGRID", ALUMINUM LEVEL BASE FRAME & DRAIN PAN, CARPET INSERT: MONOTUFT HD #9321 PEWTER
SC1	SEALED CONCRETE	CLEAR.
SGA1	SIGNAGE ACCENT	SIGN SYSTEM 290, FINISH: "TURQUOISE" #266.
SGI1	SIGNAGE INSERT	SIGN SYSTEM 290, FINISH: "ASH" #211.
SGV1	SIGNAGE VINYL COPY	SIGN SYSTEM 290, FONT STYLE: HELVETICA, COLOR: #294 WINTER WHITE
SS1	SOLID SURFACE (TOILET VANITY)	CORIAN, COLOR: "DOVE", FINISH: SATIN, EDGE PROFILE: WATERFALL W/INTEGRAL BACKSPLASH
SS2	SOLID SURFACE (WINDOW SILLS)	CORIAN, COLOR: "OYSTER", FINISH: SATIN
SS3	SOLID SURFACE (LAVATORY)	BRADLEY, SERIES: TERREON RE, COLOR: "BIRCH BARK".
TP1	TOILET PARTITION	BRADLEY, SERIES: SENTINEL 400 OVERHEAD BRACED, MATERIAL: SOLID PHENOLIC CORE, COLOR: "EARTH WASH" #7213-58.
WS1	WINDOW SHADES	MECHOSHADE, SERIES: MECHO / 5 STANDARD BRACKET WITH FASCIA, SIZE: 3-1/2" X 3-15/16", MATERIAL: ECOVEIL DENSE BASKET WEAVE 3% OPENNESS FACTOR, COLOR: #1516 "EGGSHELL".

SCHEME#3

CODE	MATERIAL / CONTACT	DESCRIPTION
AC1	ACCENT CANOPY	ARMSTRONG, SERIES: INFUSIONS ACCENT CANOPIES, COLOR: "CHANNELED SUNSET" #CHT, SIZE: 4' X 10', RADIUS: 50 DEGREE.
AC2	ACCENT CANOPY	ARMSTRONG, SERIES: INFUSIONS ACCENT CANOPIES, COLOR: "CRYSTALINE FOCUS" #TCR, SIZE: 2' X 5', RADIUS: 60 DEGREE.
AC3	ACCENT CANOPY	ARMSTRONG, SERIES: INFUSIONS ACCENT CANOPIES, COLOR: "CHANNELED SUNSET" #CHT, SIZE: 2' X 5', RADIUS: 60 DEGREE.
ACT1	ACOUSTICAL CEILING TILE	ARMSTRONG, SERIES: CIRRUS ANGLED TEGULAR #551, COLOR: "WHITE", SIZE: 24" X 24" X 15/16".
BBT1	BIOBASED TILE	ARMSTRONG, SERIES: MIGRATIONS, COLOR: "SANDY BEIGE" #T3512, SIZE: 12" X 12" X 1/8".
CPT1	CARPET TILE	INTERFACE, STYLE #14648 ENTROPY, COLOR: "METAMORPHOSIS" #7204, SIZE: 19.69" X 19.69".
CR1	CRASH RAIL	C/S ACROVYN, MODEL: SCR-16SSV, FINISH: STAINLESS STEEL, SIZE: 5-1/2" X 1-1/2".
CT1	CERAMIC TILE (FIELD)	DALTILE, SERIES: SEMI GLOSS, COLOR: "CRISP LINEN" #0139, SIZE: 6" X 6" X 5/16".
FRP1	FIBER REINFORCED PANELS	ARMSTRONG, SERIES: GEORGIAN #764, HIGH WASHABILITY, SQUARE LAY-IN, COLOR: "WHITE", SIZE: 24" X 24" X 5/8".
GR1	GROUT (KITCHEN WALL TILE)	TEC, SERIES: ACCUCOLOR EFX EPOXY SPECIAL EFFECTS GROUT, COLOR: #902 "IVORY".
GR2	GROUT (KITCHEN FLOOR TILE)	TEC, SERIES: ACCUCOLOR EFX EPOXY SPECIAL EFFECTS GROUT, COLOR: #915 "LIGHT SMOKE".
GR3	GROUT (DINING, TOILETS)	TEC, SERIES: ACCUCOLOR EFX EPOXY SPECIAL EFFECTS GROUT, COLOR: #915 "LIGHT SMOKE".
GT1	GLASS TILE	CASA ITALIA, SERIES: METALLICA MIX #MMT1BGE23S.25 COLOR: BEIGE, SIZE: 1"X1"(12"X12" SHEET).
IR1	IMPACT RESISTANT PANELS	C/S ACROVYN, SERIES: .040" QUATRO TEXTURED SHEET, COLOR: #479 "CAPPUCINO".
LK1	LOCKER FINISH	LYON, SERIES: PREMIER COLORS, COLOR: #BN931-B6.
PRC1	PORCELAIN TILE (KITCHEN)	CROSSVILLE, SERIES: CROSS TREAD, COLOR: #CTSA750 "BROWN TWEED", SIZE: 8"X8".
PRC2	PORCELAIN TILE (KITCHEN BASE)	CROSSVILLE, SERIES: CROSS COLORS, COLOR: #A750 "BROWN TWEED", SIZE: 6"X8" COVE.
PRC3	PORCELAIN TILE (PRIMARY FIELD/PATTERN)	CROSSVILLE, SERIES: COLOR BLOX, COLOR: #A1107 "MUD PIE", SIZE: 6"X6".
PRC4	PORCELAIN TILE (SECONDARY FIELD/BAND)	CROSSVILLE, SERIES: COLOR BLOX, COLOR: #A1118 "CHOCOLATE CANDY", SIZE: 6"X6".
PRC5	PORCELAIN TILE (PRIMARY FIELD)	CROSSVILLE, SERIES: COLOR BLOX TOO, COLOR: #A1107 "MUD PIE", SIZE: 18"X18".
PRC6	PORCELAIN TILE (SECONDARY FIELD/PATTERN)	CROSSVILLE, SERIES: COLOR BLOX, COLOR: #A1118 "CHOCOLATE CANDY", SIZE: 18"X18".
PRC7	PORCELAIN TILE (PRIMARY FIELD/MOSAICS)	CROSSVILLE, SERIES: COLOR BLOX MOSAICS, COLOR: #A1107 "MUD PIE", SIZE: 3"X3".
PRC8	PORCELAIN TILE (ACCENT-FLOOR PATTERN)	CROSSVILLE, SERIES: COLOR BLOX TOO, COLOR: #A1172 "GRANDPA'S TIE", SIZE: 6"X12".
PRC9	PORCELAIN TILE (ACCENT-BANDS & INSET)	CROSSVILLE, SERIES: COLOR BLOX TOO, COLOR: #A1172 "GRANDPA'S TIE", SIZE: 6"X6".
PRC10	PORCELAIN TILE (PRIMARY FIELD BASE)	CROSSVILLE, SERIES: COLOR BLOX, COLOR: #A1107 "MUD PIE", SIZE: 6"X12" COVE.
PRC11	NOT USED	
PRC12	PORCELAIN TILE (SECONDARY FIELD/MOSAICS)	CROSSVILLE, SERIES: COLOR BLOX MOSAICS, COLOR: #A1118 "CHOCOLATE CANDY", SIZE: 3"X3".
PRFP1	PREFABRICATED REFRIGERATOR / FREEZER PANEL	SEE FOOD SERVICE DRAWINGS.
PT1	PAINT (CEILING)	BENJAMIN MOORE, READY-MIXED INTERIOR, COLOR: #1-02 "SUPERWHITE", FINISH: EGGSHELL.
PT2	PAINT (GENERAL)	BENJAMIN MOORE, COLOR PREVIEW, COLOR: #1067 "BLOND WOOD", FINISH: EGGSHELL.
PT3	PAINT (TRIM)	BENJAMIN MOORE, CLASSIC COLORS, COLOR: #1054 "SHERWOOD TAN", FINISH: SEMI GLOSS.
PT4	PAINT (ACCENT)	BENJAMIN MOORE, CLASSIC COLORS, COLOR: #1112 "SANDY VALLEY", FINISH: EGGSHELL.
PT5	PAINT (ACCENT)	BENJAMIN MOORE, CLASSIC COLORS, COLOR: #077 "FIERY OPAL", FINISH: EGGSHELL.
PT6	PAINT (ACCENT)	BENJAMIN MOORE, CLASSIC COLORS, COLOR: #496 "CHOPPED DILL", FINISH: EGGSHELL.
RB1	RUBBER BASE (RESILIENT)	JOHNSONITE, SERIES: TIGHT LOCK (COVE TOE) #TCBR, COLOR: #47 "BROWN", SIZE: 4-3/8" HIGH (ROLLED GOODS).
RB2	RUBBER BASE (CARPET)	JOHNSONITE, SERIES: TIGHT LOCK (STRAIGHT TOE) #TDC, COLOR: #47 "BROWN", SIZE: 4-1/2" HIGH (ROLLED GOODS).
RM1	RECESSED MAT (ENTRY)	C/S GROUP "PEDIGRID", ALUMINUM LEVEL BASE FRAME & DRAIN PAN, CARPET INSERT: MONOTUFT HD #9303 SANDBAR
SC1	SEALED CONCRETE	CLEAR.
SGA1	SIGNAGE ACCENT	SIGN SYSTEM 290, FINISH: "BUCKSKIN" #220.
SGI1	SIGNAGE INSERT	SIGN SYSTEM 290, FINISH: "DARK NEUTRAL" #201.
SGV1	SIGNAGE VINYL COPY	SIGN SYSTEM 290, FONT STYLE: HELVETICA, COLOR: #294 WINTER WHITE
SS1	SOLID SURFACE (TOILET VANITY)	LG, COLOR: #G604 "TIMBERWOLF", FINISH: SATIN, EDGE PROFILE: WATERFALL W/INTEGRAL BACKSPLASH
SS2	SOLID SURFACE (WINDOW SILLS)	CORIAN, COLOR: "ECRU", FINISH: SATIN
SS3	SOLID SURFACE (LAVATORY)	BRADLEY, SERIES: TERREON RE, COLOR: "OAT".
TP1	TOILET PARTITION	BRADLEY, SERIES: SENTINEL 400 OVERHEAD BRACED, MATERIAL: SOLID PHENOLIC CORE, COLOR: "NATURAL CANVAS" #7022-58.
WS1	WINDOW SHADES	MECHOSHADE, SERIES: MECHO / 5 STANDARD BRACKET WITH FASCIA, SIZE: 3-1/2" X 3-15/16", MATERIAL: ECOVEIL DENSE BASKET WEAVE 3% OPENNESS FACTOR, COLOR: #1516 "EGGSHELL".

SCHEME#4

CODE	MATERIAL / CONTACT	DESCRIPTION
AC1	ACCENT CANOPY	ARMSTRONG, SERIES: INFUSIONS ACCENT CANOPIES, COLOR: "VISION" #CHV, SIZE: 4' X 10', RADIUS: 50 DEGREE.
AC2	ACCENT CANOPY	ARMSTRONG, SERIES: INFUSIONS ACCENT CANOPIES, COLOR: "CRYSTALINE FOCUS" #TCR, SIZE: 2' X 5', RADIUS: 60 DEGREE.
AC3	ACCENT CANOPY	ARMSTRONG, SERIES: INFUSIONS ACCENT CANOPIES, COLOR: "VISION" #CHV, SIZE: 2' X 5', RADIUS: 60 DEGREE.
ACT1	ACOUSTICAL CEILING TILE	ARMSTRONG, SERIES: CIRRUS ANGLED TEGULAR #551, COLOR: "WHITE", SIZE: 24" X 24" X 15/16".
BBT1	BIOBASED TILE	ARMSTRONG, SERIES: MIGRATIONS, COLOR: "MUSHROOM BEIGE" #T3509, SIZE: 12" X 12" X 1/8".
CPT1	CARPET TILE	INTERFACE, STYLE #14648 ENTROPY, COLOR: "HEATH" #7220, SIZE: 19.69" X 19.69".
CR1	CRASH RAIL	C/S ACROVYN, MODEL: SCR-16SSV, FINISH: STAINLESS STEEL, SIZE: 5-1/2" X 1-1/2".
CT1	CERAMIC TILE (FIELD)	DALTILE, SERIES: SEMI GLOSS, COLOR: "ALMOND" #0135, SIZE: 6" X 6" X 5/16".
FRP1	FIBER REINFORCED PANELS	ARMSTRONG, SERIES: GEORGIAN #764, HIGH WASHABILITY, SQUARE LAY-IN, COLOR: "WHITE", SIZE: 24" X 24" X 5/8".
GR1	GROUT (KITCHEN WALL TILE)	TEC, SERIES: ACCUCOLOR EFX EPOXY SPECIAL EFFECTS GROUT, COLOR: #988 "PEARL".
GR2	GROUT (KITCHEN FLOOR TILE)	TEC, SERIES: ACCUCOLOR EFX EPOXY SPECIAL EFFECTS GROUT, COLOR: #915 "LIGHT SMOKE".
GR3	GROUT (DINING, TOILETS)	TEC, SERIES: ACCUCOLOR EFX EPOXY SPECIAL EFFECTS GROUT, COLOR: #973 "WARM TAUPE".
GT1	GLASS TILE	DALTILE, SERIES: GLASS REFLECTIONS, #GR09 COLOR: KINETIC KHAKI, SIZE: 1"X1" (12"X12" SHEET).
IR1	IMPACT RESISTANT PANELS	C/S ACROVYN, SERIES: .040" QUATRO TEXTURED SHEET, COLOR: #305 "MUSHROOM".
LK1	LOCKER FINISH	LYON, SERIES: PREMIER COLORS, COLOR: #BN931-B6.
PRC1	PORCELAIN TILE (KITCHEN)	CROSSVILLE, SERIES: CROSS TREAD, COLOR: #CTSA750 "BROWN TWEED", SIZE: 8"X8".
PRC2	PORCELAIN TILE (KITCHEN BASE)	CROSSVILLE, SERIES: CROSS COLORS, COLOR: #A750 "BROWN TWEED", SIZE: 6"X8" COVE.
PRC3	PORCELAIN TILE (PRIMARY FIELD/PATTERN)	CROSSVILLE, SERIES: COLOR BLOX, COLOR: #A1108 "SEA OTTER", SIZE: 6"X6".
PRC4	PORCELAIN TILE (SECONDARY FIELD/BAND)	CROSSVILLE, SERIES: COLOR BLOX, COLOR: #A1114 "TREE HOUSE", SIZE: 6"X6".
PRC5	PORCELAIN TILE (PRIMARY FIELD)	CROSSVILLE, SERIES: COLOR BLOX TOO, COLOR: #A1108 "SEA OTTER", SIZE: 18"X18".
PRC6	PORCELAIN TILE (SECONDARY FIELD/PATTERN)	CROSSVILLE, SERIES: COLOR BLOX, COLOR: #A1114 "TREE HOUSE", SIZE: 18"X18".
PRC7	PORCELAIN TILE (PRIMARY FIELD/MOSAICS)	CROSSVILLE, SERIES: COLOR BLOX MOSAICS, COLOR: #A1108 "SEA OTTER", SIZE: 3"X3".
PRC8	PORCELAIN TILE (ACCENT-FLOOR PATTERN)	CROSSVILLE, SERIES: COLOR BLOX TOO, COLOR: #A1176 "TABBY CAT", SIZE: 6"X12".
PRC9	PORCELAIN TILE (ACCENT-BANDS & INSET)	CROSSVILLE, SERIES: COLOR BLOX TOO, COLOR: #A1176 "TABBY CAT", SIZE: 6"X6".
PRC10	PORCELAIN TILE (PRIMARY FIELD BASE)	CROSSVILLE, SERIES: COLOR BLOX, COLOR: #A1108 "SEA OTTER", SIZE: 6"X12" COVE.
PRC11	NOT USED	
PRC12	PORCELAIN TILE (SECONDARY FIELD/MOSAICS)	CROSSVILLE, SERIES: COLOR BLOX MOSAICS, COLOR: #A1114 "TREE HOUSE", SIZE: 3"X3".
PRFP1	PREFABRICATED REFRIGERATOR / FREEZER PANEL	SEE FOOD SERVICE DRAWINGS.
PT1	PAINT (CEILING)	BENJAMIN MOORE, READY-MIXED INTERIOR, COLOR: #1-02 "SUPERWHITE", FINISH: EGGSHELL.
PT2	PAINT (GENERAL)	BENJAMIN MOORE, CLASSIC COLORS, COLOR: #982 "CEDAR KEY", FINISH: EGGSHELL.
PT3	PAINT (TRIM)	BENJAMIN MOORE, CLASSIC COLORS, COLOR: #999 "RUSTIC TAUPE", FINISH: SEMI GLOSS.
PT4	PAINT (ACCENT)	BENJAMIN MOORE, HISTORICAL COLORS, COLOR: #HC-49 "MAYFLOWER RED", FINISH: EGGSHELL.
PT5	PAINT (ACCENT)	BENJAMIN MOORE, COLOR PREVIEW, COLOR: #1301 "SPANISH RED", FINISH: EGGSHELL.
PT6	PAINT (ACCENT)	BENJAMIN MOORE, CLASSIC COLORS, COLOR: #1238 "FALCON BROWN", FINISH: EGGSHELL.
RB1	RUBBER BASE (RESILIENT)	JOHNSONITE, SERIES: TIGHT LOCK (COVE TOE) #TCBR, COLOR: #44 "DARK BROWN", SIZE: 4-3/8" HIGH (ROLLED GOODS).
RB2	RUBBER BASE (CARPET)	JOHNSONITE, SERIES: TIGHT LOCK (STRAIGHT TOE) #TDC, COLOR: #44 "DARK BROWN", SIZE: 4-1/2" HIGH (ROLLED GOODS).
RM1	RECESSED MAT (ENTRY)	C/S GROUP "PEDIGRID", ALUMINUM LEVEL BASE FRAME & DRAIN PAN, CARPET INSERT: MONOTUFT HD #7304 SANDSTONE
SC1	SEALED CONCRETE	CLEAR.
SGA1	SIGNAGE ACCENT	SIGN SYSTEM 290, FINISH: "PAPRIKA" #227.
SGI1	SIGNAGE INSERT	SIGN SYSTEM 290, FINISH: "DARK NEUTRAL" #201.
SGV1	SIGNAGE VINYL COPY	SIGN SYSTEM 290, FONT STYLE: HELVETICA, COLOR: #294 WINTER WHITE
SS1	SOLID SURFACE (TOILET VANITY)	LG, COLOR: #G73 "MESA GRANITE", FINISH: SATIN, EDGE PROFILE: WATERFALL W/INTEGRAL BACKSPLASH
SS2	SOLID SURFACE (WINDOW SILLS)	CORIAN, COLOR: "WHISPER", FINISH: SATIN
SS3	SOLID SURFACE (LAVATORY)	BRADLEY, SERIES: TERREON RE, COLOR: "BIRCH BARK".
TP1	TOILET PARTITION	BRADLEY, SERIES: SENTINEL 400 OVERHEAD BRACED, MATERIAL: SOLID PHENOLIC CORE, COLOR: "LABRADOR GRANITE" #3692-58.
WS1	WINDOW SHADES	MECHOSHADE, SERIES: MECHO / 5 STANDARD BRACKET WITH FASCIA, SIZE: 3-1/2" X 3-15/16", MATERIAL: ECOVEIL DENSE BASKET WEAVE 3% OPENNESS FACTOR, COLOR: #1502 "BEIGE".

US Army Corps of Engineers
Norfolk District

MARK	DATE	DESCRIPTION	BY	APP.

DATE: 11-25-09
DESIGNED: EAE | CHECKED: EAE
DRAWN: EAE | SUBMITTED: RTB
PROJECT NO. | NORFOLK DISTRICT FILE NO.
DRAWING NO. NM | SPECIFICATION NO.
Last worked on: —
File name: AF602.DWG
Plot scale: 1:1

NORFOLK DISTRICT
CORPS OF ENGINEERS
NORFOLK, VIRGINIA

2600 - PERSON TRAINEE
DINING FACILITY PROTOTYPE
ONE STORY OPTION

FINISH LEGEND

SHEET REFERENCE NUMBER
AF602
SHEET 59 OF 171

H:\PJ\2850\CAD\2850_2600 Soldier AIT - One Story\CAD\Sheets\A\..\..\Constructs\G\G-Tblnk.dwg Wed, 18 Nov 2009 - 2:04pm eedwards

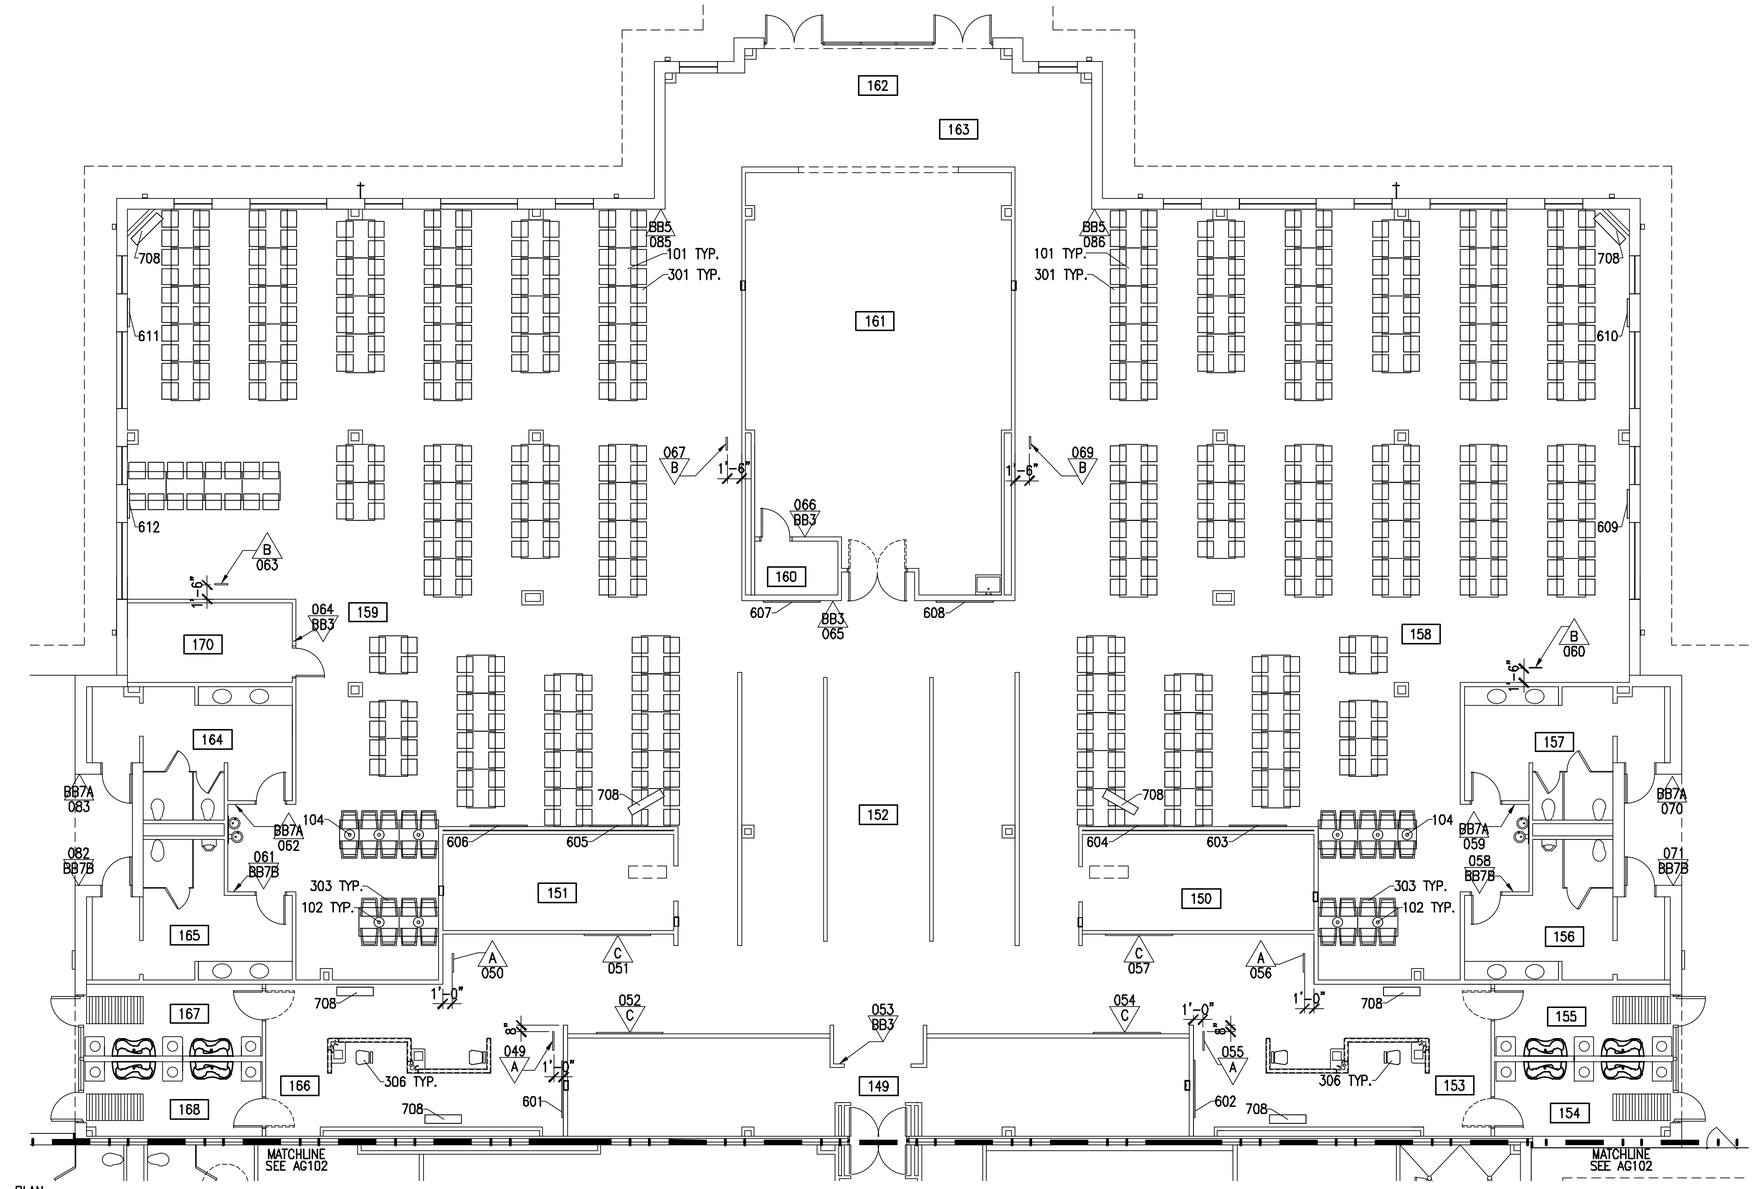

FURNITURE FOOTPRINT AND SIGNAGE PLAN-AREA 'A'

1/8"=1'-0"

ROOM LEGEND			THIS SHEET ONLY
149	SERVICE AREA #1	157,164	WOMEN
150	SERVICE AREA #3	158	DINING AREA B
151	SERVICE AREA #2	159	DINING AREA A
152	SALAD BAR	160	STORAGE
153,166	HEAD COUNT	161	DISHWASHING
154,155,162,167,168	VESTIBULE	163	TRAY RETURN
156,165	MEN	170	ELEC. CLOSET

NOTES — THIS SHEET ONLY

1. FURNITURE SHOWN N.I.C.
2. CENTER SIGNS 060, 063, 067, 069 OVER BEVERAGE STATION EQUIPMENT.
3. CENTER SIGNS 051, 052, 054 AND 057 BETWEEN END WALL AND EDGE OF VENT HOOD.
4. CENTER SIGN 050, AND 056 OVER ADJACENT WALL.
5. SEE SHEET AG601 FOR SIGNAGE SCHEDULE AND DETAILS.

FURNITURE LEGEND — THIS SHEET ONLY

101	DINING TABLE	606	ARTWORK
102	CAFE TABLE	607	ARTWORK
104	CAFE TABLE	608	ARTWORK
301	DINING CHAIR	609	ARTWORK
303	DINING STOOL	610	ARTWORK
306	TASK STOOL	611	ARTWORK
601	ARTWORK	612	ARTWORK
602	ARTWORK	708	TELEVISION
603	ARTWORK		
604	ARTWORK		
605	ARTWORK		

GRAPHIC SCALE

1/8" = 1'-0" 0 5' 10' 15' 30'

SIGNAGE LEGEND

TYPE NUMBER — SIGNAGE LOCATION SYMBOL

KEY PLAN

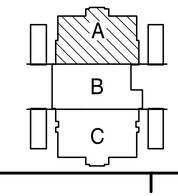

US Army Corps of Engineers
Norfolk District

MARK	DATE	DESCRIPTION	BY	APP.

DESIGNED: EAE
DRAWN: EAE
CHECKED: DNM
SUBMITTED: RTB
DATE: 11-25-09
SCALE: 1/8"=1'-0"
PROJECT NO.
NORFOLK DISTRICT FILE NO.
SPECIFICATION NO.
DRAWING NO.
Plot scale: 1:1
Last saved on: —
File name: AG101.DWG

NORFOLK DISTRICT
CORPS OF ENGINEERS
NORFOLK, VIRGINIA

2600 - PERSON TRAINEE
DINING FACILITY PROTOTYPE
ONE STORY OPTION

FURNITURE FOOTPRINT AND
SIGNAGE PLAN - AREA 'A'

SHEET REFERENCE NUMBER
AG101
SHEET 60 OF 171

H:\PJ\2850\CAD\2850_2600 Soldier AIT - One Story\CAD\Sheets\A\..\..\Constructs\G\G-Tblnk.dwg Wed, 18 Nov 2009 - 2:04pm eedwards

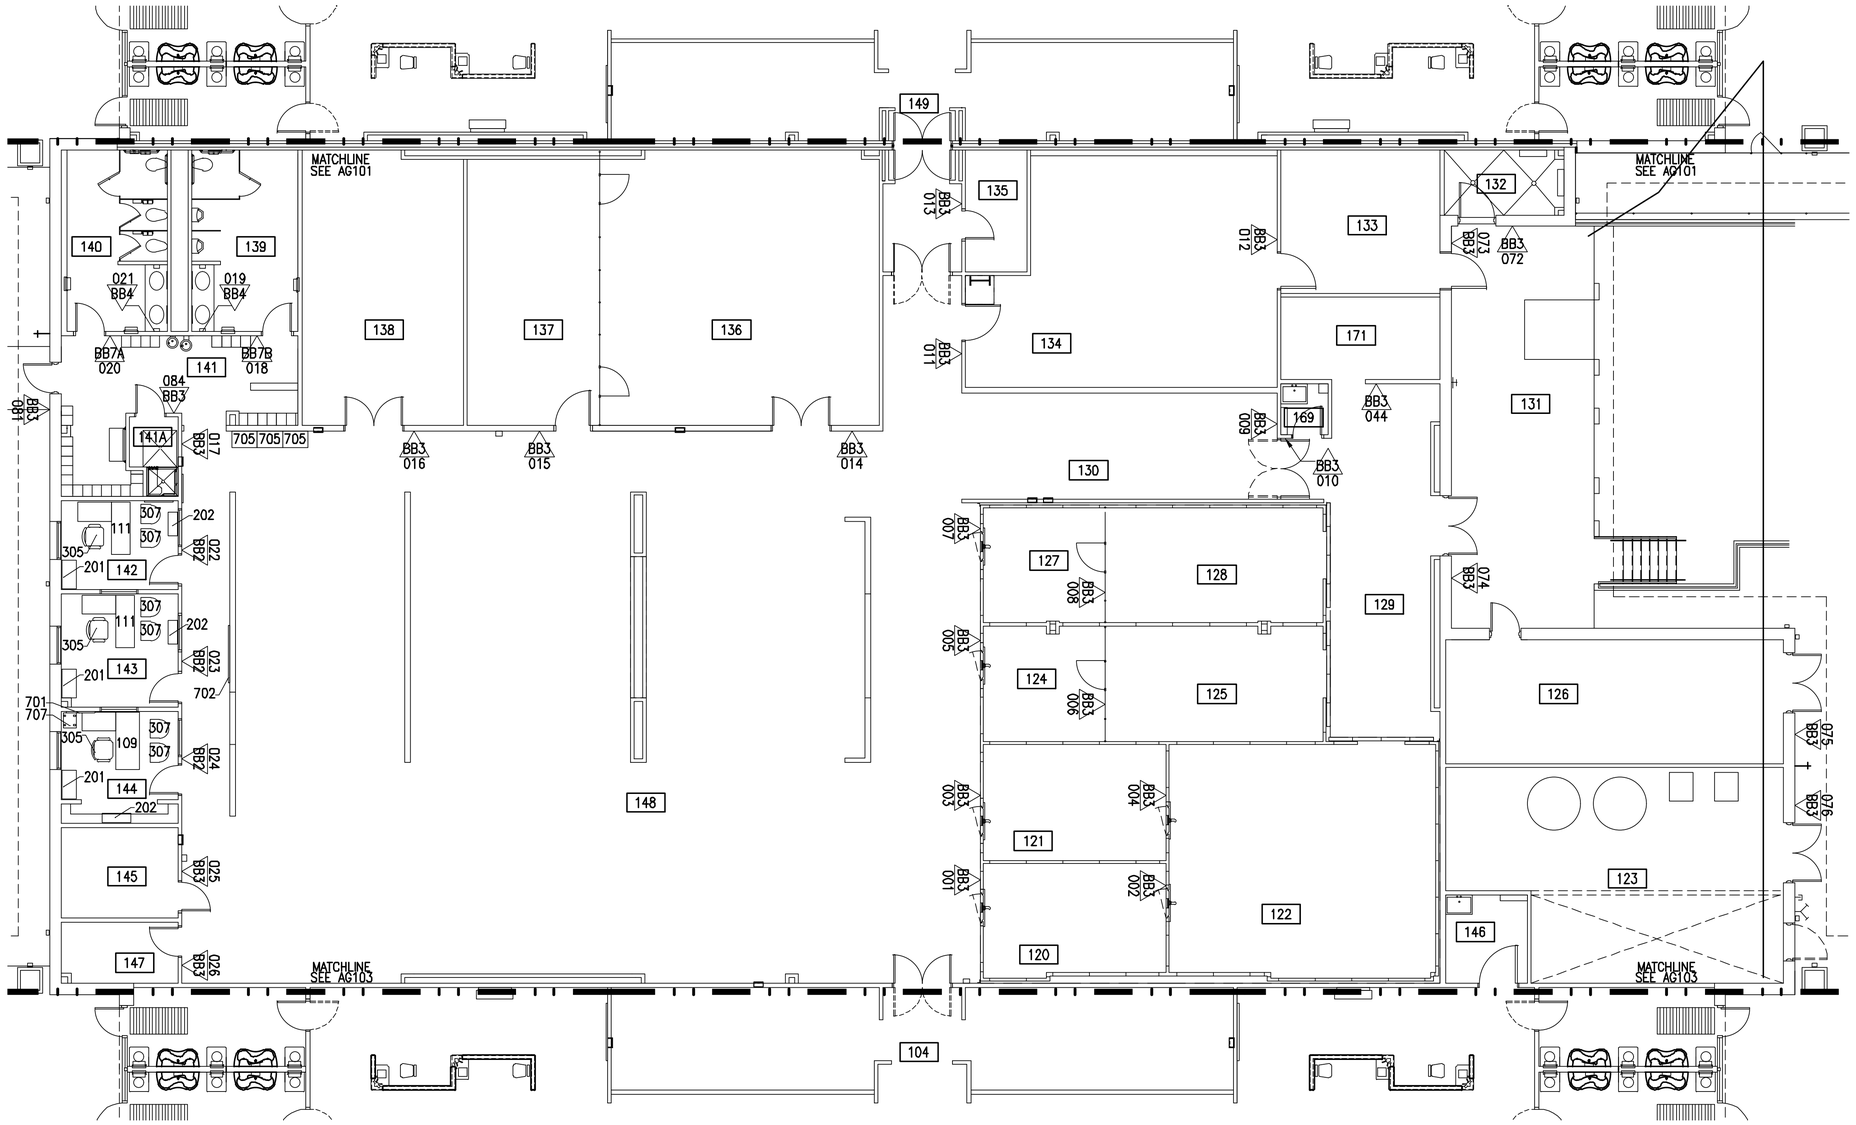

PLAN NORTH

FURNITURE FOOTPRINT AND SIGNAGE PLAN-AREA 'B'

1/8"=1'-0"

ROOM LEGEND — THIS SHEET ONLY

104,149	SERVICE AREA #1	126	ELECTRICAL ROOM	133	INSUL CONTAINER DROP OFF	140	WOMEN	148	KITCHEN
120	ISSUE FREEZER	127	ISSUE REFRIG.	134	FIELD FEEDING	141	LOCKER ROOM	169	JANITOR
121	THAW REFRIG	128	PRODUCE REFRIG.	135	SODA ROOM	141A	SHOWER ROOM	171	RECYCLING
122	FREEZER	129	RECEIVING	136	DRY STORAGE	142,143,144	OFFICE		
123	MECHANICAL ROOM	130	BREAD STORAGE	137	DRY STORAGE ISSUE	145	COMMUNICATIONS ROOM		
124	ISSUE REFRIG.	131	COMPANY LOADING DOCK	138	PAPER STORAGE	146	JANITOR		
125	MEAT AND DAIRY REFRIG.	132	CAN WASH	139	MEN	147	SODA ROOM		

NOTES — THIS SHEET ONLY

1. FURNITURE SHOWN N.I.C.
2. SEE SHEET AF601 FOR SIGNAGE SCHEDULE AND DETAILS.

FURNITURE LEGEND — THIS SHEET ONLY

109 LEFT RETURN DESK UNIT
111 LEFT RETURN DESK UNIT
201 LATERAL FILE
202 BOOKCASE
305 TASK CHAIR WITH ARMS
307 SIDE CHAIR
701 MARKER BOARD
702 MARKER BOARD
705 COAT RACK
707 SAFE

GRAPHIC SCALE

1/8" = 1'-0" 0 5' 10' 15' 30'

SIGNAGE LEGEND

TYPE NUMBER — SIGNAGE LOCATION SYMBOL

KEY PLAN

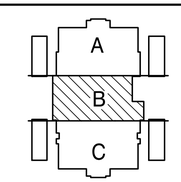

US Army Corps of Engineers
Norfolk District

MARK	DATE	DESCRIPTION	BY	APP.

DESIGNED: EAE
DRAWN: EAE
CHECKED: DNM
SUBMITTED: RTB
DATE: 11-25-09
SCALE: 1/8"=1'-0"
NORFOLK DISTRICT FILE NO.
PROJECT NO.
SPECIFICATION NO.
DRAWING NO. —
Plot scale: 1:1
Last worked on: —
File name: AG102.DWG

NORFOLK DISTRICT
CORPS OF ENGINEERS
NORFOLK, VIRGINIA

2600 - PERSON TRAINEE
DINING-FACILITY PROTOTYPE
ONE STORY OPTION

FURNITURE FOOTPRINT AND
SIGNAGE PLAN - AREA 'B'

SHEET REFERENCE NUMBER
AG102
SHEET 61 OF 171

H:\PJ\2850\CAD\2850_2600 Soldier AIT - One Story\CAD\Sheets\A\..\..\Constructs\G\G-Tblnk.dwg Wed, 18 Nov 2009 - 2:04pm eedwards

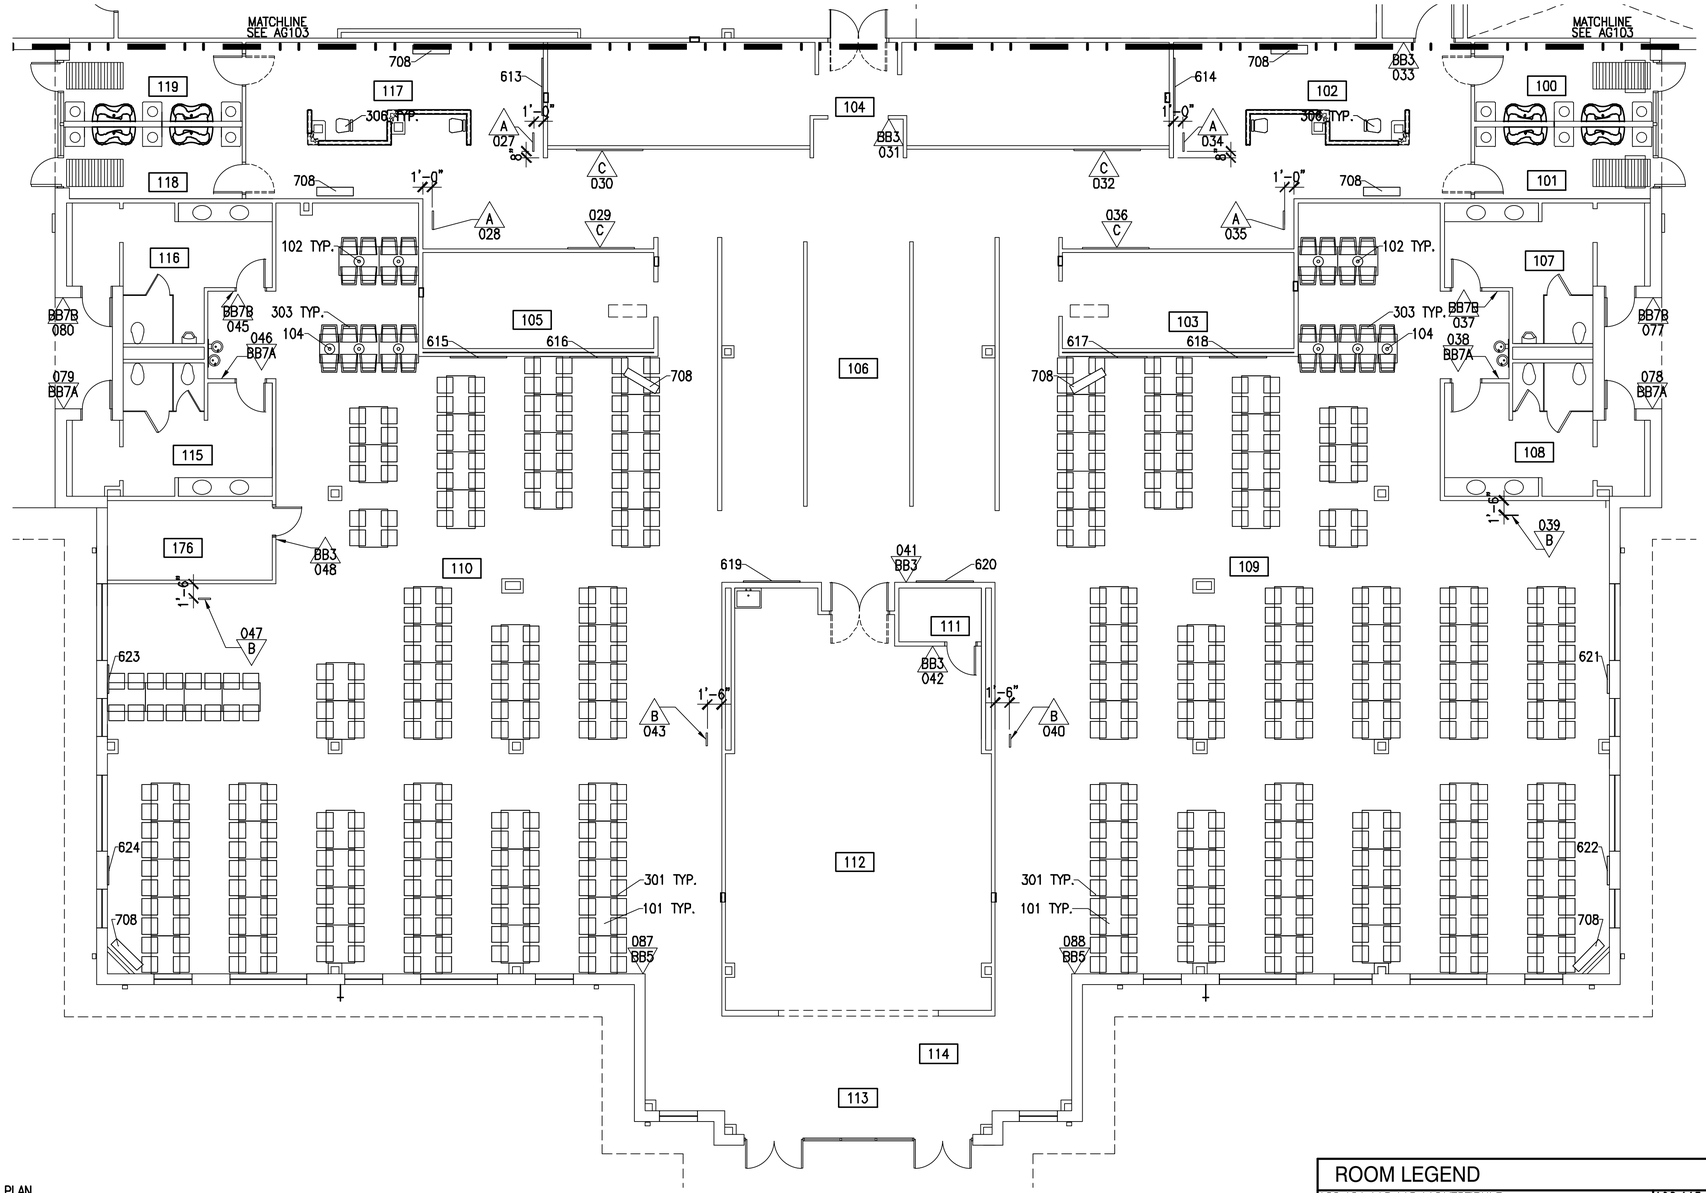

PLAN NORTH

FURNITURE FOOTPRINT AND SIGNAGE PLAN-AREA 'C'

1/8"=1'-0"

ROOM LEGEND — THIS SHEET ONLY

100,101,113,118,119	VESTIBULE	108,115	WOMEN
102,117	HEAD COUNT	109	DINING AREA B
103	SERVICE AREA #3	110	DINING AREA A
104	SERVICE AREA #1	111	STORAGE
105	SERVICE AREA #2	112	DISHWASHING
106	SALAD BAR	114	TRAY RETURN
107,116	MEN	176	ELEC. CLOSET

NOTES — THIS SHEET ONLY

1. FURNITURE SHOWN N.I.C.
2. CENTER SIGNS 039, 040, 043, 047 OVER BEVERAGE STATION EQUIPMENT.
3. CENTER SIGNS 029, 030, 032 AND 036 BETWEEN END WALL AND EDGE OF VENT HOOD.
4. CENTER SIGN 028, 035 OVER ADJACENT WALL.
5. SEE SHEET AG601 FOR SIGNAGE SCHEDULE AND DETAILS.

FURNITURE LEGEND — THIS SHEET ONLY

101	DINING TABLE	618	ARTWORK
102	CAFE TABLE	619	ARTWORK
104	CAFE TABLE	620	ARTWORK
301	DINING CHAIR	621	ARTWORK
303	DINING STOOL	622	ARTWORK
306	TASK STOOL	623	ARTWORK
613	ARTWORK	624	ARTWORK
614	ARTWORK	708	TELEVISION
615	ARTWORK		
616	ARTWORK		
617	ARTWORK		

GRAPHIC SCALE

1/8" = 1'-0" 0 5' 10' 15' 30'

SIGNAGE LEGEND

TYPE NUMBER — SIGNAGE LOCATION SYMBOL

KEY PLAN

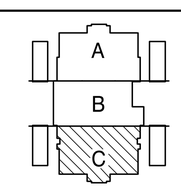

US Army Corps of Engineers
Norfolk District

MARK	DATE	DESCRIPTION	BY	APP.

DESIGNED: EAE
DRAWN: EAE
PROJECT NO.
DRAWING NO. –
Last worked on: –
File name: AG103.DWG

CHECKED: DNM
SUBMITTED: RTB
NORFOLK DISTRICT FILE NO.
SPECIFICATION NO.

DATE: 11-25-09
SCALE: 1/8"=1'-0"
Plot scale: 1:1

NORFOLK DISTRICT
CORPS OF ENGINEERS
NORFOLK, VIRGINIA

2600 - PERSON TRAINEE
DINING FACILITY PROTOTYPE
ONE STORY OPTION

FURNITURE FOOTPRINT AND SIGNAGE PLAN - AREA 'C'

SHEET REFERENCE NUMBER
AG103
SHEET 62 OF 171

H:\P\2850\CAD\2850_2600 Soldier AIT – One Story\CAD\Sheets\A\..\..\Constructs\G\G-Tblink.dwg Wed, 18 Nov 2009 – 2:04pm eedwards

SIGNAGE SCHEDULE

FIRST FLOOR					FIRST FLOOR CON'T				
CODE	LOCATION	TYPE	COPY	REMARKS	CODE	LOCATION	TYPE	COPY	REMARKS
001	148	BB3	120 ISSUE FREEZER	BRAILLE	047	110	B	BEVERAGE SYMBOL	GRAPHIC ONLY
002	120	BB3	122 FREEZER	BRAILLE	048	110	BB3	176 ELECTRICAL CLOSET	BRAILLE
003	148	BB3	121 THAW REFRIG	BRAILLE	049	166	A	FORK KNIFE & PLATE SYMBOL	GRAPHIC ONLY
004	121	BB3	122 FREEZER	BRAILLE	050	166	A	FORK KNIFE & PLATE SYMBOL	GRAPHIC ONLY
005	148	BB3	124 ISSUE REFRIG	BRAILLE	051	152	C	GRILL	
006	124	BB3	125 MEAT & DAIRY REFRIG	BRAILLE	052	152	C	ENTREES	
007	148	BB3	127 ISSUE REFRIG	BRAILLE	053	152	BB3	148 STAFF ONLY	BRAILLE
008	127	BB3	128 PRODUCE REFRIG	BRAILLE	054	152	C	ENTREES	
009	148	BB3	129 RECEIVING	BRAILLE	055	153	A	FORK KNIFE & PLATE SYMBOL	GRAPHIC ONLY
010	129	BB3	169 JANITOR	BRAILLE	056	153	A	FORK KNIFE & PLATE SYMBOL	GRAPHIC ONLY
011	130	BB3	134 FIELD FEEDING	BRAILLE	057	152	C	GRILL	
012	134	BB3	133 INSUL. CONT. DROP OFF	BRAILLE	058	109	BB7B	RESTROOM	BRAILLE
013	130	BB3	135 SODA ROOM	BRAILLE	059	158	BB7A	RESTROOM	BRAILLE
014	148	BB3	136 DRY STORAGE	BRAILLE	060	158	B	BEVERAGE SYMBOL	GRAPHIC ONLY
015	148	BB3	137 DRY STORAGE ISSUE	BRAILLE	061	159	BB7B	RESTROOM	BRAILLE
016	148	BB3	138 PAPER STORAGE	BRAILLE	062	159	BB7A	RESTROOM	BRAILLE
017	148	BB3	141 LOCKER ROOM	BRAILLE	063	159	B	BEVERAGE SYMBOL	GRAPHIC ONLY
018	141	BB7B	RESTROOM	BRAILLE	064	159	BB3	170 ELECTRICAL CLOSET	BRAILLE
019	139	BB4	EMPLOYEES MUST WASH HANDS BEFORE RETURNING TO WORK	BRAILLE	065	152	BB3	161 STAFF ONLY	BRAILLE
					066	161	BB3	160 STORAGE	BRAILLE
020	141	BB7A	RESTROOM	BRAILLE	067	159	B	BEVERAGE SYMBOL	BRAILLE
021	140	BB4	EMPLOYEES MUST WASH HANDS BEFORE RETURNING TO WORK	BRAILLE	068	NOT USED			
					069	158	B	BEVERAGE SYMBOL	GRAPHIC ONLY
022	148	BB2	142 T.B.D.	BRAILLE	070	EXTERIOR	BB7-A	RESTROOM	BRAILLE
023	148	BB2	143 T.B.D.	BRAILLE	071	EXTERIOR	BB7-B	RESTROOM	BRAILLE
024	148	BB2	144 T.B.D.	BRAILLE	072	131	BB3	132 CAN WASH	BRAILLE
025	148	BB3	145 COMM ROOM	BRAILLE	073	131	BB3	133 INSULATED CONTAINER DROP OFF	BRAILLE
026	148	BB3	147 SODA ROOM	BRAILLE	074	131	BB3	129 RECEIVING	BRAILLE
027	117	A	FORK KNIFE & PLATE SYMBOL	GRAPHIC ONLY	075	EXTERIOR	BB3	126 ELECTRICAL ROOM STAFF ONLY	BRAILLE
028	117	A	FORK KNIFE & PLATE SYMBOL	GRAPHIC ONLY	076	EXTERIOR	BB3	123 MECHANICAL ROOM	BRAILLE
029	105	C	GRILL		077	EXTERIOR	BB7-B	RESTROOM	BRAILLE
030	104	C	ENTREES		078	EXTERIOR	BB7-A	RESTROOM	BRAILLE
031	106	BB3	104 STAFF ONLY	BRAILLE	079	EXTERIOR	BB7-A	RESTROOM	BRAILLE
032	104	C	ENTREES		080	EXTERIOR	BB7-B	RESTROOM	BRAILLE
033	102	BB3	146 JANITOR	BRAILLE	081	EXTERIOR	BB3	141 STAFF ONLY	BRAILLE
034	102	A	FORK KNIFE & PLATE SYMBOL	GRAPHIC ONLY	082	EXTERIOR	BB7-B	RESTROOM	BRAILLE
035	102	A	FORK KNIFE & PLATE SYMBOL	GRAPHIC ONLY	083	EXTERIOR	BB7-A	RESTROOM	BRAILLE
036	103	C	GRILL		084	141	BB3	141A SHOWER ROOM	BRAILLE
037	109	BB7B	RESTROOM	BRAILLE	085	159	BB5	MAXIMUM OCCUPANCY NOT TO EXCEED 264 PERSONS	BRAILLE
038	109	BB7A	RESTROOM	BRAILLE	086	158	BB5	MAXIMUM OCCUPANCY NOT TO EXCEED 286 PERSONS	BRAILLE
039	109	B	BEVERAGE SYMBOL	GRAPHIC ONLY	087	110	BB5	MAXIMUM OCCUPANCY NOT TO EXCEED 264 PERSONS	BRAILLE
040	109	B	BEVERAGE SYMBOL	GRAPHIC ONLY	088	109	BB5	MAXIMUM OCCUPANCY NOT TO EXCEED 286 PERSONS	BRAILLE
041	106	BB3	112 STAFF ONLY	BRAILLE					
042	112	BB3	111 STORAGE	BRAILLE					
043	110	B	BEVERAGE SYMBOL	GRAPHIC ONLY					
044	129	BB3	171 RECYCLING	BRAILLE					
045	110	BB7B	RESTROOM	BRAILLE					
046	110	BB7A	RESTROOM	BRAILLE					

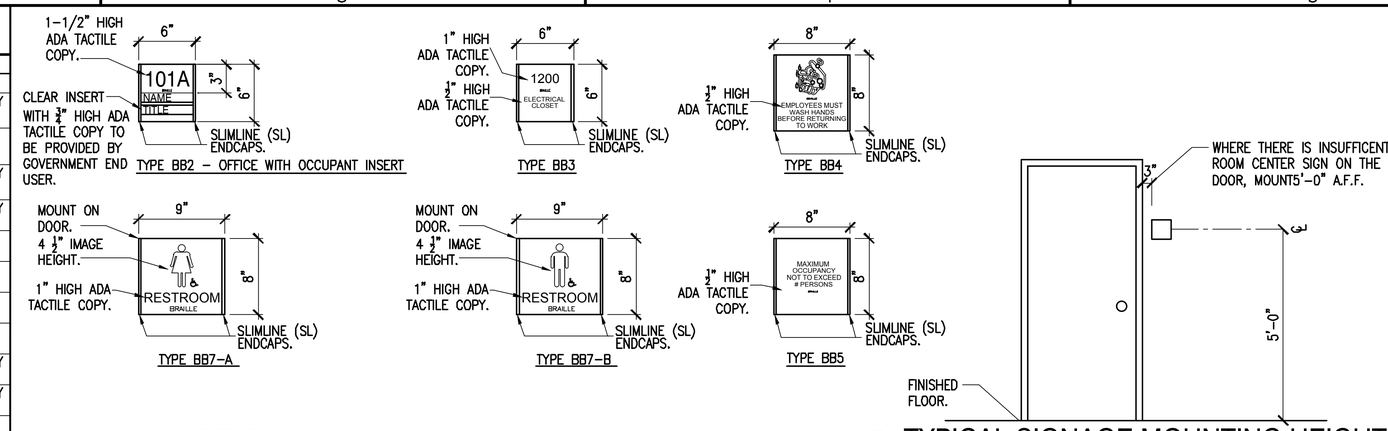

C2 SIGNAGE TYPICALS
1-1/2"=1'-0"

C4 TYPICAL SIGNAGE MOUNTING HEIGHT
1/2"=1'-0"

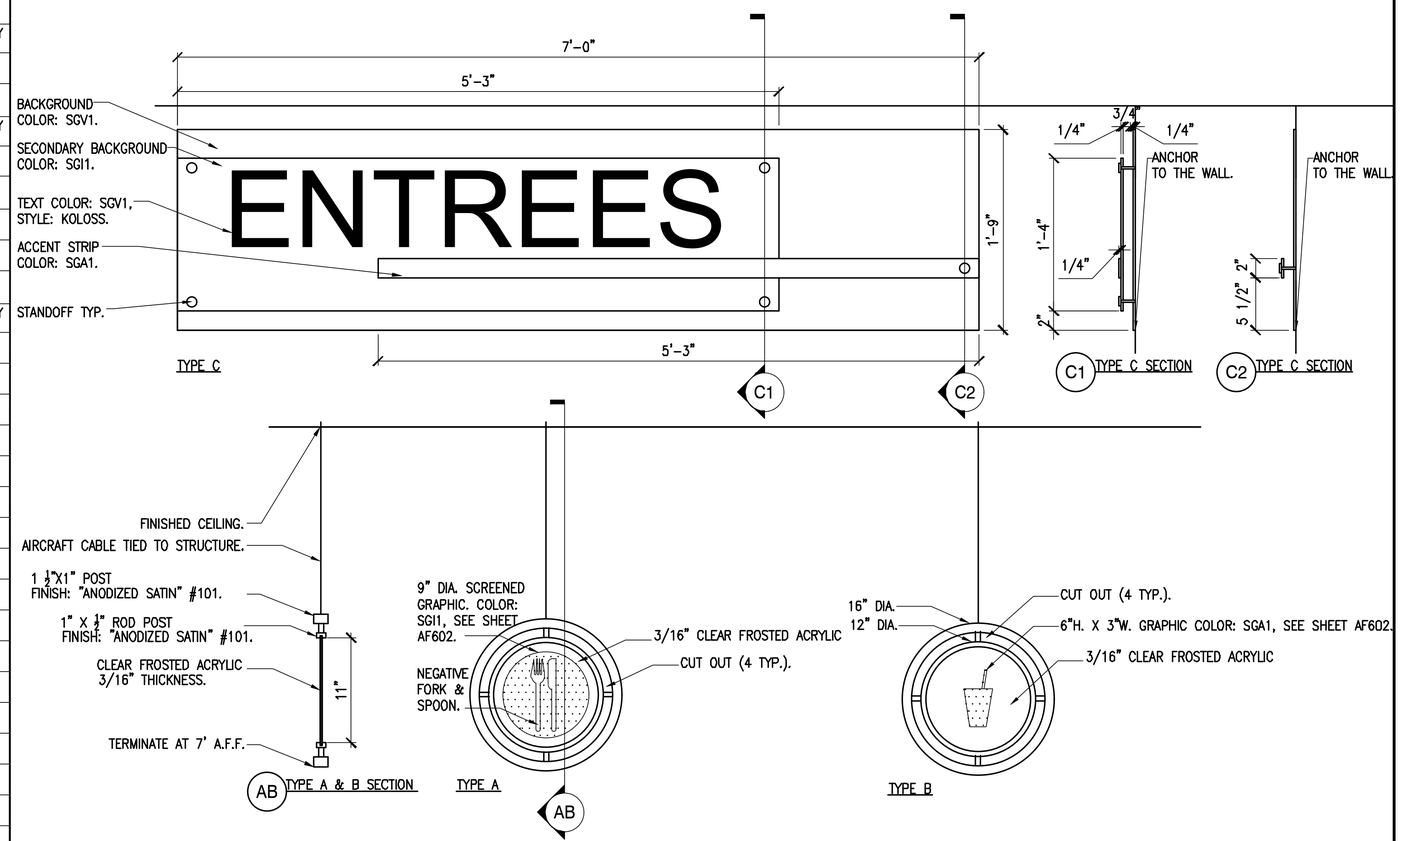

A2 SERVICE IDENTIFICATION SIGNAGE TYPICALS
1-1/2"=1'-0"

NOTES

1. GENERAL CONTRACTOR SHALL GENERATE AND SUBMIT A SIGN SCHEDULE TO OWNER FOR REVIEW AND APPROVAL PRIOR TO COMMENCEMENT OF WORK.
2. SEE FINISH LEGEND CODES SGA1, SGI1, AND SGV1 SHEET AF602 FOR SIGNAGE FINISH INFORMATION.
3. DESIGN BASED ON SYSTEM 2/90. EQUAL OPTIONS WILL BE CONSIDERED. SUBMIT SAMPLES/SHOP DRAWINGS TO DESIGNER FOR APPROVAL.

THIS SHEET ONLY

4. ANCHOR GENERAL SIGNAGE AND SIGN TYPE C TO THE WALL. USE PRESSURE SENSITIVE TAPE WHERE MOUNTED TO DOOR.
5. MATCH EXTERIOR SIGNAGE TO BASE STANDARDS.
6. DO NOT MECHANICALLY FASTEN SIGNAGE UNITS TO RATED AND/OR UL TESTED COMPONENTS.

GRAPHIC SCALE

1/2" = 1'-0" 0 6" 1' 2' 3' 4' 5'

1 1/2" = 1'-0" 0 3" 6" 9" 1' 2'

US Army Corps of Engineers
Norfolk District

MARK	DATE	DESCRIPTION	BY	APP.

DESIGNED: EAE | CHECKED: DNM | DATE: 11-25-09
DRAWN: EAE | SUBMITTED: RTB | SCALE: VARIES
PROJECT NO. | NORFOLK DISTRICT FILE NO. | SPECIFICATION NO.
DRAWING NO. — | Plot scale: 1:1
Last saved on — File name: AG601.DWG

NORFOLK DISTRICT
CORPS OF ENGINEERS
NORFOLK, VIRGINIA

2600 - PERSON TRAINEE
DINING FACILITY PROTOTYPE
ONE STORY OPTION

SIGNAGE SCHEDULE AND TYPICALS

SHEET REFERENCE NUMBER
AG601
SHEET 63 OF 171

H:\PJ\2850\CAD\2850_2600 Soldier AIT - One Story\CAD\Sheets\A\..\..\Constructs\G\G-Tblnk.dwg Wed, 18 Nov 2009 - 2:04pm eedwards

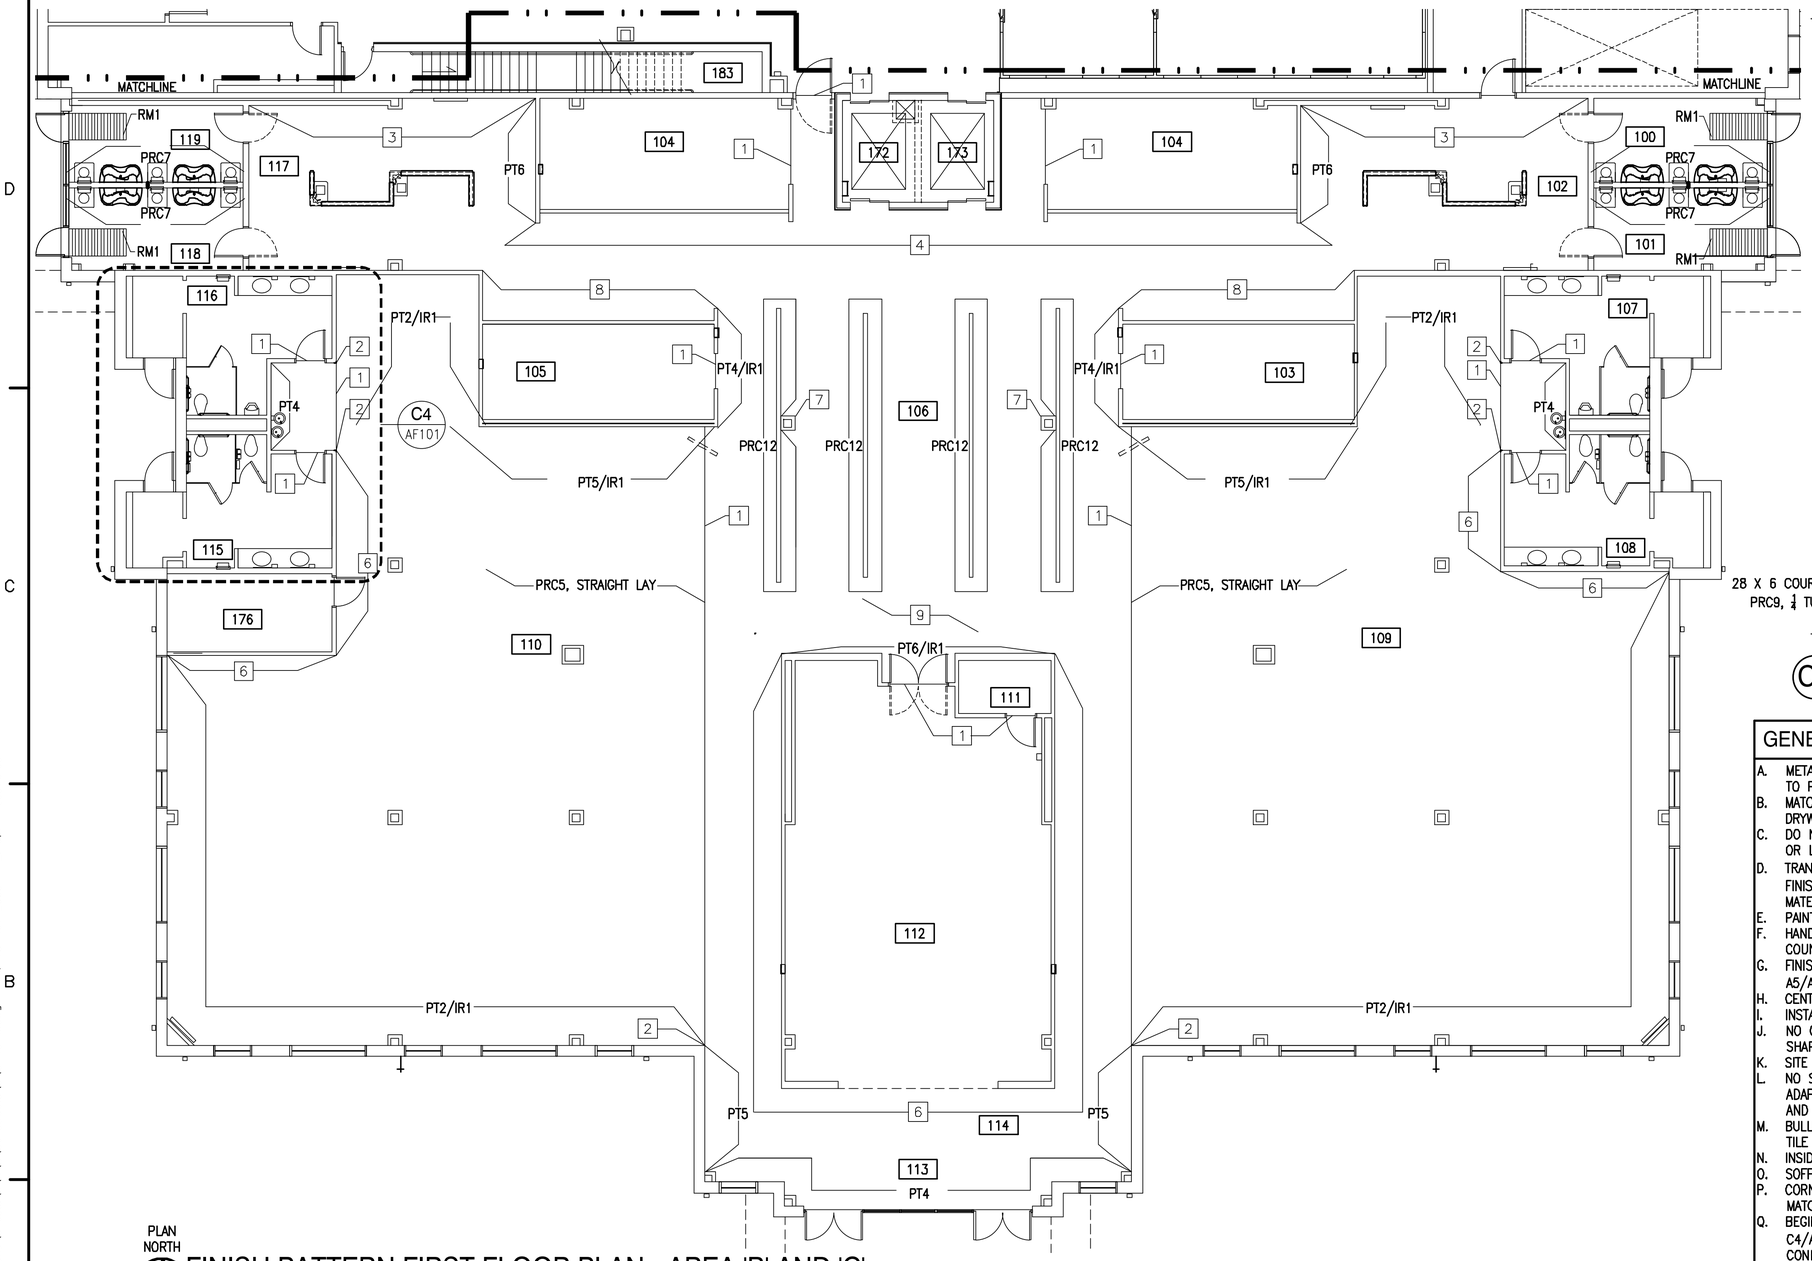

PLAN NORTH

FINISH PATTERN FIRST FLOOR PLAN - AREA 'B' AND 'C'

1/8"=1'-0"

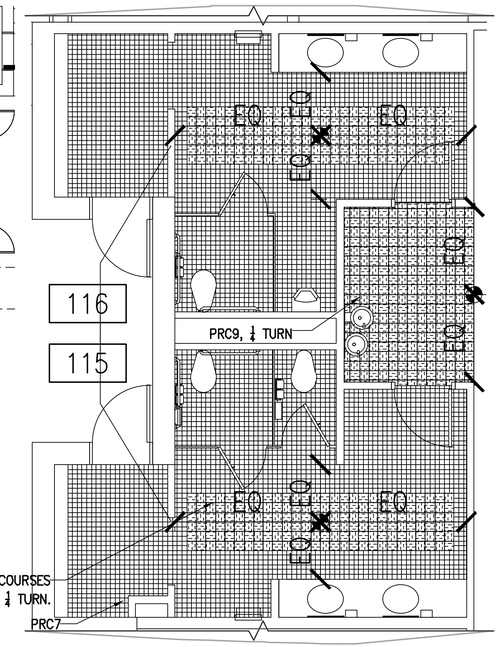

C4 ENLARGED FINISH PLAN

1/4"=1'-0"

GENERAL FINISH NOTES

A. METAL DOOR FRAMES AND INTERIOR METAL DOORS TO BE ENAMEL PAINT; MATCH TO PT3. U.O.N.
B. MATCH FINISH OF COVERS FOR RETURN AIR DUCTS, VENTS, & REGISTERS IN DRYWALL CEILINGS AND WALLS TO ADJACENT SURFACES.
C. DO NOT PAINT PRE-FINISHED ITEMS, FINISHED METAL SURFACES, OPERATING PARTS, OR LABELS.
D. TRANSITION STRIPS TO BE SCHLUTER; RENO-AEVT COLOR: "ALUMINUM"; MATERIAL / FINISH AS SPECIFIED / HEIGHT AS REQUIRED. PROVIDE AT CHANGE OF FLOOR MATERIAL TYPE. CENTER UNDER DOOR.
E. PAINTED SURFACES SHALL BE PT2 UNLESS OTHERWISE NOTED OR SCHEDULED.
F. HANDWASH STATIONS TO BE BRADLEY, EXPRESS LAVATORY SERIES, FINISH SS3; COUNTERTOPS AND BACKSPLASHES TO BE SS1; WINDOW SILLS TO BE SS2.
G. FINISH PILASTERS AND COLUMNS TO MATCH ADJACENT WALL FINISH U.O.N.; SEE A5/AF601, TYP. COLUMN ELEV. ROOMS 109 & 110.
H. CENTER TILE PATTERNS VERTICALLY AND HORIZONTALLY OVER TILED AREA U.O.N.
I. INSTALL BBT1 NON-CHECKERED PATTERN.
J. NO CUT TILES IN PATTERN FIELD. TRIM UNITS: MATCHING BEAD AND CORNER SHAPES TO BE COORDINATED WITH FIELD TILE.
K. SITE ADAPT AE WILL SELECT SCHEME FOR ADAPTATION TO THEIR BUILDING.
L. NO SUBSTITUTIONS WILL BE ALLOWED WITHOUT PRIOR APPROVAL FROM SITE ADAPT AE FOR ANY MATERIAL OR COLOR AS SHOWN ON THE PLANS AND SPECIFICATIONS.
M. BULLNOSE ALL EXPOSED EDGES AND OUTSIDE CORNERS OF CERAMIC WALL TILE AND PORCELAIN TILE BASE.
N. INSIDE MOUNT WS1 ON EACH WINDOW.
O. SOFFITS TO BE PT2 UNLESS OTHERWISE NOTED OR SCHEDULED.
P. CORNER GUARDS FOR KITCHEN AND SUPPORT SPACES TO MATCH CR1. MATCH FINISH OF ALL RECESSED RESILIENT CORNER GUARDS TO IR1.
Q. BEGIN RESTROOM TILE INSTALLATION FROM TARGET POINTS NOTED ON C4/AF101. MIRROR CONFIGURATION FOR ROOMS 107,108,207,&208. REPEAT CONFIGURATION FOR ROOMS 215 & 216.
R. ELEVATOR CAB WALLS AND CEILING TO BE PREFABRICATED BRUSHED STAINLESS STEEL. COORDINATE CAB INTERIOR HEIGHT WITH ELEVATOR MANUFACTURER.

KEYNOTES — THIS SHEET ONLY

1. FLOOR FINISH CHANGE.
2. ALIGN.
3. DESIGNATED AREA FOR UNIT SPECIFIC ARTWORK.
4. SEE C3/AF601.
5. NOT USED.
6. SEE A3/AF601.
7. SEE A4/AF601.
8. SEE B4/AF601.
9. SEE B4/AF102.

SYMBOL LEGEND

WORKING POINT

GRAPHIC SCALE

1/8" = 1'-0" 0 5' 10' 15' 30'

1/4" = 1'-0" 0 1' 5' 10' 15'

ROOM LEGEND — THIS SHEET ONLY

100,101,113,118,119	VESTIBULE	114	TRAY RETURN
102,117	HEAD COUNT	172,173	ELEVATOR
103	SERVICE AREA #3	176	ELEC. CLOSET
104	SERVICE AREA #1	183	STAIRS
105	SERVICE AREA #2		
106	SALAD BAR		
107,116	MEN		
108,115	WOMEN		
109	DINING AREA B		
110	DINING AREA A		
111	STORAGE		
112	DISHWASHING		

KEY PLAN

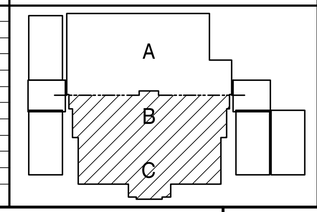

US Army Corps of Engineers
Norfolk District

MARK	DATE	DESCRIPTION	BY	APP.

DESIGNED: EAE
DRAWN: KC/EAE
PROJECT NO.
DRAWING NO.
Last worked on:
File name: AF101.DWG
CHECKED: SRD
SUBMITTED: RTR
NORFOLK DISTRICT FILE NO.
SPECIFICATION NO.
Plot scale: 1:1
DATE: 08-05-08
SCALE: VARIES

NORFOLK DISRTICT
CORPS OF ENGINEERS
NORFOLK, VIRGINIA

2600 - PERSON TRAINEE
DINING FACILITY PROTOTYPE
TWO STORY OPTION

FINISH PATTERN FIRST FLOOR
PLAN-AREA 'C'

SHEET REFERENCE NUMBER
AF101
SHEET 76 OF 201

H:\PJ\2850\CAD\2850_2600 Soldier AIT - Two Story\CAD\Sheets\A\..\..\Constructs\G\G-Tblnk.dwg Wed, 18 Nov 2009 - 2:19pm eedwards

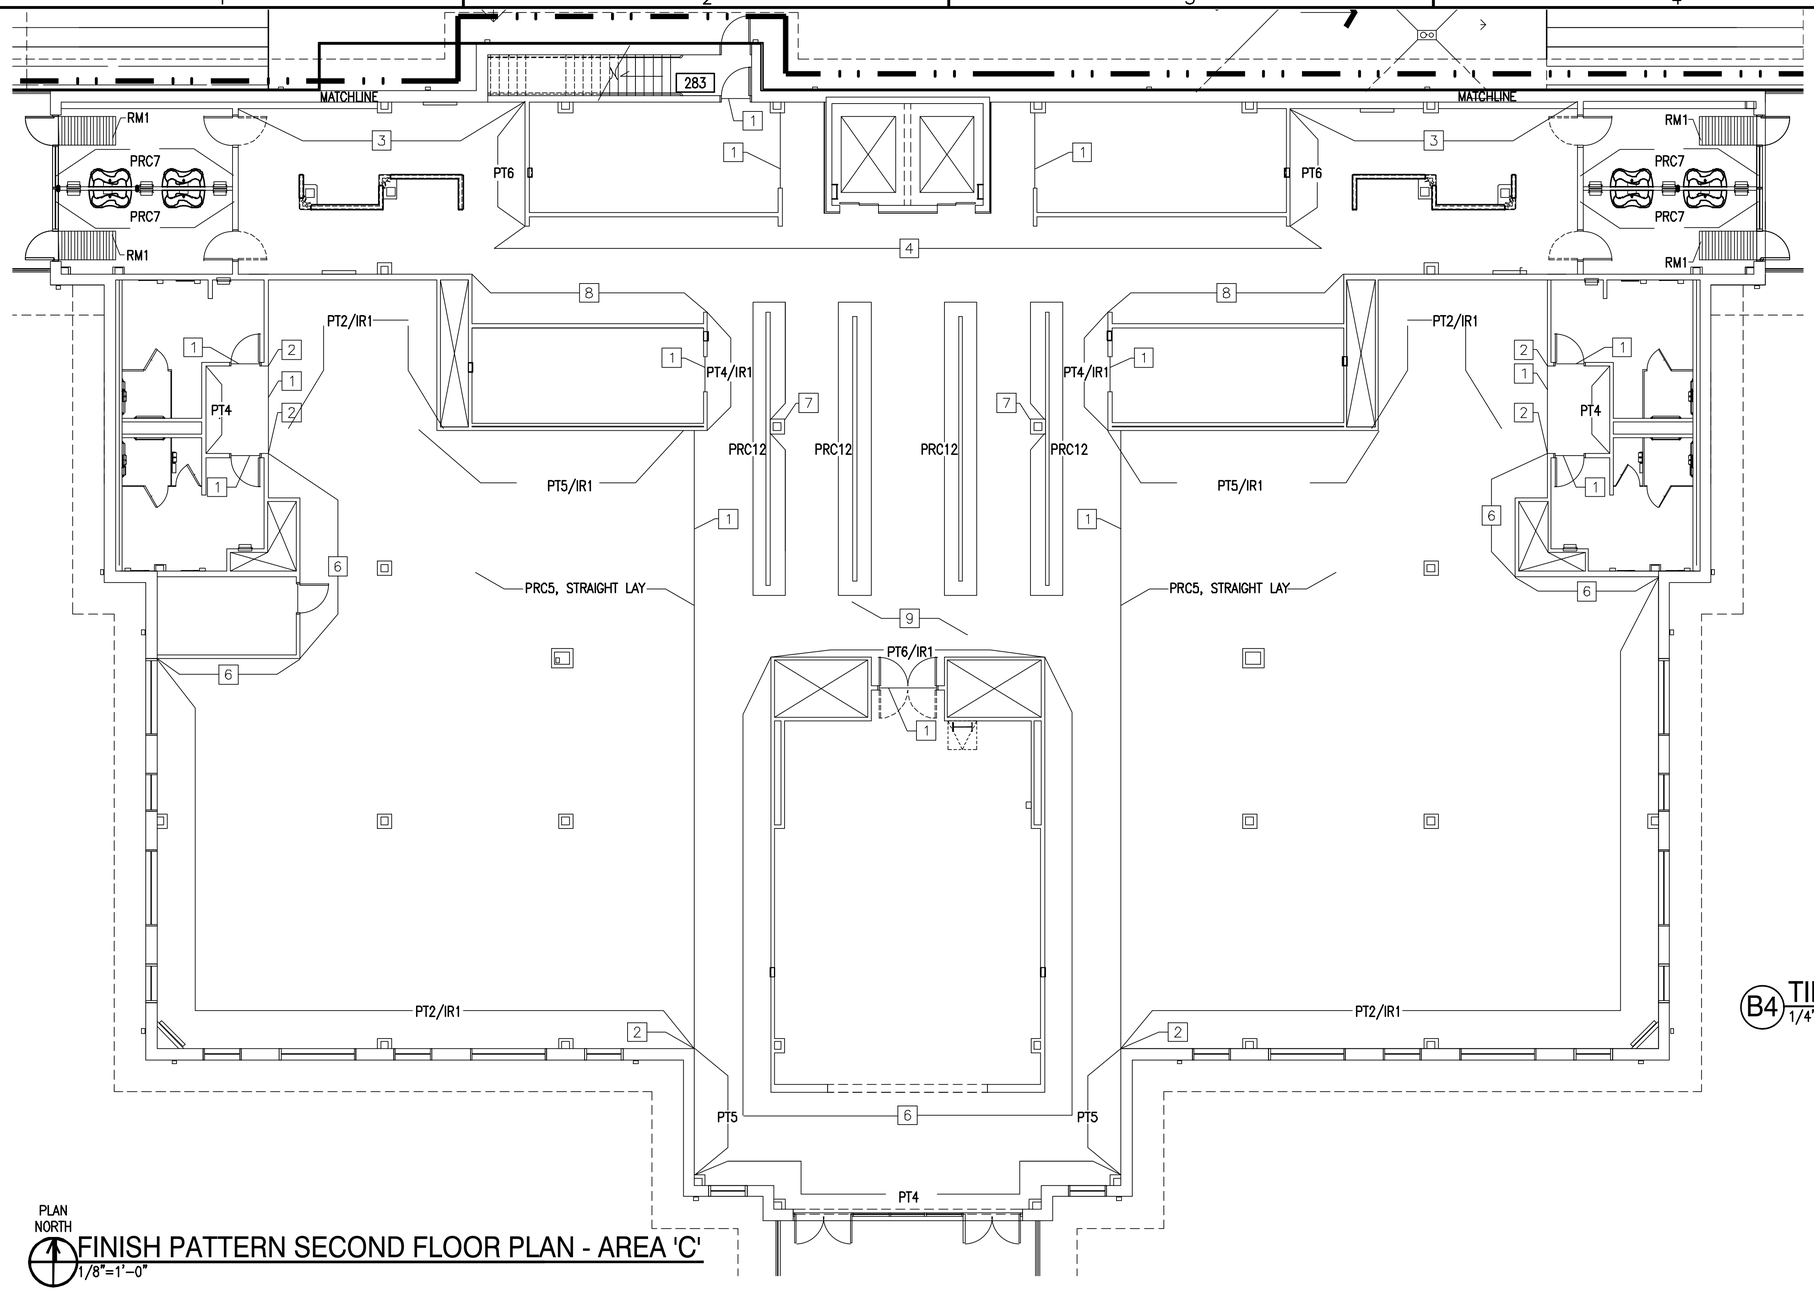

PLAN NORTH

FINISH PATTERN SECOND FLOOR PLAN - AREA 'C'

1/8"=1'-0"

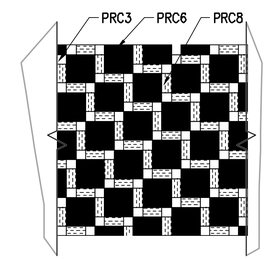

B4 TILE PATTERN

1/4"=1'-0"

NOTES THIS SHEET ONLY

1. FLOOR FINISH CHANGE.
2. ALIGN.
3. DESIGNATED AREA FOR UNIT SPECIFIC ARTWORK.
4. SEE C3/AF601.
5. NOT USED.
6. SEE A3/AF601.
7. SEE A4/AF601.
8. SEE B4/AF601.
9. SEE B4/AF102.

GRAPHIC SCALE

1/8" = 1'-0" 0 5' 10' 15' 30'

1/4" = 1'-0" 0 1' 5' 10' 15'

ROOM LEGEND THIS SHEET ONLY

200,201,213,218,219	VESTIBULE
202,217	HEAD COUNT
203	SERVICE AREA #3
204	SERVICE AREA #1
205	SERVICE AREA #2
206	SALAD BAR
207,216	MEN
208,215	WOMEN
209	DINING AREA B
210	DINING AREA A
212	DISHWASHING
214	TRAY RETURN
220	ELEC. CLOSET
283	STAIRS

KEY PLAN

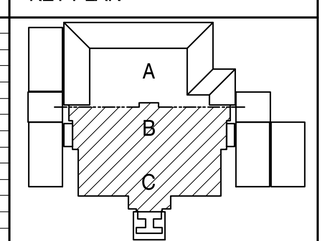

US Army Corps of Engineers
Norfolk District

MARK	DATE	DESCRIPTION	BY	APP

DESIGNED: EAE
DRAWN: KC/ EAE
PROJECT NO. —
DRAWING NO. —
Last worked on: —
File name: AF102.DWG

CHECKED: SBD
SUBMITTED: RTB
NORFOLK DISTRICT FILE NO.
SPECIFICATION NO.
Plot scale: 1-1

DATE: 08-05-08
SCALE: VARIES

NORFOLK DISTRICT
CORPS OF ENGINEERS
NORFOLK, VIRGINIA

2600 - PERSON TRAINEE
DINING FACILITY PROTOTYPE
TWO STORY OPTION

FINISH PATTERN SECOND FLOOR
PLAN-AREA 'C'

SHEET REFERENCE NUMBER
AF102
SHEET 77 OF 201

H:\PJ\2850\CAD\2850_2600 Soldier AIT - Two Story\CAD\Sheets\A\..\..\Constructs\G\G-Tblnk.dwg Wed, 18 Nov 2009 - 2:19pm eedwards

FINISH SCHEDULE

ROOM NO.	ROOM NAME	FLOOR MATERIAL	FLOOR CODE	BASE MATERIAL	BASE CODE	WALLS MATERIAL	WALLS CODE	CEILING MATERIAL	CEILING CODE	HEIGHT	REMARKS
100, 101 118, 119	VESTIBULE	PORCELAIN TILE/ RECESSED MAT	PRC3,6,8 /RM1	PORCELAIN TILE	PRC10	PAINT/PORCELAIN TILE	PT2/PRC7	ACOUSTICAL CEILING TILE	ACT1	9'-4"	1
200, 201, 218, 219	VESTIBULE	PORCELAIN TILE/ RECESSED MAT	PRC3,6,8 /RM1	PORCELAIN TILE	PRC10	PAINT/PORCELAIN TILE	PT2/PRC7	ACOUSTICAL CEILING TILE	ACT1	9'-4"	1
102, 117 202, 217	HEAD COUNT	PORCELAIN TILE	PRC3,6,8	PORCELAIN TILE	PRC10	IMPACT RESISTANT WAINSCOT /PAINT/PORCELAIN TILE	IR1/PT2,6,4/PRC5	ACOUSTICAL CEILING TILE/GWB PAINT	ACT1/PT1	10'-0"	1
103, 203	SERVICE AREA #3	PORCELAIN TILE	PRC1	PORCELAIN TILE	PRC2	PORCELAIN TILE	PRC5,9	FIBER REINFORCED PANEL	FRP1	9'-4"	1
104, 204	SERVICE AREA #1	PORCELAIN TILE	PRC1,3,6,8	PORCELAIN TILE	PRC10	IMPACT RESISTANT WAINSCOT /PAINT/PORCELAIN TILE	IR1/PT4/PRC5,9	FIBER REINFORCED PANEL	FRP1	9'-4"	1,5
105, 205	SERVICE AREA #2	PORCELAIN TILE	PRC1	PORCELAIN TILE	PRC2	PORCELAIN TILE	PRC5,9	FIBER REINFORCED PANEL	FRP1	9'-4"	1
106, 206	SALAD BAR	PORCELAIN TILE	PRC3,6,8	PORCELAIN TILE	PRC10	IMPACT RESISTANT WAINSCOT /PAINT/PORC. TILE/GLASS TILE	IR1/PT2,4,6/ PRC3,6,12/GT1	GWB PAINT / ACCENT CANOPY	PT1/AC2	VARIES	1,2,5
107, 116 207, 216	MEN	PORCELAIN TILE	PRC7,9	–	–	PORCELAIN TILE/GLASS TILE	PRC5,9/GT1	ACOUSTICAL CEILING TILE	ACT1	9'-0"	1,4
108, 115 208, 215	WOMEN	PORCELAIN TILE	PRC7,9	–	–	PORCELAIN TILE/GLASS TILE	PRC5,9/GT1	ACOUSTICAL CEILING TILE	ACT1	9'-0"	1,4
109, 209	DINING AREA B	PORCELAIN TILE	PRC3,5,6,8	PORCELAIN TILE	PRC10	IMPACT RESISTANT WAINSCOT /PAINT/PORCELAIN TILE/ GLASS TILE	IR1/PT2,4,5/ PRC4,5/GT1	ACOUS.CLNG. TILE/ ACNT.CAN/GWB PAINT	ACT1/PT1 AC1/AC3	10'-0" (VARIES)	1,2,5
110, 210	DINING AREA A	PORCELAIN TILE	PRC3,5,6,8	PORCELAIN TILE	PRC10	IMPACT RESISTANT WAINSCOT /PAINT/PORCELAIN TILE/ GLASS TILE	IR1/PT2,4,5/ PRC4,5/GT1	ACOUS.CLNG. TILE/ ACNT.CAN/GWB PAINT	ACT1/PT1 AC1/AC3	10'-0" (VARIES)	1,2,5
111	STORAGE	BIOBASED TILE	BBT1	RUBBER	RB1	PAINT	PT2	FIBER REINFORCED PANEL	FRP1	10'-0"	
112, 212	DISHWASHING	PORCELAIN TILE	PRC1	PORCELAIN TILE	PRC2	CERAMIC TILE	CT1	FIBER REINFORCED PANEL	FRP1	VARIES	
113, 213	VESTIBULE	PORCELAIN TILE	PRC3,6,8	PORCELAIN TILE	PRC10	PAINT	PT4,5	ACOUSTICAL CEILING TILE/GWB PAINT	ACT1/PT1	9'-4"	1
114, 214	TRAY RETURN	PORCELAIN TILE	PRC3,6,8	PORCELAIN TILE	PRC10	PAINT/PORCELAIN TILE/ /GLASS TILE	PT5/PRC4,5/GT1	ACOUSTICAL CEILING TILE/GWB PAINT	ACT1/PT1	9'-4"	1
120	ISSUE FREEZER	SEALED CONCRETE	SC1	PREFAB. REFRIG. /FREEZER PANEL	PRFP1	PREFAB. REFRIG. /FREEZER PANEL	PRFP1	PREFAB. REFRIG. /FREEZER PANEL	PRFP1	EXPOSED	
121	THAW REFRIG.	SEALED CONCRETE	SC1	PREFAB. REFRIG. /FREEZER PANEL	PRFP1	PREFAB. REFRIG. /FREEZER PANEL	PRFP1	PREFAB. REFRIG. /FREEZER PANEL	PRFP1	EXPOSED	
122	FREEZER	SEALED CONCRETE	SC1	PREFAB. REFRIG. /FREEZER PANEL	PRFP1	PREFAB. REFRIG. /FREEZER PANEL	PRFP1	PREFAB. REFRIG. /FREEZER PANEL	PRFP1	EXPOSED	
123	MECHANICAL ROOM	SEALED CONCRETE	SC1	RUBBER	RB1	PAINT	PT2	GWB PAINT	PT1	EXPOSED	
124	ISSUE REFRIG.	SEALED CONCRETE	SC1	PREFAB. REFRIG. /FREEZER PANEL	PRFP1	PREFAB. REFRIG. /FREEZER PANEL	PRFP1	PREFAB. REFRIG. /FREEZER PANEL	PRFP1	EXPOSED	
125	MEAT & DAIRY REFRIG.	SEALED CONCRETE	SC1	PREFAB. REFRIG. /FREEZER PANEL	PRFP1	PREFAB. REFRIG. /FREEZER PANEL	PRFP1	PREFAB. REFRIG. /FREEZER PANEL	PRFP1	EXPOSED	
126	ELECTRICAL ROOM	SEALED CONCRETE	SC1	RUBBER	RB1	PAINT	PT2	PAINT	PT1	EXPOSED	
127	ISSUE REFRIG.	SEALED CONCRETE	SC1	PREFAB. REFRIG. /FREEZER PANEL	PRFP1	PREFAB. REFRIG. /FREEZER PANEL	PRFP1	PREFAB. REFRIG. /FREEZER PANEL	PRFP1	EXPOSED	
128	PRODUCE REFRIG.	SEALED CONCRETE	SC1	PREFAB. REFRIG. /FREEZER PANEL	PRFP1	PREFAB. REFRIG. /FREEZER PANEL	PRFP1	PREFAB. REFRIG. /FREEZER PANEL	PRFP1	EXPOSED	
129	RECEIVING	PORCELAIN TILE	PRC1	PORCELAIN TILE	PRC2	CERAMIC TILE	CT1	FIBER REINFORCED PANEL	FRP1	9'-0"	
130	BREAD STORAGE	PORCELAIN TILE	PRC1	PORCELAIN TILE	PRC2	CERAMIC TILE	CT1	FIBER REINFORCED PANEL	FRP1	9'-0"	
131	COMPANY LOADING DOCK	–	–	–	–	–	–	–	–		
132	CAN WASH	SEALED CONCRETE	SC1	PORCELAIN TILE	PRC2	CERAMIC TILE	CT1	FIBER REINFORCED PANEL	FRP1	9'-0"	
133	INSUL. CONTAINER DROP OFF	PORCELAIN TILE	PRC1	PORCELAIN TILE	PRC2	CERAMIC TILE	CT1	FIBER REINFORCED PANEL	FRP1	9'-0"	
134	FIELD FEEDING	PORCELAIN TILE	PRC1	PORCELAIN TILE	PRC2	CERAMIC TILE	CT1	FIBER REINFORCED PANEL	FRP1	9'-0"	
135	NOT USED	–	–	–	–	–	–	–	–	–	
136	DRY STORAGE	PORCELAIN TILE	PRC1	PORCELAIN TILE	PRC2	PAINT	PT2	ACOUSTICAL CEILING TILE	ACT1	9'-0"	
137	DRY STORAGE ISSUE	PORCELAIN TILE	PRC1	PORCELAIN TILE	PRC2	PAINT	PT2	ACOUSTICAL CEILING TILE	ACT1	9'-0"	
138	PAPER STORAGE	BIOBASED TILE	BBT1	RUBBER	RB1	PAINT	PT2	ACOUSTICAL CEILING TILE	ACT1	9'-0"	
139	MEN	PORCELAIN TILE	PRC7	–	–	PORCELAIN TILE/GLASS TILE	PRC5,9/GT1	ACOUSTICAL CEILING TILE	ACT1	9'-0"	4
140	WOMEN	PORCELAIN TILE	PRC7	–	–	PORCELAIN TILE/GLASS TILE	PRC5,9/GT1	ACOUSTICAL CEILING TILE	ACT1	9'-0"	4
141	LOCKER ROOM	PORCELAIN TILE	PRC1	PORCELAIN TILE	PRC2	PAINT	PT2	GWB PAINT	PT1	9'-0"	
141A	SHOWER ROOM	PORCELAIN TILE	PRC7	–	–	PORCELAIN TILE	PRC5	GWB PAINT	PT1	8'-0"	3
142,143	OFFICE	BIOBASED TILE	BBT1	RUBBER	RB1	PAINT	PT2	ACOUSTICAL CEILING TILE	ACT1	9'-4"	
144	OFFICE	CARPET TILE	CPT1	RUBBER	RB2	PAINT		ACOUSTICAL CEILING TILE	ACT1	9'-4"	
145	COMM. ROOM	BIOBASED TILE	BBT1	RUBBER	RB1	PAINT	PT2	ACOUSTICAL CEILING TILE	ACT1	9'-0"	
146	NOT USED										
147	SODA ROOM	PORCELAIN TILE	PRC1	PORCELAIN TILE	PRC2	CERAMIC TILE	CT1	FIBER REINFORCED PANEL	FRP1	8'-6"	
148	KITCHEN	PORCELAIN TILE	PRC1	PORCELAIN TILE	PRC2	CERAMIC TILE	CT1	FIBER REINFORCED PANEL	FRP1	9'-0"	
149,150,151,152,153,154 155,156,157,158,159,160	NOT USED	–	–	–	–	–	–	–	–	–	
161,162,163,164,165,166 167,168,170,174,175,211	NOT USED	–	–	–	–	–	–	–	–	–	
169	JANITOR	PORCELAIN TILE	PRC1	PORCELAIN TILE	PRC2	CERAMIC TILE	CT1	FIBER REINFORCED PANEL	FRP1	8'-6"	
171	ELEVATOR EQUIPMENT	SEALED CONCRETE	SC1	RUBBER	RB1	PAINT	PT2	PAINT	PT1	EXPOSED	
172,173	ELEVATOR	PORCELAIN TILE	PRC6	–	–	–	–	–	–	–	
176	ELECTRICAL CLOSET	SEALED CONCRETE	SC1	RUBBER	RB1	PAINT	PT2	PAINT	PT1	EXPOSED	
183, 283	STAIRS	SEALED CONCRETE	SC1	RUBBER	RB1	PAINT	PT2	ACOUSTICAL CEILING TILE/PAINT	ACT1/PT1	VARIES	
220	ELECTRICAL ROOM	SEALED CONCRETE	SC1	RUBBER	RB1	PAINT	PT2	PAINT	PT1	EXPOSED	

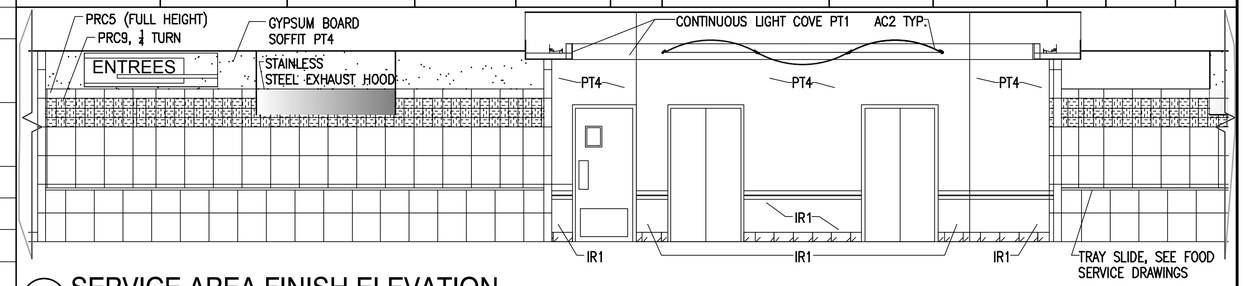

C3 SERVICE AREA FINISH ELEVATION
1/4"=1'-0"

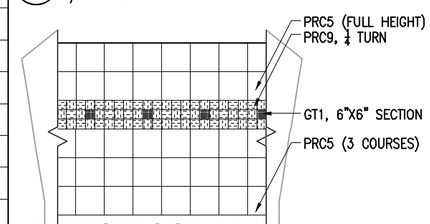

B3 RESTROOM WALL TILE ELEV.
1/4"=1'-0"

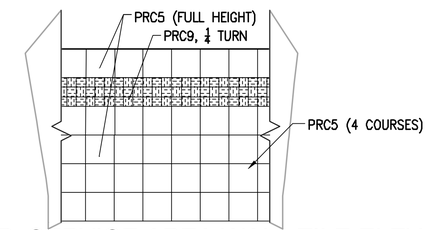

B4 TYP. SERVICE AREA WALL TILE ELEV.
1/4"=1'-0"

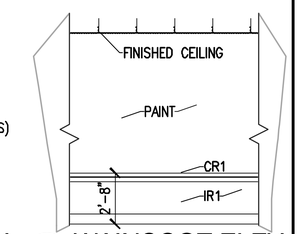

B5 WAINSCOT ELEV.
1/4"=1'-0"

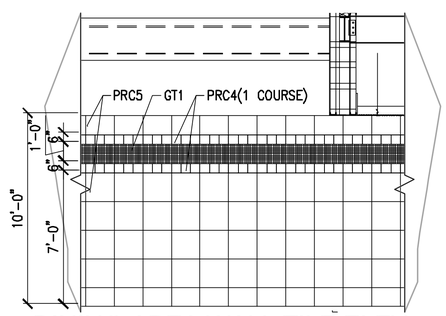

A3 DINING AREA WALL TILE ELEV.
1/4"=1'-0"

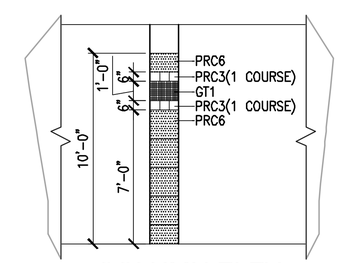

A4 COLUMN ELEV.
1/4"=1'-0"

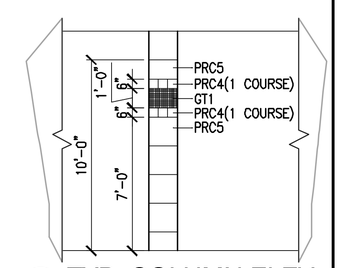

A5 TYP. COLUMN ELEV.
1/4"=1'-0"

NOTES — THIS SHEET ONLY

1. FINISH LEGEND SHALL BE FOUND ON SHEET AF602.

FINISH REMARKS

1. SEE SHEET AF101 FOR FINISH LOCATIONS FOR ROOMS WITH MULTIPLE FINISHES, & FLOOR TILE PATTERNS AND GENERAL NOTES.
2. SEE SHEETS AE105 FOR DETAILS OF SUSPENDED POLYCARBONATE CANOPIES AC1, AC2, & AC3.
3. SHOWER TO BE ONE PIECE WHITE ACRYLIC.
4. SEE B3/AF601.
5. SEE B5/AF601.

GRAPHIC SCALE

1/4" = 1'-0" 0 1' 5' 10' 15'

US Army Corps of Engineers
Norfolk District

MARK	DATE	DESCRIPTION	APP.

DATE: 08-05-08
SCALE: 1/4"=1'-0"
CHECKED: SBD
SUBMITTED: RTB
DESIGNED: EAE
DRAWN: KC/EAE
NORFOLK DISTRICT FILE NO.
SPECIFICATION NO.
PROJECT NO.
DRAWING NO. —
Plot scale: 1:1
Last revised on: —
File name: AF601.DWG

NORFOLK DISTRICT
CORPS OF ENGINEERS
NORFOLK, VIRGINIA

2600 - PERSON TRAINEE
DINING FACILITY PROTOTYPE
TWO STORY OPTION

FINISH SCHEDULE

SHEET REFERENCE NUMBER
AF601
SHEET 78 OF 201

H:\PJ\2850\CAD\2850_2600 Soldier AIT – Two Story\CAD\Sheets\A\..\..\Constructs\G\G-Tblnk.dwg Wed, 18 Nov 2009 – 2:19pm eedwards

FINISH LEGEND

SCHEME#1

CODE	MATERIAL / CONTACT	DESCRIPTION
AC1	ACCENT CANOPY	ARMSTRONG, SERIES: INFUSIONS ACCENT CANOPIES, COLOR: "CHANNELED FIRE" #CHT, SIZE: 4' X 10', RADIUS: 50 DEGREE.
AC2	ACCENT CANOPY	ARMSTRONG, SERIES: INFUSIONS ACCENT CANOPIES, COLOR: "CRYSTALINE SILVERADO" #TCR, SIZE: 2' X 5', RADIUS: 60 DEGREE.
AC3	ACCENT CANOPY	ARMSTRONG, SERIES: INFUSIONS ACCENT CANOPIES, COLOR: "CHANNELED FIRE" #CHT, SIZE: 2' X 5', RADIUS: 60 DEGREE.
ACT1	ACOUSTICAL CEILING TILE	ARMSTRONG, SERIES: CIRRUS ANGLED TEGULAR #551, COLOR: "WHITE", SIZE: 24" X 24" X 15/16".
BBT1	BIOBASED TILE	ARMSTRONG, SERIES: MIGRATIONS, COLOR: "ASHEN GRAY" #T3503, SIZE: 12" X 12" X 1/8".
CPT1	CARPET TILE	INTERFACE, STYLE #14648 ENTROPY, COLOR: "TAUPE" #7217, SIZE: 19.69" X 19.69".
CR1	CRASH RAIL	C/S ACROVYN, MODEL: SCR-18SSV, FINISH: STAINLESS STEEL, SIZE: 5-1/2" X 1-1/2".
CT1	CERAMIC TILE (FIELD)	DALTILE, SERIES: SEMI GLOSS, COLOR: "WHITE" #0100, SIZE: 6" X 6" X 5/16".
FRP1	FIBER REINFORCED PANELS	ARMSTRONG, SERIES: GEORGIAN #764, HIGH WASHABILITY, SQUARE LAY-IN, COLOR: "WHITE", SIZE: 24" X 24" X 5/8".
GR1	GROUT (KITCHEN WALL TILE)	TEC, SERIES: ACCUCOLOR EFX EPOXY SPECIAL EFFECTS GROUT, COLOR: #910 "BRIGHT WHITE".
GR2	GROUT (KITCHEN FLOOR TILE)	TEC, SERIES: ACCUCOLOR EFX EPOXY SPECIAL EFFECTS GROUT, COLOR: #939 "MIST".
GR3	GROUT (DINING, TOILETS)	TEC, SERIES: ACCUCOLOR EFX EPOXY SPECIAL EFFECTS GROUT, COLOR: #939 "MIST".
GT1	GLASS TILE	BESTVIEW, SERIES: SEASIDE GLASS, #53SEAEAR34M COLOR: EARTH BLEND, SIZE: 3/4"X3/4"(12"X12" SHEET).
IR1	IMPACT RESISTANT PANELS	C/S ACROVYN, SERIES: .040" QUATRO TEXTURED SHEET, COLOR: #262 "DRIFTWOOD".
LK1 IR1	LOCKER FINISH	LYON, SERIES: PREMIER COLORS, COLOR: #GY655-7G.
PRC1	PORCELAIN TILE (KITCHEN)	CROSSVILLE, SERIES: CROSS TREAD, COLOR: #CTSA825 "MERCURY", SIZE: 8"X8".
PRC2	PORCELAIN TILE (KITCHEN BASE)	CROSSVILLE, SERIES: CROSS COLORS, COLOR: #A825 "MERCURY", SIZE: 6"X8" COVE.
PRC3	PORCELAIN TILE (PRIMARY FIELD/PATTERN)	CROSSVILLE, SERIES: COLOR BLOX, COLOR: #A1103 "SLINKY", SIZE: 6"X6".
PRC4	PORCELAIN TILE (SECONDARY FIELD/BAND)	CROSSVILLE, SERIES: COLOR BLOX, COLOR: #A1119 "NIGHT NIGHT", SIZE: 6"X6".
PRC5	PORCELAIN TILE (PRIMARY FIELD)	CROSSVILLE, SERIES: COLOR BLOX, COLOR: #A1103 "SLINKY", SIZE: 18"X18".
PRC6	PORCELAIN TILE (SECONDARY FIELD/PATTERN)	CROSSVILLE, SERIES: COLOR BLOX, COLOR: #A1119 "NIGHT NIGHT", SIZE: 18"X18".
PRC7	PORCELAIN TILE (PRIMARY FIELD/MOSAICS)	CROSSVILLE, SERIES: COLOR BLOX MOSAICS, COLOR: #A1103 "SLINKY", SIZE: 3"X3".
PRC8	PORCELAIN TILE (ACCENT-FLOOR PATTERN)	CROSSVILLE, SERIES: COLOR BLOX TOO, COLOR: #A1177 "SATIN SHEETS", SIZE: 6"X12".
PRC9	PORCELAIN TILE (ACCENT-BANDS & INSET)	CROSSVILLE, SERIES: COLOR BLOX TOO, COLOR: #A1177 "SATIN SHEETS", SIZE: 6"X6".
PRC10	PORCELAIN TILE (PRIMARY FIELD BASE)	CROSSVILLE, SERIES: COLOR BLOX, COLOR: #A1103 "SLINKY", SIZE: 6"X12" COVE.
PRC11	NOT USED	
PRC12	PORCELAIN TILE (SECONDARY FIELD/MOSAICS)	CROSSVILLE, SERIES: COLOR BLOX MOSAICS, COLOR: #A1119 "NIGHT NIGHT", SIZE: 3"X3".
PRFP1	PREFABRICATED REFRIGERATOR / FREEZER PANEL	SEE FOOD SERVICE DRAWINGS.
PT1	PAINT (CEILING)	BENJAMIN MOORE, READY-MIXED INTERIOR, COLOR: #1-02 "SUPERWHITE", FINISH: EGGSHELL.
PT2	PAINT (GENERAL)	BENJAMIN MOORE, OFF-WHITE COLORS, COLOR: #1549 "BALBOA MIST", FINISH: EGGSHELL.
PT3	PAINT (TRIM)	BENJAMIN MOORE, AMERICA'S COLORS, COLOR: #AC-27 "GALVESTON GRAY", FINISH: SEMI GLOSS.
PT4	PAINT (ACCENT)	BENJAMIN MOORE, CLASSIC COLORS, COLOR: #1322 "LADYBUG RED", FINISH: EGGSHELL.
PT5	PAINT (ACCENT)	BENJAMIN MOORE, HISTORICAL COLORS, COLOR: #HC-166 "KENDAL CHARCOAL", FINISH: EGGSHELL.
PT6	PAINT (ACCENT)	BENJAMIN MOORE, COLOR PREVIEW, COLOR: #2132-10 "BLACK", FINISH: EGGSHELL.
RB1	RUBBER BASE (RESILIENT)	JOHNSONITE, SERIES: TIGHT LOCK (COVE TOE) #TCBR, COLOR: #48 "GRAY", SIZE: 4-3/8" HIGH (ROLLED GOODS).
RB2	RUBBER BASE (CARPET)	JOHNSONITE, SERIES: TIGHT LOCK (STRAIGHT TOE) #TDC, COLOR: #48 "GRAY", SIZE: 4-1/2" HIGH (ROLLED GOODS).
RM1	RECESSED MAT (ENTRY)	C/S GROUP "PEDIGRID", ALUMINUM LEVEL BASE FRAME & DRAIN PAN, CARPET INSERT: MONOTUFT HD #7323 CASTLE GRAY
SC1	SEALED CONCRETE	CLEAR.
SGA1	SIGNAGE ACCENT	SIGN SYSTEM 290, FINISH: "CARDINAL RED" #236.
SGI1	SIGNAGE INSERT	SIGN SYSTEM 290, FINISH: "BLACK" #204.
SGV1	SIGNAGE VINYL COPY	SIGN SYSTEM 290, FONT STYLE: HELVETICA, COLOR: #294 WINTER WHITE
SS1	SOLID SURFACE (TOILET VANITY)	CORIAN, COLOR: "PLATINUM", FINISH: SATIN, EDGE PROFILE: WATERFALL W/INTEGRAL BACKSPLASH
SS2	SOLID SURFACE (WINDOW SILLS)	CORIAN, COLOR: "PEARL GRAY", FINISH: SATIN
SS3	SOLID SURFACE (LAVATORY)	BRADLEY, SERIES: TERREON RE, COLOR: "MOON DUST".
TP1	TOILET PARTITION	BRADLEY, SERIES: SENTINEL 400 OVERHEAD BRACED, MATERIAL: SOLID PHENOLIC CORE, COLOR: "STONE GRAFIX" #503-58.
WS1	WINDOW SHADES	MECHOSHADE, SERIES: MECHO / 5 STANDARD BRACKET WITH FASCIA, SIZE: 3-1/2" X 3-15/16", MATERIAL: ECOVEIL DENSE BASKET WEAVE 3% OPENNESS FACTOR, COLOR: #1501 "WHITE" .

SCHEME#2

CODE	MATERIAL / CONTACT	DESCRIPTION
AC1	ACCENT CANOPY	ARMSTRONG, SERIES: INFUSIONS ACCENT CANOPIES, COLOR: "CHANNELED MIDNIGHT" #CHT, SIZE: 4' X 10', RADIUS: 50 DEGREE.
AC2	ACCENT CANOPY	ARMSTRONG, SERIES: INFUSIONS ACCENT CANOPIES, COLOR: "CRYSTALINE SILVERADO" #TCR, SIZE: 2' X 5', RADIUS: 60 DEGREE.
AC3	ACCENT CANOPY	ARMSTRONG, SERIES: INFUSIONS ACCENT CANOPIES, COLOR: "CHANNELED MIDNIGHT" #CHT, SIZE: 2' X 5', RADIUS: 60 DEGREE.
ACT1	ACOUSTICAL CEILING TILE	ARMSTRONG, SERIES: CIRRUS ANGLED TEGULAR #551, COLOR: "WHITE", SIZE: 24" X 24" X 15/16".
BBT1	BIOBASED TILE	ARMSTRONG, SERIES: MIGRATIONS, COLOR: "NATURAL BEIGE" #T3510, SIZE: 12" X 12" X 1/8".
CPT1	CARPET TILE	INTERFACE, STYLE #14648 ENTROPY, COLOR: "BASALT" #7238, SIZE: 19.69" X 19.69".
CR1	CRASH RAIL	C/S ACROVYN, MODEL: SCR-18SSV, FINISH: STAINLESS STEEL, SIZE: 5-1/2" X 1-1/2".
CT1	CERAMIC TILE (FIELD)	DALTILE, SERIES: SEMI GLOSS, COLOR: "ALMOND" #0135, SIZE: 6" X 6" X 5/16".
FRP1	FIBER REINFORCED PANELS	ARMSTRONG, SERIES: GEORGIAN #764, HIGH WASHABILITY, SQUARE LAY-IN, COLOR: "WHITE", SIZE: 24" X 24" X 5/8".
GR1	GROUT (KITCHEN WALL TILE)	TEC, SERIES: ACCUCOLOR EFX EPOXY SPECIAL EFFECTS GROUT, COLOR: #988 "PEARL".
GR2	GROUT (KITCHEN FLOOR TILE)	TEC, SERIES: ACCUCOLOR EFX EPOXY SPECIAL EFFECTS GROUT, COLOR: #973 "WARM TAUPE".
GR3	GROUT (DINING, TOILETS)	TEC, SERIES: ACCUCOLOR EFX EPOXY SPECIAL EFFECTS GROUT, COLOR: #939 "MIST".
GT1	GLASS TILE	CASA ITALIA SERIES: METALLICA MIX MOSAIC, COLOR: GRIGIO; #CITMMT2GR23, SIZE: 1"X1"(12"X12" SHEET).
IR1	IMPACT RESISTANT PANELS	C/S ACROVYN, SERIES: .040" QUATRO TEXTURED SHEET, COLOR: #929 "OYSTER GRAY".
LK1	LOCKER FINISH	LYON, SERIES: PREMIER COLORS, COLOR: #GY655-7G.
PRC1	PORCELAIN TILE (KITCHEN)	CROSSVILLE, SERIES: CROSS TREAD, COLOR: #CTSA585 "SEA MIST", SIZE: 8"X8".
PRC2	PORCELAIN TILE (KITCHEN BASE)	CROSSVILLE, SERIES: CROSS COLORS, COLOR: #A585 "SEA MIST", SIZE: 6"X8" COVE.
PRC3	PORCELAIN TILE (PRIMARY FIELD/PATTERN)	CROSSVILLE, SERIES: COLOR BLOX, COLOR: #A1108 "SEA OTTER", SIZE: 6"X6".
PRC4	PORCELAIN TILE (SECONDARY FIELD/BAND)	CROSSVILLE, SERIES: COLOR BLOX TOO, COLOR: #A1126 "GREY MATTER", SIZE: 6"X6".
PRC5	PORCELAIN TILE (PRIMARY FIELD)	CROSSVILLE, SERIES: COLOR BLOX TOO, COLOR: #A1108 "SEA OTTER", SIZE: 18"X18".
PRC6	PORCELAIN TILE (SECONDARY FIELD/PATTERN)	CROSSVILLE, SERIES: COLOR BLOX TOO, COLOR: #A1126 "GREY MATTER", SIZE: 18"X18".
PRC7	PORCELAIN TILE (PRIMARY FIELD/MOSAICS)	CROSSVILLE, SERIES: COLOR BLOX MOSAICS, COLOR: #A1108 "SEA OTTER", SIZE: 3"X3".
PRC8	PORCELAIN TILE (ACCENT-FLOOR PATTERN)	CROSSVILLE, SERIES: COLOR BLOX TOO, COLOR: #A1175 "PAJAMA PARTY", SIZE: 6"X12".
PRC9	PORCELAIN TILE (ACCENT-BANDS & INSET)	CROSSVILLE, SERIES: COLOR BLOX TOO, COLOR: #A1175 "PAJAMA PARTY", SIZE: 6"X6".
PRC10	PORCELAIN TILE (PRIMARY FIELD BASE)	CROSSVILLE, SERIES: COLOR BLOX, COLOR: #A1108 "SEA OTTER", SIZE: 6"X12" COVE.
PRC11	NOT USED	
PRC12	PORCELAIN TILE (SECONDARY FIELD/MOSAICS)	CROSSVILLE, SERIES: COLOR BLOX MOSAICS, COLOR: #A1126 "GREY MATTER", SIZE: 3"X3".
PRFP1	PREFABRICATED REFRIGERATOR / FREEZER PANEL	SEE FOOD SERVICE DRAWINGS.
PT1	PAINT (CEILING)	BENJAMIN MOORE, READY-MIXED INTERIOR, COLOR: #1-02 "SUPERWHITE", FINISH: EGGSHELL.
PT2	PAINT (GENERAL)	BENJAMIN MOORE, CLASSIC COLORS, COLOR: #861 "SHALE", FINISH: EGGSHELL.
PT3	PAINT (TRIM)	BENJAMIN MOORE, COLOR PREVIEW, COLOR: #HC-87 "ASHLEY GRAY", FINISH: SEMI GLOSS.
PT4	PAINT (ACCENT)	BENJAMIN MOORE, CLASSIC COLORS, COLOR: #734 "TROPICAL TEAL", FINISH: EGGSHELL.
PT5	PAINT (ACCENT)	BENJAMIN MOORE, CLASSIC COLORS, COLOR: #804 "CHICAGO BLUES", FINISH: EGGSHELL.
PT6	PAINT (ACCENT)	BENJAMIN MOORE, CLASSIC COLORS, COLOR: #805 "NEW YORK STATE OF MIND", FINISH: EGGSHELL.
RB1	RUBBER BASE (RESILIENT)	JOHNSONITE, SERIES: TIGHT LOCK (COVE TOE) #TCBR, COLOR: #48 "GRAY", SIZE: 4-3/8" HIGH (ROLLED GOODS).
RB2	RUBBER BASE (CARPET)	JOHNSONITE, SERIES: TIGHT LOCK (STRAIGHT TOE) #TDC, COLOR: #48 "GRAY", SIZE: 4-1/2" HIGH (ROLLED GOODS).
RM1	RECESSED MAT (ENTRY)	C/S GROUP "PEDIGRID", ALUMINUM LEVEL BASE FRAME & DRAIN PAN, CARPET INSERT: MONOTUFT HD #9321 PEWTER
SC1	SEALED CONCRETE	CLEAR.
SGA1	SIGNAGE ACCENT	SIGN SYSTEM 290, FINISH: "TURQUOISE" #266.
SGI1	SIGNAGE INSERT	SIGN SYSTEM 290, FINISH: "ASH" #211.
SGV1	SIGNAGE VINYL COPY	SIGN SYSTEM 290, FONT STYLE: HELVETICA, COLOR: #294 WINTER WHITE
SS1	SOLID SURFACE (TOILET VANITY)	CORIAN, COLOR: "DOVE", FINISH: SATIN, EDGE PROFILE: WATERFALL W/INTEGRAL BACKSPLASH
SS2	SOLID SURFACE (WINDOW SILLS)	CORIAN, COLOR: "OYSTER", FINISH: SATIN
SS3	SOLID SURFACE (LAVATORY)	BRADLEY, SERIES: TERREON RE, COLOR: "BIRCH BARK".
TP1	TOILET PARTITION	BRADLEY, SERIES: SENTINEL 400 OVERHEAD BRACED, MATERIAL: SOLID PHENOLIC CORE, COLOR: "EARTH WASH" #7213-58.
WS1	WINDOW SHADES	MECHOSHADE, SERIES: MECHO / 5 STANDARD BRACKET WITH FASCIA, SIZE: 3-1/2" X 3-15/16", MATERIAL: ECOVEIL DENSE BASKET WEAVE 3% OPENNESS FACTOR, COLOR: #1516 "EGGSHELL".

SCHEME#3

CODE	MATERIAL / CONTACT	DESCRIPTION
AC1	ACCENT CANOPY	ARMSTRONG, SERIES: INFUSIONS ACCENT CANOPIES, COLOR: "CHANNELED SUNSET" #CHT, SIZE: 4' X 10', RADIUS: 50 DEGREE.
AC2	ACCENT CANOPY	ARMSTRONG, SERIES: INFUSIONS ACCENT CANOPIES, COLOR: "CRYSTALINE FOCUS" #TCR, SIZE: 2' X 5', RADIUS: 60 DEGREE.
AC3	ACCENT CANOPY	ARMSTRONG, SERIES: INFUSIONS ACCENT CANOPIES, COLOR: "CHANNELED SUNSET" #CHT, SIZE: 2' X 5', RADIUS: 60 DEGREE.
ACT1	ACOUSTICAL CEILING TILE	ARMSTRONG, SERIES: CIRRUS ANGLED TEGULAR #551, COLOR: "WHITE", SIZE: 24" X 24" X 15/16".
BBT1	BIOBASED TILE	ARMSTRONG, SERIES: MIGRATIONS, COLOR: "SANDY BEIGE" #T3512, SIZE: 12" X 12" X 1/8".
CPT1	CARPET TILE	INTERFACE, STYLE #14648 ENTROPY, COLOR: "METAMORPHOSIS" #7204, SIZE: 19.69" X 19.69".
CR1	CRASH RAIL	C/S ACROVYN, MODEL: SCR-18SSV, FINISH: STAINLESS STEEL, SIZE: 5-1/2" X 1-1/2".
CT1	CERAMIC TILE (FIELD)	DALTILE, SERIES: SEMI GLOSS, COLOR: "CRISP LINEN" #0139, SIZE: 6" X 6" X 5/16".
FRP1	FIBER REINFORCED PANELS	ARMSTRONG, SERIES: GEORGIAN #764, HIGH WASHABILITY, SQUARE LAY-IN, COLOR: "WHITE", SIZE: 24" X 24" X 5/8".
GR1	GROUT (KITCHEN WALL TILE)	TEC, SERIES: ACCUCOLOR EFX EPOXY SPECIAL EFFECTS GROUT, COLOR: #902 "IVORY".
GR2	GROUT (KITCHEN FLOOR TILE)	TEC, SERIES: ACCUCOLOR EFX EPOXY SPECIAL EFFECTS GROUT, COLOR: #915 "LIGHT SMOKE".
GR3	GROUT (DINING, TOILETS)	TEC, SERIES: ACCUCOLOR EFX EPOXY SPECIAL EFFECTS GROUT, COLOR: #915 "LIGHT SMOKE".
GT1	GLASS TILE	CASA ITALIA, SERIES: METALLICA MIX #MMT1BGE23S.25 COLOR: BEIGE, SIZE: 1"X1"(12"X12" SHEET).
IR1	IMPACT RESISTANT PANELS	C/S ACROVYN, SERIES: .040" QUATRO TEXTURED SHEET, COLOR: #479 "CAPPUCINO".
LK1	LOCKER FINISH	LYON, SERIES: PREMIER COLORS, COLOR: #BN931-B6.
PRC1	PORCELAIN TILE (KITCHEN)	CROSSVILLE, SERIES: CROSS TREAD, COLOR: #CTSA750 "BROWN TWEED", SIZE: 8"X8".
PRC2	PORCELAIN TILE (KITCHEN BASE)	CROSSVILLE, SERIES: CROSS COLORS, COLOR: #A750 "BROWN TWEED", SIZE: 6"X8" COVE.
PRC3	PORCELAIN TILE (PRIMARY FIELD/PATTERN)	CROSSVILLE, SERIES: COLOR BLOX, COLOR: #A1107 "MUD PIE", SIZE: 6"X6".
PRC4	PORCELAIN TILE (SECONDARY FIELD/BAND)	CROSSVILLE, SERIES: COLOR BLOX, COLOR: #A1118 "CHOCOLATE CANDY", SIZE: 6"X6".
PRC5	PORCELAIN TILE (PRIMARY FIELD)	CROSSVILLE, SERIES: COLOR BLOX TOO, COLOR: #A1107 "MUD PIE", SIZE: 18"X18".
PRC6	PORCELAIN TILE (SECONDARY FIELD/PATTERN)	CROSSVILLE, SERIES: COLOR BLOX, COLOR: #A1118 "CHOCOLATE CANDY", SIZE: 18"X18".
PRC7	PORCELAIN TILE (PRIMARY FIELD/MOSAICS)	CROSSVILLE, SERIES: COLOR BLOX MOSAICS, COLOR: #A1107 "MUD PIE", SIZE: 3"X3".
PRC8	PORCELAIN TILE (ACCENT-FLOOR PATTERN)	CROSSVILLE, SERIES: COLOR BLOX TOO, COLOR: #A1172 "GRANDPA'S TIE", SIZE: 6"X12".
PRC9	PORCELAIN TILE (ACCENT-BANDS & INSET)	CROSSVILLE, SERIES: COLOR BLOX TOO, COLOR: #A1172 "GRANDPA'S TIE", SIZE: 6"X6".
PRC10	PORCELAIN TILE (PRIMARY FIELD BASE)	CROSSVILLE, SERIES: COLOR BLOX, COLOR: #A1107 "MUD PIE", SIZE: 6"X12" COVE.
PRC11	NOT USED	
PRC12	PORCELAIN TILE (SECONDARY FIELD/MOSAICS)	CROSSVILLE, SERIES: COLOR BLOX MOSAICS, COLOR: #A1118 "CHOCOLATE CANDY", SIZE: 3"X3".
PRFP1	PREFABRICATED REFRIGERATOR / FREEZER PANEL	SEE FOOD SERVICE DRAWINGS.
PT1	PAINT (CEILING)	BENJAMIN MOORE, READY-MIXED INTERIOR, COLOR: #1-02 "SUPERWHITE", FINISH: EGGSHELL.
PT2	PAINT (GENERAL)	BENJAMIN MOORE, COLOR PREVIEW, COLOR: #1067 "BLOND WOOD", FINISH: EGGSHELL.
PT3	PAINT (TRIM)	BENJAMIN MOORE, CLASSIC COLORS, COLOR: #1054 "SHERWOOD TAN", FINISH: SEMI GLOSS.
PT4	PAINT (ACCENT)	BENJAMIN MOORE, CLASSIC COLORS, COLOR: #1112 "SANDY VALLEY", FINISH: EGGSHELL.
PT5	PAINT (ACCENT)	BENJAMIN MOORE, CLASSIC CDLORS, COLOR: #077 "FIERY OPAL", FINISH: EGGSHELL.
PT6	PAINT (ACCENT)	BENJAMIN MOORE, CLASSIC COLORS, COLOR: #496 "CHOPPED DILL", FINISH: EGGSHELL.
RB1	RUBBER BASE (RESILIENT)	JOHNSONITE, SERIES: TIGHT LOCK (COVE TOE) #TCBR, COLOR: #47 "BROWN", SIZE: 4-3/8" HIGH (ROLLED GOODS).
RB2	RUBBER BASE (CARPET)	JOHNSONITE, SERIES: TIGHT LOCK (STRAIGHT TOE) #TDC, COLOR: #47 "BROWN", SIZE: 4-1/2" HIGH (ROLLED GOODS).
RM1	RECESSED MAT (ENTRY)	C/S GROUP "PEDIGRID", ALUMINUM LEVEL BASE FRAME & DRAIN PAN, CARPET INSERT: MONOTUFT HD #9303 SANDBAR
SC1	SEALED CONCRETE	CLEAR.
SGA1	SIGNAGE ACCENT	SIGN SYSTEM 290, FINISH: "BUCKSKIN" #220.
SGI1	SIGNAGE INSERT	SIGN SYSTEM 290, FINISH: "DARK NEUTRAL" #201.
SGV1	SIGNAGE VINYL COPY	SIGN SYSTEM 290, FONT STYLE: HELVETICA, COLOR: #294 WINTER WHITE
SS1	SOLID SURFACE (TOILET VANITY)	LG, COLOR: #G604 "TIMBERWOLF", FINISH: SATIN, EDGE PROFILE: WATERFALL W/INTEGRAL BACKSPLASH
SS2	SOLID SURFACE (WINDOW SILLS)	CORIAN, COLOR: "ECRU", FINISH: SATIN
SS3	SOLID SURFACE (LAVATORY)	BRADLEY, SERIES: TERREON RE, COLOR: "OAT".
TP1	TOILET PARTITION	BRADLEY, SERIES: SENTINEL 400 OVERHEAD BRACED, MATERIAL: SOLID PHENOLIC CORE, COLOR: "NATURAL CANVAS" #7022-58.
WS1	WINDOW SHADES	MECHOSHADE, SERIES: MECHO / 5 STANDARD BRACKET WITH FASCIA, SIZE: 3-1/2" X 3-15/16", MATERIAL: ECOVEIL DENSE BASKET WEAVE 3% OPENNESS FACTOR, COLOR: #1516 "EGGSHELL".

SCHEME#4

CODE	MATERIAL / CONTACT	DESCRIPTION
AC1	ACCENT CANOPY	ARMSTRONG, SERIES: INFUSIONS ACCENT CANOPIES, COLOR: "VISION" #CHV, SIZE: 4' X 10', RADIUS: 50 DEGREE.
AC2	ACCENT CANOPY	ARMSTRONG, SERIES: INFUSIONS ACCENT CANOPIES, COLOR: "CRYSTALINE FOCUS" #TCR, SIZE: 2' X 5', RADIUS: 60 DEGREE.
AC3	ACCENT CANOPY	ARMSTRONG, SERIES: INFUSIONS ACCENT CANOPIES, COLOR: "VISION" #CHV, SIZE: 2' X 5', RADIUS: 60 DEGREE.
ACT1	ACOUSTICAL CEILING TILE	ARMSTRONG, SERIES: CIRRUS ANGLED TEGULAR #551, COLOR: "WHITE", SIZE: 24" X 24" X 15/16".
BBT1	BIOBASED TILE	ARMSTRONG, SERIES: MIGRATIONS, COLOR: "MUSHROOM BEIGE" #T3509, SIZE: 12" X 12" X 1/8".
CPT1	CARPET TILE	INTERFACE, STYLE #14648 ENTROPY, COLOR: "HEATH" #7220, SIZE: 19.69" X 19.69".
CR1	CRASH RAIL	C/S ACROVYN, MODEL: SCR-18SSV, FINISH: STAINLESS STEEL, SIZE: 5-1/2" X 1-1/2".
CT1	CERAMIC TILE (FIELD)	DALTILE, SERIES: SEMI GLOSS, COLOR: "ALMOND" #0135, SIZE: 6" X 6" X 5/16".
FRP1	FIBER REINFORCED PANELS	ARMSTRONG, SERIES: GEORGIAN #764, HIGH WASHABILITY, SQUARE LAY-IN, COLOR: "WHITE", SIZE: 24" X 24" X 5/8".
GR1	GROUT (KITCHEN WALL TILE)	TEC, SERIES: ACCUCOLOR EFX EPOXY SPECIAL EFFECTS GROUT, COLOR: #988 "PEARL".
GR2	GROUT (KITCHEN FLOOR TILE)	TEC, SERIES: ACCUCOLOR EFX EPOXY SPECIAL EFFECTS GROUT, COLOR: #915 "LIGHT SMOKE".
GR3	GROUT (DINING, TOILETS)	TEC, SERIES: ACCUCOLOR EFX EPOXY SPECIAL EFFECTS GROUT, COLOR: #973 "WARM TAUPE".
GT1	GLASS TILE	DALTILE, SERIES: GLASS REFLECTIONS, #GR09 COLOR: KINETIC KHAKI, SIZE: 1"X1" (12"X12" SHEET).
IR1	IMPACT RESISTANT PANELS	C/S ACROVYN, SERIES: .040" QUATRO TEXTURED SHEET, COLOR: #305 "MUSHROOM".
LK1	LOCKER FINISH	LYON, SERIES: PREMIER COLORS, COLOR: #BN931-B6.
PRC1	PORCELAIN TILE (KITCHEN)	CROSSVILLE, SERIES: CROSS TREAD, COLOR: #CTSA750 "BROWN TWEED", SIZE: 8"X8".
PRC2	PORCELAIN TILE (KITCHEN BASE)	CROSSVILLE, SERIES: CROSS COLORS, COLOR: #A750 "BROWN TWEED", SIZE: 6"X8" COVE.
PRC3	PORCELAIN TILE (PRIMARY FIELD/PATTERN)	CROSSVILLE, SERIES: COLOR BLOX, COLOR: #A1108 "SEA OTTER", SIZE: 6"X6".
PRC4	PORCELAIN TILE (SECONDARY FIELD/BAND)	CROSSVILLE, SERIES: COLOR BLOX, COLOR: #A1114 "TREE HOUSE", SIZE: 6"X6".
PRC5	PORCELAIN TILE (PRIMARY FIELD)	CROSSVILLE, SERIES: COLOR BLOX TOO, COLOR: #A1108 "SEA OTTER", SIZE: 18"X18".
PRC6	PORCELAIN TILE (SECONDARY FIELD/PATTERN)	CROSSVILLE, SERIES: COLOR BLOX, COLOR: #A1114 "TREE HOUSE", SIZE: 18"X18".
PRC7	PORCELAIN TILE (PRIMARY FIELD/MOSAICS)	CROSSVILLE, SERIES: COLOR BLOX MOSAICS, COLOR: #A1108 "SEA OTTER", SIZE: 3"X3".
PRC8	PORCELAIN TILE (ACCENT-FLOOR PATTERN)	CROSSVILLE, SERIES: COLOR BLOX TOO, COLOR: #A1176 "TABBY CAT", SIZE: 6"X12".
PRC9	PORCELAIN TILE (ACCENT-BANDS & INSET)	CROSSVILLE, SERIES: COLOR BLOX TOO, COLOR: #A1176 "TABBY CAT", SIZE: 6"X6".
PRC10	PORCELAIN TILE (PRIMARY FIELD BASE)	CROSSVILLE, SERIES: COLOR BLOX, COLOR: #A1108 "SEA OTTER", SIZE: 6"X12" COVE.
PRC11	NOT USED	
PRC12	PORCELAIN TILE (SECONDARY FIELD/MOSAICS)	CROSSVILLE, SERIES: COLOR BLOX MOSAICS, COLOR: #A1114 "TREE HOUSE", SIZE: 3"X3".
PRFP1	PREFABRICATED REFRIGERATOR / FREEZER PANEL	SEE FOOD SERVICE DRAWINGS.
PT1	PAINT (CEILING)	BENJAMIN MOORE, READY-MIXED INTERIOR, COLOR: #1-02 "SUPERWHITE", FINISH: EGGSHELL.
PT2	PAINT (GENERAL)	BENJAMIN MOORE, CLASSIC COLORS, COLOR: #982 "CEDAR KEY", FINISH: EGGSHELL.
PT3	PAINT (TRIM)	BENJAMIN MOORE, CLASSIC COLORS, COLOR: #999 "RUSTIC TAUPE", FINISH: SEMI GLOSS.
PT4	PAINT (ACCENT)	BENJAMIN MOORE, HISTORICAL COLORS, COLOR: #HC-49 "MAYFLOWER RED", FINISH: EGGSHELL.
PT5	PAINT (ACCENT)	BENJAMIN MOORE, COLOR PREVIEW, COLOR: #1301 "SPANISH RED", FINISH: EGGSHELL.
PT6	PAINT (ACCENT)	BENJAMIN MOORE, CLASSIC COLORS, COLOR: #1238 "FALCON BROWN", FINISH: EGGSHELL.
RB1	RUBBER BASE (RESILIENT)	JOHNSONITE, SERIES: TIGHT LOCK (COVE TOE) #TCBR, COLOR: #44 "DARK BROWN", SIZE: 4-3/8" HIGH (ROLLED GOODS).
RB2	RUBBER BASE (CARPET)	JOHNSONITE, SERIES: TIGHT LOCK (STRAIGHT TOE) #TDC, COLOR: #44 "DARK BROWN", SIZE: 4-1/2" HIGH (ROLLED GOODS).
RM1	RECESSED MAT (ENTRY)	C/S GROUP "PEDIGRID", ALUMINUM LEVEL BASE FRAME & DRAIN PAN, CARPET INSERT: MONOTUFT HD #7304 SANDSTONE
SC1	SEALED CONCRETE	CLEAR.
SGA1	SIGNAGE ACCENT	SIGN SYSTEM 290, FINISH: "PAPRIKA" #227.
SGI1	SIGNAGE INSERT	SIGN SYSTEM 290, FINISH: "DARK NEUTRAL" #201.
SGV1	SIGNAGE VINYL COPY	SIGN SYSTEM 290, FONT STYLE: HELVETICA, COLOR: #294 WINTER WHITE
SS1	SOLID SURFACE (TOILET VANITY)	LG, COLOR: #G73 "MESA GRANITE", FINISH: SATIN, EDGE PROFILE: WATERFALL W/INTEGRAL BACKSPLASH
SS2	SOLID SURFACE (WINDOW SILLS)	CORIAN, COLOR: "WHISPER", FINISH: SATIN
SS3	SOLID SURFACE (LAVATORY)	BRADLEY, SERIES: TERREON RE, COLOR: "BIRCH BARK".
TP1	TOILET PARTITION	BRADLEY, SERIES: SENTINEL 400 OVERHEAD BRACED, MATERIAL: SOLID PHENOLIC CORE, COLOR: "LABRADOR GRANITE" #3692-58.
WS1	WINDOW SHADES	MECHOSHADE, SERIES: MECHO / 5 STANDARD BRACKET WITH FASCIA, SIZE: 3-1/2" X 3-15/16", MATERIAL: ECOVEIL DENSE BASKET WEAVE 3% OPENNESS FACTOR, COLOR: #1502 "BEIGE".

US Army Corps of Engineers
Norfolk District

CODE	DESCRIPTION	DATE	APP.

DESIGNED: EAE | CHECKED: SBD | DATE: 08-05-08
DRAWN: KC/EAE | SUBMITTED: RTB | SCALE: —
PROJECT NO. | NORFOLK DISTRICT FILE NO.
DRAWING NO. — | SPECIFICATION NO. —
Last worked on: — | Plot scale: 1:1
File name: AF602.DWG

NORFOLK DISTRICT
CORPS OF ENGINEERS
NORFOLK, VIRGINIA

2600 - PERSON TRAINEE
DINING FACILITY PROTOTYPE
TWO STORY OPTION

FINISH LEGEND

SHEET REFERENCE NUMBER
AF602

SHEET 79 OF 201

H:\PJ\2850\CAD\2850_2600 Soldier AIT - Two Story\CAD\Sheets\A\..\..\Constructs\G\G-Tblnk.dwg Wed, 18 Nov 2009 - 2:19pm eedwards

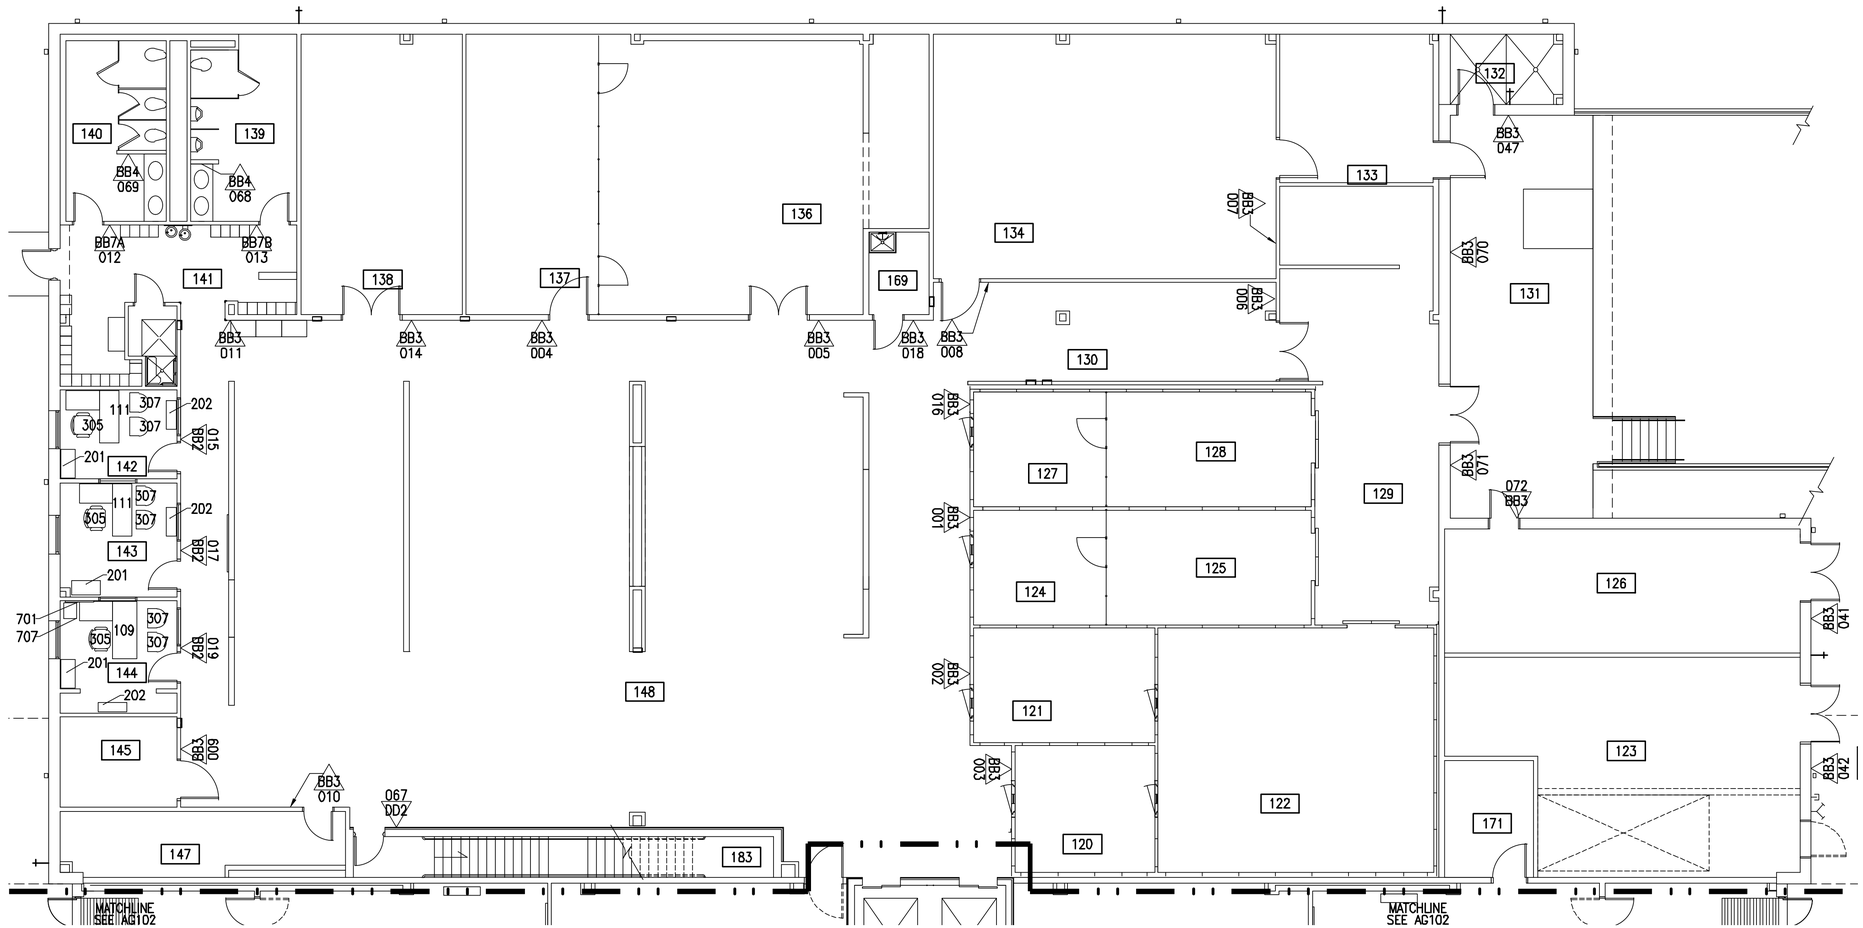

PLAN NORTH

FIRST FLOOR FURNITURE FOOTPRINT AND SIGNAGE PLAN–AREA 'A'

SCALE: 1/8" = 1'–0"

ROOM LEGEND — THIS SHEET ONLY

120	ISSUE FREEZER	128	PRODUCE REFRIG.	136	DRY STORAGE	145	COMMUNICATIONS ROOM
121	THAW REFRIG	129	RECEIVING	137	DRY STORAGE ISSUE	147	SODA ROOM
122	FREEZER	130	BREAD STORAGE	138	PAPER STORAGE	148	KITCHEN
123	MECHANICAL ROOM	131	COMPANY LOADING DOCK	139	MEN	169	JANITOR
124	ISSUE REFRIG.	132	CAN WASH	140	WOMEN	171	ELEVATOR EQUIPMENT
126	ELECTRICAL ROOM	133	INSUL CONTAINER DROP OFF	141	LOCKER ROOM	183	STAIRS
127	ISSUE REFRIG.	134	FIELD FEEDING	142,143,144	OFFICE		

NOTES — THIS SHEET ONLY

1. FURNITURE SHOWN N.I.C. AND IS PROVIDED FOR REFERENCE ONLY.
2. SEE SHEET AF601 FOR SIGNAGE SCHEDULE AND DETAILS.

FURNITURE LEGEND — THIS SHEET ONLY

109	LEFT RETURN DESK UNIT	705	COAT RACK
111	LEFT RETURN DESK UNIT	707	SAFE
201	LATERAL FILE		
202	BOOKCASE		
305	TASK CHAIR WITH ARMS		
307	SIDE CHAIR		
701	MARKER BOARD		
702	MARKER BOARD		

GRAPHIC SCALE

1/8" = 1'–0" 0 5' 10' 15' 30'

SIGNAGE LEGEND

TYPE NUMBER SIGNAGE LOCATION SYMBOL

KEY PLAN

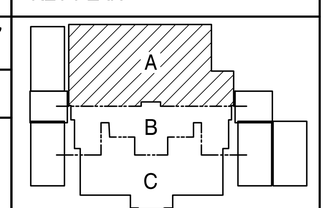

US Army Corps of Engineers
Norfolk District

MARK	DATE	DESCRIPTION	BY	APP.

DESIGNED: EAE
DRAWN: KC/EAE
PROJECT NO.
DRAWING NO. —
Last worked on: —
File name: AB10LOW0

CHECKED: SBD
SUBMITTED: RTB
NORFOLK DISTRICT FILE NO.
SPECIFICATION NO.

DATE: 08-05-08
SCALE: 1/8" =1'-0"
Plot scale: 1:1

NORFOLK DISRTICT
CORPS OF ENGINEERS
NORFOLK, VIRGINIA

2600 - PERSON TRAINEE
DINING FACILITY PROTOTYPE
TWO STORY OPTION

FIRST FLOOR FURNITURE FOOTPRINT & SIGNAGE PLAN - AREA 'A'

SHEET REFERENCE NUMBER
AG101
SHEET 80 OF 201

H:\PJ\2850\CAD\2850_2600 Soldier AIT – Two Story\CAD\Sheets\A\..\..\Constructs\G\G-Tblnk.dwg Wed, 18 Nov 2009 – 2:19pm eedwards

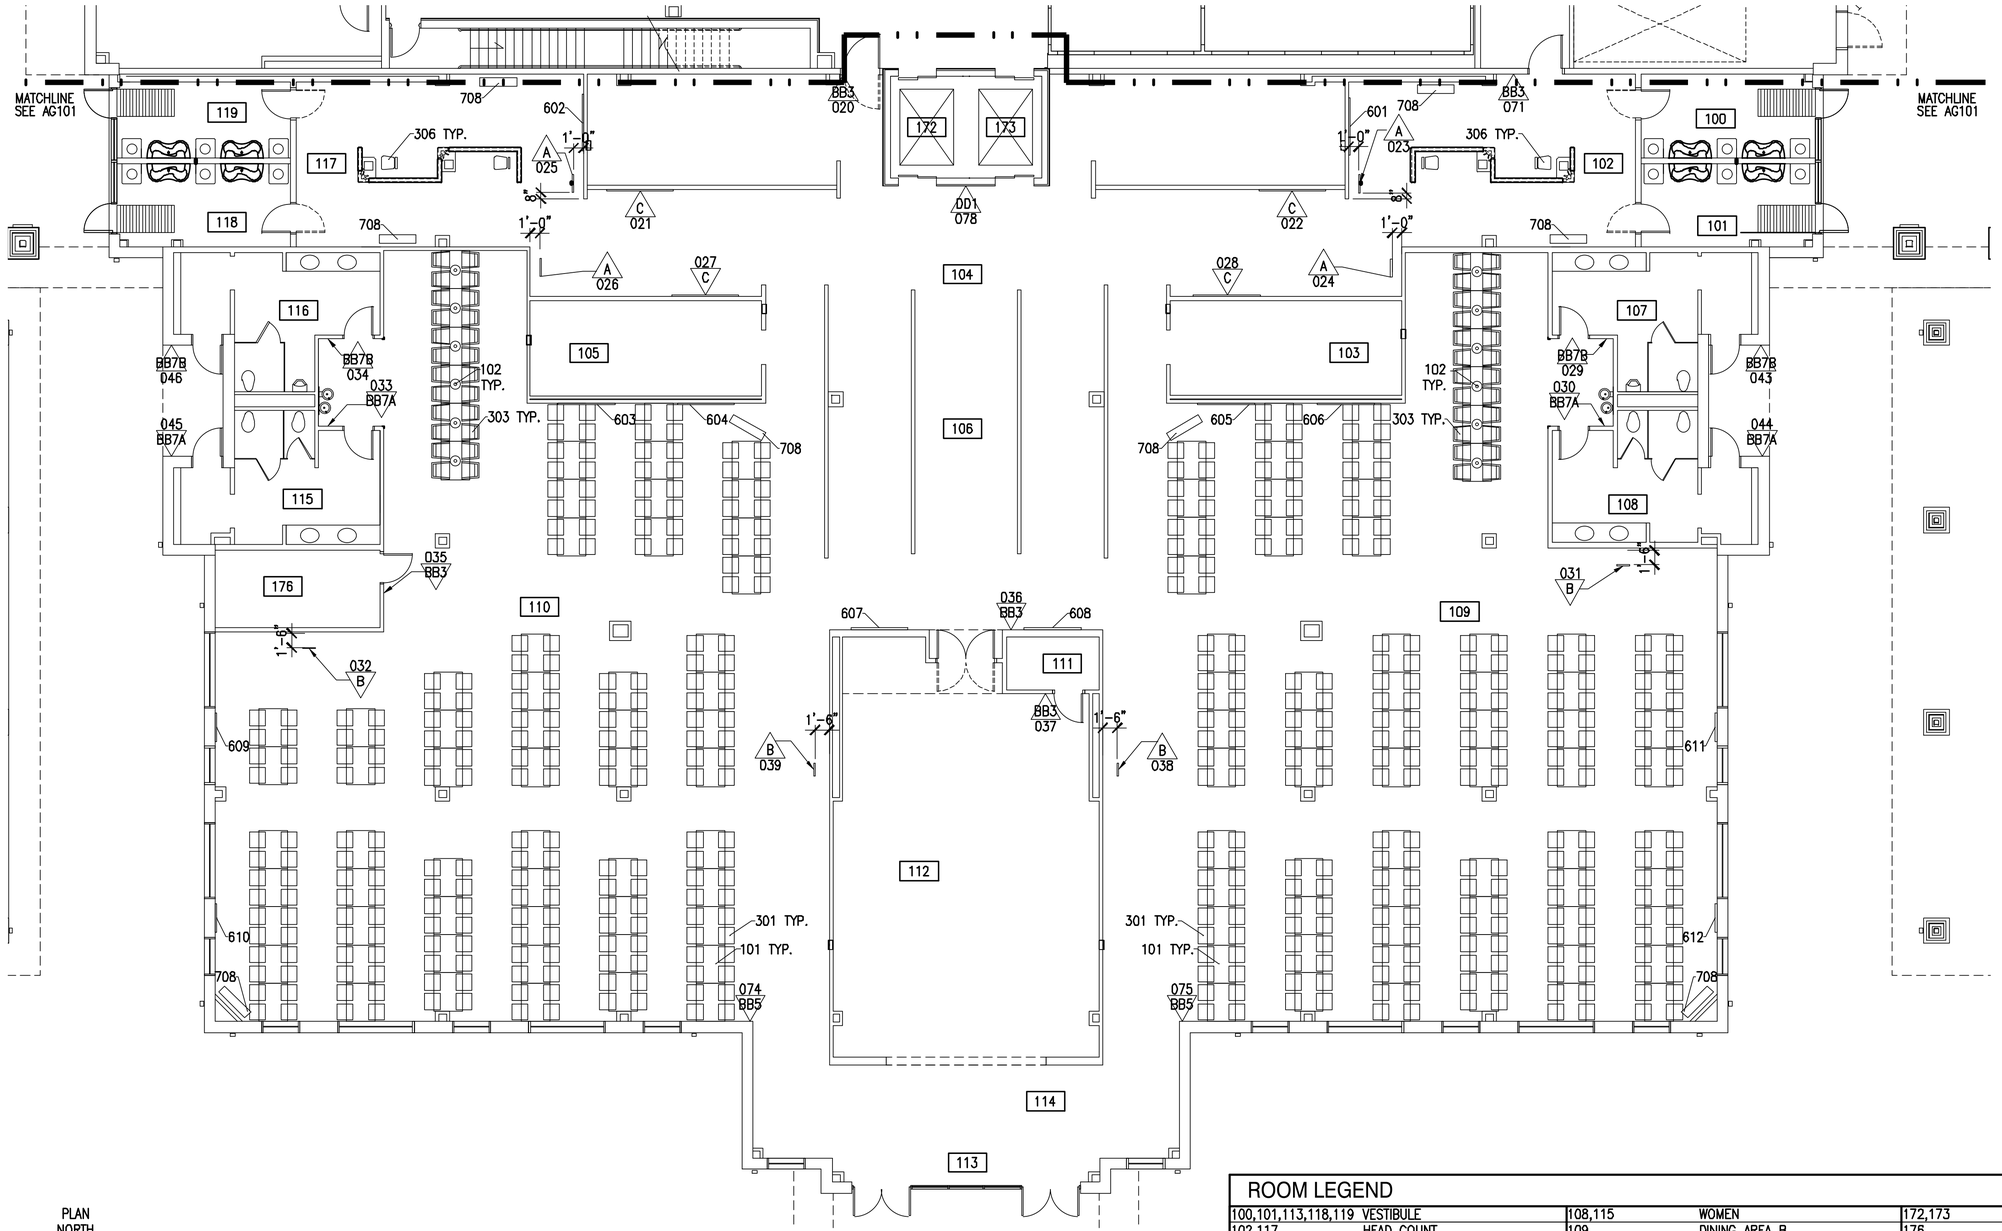

PLAN NORTH

FIRST FLOOR FURNITURE FOOTPRINT AND SIGNAGE PLAN—AREA 'B'

SCALE: 1/8" = 1'-0"

ROOM LEGEND — THIS SHEET ONLY

100,101,113,118,119	VESTIBULE	108,115	WOMEN	172,173	ELEVATOR
102,117	HEAD COUNT	109	DINING AREA B	176	ELEC. CLOSET
103	SERVICE AREA #3	110	DINING AREA A	183	STAIRS
104	SERVICE AREA #1	112	DISHWASHING		
105	SERVICE AREA #2	114	TRAY RETURN		
106	SALAD BAR	169	JANITOR		
107,116	MEN	171	ELEVATOR EQUIPMENT		

NOTES — THIS SHEET ONLY

1. FURNITURE SHOWN N.I.C.
2. CENTER SIGNS 031, 032, 038, & 039 OVER BEVERAGE STATION EQUIPMENT.
3. CENTER SIGNS 021, 022, 027, & 028 BETWEEN END WALL AND EDGE OF VENT HOOD.
4. CENTER SIGN 024, 026, & 040 OVER ADJACENT WALL.
5. SEE SHEET AG601 FOR SIGNAGE SCHEDULE AND DETAILS.

FURNITURE LEGEND — THIS SHEET ONLY

101	DINING TABLE	607	ARTWORK
102	CAFE TABLE	608	ARTWORK
301	DINING CHAIR	609	ARTWORK
303	DINING STOOL	610	ARTWORK
306	TASK STOOL	611	ARTWORK
601	ARTWORK	612	ARTWORK
602	ARTWORK	708	TELEVISION
603	ARTWORK		
604	ARTWORK		
605	ARTWORK		
606	ARTWORK		

GRAPHIC SCALE

1/8" = 1'-0" 0 5' 10' 15' 30'

SIGNAGE LEGEND

TYPE / NUMBER — SIGNAGE LOCATION SYMBOL

KEY PLAN

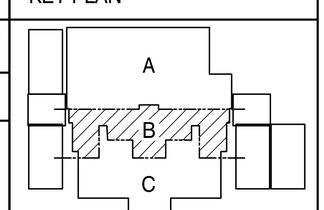

US Army Corps of Engineers
Norfolk District

MARK	DATE	DESCRIPTION	BY	APP.

DESIGNED: EAE
DRAWN: KC/EAE
CHECKED: SBD
SUBMITTED: RTB
DATE: 08-05-08
SCALE: 1/8"=1'-0"
PROJECT NO.
NORFOLK DISTRICT FILE NO.
SPECIFICATION NO.
DRAWING NO. —
Plot scale: 1:1
Last worked on: —
File name: AG102.DWG

NORFOLK DISRTICT
CORPS OF ENGINEERS
NORFOLK, VIRGINIA

2600 - PERSON TRAINEE
DINING FACILITY PROTOTYPE
TWO STORY OPTION

FIRST FLOOR FURNITURE FOOTPRINT & SIGNAGE PLAN - AREA 'B'

SHEET REFERENCE NUMBER
AG102
SHEET 81 OF 201

H:\P_\2850\CAD\2850_2600 Soldier AIT – Two Story\CAD\Sheets\A\..\..\Constructs\G\G-Tblnk.dwg Wed, 18 Nov 2009 – 2:19pm eedwards

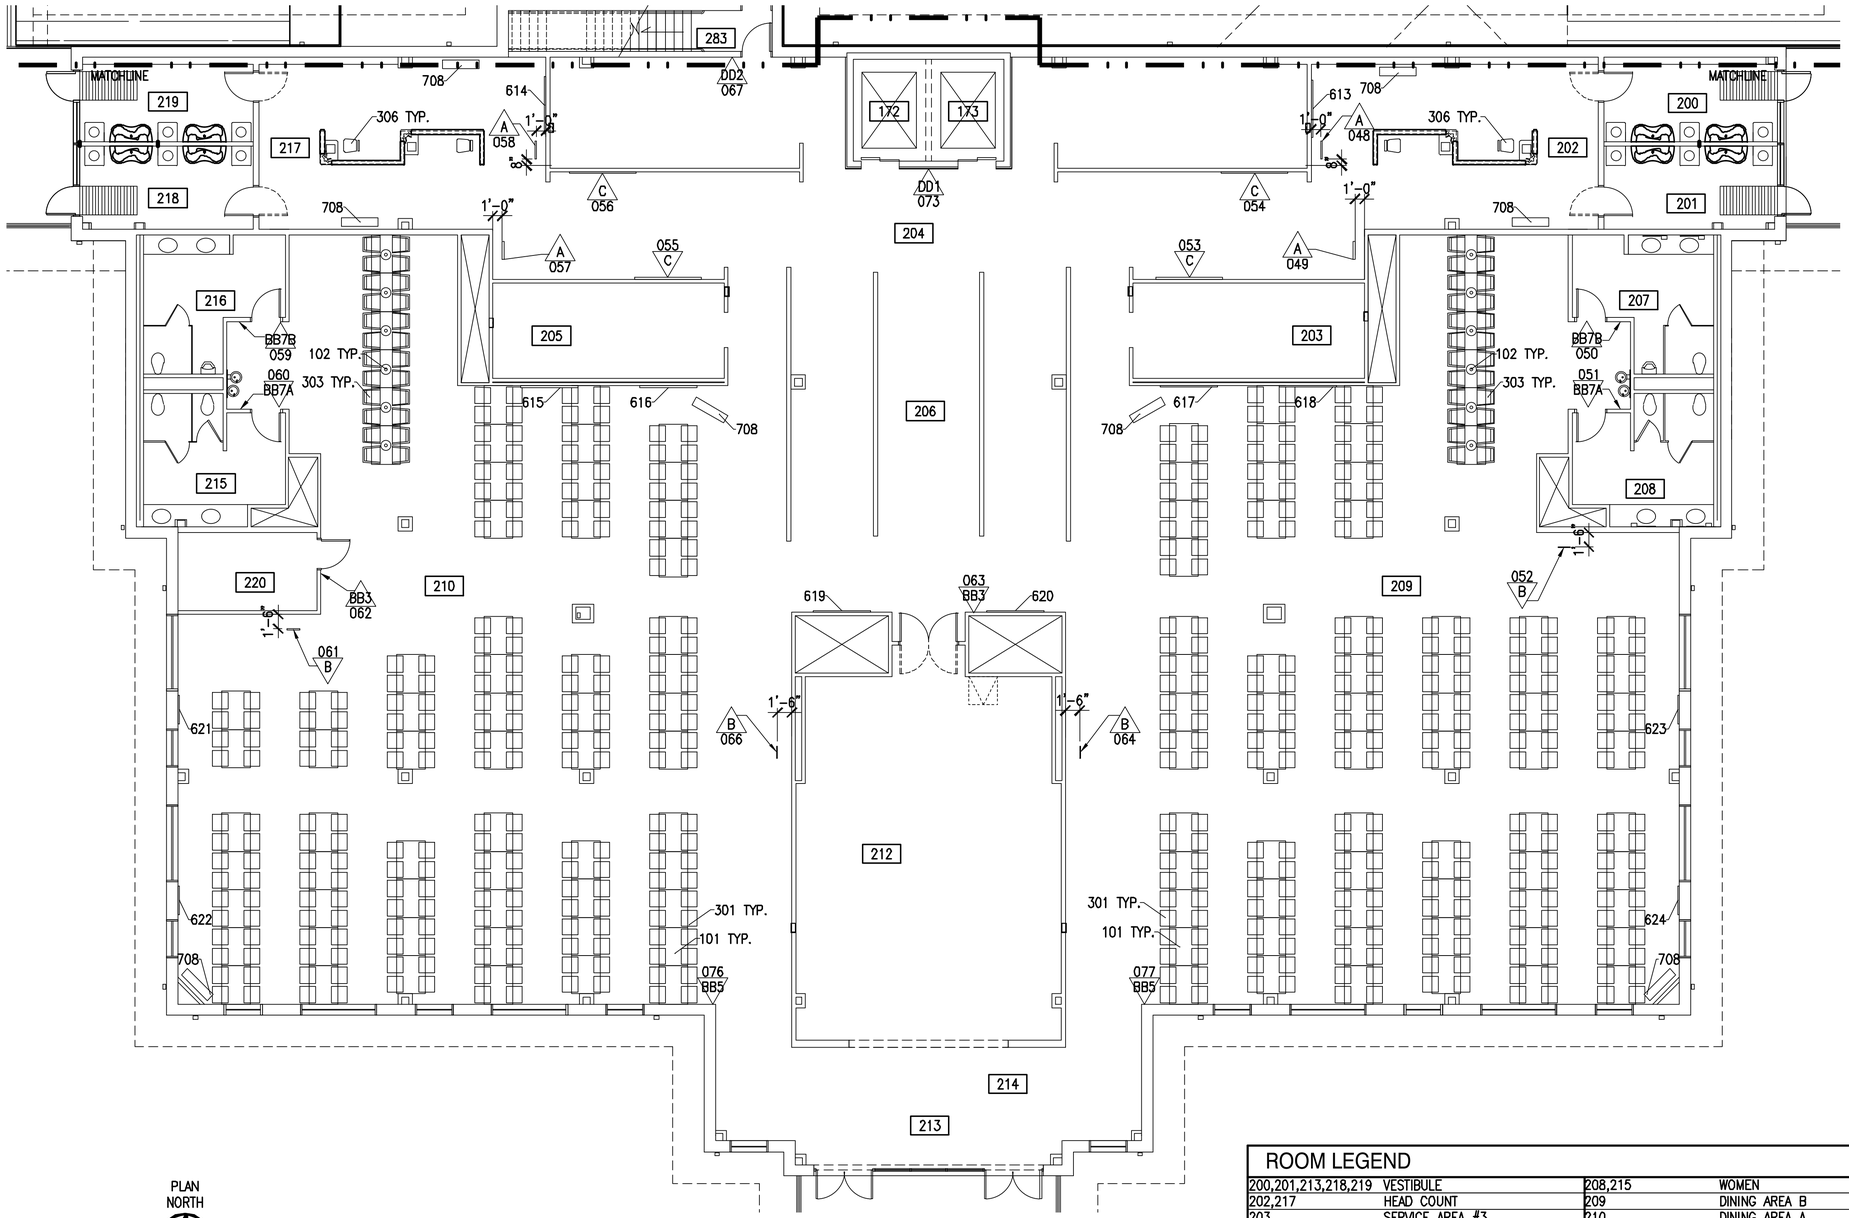

PLAN NORTH

SECOND FLOOR FURNITURE FOOTPRINT AND SIGANAGE PLAN—AREA 'C'

SCALE: 1/8" = 1'-0"

ROOM LEGEND — THIS SHEET ONLY

200,201,213,218,219	VESTIBULE	208,215	WOMEN	172,173	ELEVATOR
202,217	HEAD COUNT	209	DINING AREA B		
203	SERVICE AREA #3	210	DINING AREA A		
204	SERVICE AREA #1	211	STORAGE		
205	SERVICE AREA #2	212	DISHWASHING		
206	SALAD BAR	214	TRAY RETURN		
207,216	MEN	220	ELEC. CLOSET		

NOTES — THIS SHEET ONLY

1. FURNITURE SHOWN N.I.C.
2. CENTER SIGNS 052, 061, 064, & 066 OVER BEVERAGE STATION EQUIPMENT. ACOUSTICAL CEILING TILE.
3. CENTER SIGNS 053, 054, 055, & 056 BETWEEN END WALL AND EDGE OF VENT HOOD.
4. CENTER SIGN 049, 057, & 065 OVER ADJACENT WALL.

FURNITURE LEGEND — THIS SHEET ONLY

101	DINING TABLE	619	ARTWORK
102	CAFE TABLE	620	ARTWORK
301	DINING CHAIR	621	ARTWORK
303	DINING STOOL	622	ARTWORK
306	TASK STOOL	623	ARTWORK
613	ARTWORK	624	ARTWORK
614	ARTWORK	708	TELEVISION
615	ARTWORK		
616	ARTWORK		
617	ARTWORK		
618	ARTWORK		

GRAPHIC SCALE

1/8" = 1'-0" 0 5' 10' 15' 30'

SIGNAGE LEGEND

TYPE NUMBER — SIGNAGE LOCATION SYMBOL

KEY PLAN

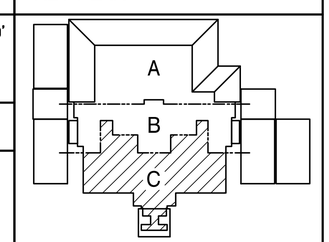

US Army Corps of Engineers
Norfolk District

MARK	DATE	DESCRIPTION	BY	APP.

DESIGNED: EAE
DRAWN: EAE
CHECKED: SBD
SUBMITTED: RTB
DATE: 08-05-08
SCALE: 1/8"=1'-0"
PROJECT NO.
NORFOLK DISTRICT FILE NO.
SPECIFICATION NO.
DRAWING NO.
Plot scale: 1:1
Last saved on: —
File name: AG103.DWG

NORFOLK DISRTICT
CORPS OF ENGINEERS
NORFOLK, VIRGINIA

2600 - PERSON TRAINEE
DINING FACILITY PROTOTYPE
TWO STORY OPTION

SECOND FLOOR FIRNITURE FOOTPRINT
& SIGNAGE PLAN - AREA 'C'

SHEET REFERENCE NUMBER
AG103
SHEET 82 OF 201

H:\PJ\2850\CAD\2850_2600 Soldier AIT - Two Story\CAD\Sheets\A\..\..\Constructs\G\G-Tblnk.dwg Wed, 18 Nov 2009 - 2:19pm eedwards

SIGNAGE SCHEDULE

FIRST FLOOR					SECOND FLOOR				
CODE	LOCATION	TYPE	COPY	REMARKS	CODE	LOCATION	TYPE	COPY	REMARKS
001	148	BB3	124 ISSUE REFRIG	BRAILLE	049	203	A	FORK KNIFE & PLATE SYMBOL	GRAPHIC ONLY
002	148	BB3	121 THAW REFRIG	BRAILLE	050	209	BB7B	RESTROOM	BRAILLE
003	148	BB3	120 ISSUE FREEZER	BRAILLE	051	209	BB7A	RESTROOM	BRAILLE
004	148	BB3	137 DRY STORAGE ISSUE	BRAILLE	052	209	B	BEVERAGE SYMBOL	GRAPHIC ONLY
005	148	BB3	136 DRY STORAGE	BRAILLE	053	203	C	GRILL	GRAPHIC ONLY
006	148	BB3	129 RECEIVING	BRAILLE	054	204	C	ENTREES	GRAPHIC ONLY
007	134	BB3	133 INSUL. CONT. DROP OFF	BRAILLE	055	205	C	GRILL	
008	130	BB3	134 FIELD FEEDING	BRAILLE	056	204	C	ENTREES	
009	148	BB3	145 COMM ROOM	BRAILLE	057	205	A	FORK KNIFE & PLATE SYMBOL	GRAPHIC ONLY
010	148	BB3	147 SODA ROOM	BRAILLE DOOR MOUNT	058	217	A	FORK KNIFE & PLATE SYMBOL	GRAPHIC ONLY
011	148	BB3	141 LOCKER ROOM	BRAILLE	059	210	BB7B	RESTROOM	BRAILLE
012	141	BB7A	RESTROOM	BRAILLE	060	210	BB7A	RESTROOM	BRAILLE
013	141	BB7B	RESTROOM	BRAILLE	061	210	B	BEVERAGE SYMBOL	GRAPHIC ONLY
014	148	BB3	138 PAPER STORAGE	BRAILLE	062	210	BB3	220 ELECTRICAL CLOSET	BRAILLE
015	148	BB2	142 T.B.D	BRAILLE	063	206	BB3	212 STAFF ONLY	BRAILLE
016	148	BB3	127 ISSUE REFRIG	BRAILLE	064	209	B	BEVERAGE SYMBOL	GRAPHIC ONLY
017	148	BB2	143 T.B.D	BRAILLE	065	NOT USED			
018	148	BB3	169 JANITOR	BRAILLE	066	210	B	BEVERAGE SYMBOL	GRAPHIC ONLY
019	148	BB2	144 T.B.D	BRAILLE	067	148	DD2	183 STAIRS	BRAILLE
020	104	BB3	148 STAFF ONLY	BRAILLE	068	139	BB4	EMPLOYEES MUST WASH HANDS BEFORE RETURNING TO WORK	BRAILLE
021	104	C	ENTREES		069	140	BB4	EMPLOYEES MUST WASH HANDS BEFORE RETURNING TO WORK	BRAILLE
022	104	C	ENTREES		070	131	BB3	133 INSUL. CONT. DROP OFF	BRAILLE
023	102	A	FORK KNIFE & PLATE SYMBOL	GRAPHIC ONLY	071	131	BB3	129 RECEIVING	BRAILLE
024	103	A	FORK KNIFE & PLATE SYMBOL	GRAPHIC ONLY	072	131	BB3	126 ELECTRICAL ROOM STAFF ONLY	BRAILLE
025	117	A	FORK KNIFE & PLATE SYMBOL	GRAPHIC ONLY	073	204	DD1	INCASE OF FIRE ELEVATORS ARE OUT OF SERVICE USE STAIRS	BRAILLE
026	105	A	FORK KNIFE & PLATE SYMBOL	GRAPHIC ONLY	074	110	BB5	MAXIMUM OCCUPANCY NOT TO EXCEED 266 PERSONS	BRAILLE
027	105	C	GRILL		075	109	BB5	MAXIMUM OCCUPANCY NOT TO EXCEED 286 PERSONS	BRAILLE
028	103	C	GRILL		076	210	BB5	MAXIMUM OCCUPANCY NOT TO EXCEED 266 PERSONS	BRAILLE
029	109	BB7B	RESTROOM	BRAILLE	077	209	BB5	MAXIMUM OCCUPANCY NOT TO EXCEED 286 PERSONS	BRAILLE
030	109	BB7A	RESTROOM	BRAILLE	078	104	DD1	INCASE OF FIRE ELEVATORS ARE OUT OF SERVICE USE STAIRS	BRAILLE
031	109	B	BEVERAGE SYMBOL	GRAPHIC ONLY					
032	110	B	BEVERAGE SYMBOL	GRAPHIC ONLY					
033	110	BB7A	RESTROOM	BRAILLE					
034	110	BB7B	RESTROOM	BRAILLE					
035	110	BB3	176 ELECTRICAL CLOSET	BRAILLE					
036	106	BB3	112 STAFF ONLY	BRAILLE					
037	112	BB3	111 STORAGE	BRAILLE					
038	109	B	BEVERAGE SYMBOL	GRAPHIC ONLY					
039	110	B	BEVERAGE SYMBOL	GRAPHIC ONLY					
040	NOT USED								
041	EXTERIOR	BB3	126 ELECTRICAL ROOM STAFF ONLY	BRAILLE					
042	EXTERIOR	BB3	123 MECHANICAL ROOM STAFF ONLY	BRAILLE					
043	EXTERIOR	BB7-B	RESTROOM	BRAILLE					
044	EXTERIOR	BB7-A	RESTROOM	BRAILLE					
045	EXTERIOR	BB7-A	RESTROOM	BRAILLE					
046	EXTERIOR	BB7-B	RESTROOM	BRAILLE					
047	131	BB3	132 CAN WASH STAFF ONLY	BRAILLE					
048	202	A	FORK KNIFE & PLATE SYMBOL	GRAPHIC ONLY					

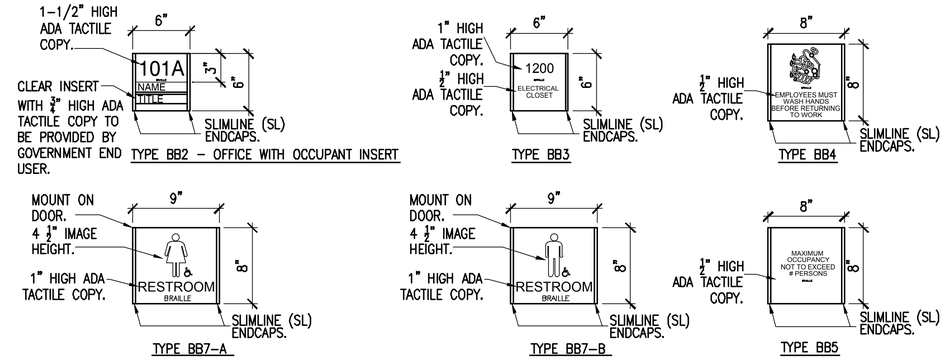

C3 SIGNAGE TYPICALS
1-1/2"=1'-0"

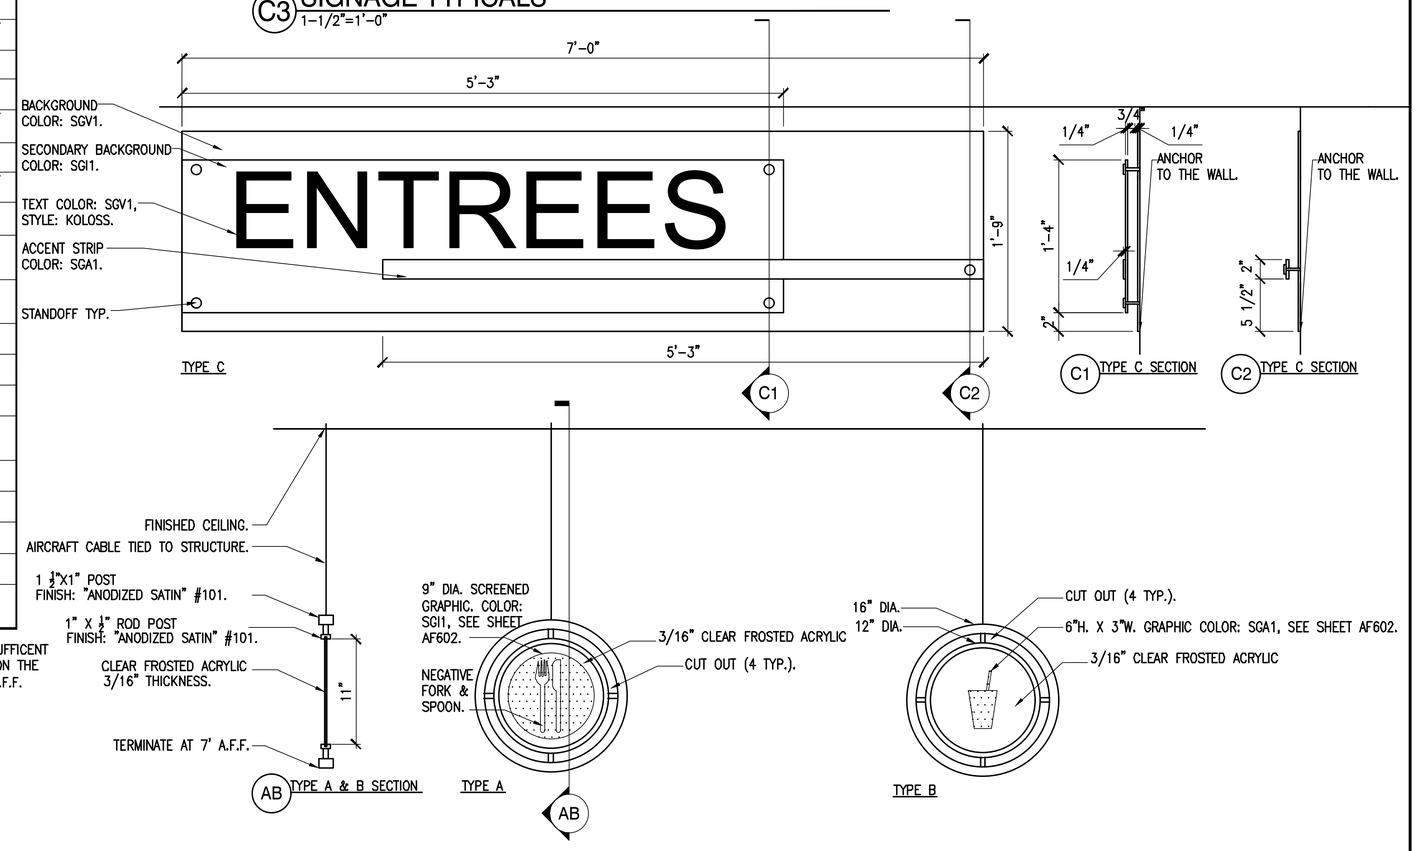

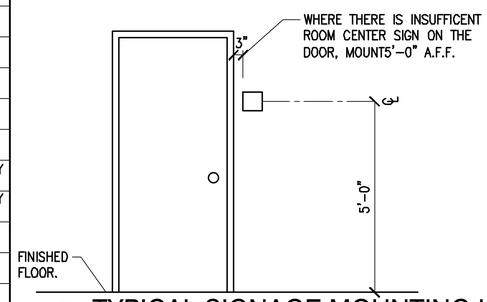

A1 TYPICAL SIGNAGE MOUNTING HEIGHT
1/2"=1'-0"

A2 SERVICE IDENTIFICATION SIGNAGE TYPICALS
1-1/2"=1'-0"

NOTES

1. GENERAL CONTRACTOR SHALL GENERATE AND SUBMIT A SIGN SCHEDULE TO OWNER FOR REVIEW AND APPROVAL PRIOR TO COMMENCEMENT OF WORK.
2. SEE FINISH LEGEND CODES SGA1, SGI1, AND SGV1 SHEET AF602 FOR SIGNAGE FINISH INFORMATION.
3. DESIGN BASED ON SYSTEM 2/90. EQUAL OPTIONS WILL BE CONSIDERED. SUBMIT SAMPLES/SHOP DRAWINGS TO DESIGNER FOR APPROVAL.
4. ANCHOR GENERAL SIGNAGE AND SIGN TYPE C TO THE WALL. USE PRESSURE SENSITIVE TAPE WHERE MOUNTED TO DOOR.
5. MATCH EXTERIOR SIGNAGE TO BASE STANDARDS.
6. DO NOT MECHANICALLY FASTEN SIGNAGE UNITS TO RATED AND/OR UL TESTED COMPONENTS.

THIS SHEET ONLY

GRAPHIC SCALE

1/2" = 1'-0" 0 6" 1' 2' 3' 4' 5'

1 1/2" = 1'-0" 0 3" 6" 9" 1' 2'

US Army Corps of Engineers
Norfolk District

MARK	DATE	DESCRIPTION	BY	APP

DESIGNED: EAE | CHECKED: SBD | DATE: 08-05-08
DRAWN: KC/EAE | SUBMITTED: RTB | SCALE: VARIES
PROJECT NO. | NORFOLK DISTRICT FILE NO. | SPECIFICATION NO.
DRAWING NO. — | Last saved on: — | File name: AG601.DWG | Plot scale: 1:1

NORFOLK DISRTICT
CORPS OF ENGINEERS
NORFOLK, VIRGINIA

2600 - PERSON TRAINEE
DINING FACILITY PROTOTYPE
TWO STORY OPTION

SIGNAGE SCHEDULE AND TYPICALS

SHEET REFERENCE NUMBER
AG601
SHEET 83 OF 201

H:\P\2850\CAD\2850_2600 Soldier AIT – Two Story\CAD\Sheets\A\..\..\Constructs\G\G-Tblnk.dwg Wed, 18 Nov 2009 – 2:19pm eedwards