INFORMATION SYSTEMS FACILITY

A STANDARD DEFINITIVE DESIGN

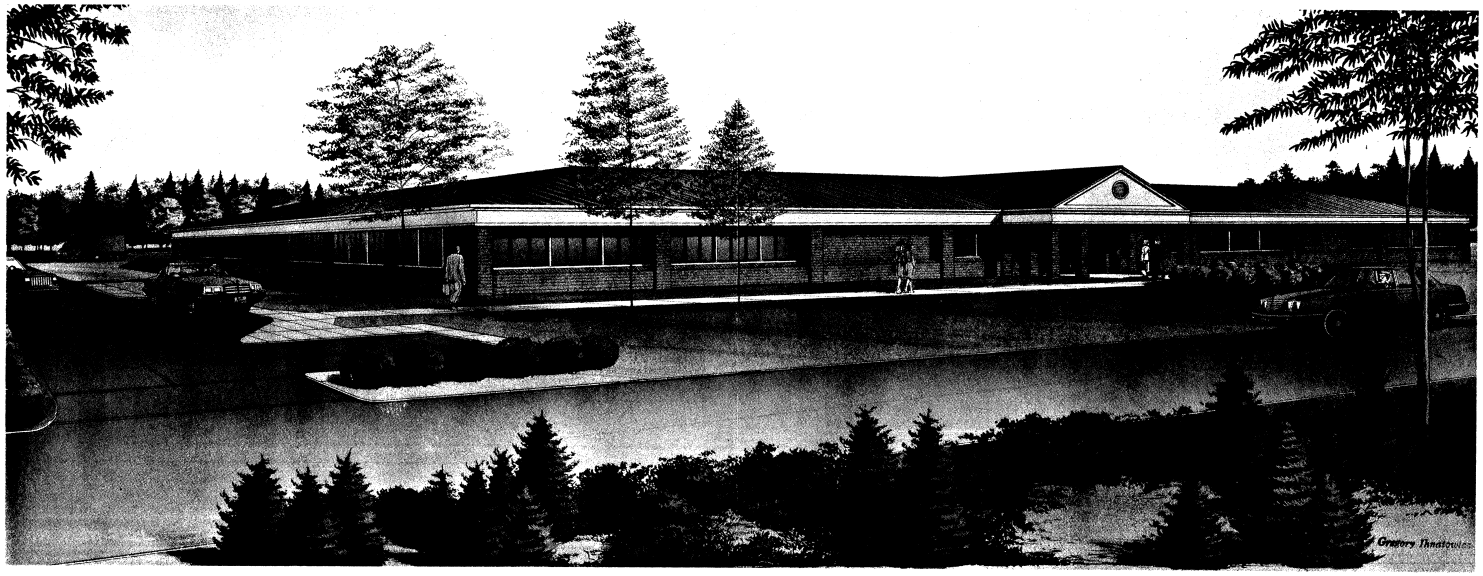

US ARMY CORPS
OF ENGINEERS
NY DISTRICT

DESIGNED BY:

URBAHN/SEELYE A JOINT VENTURE
URBAHN ASSOCIATES, INC./ SEELYE STEVENSON VALUE & KNECHT
1250 BROADWAY, NEW YORK, N.Y. 10001 USA (212) 239-0220
TELEX 262560

US ARMY INFORMATION
SYSTEMS COMMAND

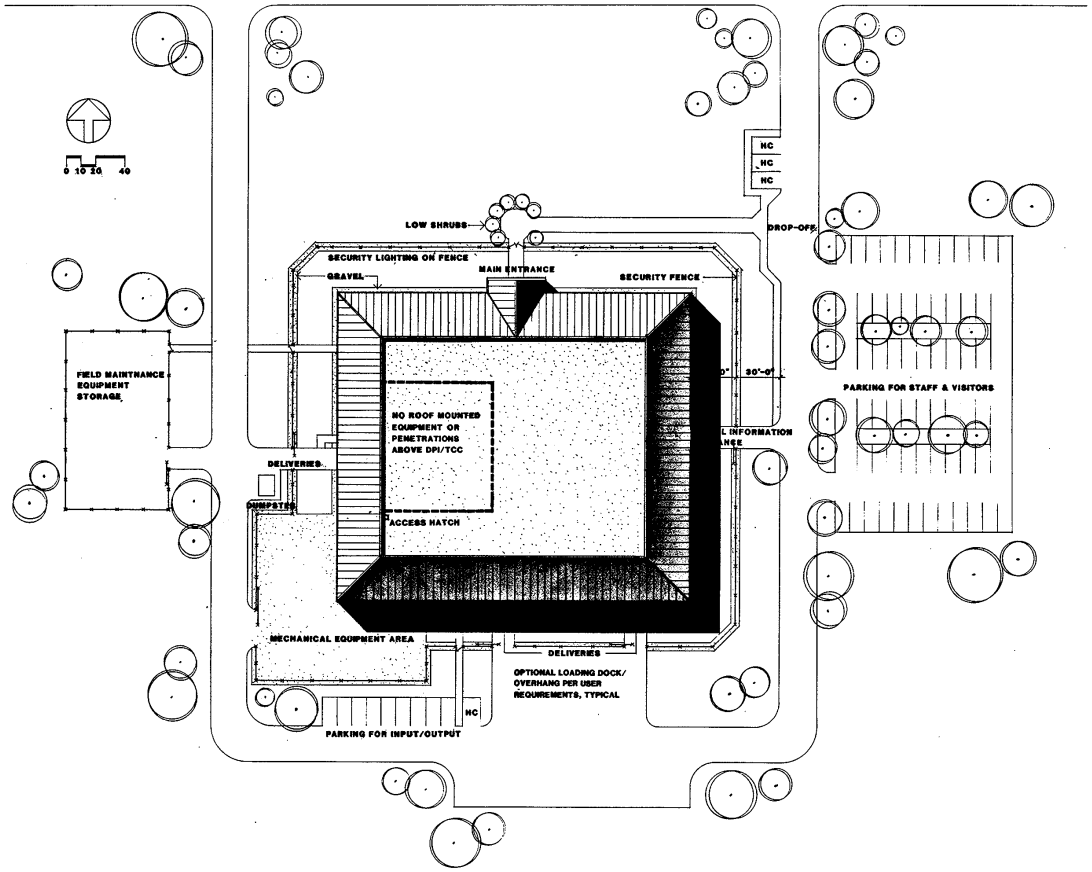

Revision	Description	Date	Approved

SEELYE / URBAHN
ENGINEERS - ARCHITECTS
NEW YORK, NEW YORK

U.S. ARMY ENGINEER DISTRICT
CORPS OF ENGINEERS
NEW YORK, NEW YORK

Designed by:
Drawn by:
Checked by:
Submitted by:
ARCHITECT ENGINEER
Reviewed by:
SECTION CHIEF
Concurred:
CHIEF, DESIGN BRANCH

US Army Corps of Engineers

INFORMATION SYSTEMS FACILITY DEFINITIVE DESIGN

SITE PLAN

Approval Recommended:
CHIEF, ENGINEERING DIVISION
Approved by:
COLONEL, C. E. DISTRICT ENGINEER

Sheet reference number: **S-1**

Date: MAY 15, 1987
Scale: AS SHOWN
Sheet 1 of 4

FILE NO. 131-20-1

LIST OF ABBREVIATIONS

CLAS	CLASSIFIED
DEP	DEPUTY
DIV CHF	DIVISION CHIEF
DOIM	DIRECTOR OF INFORMATION MANAGEMENT
DPI	DATA PROCESSING INSTALLATION
EQ	EQUIPMENT ROOM
HF/MARS	HIGH FREQUENCY MILITARY AFFILIATE RADIO SYSTEM
INFO	INFORMATION
J	JANITOR'S CLOSET
LKR	LOCKERS
M.T.	MEN'S TOILET
NCOIC	NON-COMMISSIONED OFFICER IN CHARGE
OPS	OPERATORS
PROJ	PROJECTION
RECP	RECEPTION
SCIF	SENSITIVE COMPARTMENTED INFORMATION FACILITIES
SCTY	SECURITY
SEC	SECRETARY
SHR	SHOWER
STOR	STORAGE
TC	TELEPHONE CLOSET
TCC	TELECOMMUNICATIONS
TDM	TEST DIAGNOSTICS MAINTENANCE
TEL	TELEPHONE
TYP	TYPICAL
VEST	VESTIBULE
WAIT'G	WAITING
W.C.	WATER CLOSET
W.T.	WOMEN'S TOILET

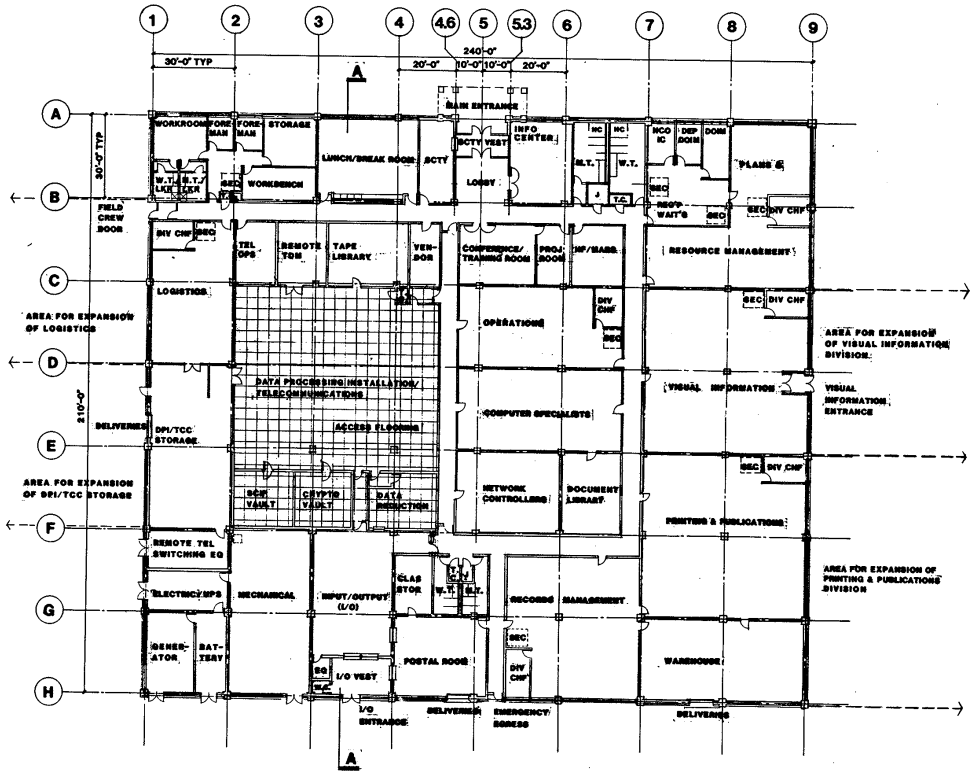

GROSS AREA - 51,000 S.F.

Revision	Description	Date	Approved

SEELYE / URBAHN
ENGINEERS - ARCHITECTS
NEW YORK, NEW YORK

U.S. ARMY ENGINEER DISTRICT
CORPS OF ENGINEERS
NEW YORK, NEW YORK

Designed by:
Drawn by:
Checked by:
Submitted by:
ARCHITECT ENGINEER
Reviewed by:
SECTION CHIEF
Concurred:
CHIEF, DESIGN BRANCH

US Army Corps of Engineers

INFORMATION SYSTEMS FACILITY
DEFINITIVE DESIGN

FLOOR PLAN

Approval Recommended:
CHIEF, ENGINEERING DIVISION
Approved by:
COLONEL, C.E., DISTRICT ENGINEER

Sheet reference number: **A-1**

Date: MAY 15, 1987
Scale: AS SHOWN
Sheet 2 of 4

0 5 10 20

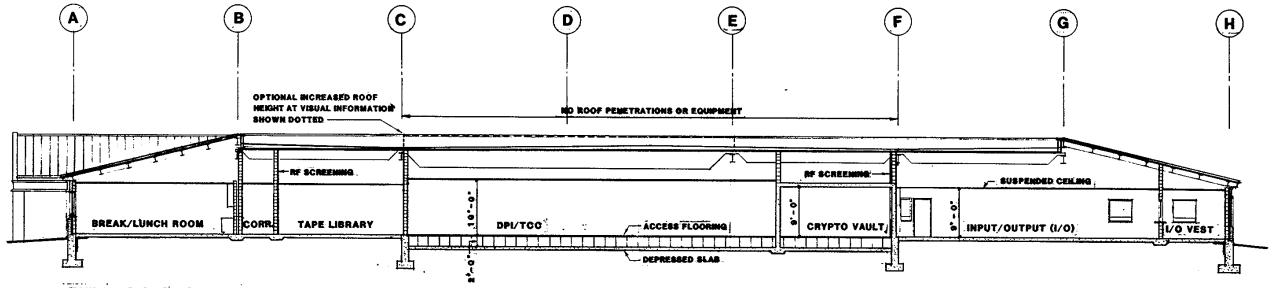

BUILDING SECTION A-A

0 5' 10' 20'

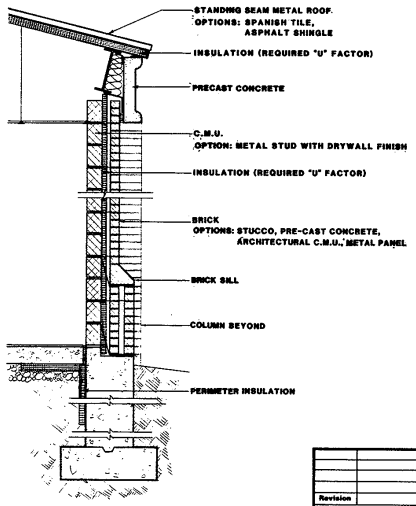

EXTERIOR WALL SECTION

0 6" 1'-0" 2'-0"

Revision	Description	Date	Approved

SEELYE / URBAHN
ENGINEERS - ARCHITECTS
NEW YORK, NEW YORK

U.S. ARMY ENGINEER DISTRICT
CORPS OF ENGINEERS
NEW YORK, NEW YORK

US Army Corps of Engineers

INFORMATION SYSTEMS FACILITY
DEFINITIVE DESIGN

SECTIONS

Designed by:
Drawn by:
Checked by:
Submitted by: ARCHITECT ENGINEER
Reviewed by: SECTION CHIEF
Concurred: CHIEF, DESIGN BRANCH
Approval Recommended: CHIEF, ENGINEERING DIVISION
Approved by: COLONEL, C.E. DISTRICT ENGINEER

Sheet reference number: **A-2**

Date: MAY 15, 1987
Scale: AS SHOWN
Sheet 3 of 4

FILE NO. 131-20-1

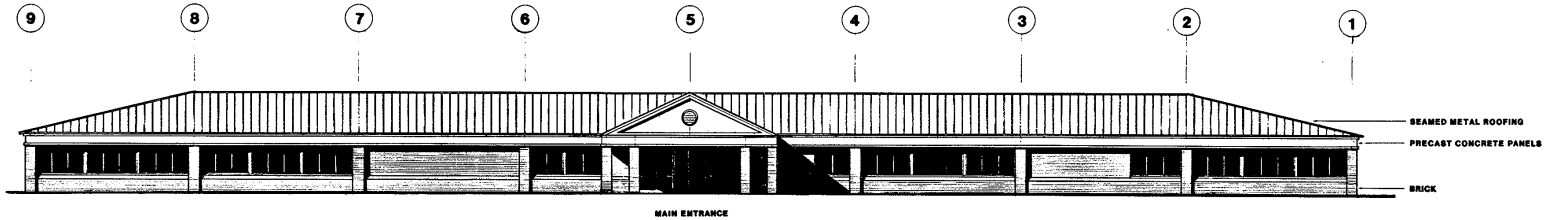

NORTH ELEVATION

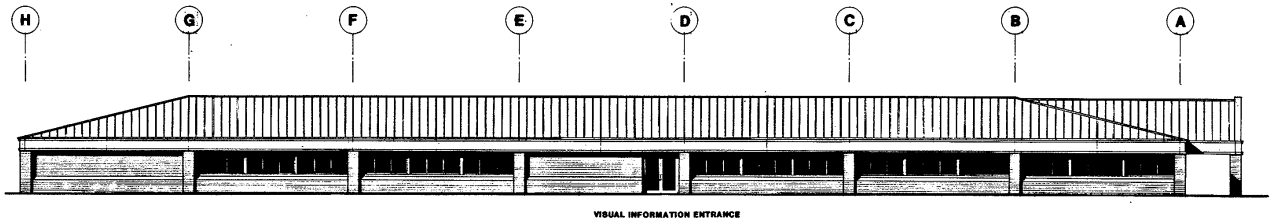

EAST ELEVATION

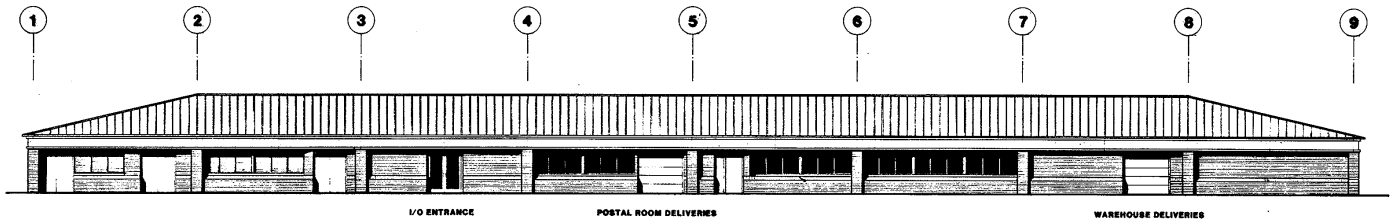

SOUTH ELEVATION

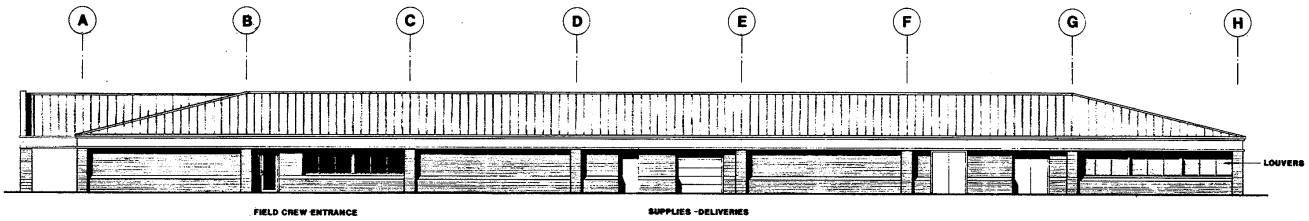

WEST ELEVATION

0 5 10 20

Revision	Description	Date	Approved

SEELYE / URBAHN
ENGINEERS - ARCHITECTS
NEW YORK, NEW YORK

U.S. ARMY ENGINEER DISTRICT
CORPS OF ENGINEERS
NEW YORK, NEW YORK

Designed by:
Drawn by:
Checked by:
Submitted by: ARCHITECT ENGINEER
Reviewed by: SECTION CHIEF
Concurred: CHIEF, DESIGN BRANCH

US Army Corps of Engineers

INFORMATION SYSTEMS FACILITY
DEFINITIVE DESIGN:

ELEVATIONS

Approval Recommended: CHIEF, ENGINEERING DIVISION
Approved by: COLONEL, C. E., DISTRICT ENGINEER

Sheet reference number: **A-3**

Date: MAY 15, 1987
Scale: AS SHOWN
Sheet 4 of 4

FILE NO. 131-20-1