GENERAL SHEET NOTES

1. ALL EXTERIOR DIMENSIONS ARE FROM EXTERIOR FACE OF GIRT, OR FROM EDGE OF ROUGH OPENING.

2. INSULATED METAL PANEL SHALL BE 2" IN THICKNESS FOR CLIMATE ZONE 3A AND 3B.

STANDARD DESIGN SQUARE FOOTAGE

1. DESIGN ALLOWS = 20640 GSF

2. 2" PANEL EXTERIOR PANEL = 20528 GSF

3. PEMB EDGE OF FRAMING = 20415 SF

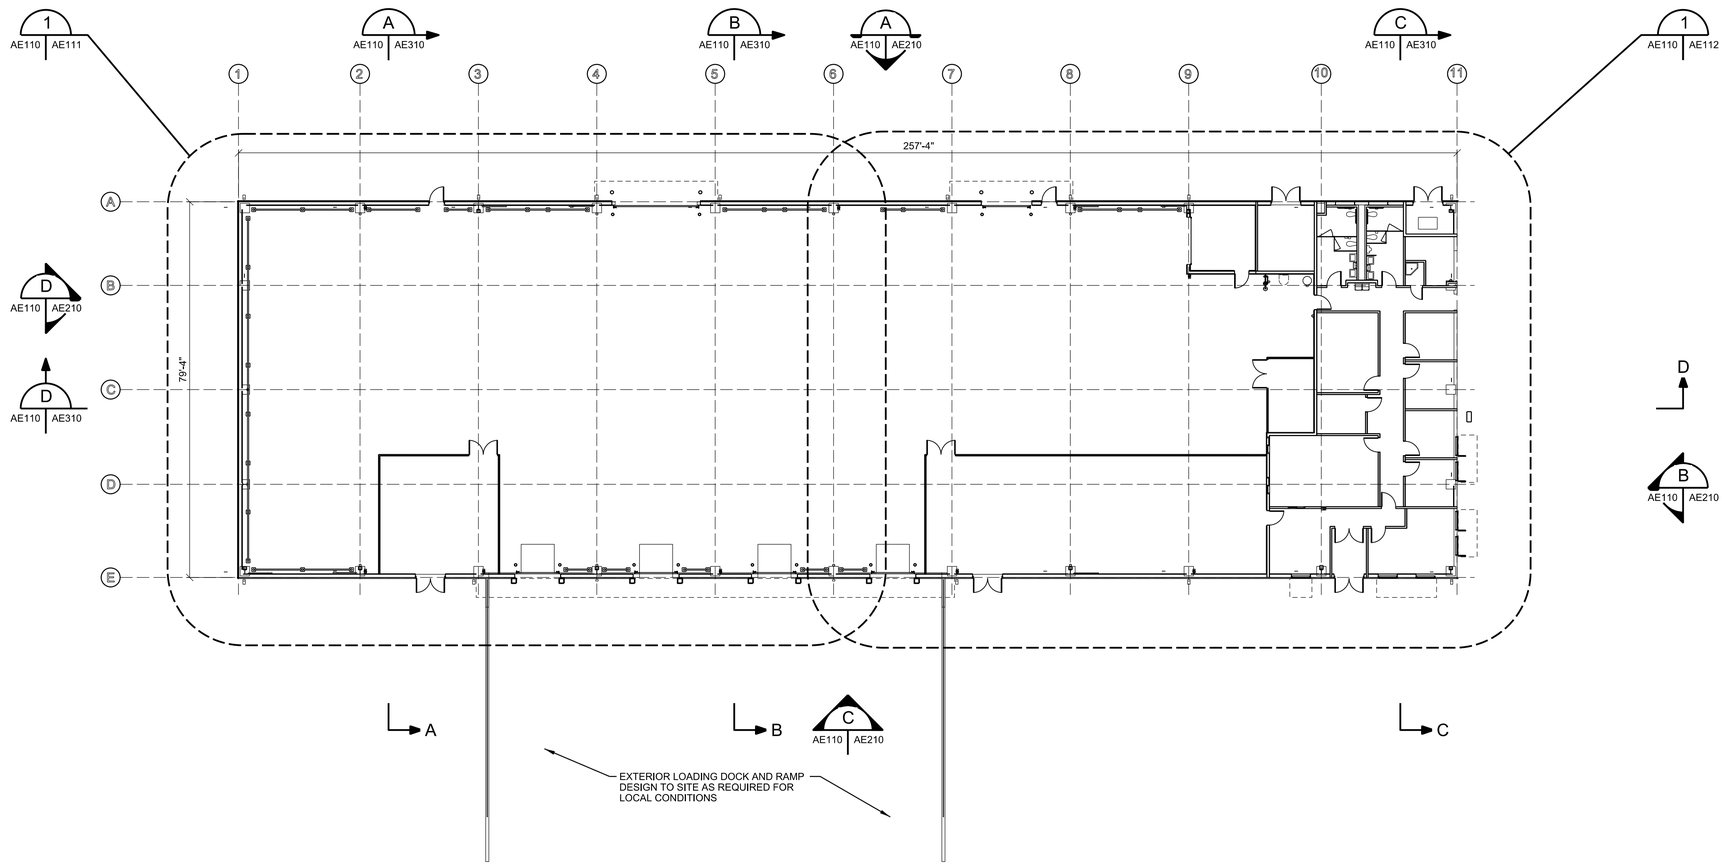

1 FLOOR PLAN
AE110 SCALE: 1/16" = 1'-0"

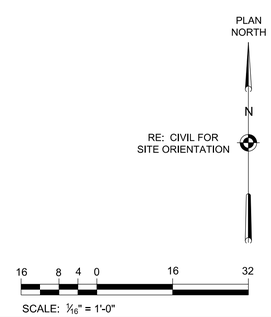

US Army Corps of Engineers
Fort Worth District

SYM	DESCRIPTION	DATE	APPR

Designed by: M.MCCOLLUM
Date: OCTOBER 2012
Drawn by: M.MCCOLLUM
Drawing code:
Checked by: J.PETRY
Plot scale: 1:1
Submitted by: M.CONTES
CADD File Name: SSA_3A-AE110.dgn

U.S. ARMY CORPS OF ENGINEERS
819 TAYLOR STREET
FORT WORTH, TX 76102

U.S. ARMY CORPS OF ENGINEERS
601 E. 12TH STREET
KANSAS CITY, MO 64106

COS STANDARD DESIGN
SSA WAREHOUSE 44220
CLIMATE ZONE 3A - FT GORDON GA
PN: 00000

FLOOR PLAN

SHEET NUMBER

AE110

GENERAL SHEET NOTES

1. ALL EXTERIOR DIMENSIONS ARE FROM EXTERIOR FACE OF INSULATED METAL PANEL, COLUMN LINE, OR FROM THE EDGE OF ROUGH OPENING.
2. ALL INTERIOR DIMENSIONS ARE FROM EDGE OF FRAMING, OR COLUMN LINE.
3. DOORS ARE 6" FROM ADJACENT FRAMING UNLESS OTHERWISE NOTED.
4. ALL PARTITIONS ARE TYPE S4 UNLESS OTHERWISE NOTED. RE: AE500 FOR PARTITION TYPES.

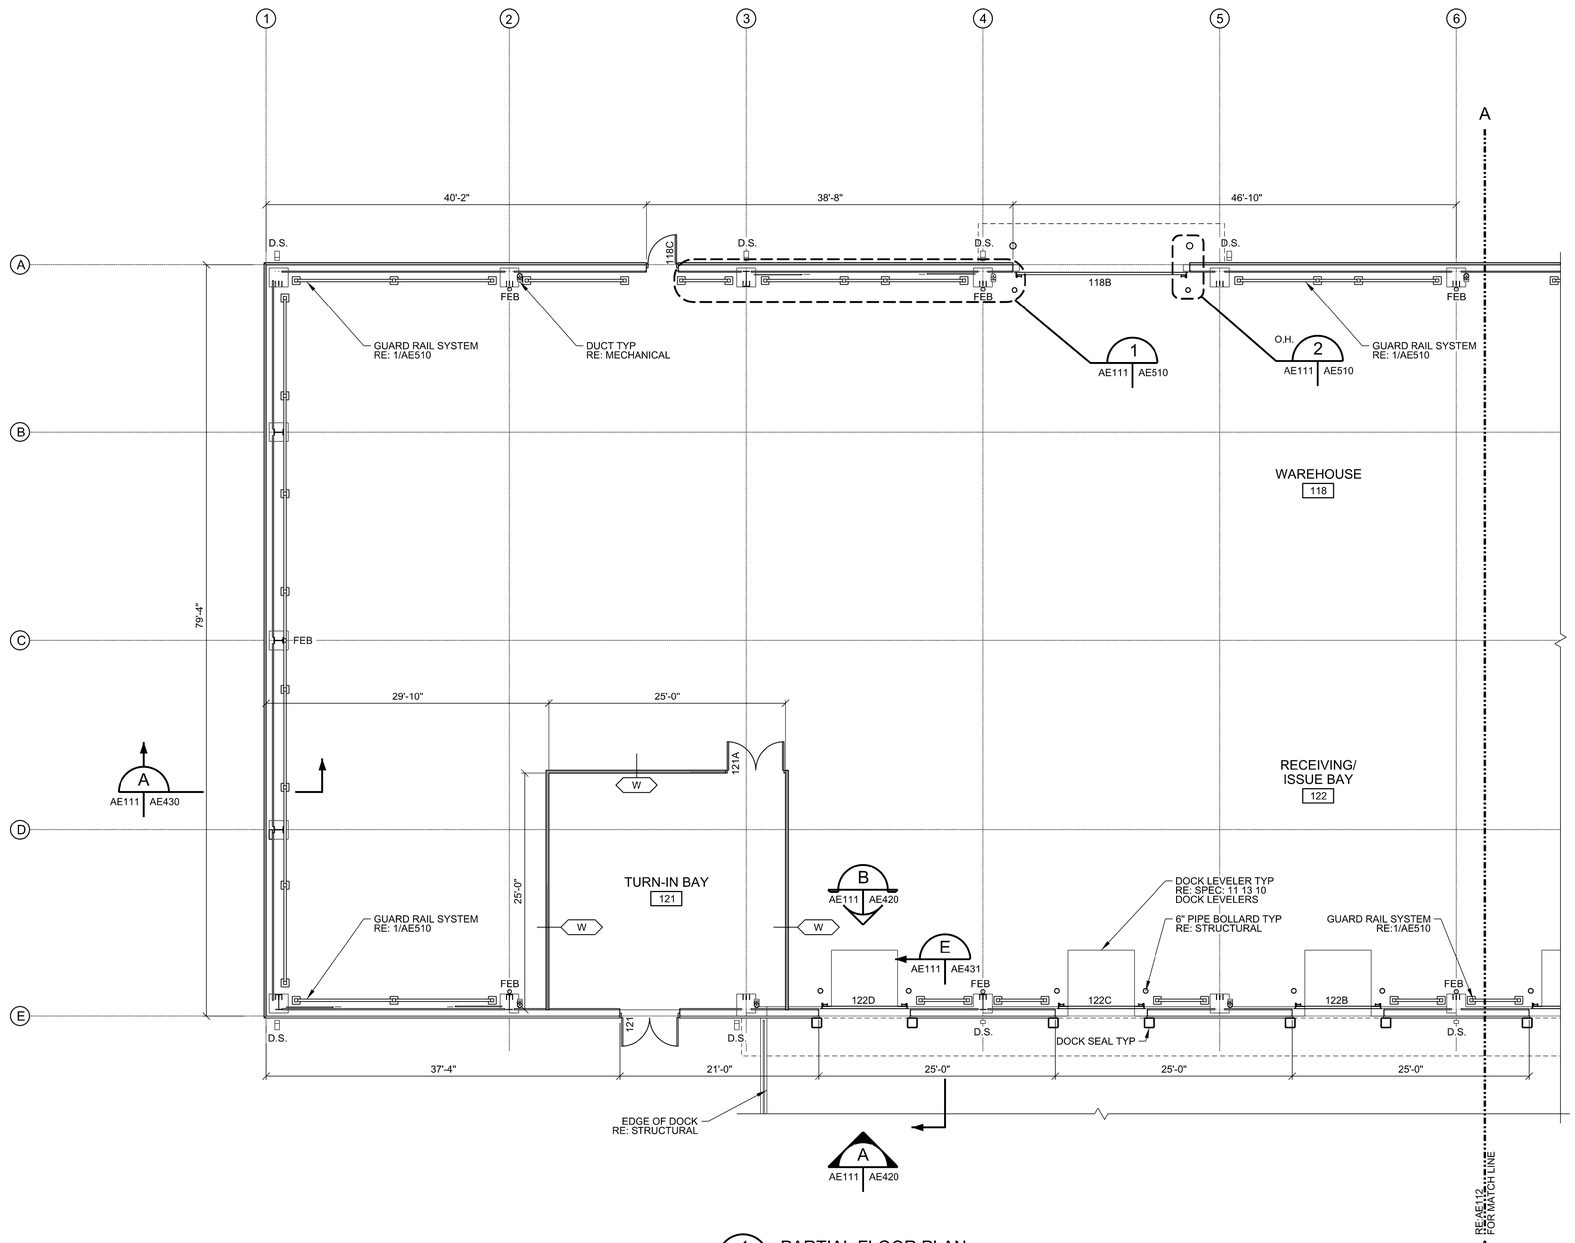

1 PARTIAL FLOOR PLAN
AE110 AE111 SCALE: 1/8" = 1'-0"

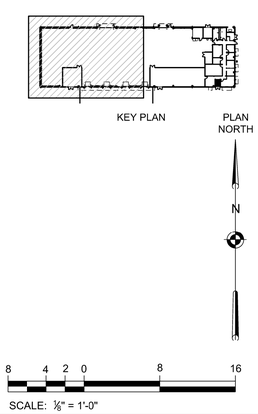

US Army Corps of Engineers
Fort Worth District

SYM	DESCRIPTION	DATE	APPR

Designed by: M MCCOLLUM
Date: OCTOBER 2012
Drawn by: M MCCOLLUM
Drawing code:
Checked by: J PETRY
Plot scale: 1:1
Submitted by: M COATES
CADD File Name: SSA_3A-AE111.dgn

U.S. ARMY CORPS OF ENGINEERS
819 TAYLOR STREET
FORT WORTH, TX 76102

U.S. ARMY CORPS OF ENGINEERS
601 E. 12TH STREET
KANSAS CITY, MO 64106

COS STANDARD DESIGN
SSA WAREHOUSE 44220
CLIMATE ZONE 3A - FT GORDON GA
PN: 00000

PARTIAL FLOOR PLAN

SHEET NUMBER
AE111

GENERAL SHEET NOTES

1. ALL EXTERIOR DIMENSIONS ARE FROM EXTERIOR FACE OF INSULATED METAL PANEL, COLUMN LINE, OR FROM THE EDGE OF ROUGH OPENING.
2. ALL INTERIOR DIMENSIONS ARE FROM EDGE OF FRAMING, OR COLUMN LINE.
3. DOORS ARE 6" FROM ADJACENT FRAMING UNLESS OTHERWISE NOTED.
4. ALL PARTITIONS ARE TYPE S4 UNLESS OTHERWISE NOTED. RE: AE500 FOR PARTITION TYPES.

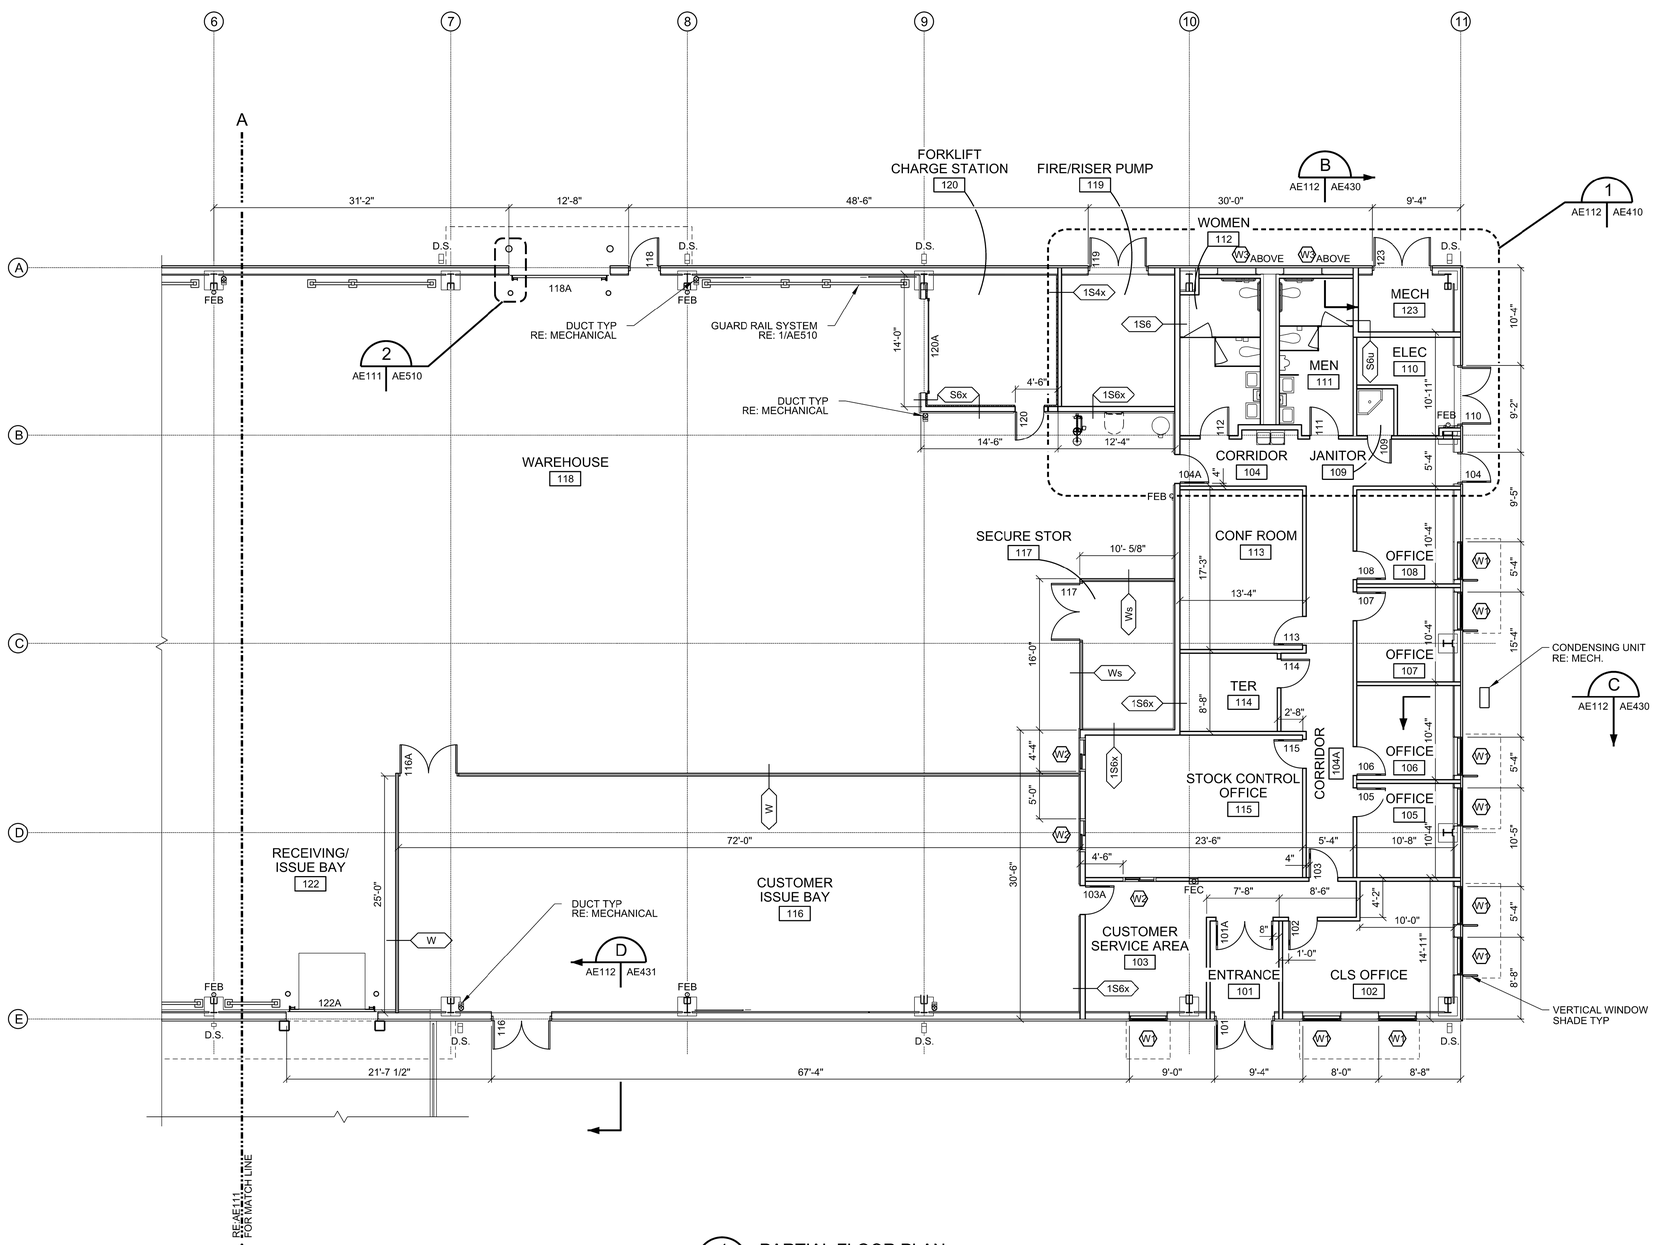

1 PARTIAL FLOOR PLAN
AE110 | AE112 SCALE: 1/8" = 1'-0"

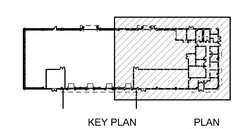

SCALE: ⅛" = 1'-0"

US Army Corps of Engineers
Fort Worth District

SYM	DESCRIPTION	DATE	APPR

Designed by: M MCCOLLUM
Date: OCTOBER 2012
Drawn by: M MCCOLLUM
Drawing code:
Checked by: J PETRY
Plot scale: 1:1
Submitted by: M COATES
CADD File Name: SSA_3A-AE112.dgn

U.S. ARMY CORPS OF ENGINEERS
819 TAYLOR STREET
FORT WORTH, TX 76102

U.S. ARMY CORPS OF ENGINEERS
601 E. 12TH STREET
KANSAS CITY, MO 64106

COS STANDARD DESIGN
SSA WAREHOUSE 44220
CLIMATE ZONE 3A - FT GORDON GA
PN: 00000

PARTIAL FLOOR PLAN

SHEET NUMBER
AE112

GENERAL SHEET NOTES

1. CENTER SKYLIGHTS BETWEEN STRUCTURAL BAYS.
2. DIMENSIONS PROVIDED ARE FROM EDGE OF FASCIA.
3. OTHER OVERHEAD DAY LIGHTING SYSTEMS MAY BE CONSIDERED IN LIEU OF SKYLIGHTS.
4. RE: MECHANICAL & PLUMBING FOR ROOF PENETRATION LOCATIONS.
5. RE: ELECTRICAL FOR LIGHTNING PROTECTION.

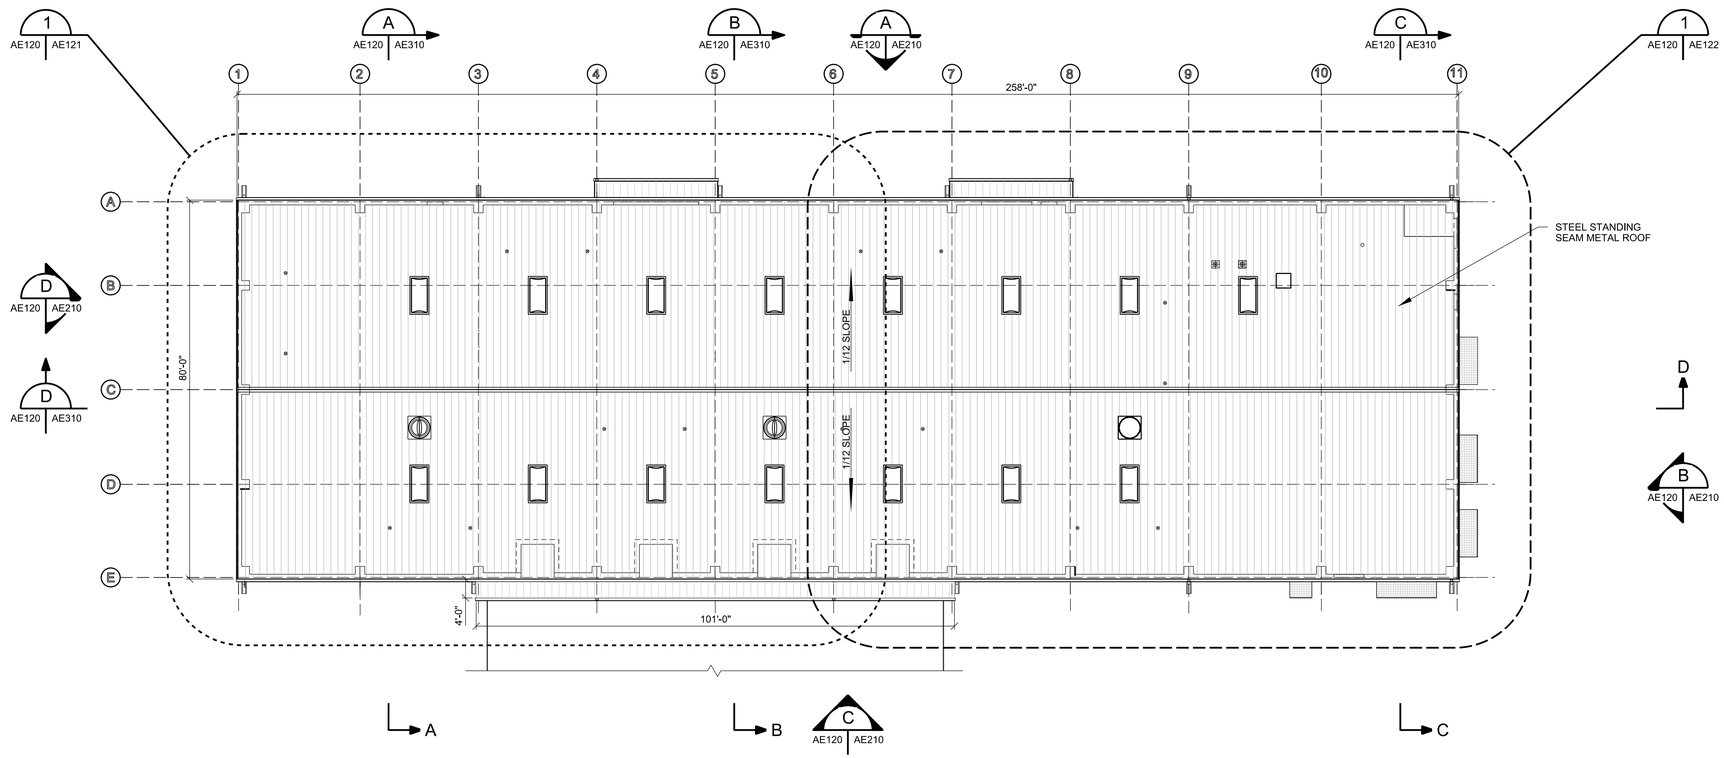

1 ROOF PLAN
AE120 SCALE: 1/16" = 1'-0"

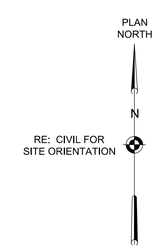

16 8 4 0 16 32
SCALE: 1/16" = 1'-0"

US Army Corps of Engineers
Fort Worth District

SYM	DESCRIPTION	DATE	APPR

Designed by: M MCCOLLUM
Date: OCTOBER 2012
Drawn by: M MCCOLLUM
Drawing code:
Checked by: J PETRY
Plot scale: 1:1
Submitted by: M CONTES
CADD File Name: SSA_3A-AE120.dgn

U.S. ARMY CORPS OF ENGINEERS
819 TAYLOR STREET
FORT WORTH, TX 76102

U.S. ARMY CORPS OF ENGINEERS
601 E. 12TH STREET
KANSAS CITY, MO 64106

COS STANDARD DESIGN
SSA WAREHOUSE 44220
CLIMATE ZONE 3A - FT GORDON GA
PN: 00000

ROOF PLAN

SHEET NUMBER
AE120

GENERAL SHEET NOTES

1. CENTERLINES OF DOWNSPOUTS ARE AT THE CENTERLINE OF THE NEAREST GRID UNLESS NOTED OTHERWISE.

2. DIMENSIONS PROVIDED ARE FROM EDGE OF FASCIA.

3. REFERENCE SPECIFICATION 08 60 45 SKYLIGHTS, AND AE570 FOR ADDITIONAL SKYLIGHT INFORMATION.

4. RE: MECHANICAL & PLUMBING FOR ROOF PENETRATION LOCATIONS.

5. RE: ELECTRICAL FOR LIGHTNING PROTECTION.

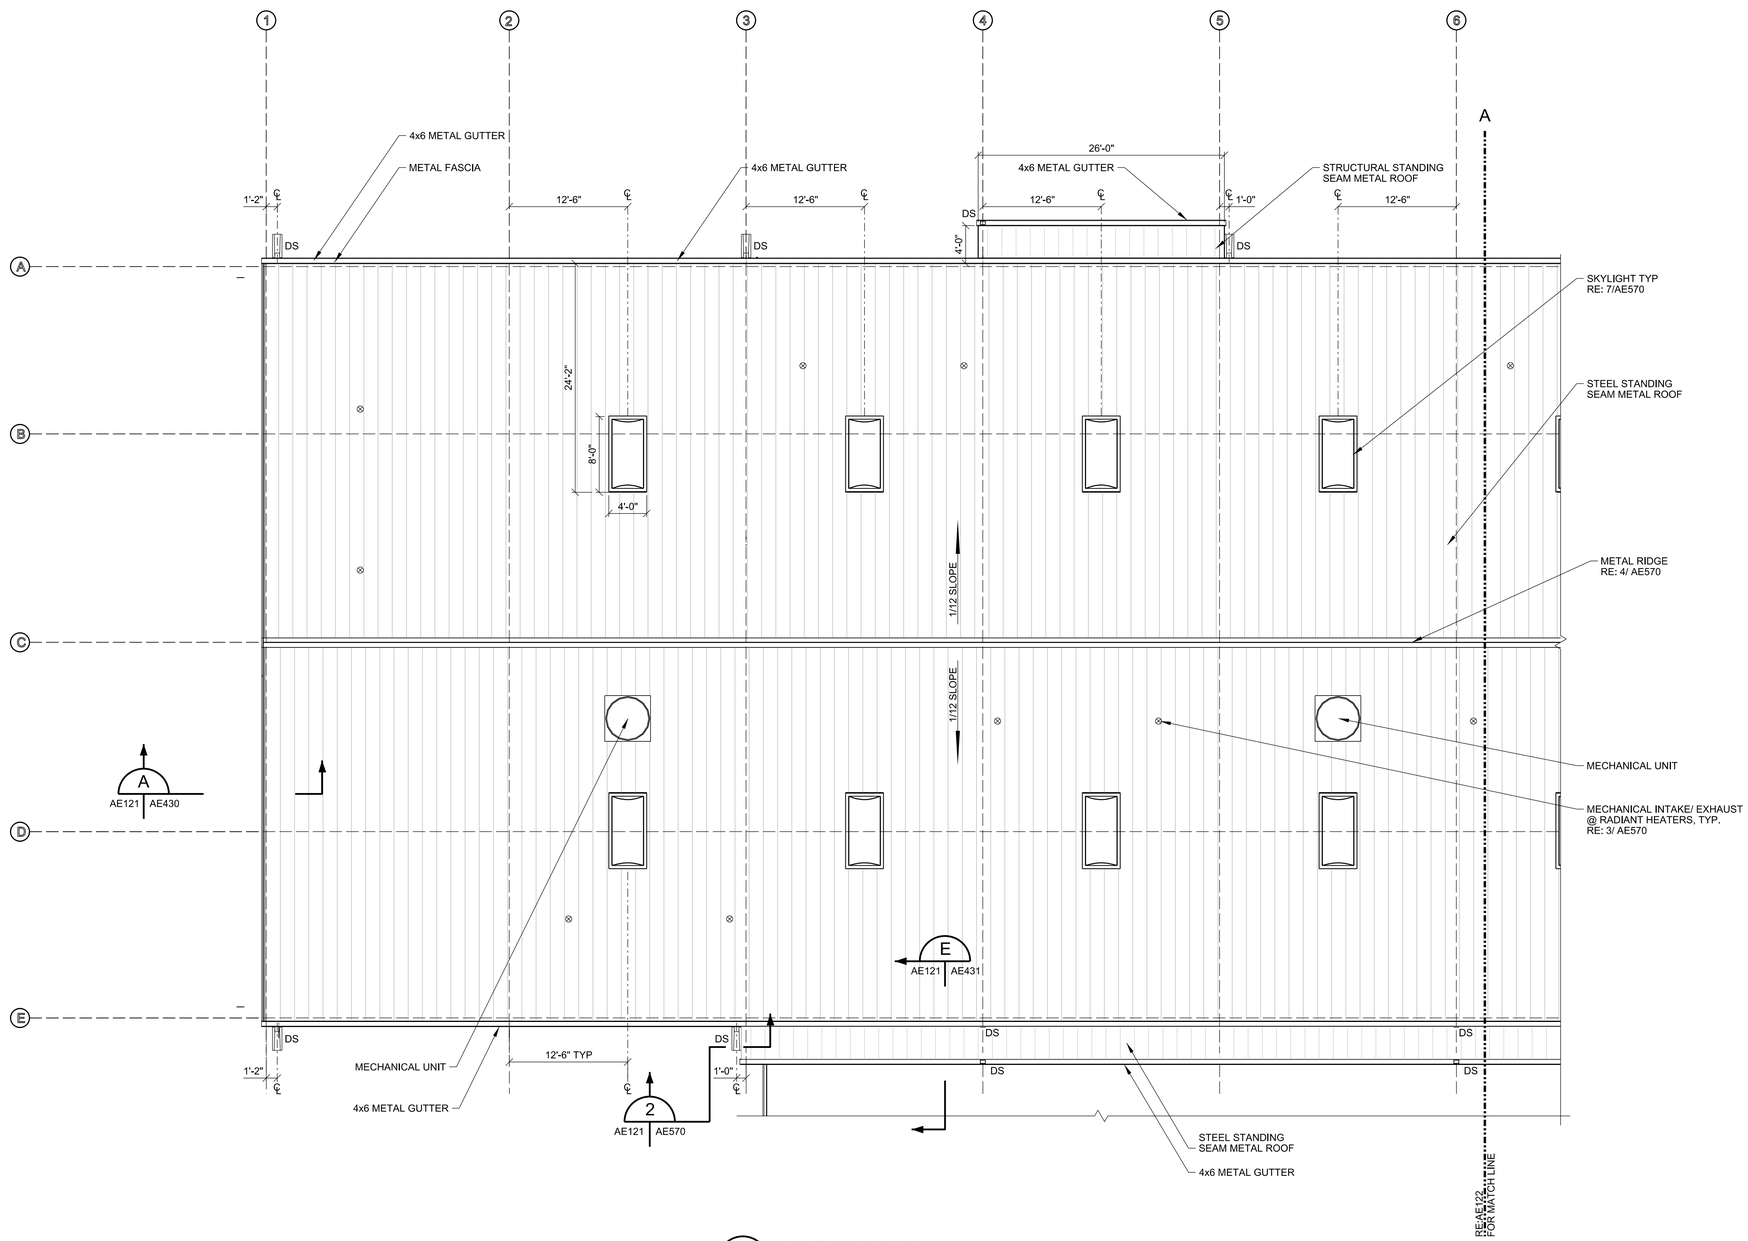

1 PARTIAL ROOF PLAN
AE120 | AE121 SCALE: 1/8" = 1'-0"

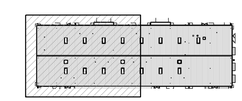

KEY PLAN

PLAN NORTH

N

8 4 2 0 8 16

SCALE: ⅛" = 1'-0"

US Army Corps of Engineers
Fort Worth District

SYM	DESCRIPTION	DATE	APPR

Designed by: M MCCOLLUM
Date: OCTOBER 2012
Drawn by: M MCCOLLUM
Drawing code:
Checked by: J PETRY
Plot scale: 1:1
Submitted by: M COATES
CADD File Name: SSA_3A-AE121.dgn

U.S. ARMY CORPS OF ENGINEERS
819 TAYLOR STREET
FORT WORTH, TX 76102

U.S. ARMY CORPS OF ENGINEERS
601 E. 12TH STREET
KANSAS CITY, MO 64106

COS STANDARD DESIGN
SSA WAREHOUSE 44220
CLIMATE ZONE 3A - FT GORDON GA
PN: 00000

PARTIAL ROOF PLAN

SHEET NUMBER

AE121

GENERAL SHEET NOTES

1. CENTERLINES OF DOWNSPOUTS ARE AT THE CENTERLINE OF THE NEAREST GRID UNLESS NOTED OTHERWISE.

2. DIMENSIONS PROVIDED ARE FROM EDGE OF FASCIA.

3. REFERENCE SPECIFICATION 08 60 45 SKYLIGHTS, AND AE570 FOR ADDITIONAL SKYLIGHT INFORMATION.

4. RE: MECHANICAL & PLUMBING FOR ROOF PENETRATION LOCATIONS.

5. RE: ELECTRICAL FOR LIGHTNING PROTECTION.

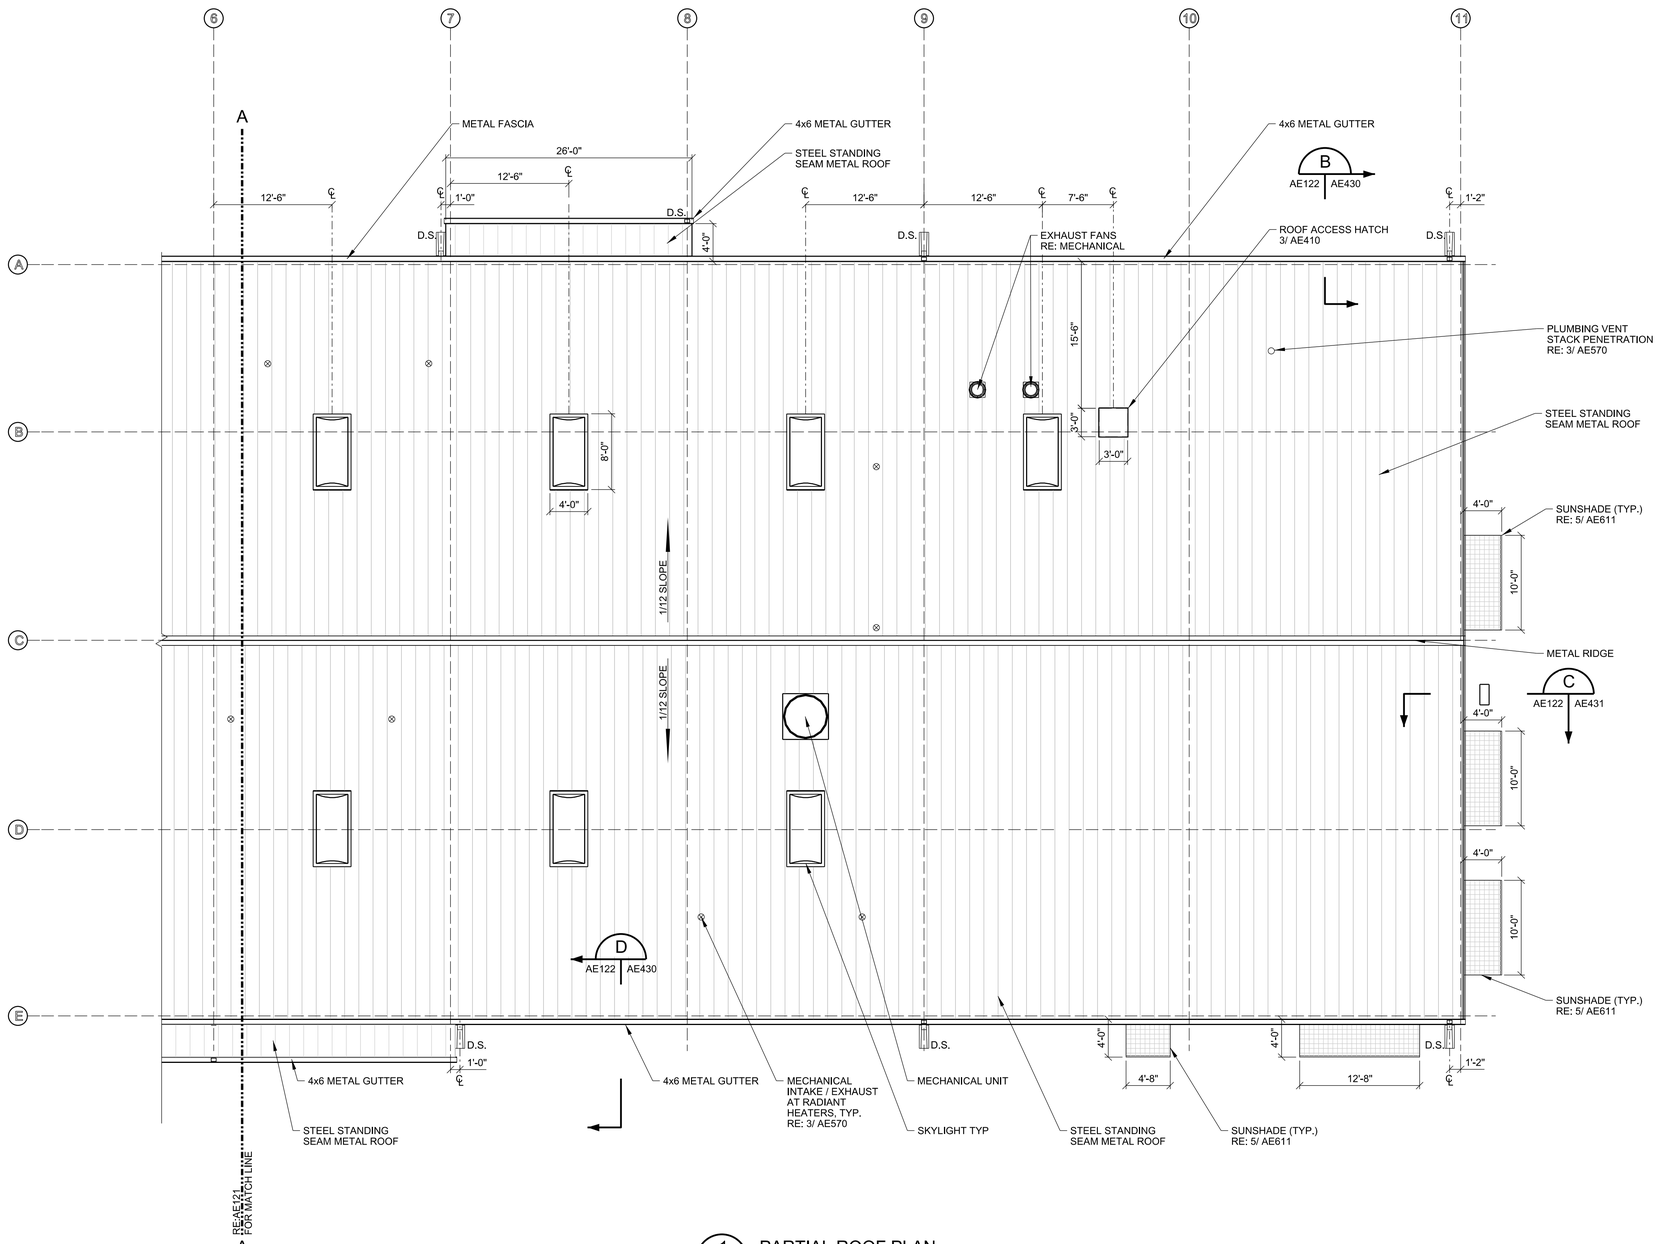

1 PARTIAL ROOF PLAN
AE120 | AE122 SCALE: 1/8" = 1'-0"

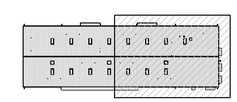

KEY PLAN

PLAN NORTH

SCALE: ⅛" = 1'-0"

US Army Corps of Engineers
Fort Worth District

SYM	DESCRIPTION	DATE	APPR

Designed by: M MCCOLLUM
Date: OCTOBER 2012
Drawn by: M MCCOLLUM
Drawing code:
Checked by: J PETRY
Plot scale: 1:1
Submitted by: M COATES
CADD File Name: SSA_3A-AE122.dgn

U.S. ARMY CORPS OF ENGINEERS
819 TAYLOR STREET
FORT WORTH, TX 76102

U.S. ARMY CORPS OF ENGINEERS
601 E. 12TH STREET
KANSAS CITY, MO 64106

COS STANDARD DESIGN
SSA WAREHOUSE 44220
CLIMATE ZONE 3A - FT GORDON GA
PN: 00000

PARTIAL ROOF PLAN

SHEET NUMBER

AE122

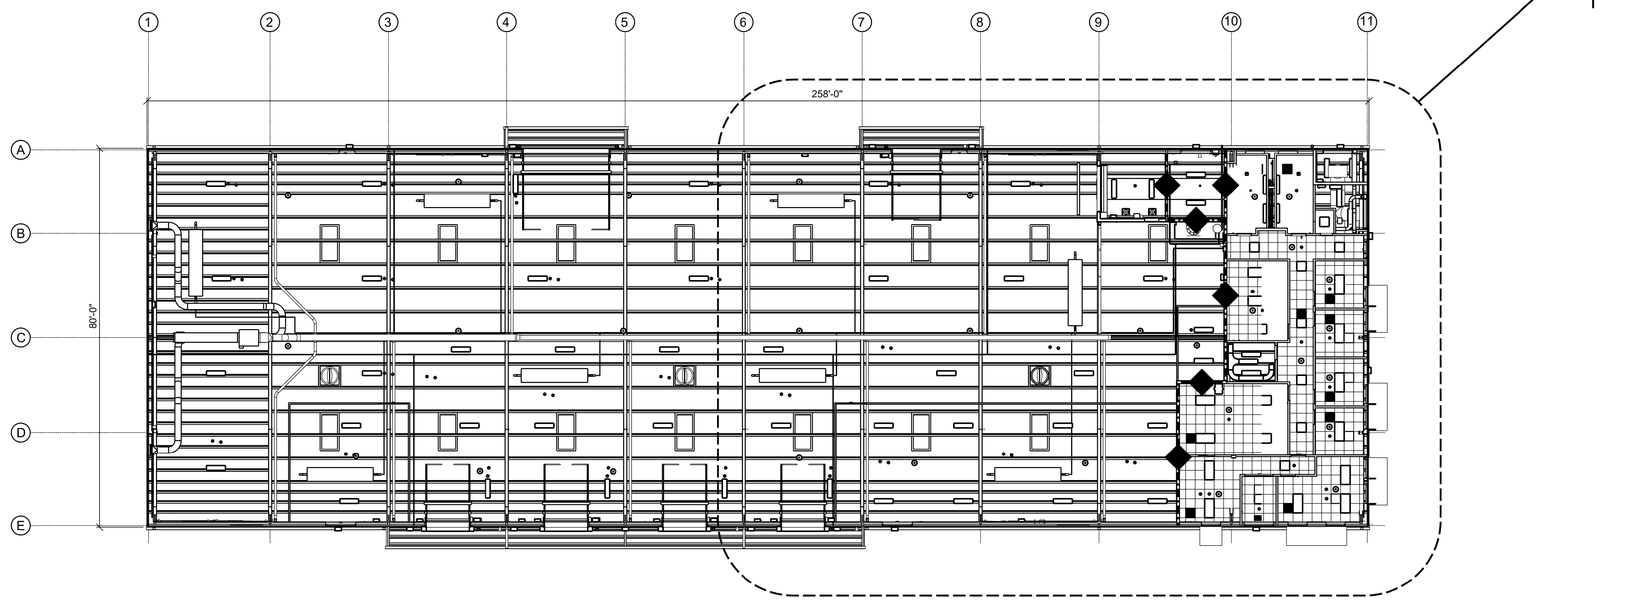

1 REFLECTED CEILING PLAN
AE130 SCALE: 1/16" = 1'-0"

LEGEND

ARCHITECTURAL	
	SUSPENDED ACOUSTICAL CEILING TILE & FRAMING 2'-0" x 2'-0"
	GYPSUM WALL BOARD CEILING
	OPEN TO STRUCTURE
LV-X	LOUVER RE: AE612
WX	WINDOW RE: AE611
	1-HR FIRE RATED WALL
ELECTRICAL RE: E-001	
	WALL MOUNT FLORESCENT FIXTURE
	2' X 2' RECESSED LIGHT FIXTURE
	1' x 4' PENDANT LIGHT FIXTURE
	2' X 4' RECESSED LIGHT FIXTURE
	EXTERIOR WALL LIGHT
	WALL MOUNTED LIGHT
	CEILING MOUNTED OCCUPANCY DETECTOR
	EXIT LIGHT FIXTURE
	DIRECTIONAL EXIT LIGHT FIXTURE
	PA SPEAKER
	WALL MOUNTED HORN
FIRE PROTECTION RE: F-001	
	FIRE ALARM RE: FA111-FA701
	SMOKE OR OCCUPANCY DETECTOR
MECHANICAL RE: M-001	
	HEATER
	SUPPLY AIR DIFFUSER
	RETURN AIR GRILLE
	SMALL RETURN AIR GRILLE

PLAN NORTH
N
RE: CIVIL FOR SITE ORIENTATION

16 8 4 0 16 32
SCALE: 1/16" = 1'-0"

US Army Corps of Engineers
Fort Worth District

SYM	DESCRIPTION	DATE	APPR

Designed by: M MCCOLLUM
Date: OCTOBER 2012
Drawn by: M MCCOLLUM
Drawing code:
Checked by: J PETRY
Plot scale: 1:1
Submitted by: M GOMES
CADD File Name: SSA_3A-AE130.dgn

U.S. ARMY CORPS OF ENGINEERS
819 TAYLOR STREET
FORT WORTH, TX 76102

U.S. ARMY CORPS OF ENGINEERS
601 E. 12TH STREET
KANSAS CITY, MO 64106

COS STANDARD DESIGN
SSA WAREHOUSE 44220
CLIMATE ZONE 3A - FT GORDON GA
PN: 00000

REFLECTED CEILING PLAN

SHEET NUMBER
AE130

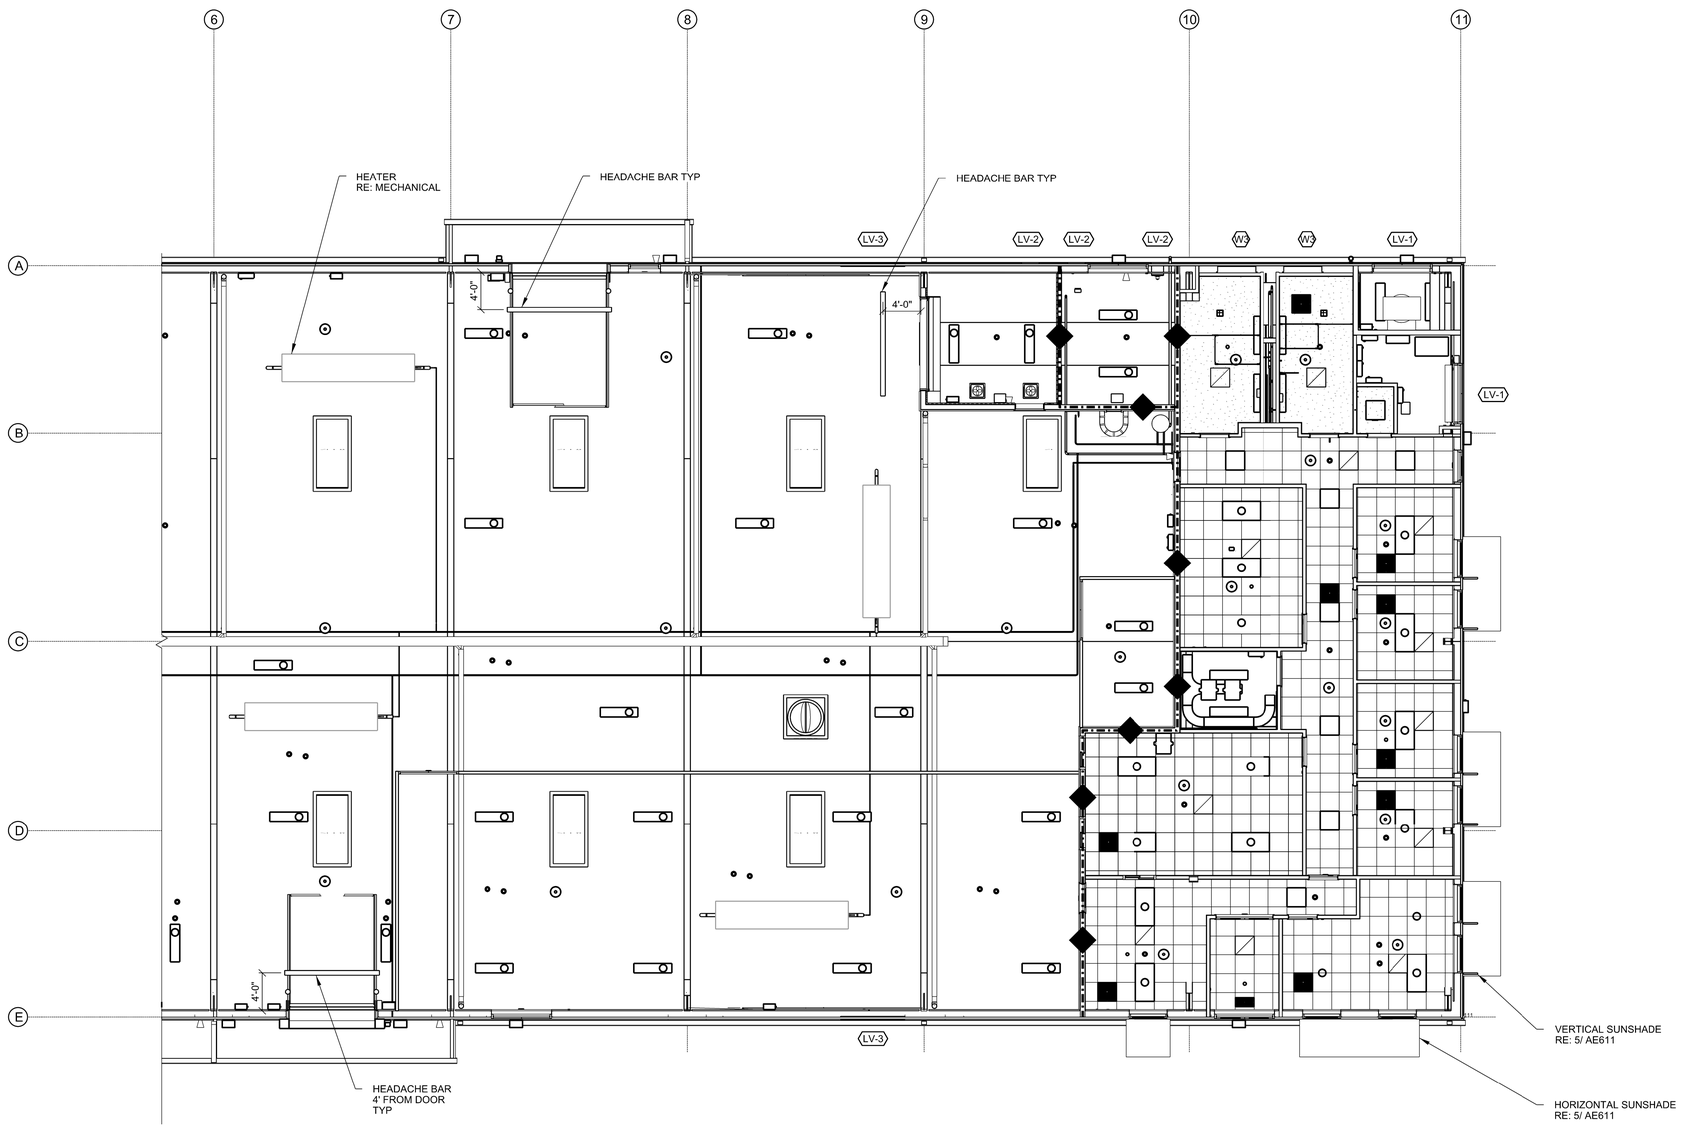

1 PARTIAL REFLECTED CEILING PLAN

AE130 | AE132 SCALE: 1/8" = 1'-0"

LEGEND

ARCHITECTURAL	
	SUSPENDED ACOUSTICAL CEILING TILE & FRAMING 2'-0" x 2'-0"
	GYPSUM WALL BOARD CEILING
	OPEN TO STRUCTURE
LV-X	LOUVER RE: AE612
WX	WINDOW RE: AE611
	1-HR FIRE RATED WALL
ELECTRICAL RE: E-001	
	WALL MOUNT FLORESCENT FIXTURE
	2' X 2' RECESSED LIGHT FIXTURE
	1' x 4' PENDANT LIGHT FIXTURE
	2' X 4' RECESSED LIGHT FIXTURE
	EXTERIOR WALL LIGHT
	WALL MOUNTED LIGHT
	CEILING MOUNTED OCCUPANCY DETECTOR
	EXIT LIGHT FIXTURE
	DIRECTIONAL EXIT LIGHT FIXTURE
	PA SPEAKER
	WALL MOUNTED HORN
FIRE PROTECTION RE: F-001	
	FIRE ALARM RE: FA111-FA701
	SMOKE OR OCCUPANCY DETECTOR
MECHANICAL RE: M-001	
	HEATER
	SUPPLY AIR DIFFUSER
	RETURN AIR GRILLE
	SMALL RETURN AIR GRILLE

GENERAL SHEET NOTES

1. HEADACHE BARS SHALL BE PROVIDED AT ALL OVERHEAD DOORS, 4' FROM FACE OF DOOR. REFERENCE AE420 FOR ADDITIONAL DETAILS

2. ACT SHALL BE FORM CUT AROUND PROFILE OF COLUMNS @ CEILINGS.

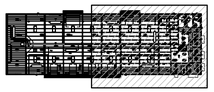

KEY PLAN

PLAN NORTH

N

8 4 2 0 8 16

SCALE: ⅛" = 1'-0"

US Army Corps of Engineers
Fort Worth District

SYM	DESCRIPTION	DATE	APPR

Designed by: M.MCCOLLUM
Date: OCTOBER 2012
Drawn by: M.MCCOLLUM
Drawing code:
Checked by: J.PETRY
Plot scale: 1:1
Submitted by: M.FONTES
CADD File Name: SSA_3A-AE132.dgn

U.S. ARMY CORPS OF ENGINEERS
819 TAYLOR STREET
FORT WORTH, TX 76102

U.S. ARMY CORPS OF ENGINEERS
601 E. 12TH STREET
KANSAS CITY, MO 64106

COS STANDARD DESIGN
SSA WAREHOUSE 44220
CLIMATE ZONE 3A - FT GORDON GA
PN: 00000

PARTIAL REFLECTED CEILING PLAN

SHEET NUMBER

AE132

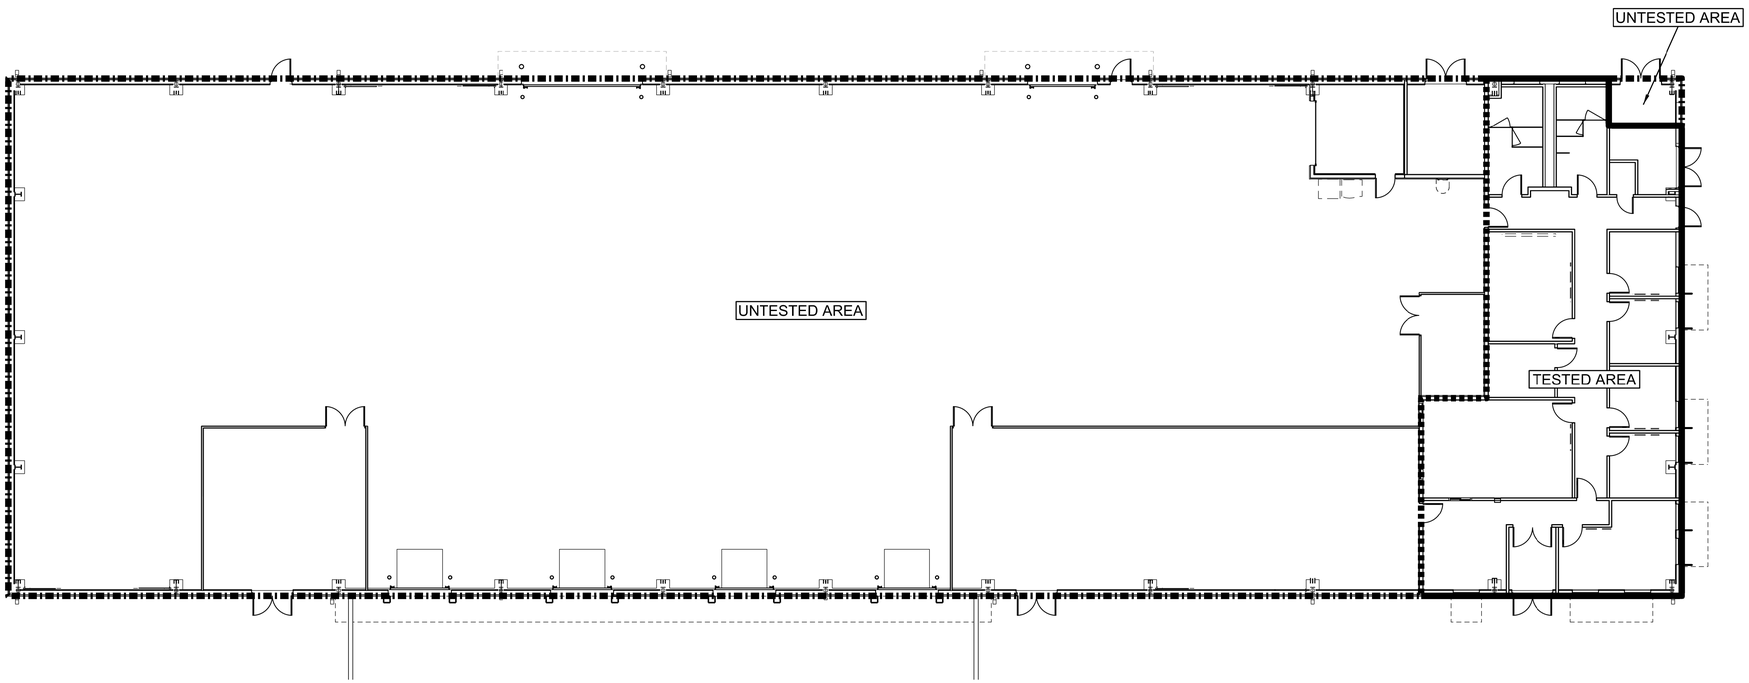

1 AIR BARRIER PLAN
AE140 SCALE: N.T.S.

SHEET NOTES

1. COORDINATE DESIGN AND INSTALLATION OF INSULATION AND AIR & VAPOR BARRIER ASSEMBLIES WITH ROOF AND WALL SYSTEMS TO ENSURE CONTINUOUS THERMAL AND AIR INFILTRATION PROTECTION.

2. THE CONTRACTOR SHALL COMPLETE THE AIR BARRIER DESIGN AND PROVIDE A COMPLETE AIR BARRIER SYSTEM AS AN EXTENSION OF DESIGN TO PASS THE AIR BARRIER TEST DESCRIBED IN SPECIFICATION 07 27 00.45, BUILDING AIR BARRIER SYSTEM.

KEY NOTES

AIR / VAPOR BARRIER

VAPOR RETARDER

AIR BARRIER

PLAN NORTH

N

RE: CIVIL FOR SITE ORIENTATION

16 8 4 0 16 32

SCALE: 1/16" = 1'-0"

US Army Corps of Engineers
Fort Worth District

SYM	DESCRIPTION	DATE	APPR

Designed by: C BROWN
Date: OCTOBER 2012
Drawn by: C BROWN
Drawing code:
Checked by: J PETRY
Plot scale: 1:1
Submitted by: M COATES
CADD File Name: SSA_3A-AE140.dgn

U.S. ARMY CORPS OF ENGINEERS
819 TAYLOR STREET
FORT WORTH, TX 76102

U.S. ARMY CORPS OF ENGINEERS
601 E. 12TH STREET
KANSAS CITY, MO 64106

COS STANDARD DESIGN
SSA WAREHOUSE 44220
CLIMATE ZONE 3A - FT GORDON GA
PN: 00000

AIR BARRIER PLAN

SHEET NUMBER

AE140

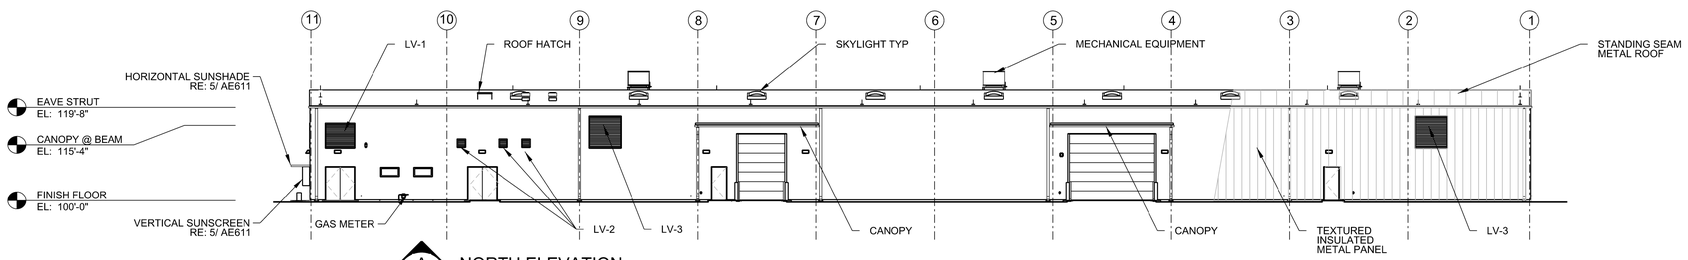

A NORTH ELEVATION

AE110 | AE210 SCALE: 1/16" = 1'=0"

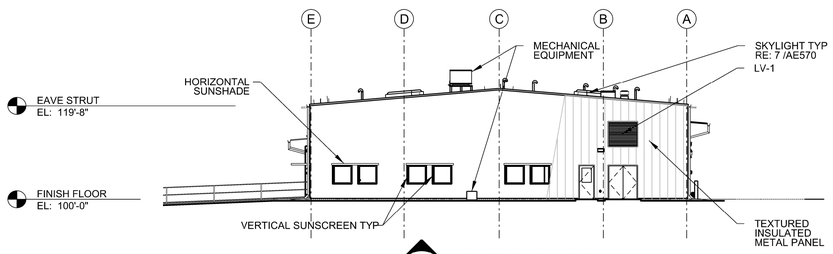

B EAST ELEVATION

AE110 | AE210 SCALE: 1/16" = 1'=0"

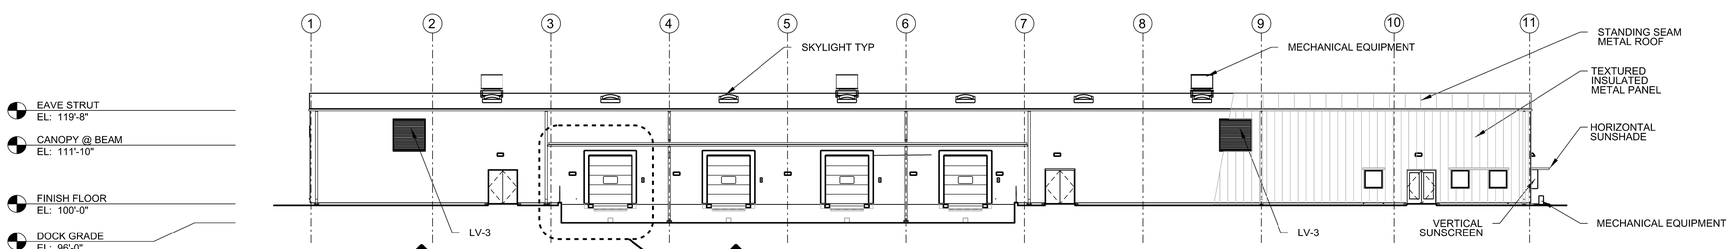

C SOUTH ELEVATION

AE110 | AE210 SCALE: 1/16" = 1'=0"

A

AE210 | AE420

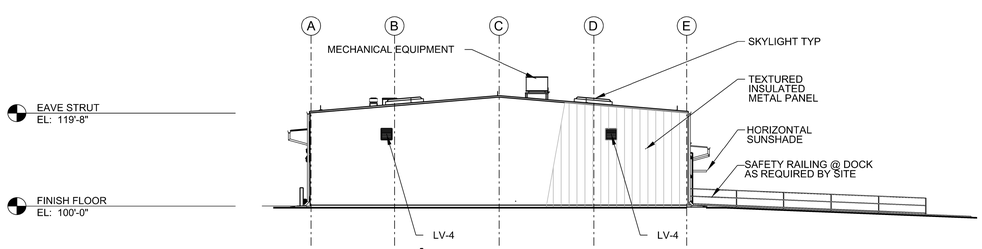

D WEST ELEVATION

AE110 | AE210 SCALE: 1/16" = 1'=0"

8 4 0 16 32

SCALE: 1/16" = 1'-0"

US Army Corps of Engineers
Fort Worth District

SYM	DESCRIPTION	DATE	APPR

Designed by: M.MCCOLLUM
Date: OCTOBER 2012
Drawn by: M.MCCOLLUM
Drawing code:
Checked by: M.COATES
Plot scale: 1:1
Submitted by: M.COATES
CADD File Name: SSA_3A-AE210.dgn

U.S. ARMY CORPS OF ENGINEERS
819 TAYLOR STREET
FORT WORTH, TX 76102

U.S. ARMY CORPS OF ENGINEERS
601 E. 12TH STREET
KANSAS CITY, MO 64106

COS STANDARD DESIGN
SSA WAREHOUSE 44220
CLIMATE ZONE 3A – FT GORDON GA
PN: 00000

BUILDING ELEVATIONS

SHEET NUMBER

AE210

SSA WAREHOUSE - DOOR SCHEDULE

DOOR TAG	ROOM NAME	DOOR TYPE	DOOR MAT	FRAME TYPE	FRAME MAT	GLASS TYPE	DOOR SIZE W	DOOR SIZE H	DOOR SIZE T	LABEL	STC RATING	LEVEL	REMARKS	DETAILS HEAD	DETAILS JAMB	DETAILS SILL
101	ENTRANCE	G	HM	CC	HM	LAMINATED	PAIR	3'-0"	7'-0"	0'-1 3/4"		3		A	A	A
101A	ENTRANCE	G	HM	CC	HM	CLEAR	PAIR	3'-0"	7'-0"	0'-1 3/4"		3		B	B	B
102	CLS OFFICE	N	HM	BB	HM	CLEAR	-	3'-0"	7'-0"	0'-1 3/4"		3		B	B	B
103	CUSTOMER SERVICE AREA	N	HM	BB	HM	CLEAR	-	3'-0"	7'-0"	0'-1 3/4"		3		B	B	B
103A	CUSTOMER SERVICE AREA	G	HM	BB	HM	WIRED	-	3'-0"	7'-0"	0'-1 3/4"	45 MIN	40	3	28" X 36" (1008 SQ INCHES)	B	B	B
104	CORRIDOR	G	HM	BB	HM	LAMINATED	-	3'-0"	7'-0"	0'-1 3/4"		40	3		A	A	A
104A	CORRIDOR	G	HM	BB	HM	WIRED	-	3'-0"	7'-0"	0'-1 3/4"	45 MIN	40	3	28" X 36" (1008 SQ INCHES)	B	B	B
105	OFFICE	N	HM	BB	HM	CLEAR	-	3'-0"	7'-0"	0'-1 3/4"			3		B	B	B
106	OFFICE	N	HM	BB	HM	CLEAR	-	3'-0"	7'-0"	0'-1 3/4"			3		B	B	B
107	OFFICE	N	HM	BB	HM	CLEAR	-	3'-0"	7'-0"	0'-1 3/4"			3		B	B	B
108	OFFICE	N	HM	BB	HM	CLEAR	-	3'-0"	7'-0"	0'-1 3/4"			3		B	B	B
109	JANITORS CLOSET	F	HM	AA	HM	-	-	2'-6"	7'-0"	0'-1 3/4"			3		B	B	B
110	ELECTRICAL	F	HM	CC	HM	-	PAIR	3'-0"	7'-0"	0'-1 3/4"			3		A	A	A
111	MENS	F	HM	BB	HM	-	-	3'-0"	7'-0"	0'-1 3/4"			3		B	B	B
112	WOMENS	F	HM	BB	HM	-	-	3'-0"	7'-0"	0'-1 3/4"			3		B	B	B
113	CONFERENCE ROOM	N	HM	BB	HM	CLEAR	-	3'-0"	7'-0"	0'-1 3/4"			3		B	B	B
114	TELECOMM. ROOM	F	HM	BB	HM	-	-	3'-0"	7'-0"	0'-1 3/4"			3		B	B	B
115	STOCK CONTROL OFFICE	N	HM	BB	HM	CLEAR	-	3'-0"	7'-0"	0'-1 3/4"			3		B	B	B
116	CUSTOM ISSUE BAY	F	HM	CC	HM	LAMINATED	PAIR	3'-0"	7'-0"	0'-1 3/4"			3		A	A	A
116A	CUSTOM ISSUE BAY	M	STL	DD	HM	-	PAIR	3'-0"	7'-0"	0'-1 3/4"			3		-	-	-
117	SECURE STORAGE	F	HM	CC	HM	-	PAIR	3'-0"	7'-0"	0'-1 3/4"			3		-	-	-
118	WAREHOUSE	F	HM	BB	HM	LAMINATED	-	3'-0"	7'-0"	0'-1 3/4"			3		A	A	A
118A	WAREHOUSE	S1	STL		STL	-	-	10'-0"	14'-0"				-	SECTIONAL OH	C	C	C
118B	WAREHOUSE	S2	STL		STL	-	-	18'-0"	14'-0"				-	SECTIONAL OH	C	C	C
118C	WAREHOUSE	F	HM	BB	HM	-	-	3'-0"	7'-0"	0'-1 3/4"			3		A	A	A
119	FIRE/RISER PUMP	F	HM	CC	HM	-	PAIR	3'-0"	7'-0"	0'-1 3/4"			3		A	A	A
120	FORK LIFT CHARGE STATION	F	HM	BB	HM	-	-	3'-0"	7'-0"	0'-1 3/4"			3		B	B	B
120A	FORK LIFT CHARGE STATION	C	STL		STL	-	-	10'-0"	10'-0"				-	COILING OH	D	D	D
121	TURN-IN BAY	F	HM	CC	HM	-	PAIR	3'-0"	7'-0"	0'-1 3/4"			3		A	A	A
121A	TURN-IN BAY	M	STL	DD	STL	-	PAIR	3'-0"	7'-0"	0'-1 3/4"			3		-	-	-
122A	RECEIVING / ISSUE BAY	S1	STL		STL	-	-	9'-0"	10'-0"				-	SECTIONAL OH	C	C	C
122B	RECEIVING / ISSUE BAY	S1	STL		STL	-	-	9'-0"	10'-0"				-	SECTIONAL OH	C	C	C
122C	RECEIVING / ISSUE BAY	S1	STL		STL	-	-	9'-0"	10'-0"				-	SECTIONAL OH	C	C	C
122D	RECEIVING / ISSUE BAY	S1	STL		STL	-	-	9'-0"	10'-0"				-	SECTIONAL OH	C	C	C
123	MECHANICAL	F	HM	CC	HM		PAIR	3'-0"	7'-0"	0'-1 3/4"		3		A	A	A

SSA WAREHOUSE - LOUVER SCHEDULE

TYPE	ROUGH OPENING WIDTH	ROUGH OPENING HEIGHT	LOCATION	REMARKS	DETAILS HEAD	DETAILS JAMB	DETAILS SILL
LV-1	6'-4"	5'-4"	RM 110 ELEC & RM 123 MECH		A	A	A
LV-2	1'-10"	1'-10"	VARIES		A	A	A
LV-3	6'-10"	6'-10"	VARIES		A	A	A
LV-4	2'-4"	2'-4"	RM 118 WAREHOUSE		A	A	A

SSA WAREHOUSE - WINDOW SCHEDULE

SYMBOL	ROUGH OPENING WIDTH	ROUGH OPENING HEIGHT	OPERATION	GLAZING	REMARKS	DETAILS HEAD	DETAILS JAMB	DETAILS SILL
W1	4'-0"	4'-0"	CASEMENT	IGU/ LAMINATED	INCLUDE INSECT SCREEN	B	B	B
W2	3'-6"	3'-0"	SLIDING	IGU/ TEMPERED		C	C	C
W3	4'-0"	2'-0"	AWNING	IGU / LAMINATED/ TRANSLUCENT	INCLUDE INSECT SCREEN	A	A	A

SHEET NOTES

1. REFERENCE SPECIFICATION SECTIONS 08 11 13 STEEL DOORS AND FRAMES, AND 08 33 23 OVERHEAD COILING DOORS.
2. IN THE DOOR SCHEDULE, LEVEL REFERS TO PERFORMANCE LEVEL AS IDENTIFIED IN THE SPECIFICATION SECTION 08 11 13.
3. FIRE RATED GLAZING SHALL BE WIRE GLASS OR CERAMIC RATED GLAZING.
4. ALL FIRE RATD DOORS SHALL BE COORDINATED WITH LIFE SAFETY PLANS.
5. ALL DOORS SHALL HAVE AN STC RATING OF 33, UNLESS OTHERWISE NOTED.
6. RE: AE610 FOR DOOR DETAILS, AE611 FOR WINDOW DETAILS, AND AE612 FOR LOUVER DETAILS
7. (W) SYMBOL FOR WINDOW TYPES. RE: AE111 & AE112.

EMERGENCY SERVICES CENTER - DOOR HARDWARE SCHEDULE

DOOR TAG	ROOM NAME	MORTISE LOCKS PURPOSE	MORTISE LOCKS FUNCTION	AUX. LOCKS DEAD LOCK	AUX. LOCKS ELECTRIFIED LOCKS	HINGES (PAIRS) HINGES A5111	HINGES (PAIRS) HINGES A5111 (NRP)	HINGES (PAIRS) GEARED HINGE EDGE MOUNTED	EXIT DEVICES EXIT DEVICE	EXIT DEVICES FUNCTION	CLOSERS CLOSER C02021	CLOSERS OPTION PT-4C	CLOSERS OPTION PT-4G	ARCH. TRIM KICK PLATE J102	ARCH. TRIM PUSH PLATE J301	ARCH. TRIM PULL J401	ARCH. TRIM MOP PLATE J107	AUXILIARY HARDWARE WALL STOP L02101	AUXILIARY HARDWARE LATCH PROTECTOR	THRESHOLDS THRESHOLD J38100	THRESHOLDS NOT USED	EDGE SEALS DOOR SWEEP R0Y536	EDGE SEALS WEATHER GSKT. R0Y165	EDGE SEALS SOUND GSKT. R0Y164	NOTES
101	ENTRANCE	ENTRY	F04	-	-	3	-	-	-		2	2	2	2	-	-	-	-	1		-	2	-	
101A	ENTRANCE	PUSH/ PULL	-	-	-	3	-	-	-		2	2	2	2	2	2	-	2	-		2	-	2	
102	CLS OFFICE	CLASSROOM	F05	-	-	1 1/2	-	-	-		-	-	-	1	-	-	1	1	-		-	-	-	
103	CUSTOMER SERVICE AREA	ENTRY	F04	-	-	1 1/2	-	-	-		-	-	-	1	-	-	1	1	-		-	-	-	
103A	CUSTOMER SERVICE AREA	STOREROOM	F07	-	N111	-	1 1/2	-	-		1	1	-	1	-	-	1	1	-	1		-	-	1	
104	CORRIDOR	ENTRY	F04	-	-	1 1/2	-	-	-		1	1	1	1	-	-	-	-	-	1		-	1	-	
104A	CORRIDOR	STOREROOM	F07	-	N111	-	1 1/2	-	-		1	1	-	1	-	-	1	1	-	1		-	-	1	
105	OFFICE	ENTRY	F04	-	-	1 1/2	-	-	-		-	-	-	-	-	-	-	1	-	-		-	-	-	
106	OFFICE	ENTRY	F04	-	-	1 1/2	-	-	-		-	-	-	-	-	-	-	1	-	-		-	-	-	
107	OFFICE	ENTRY	F04	-	-	1 1/2	-	-	-		-	-	-	-	-	-	-	1	-	-		-	-	-	
108	OFFICE	ENTRY	F04	-	-	1 1/2	-	-	-		-	-	-	-	-	-	-	1	-	-		-	-	-	
109	JANITORS CLOSET	STOREROOM	F07	-	-	1 1/2	-	-	-		1	1	1	1	-	-	1	-	-	-		1	-	-	
110	ELECTRICAL	STOREROOM	F07	-	-	-	-	1	-		2	2	2	2	-	-	-	-	-	1		-	2	-	
111	MENS	PUSH/ PULL	-	-	-	1 1/2	-	-	-		1	1	1	1	1	1	1	-	-	-		-	-	-	
112	WOMENS	PUSH/ PULL	-	-	-	1 1/2	-	-	-		1	1	1	1	1	1	1	-	-	-		-	-	-	
113	CONFERENCE ROOM	CLASSROOM	F05	-	-	1 1/2	-	-	-		-	-	-	1	-	-	-	1	-	-		-	-	-	
114	TELECOMM. ROOM	STOREROOM	F07	-	-	1 1/2	-	-	-		1	1	1	1	-	-	1	1	-	-		1	-	-	
115	STOCK CONTROL OFFICE	CLASSROOM	F05	-	-	1 1/2	-	-	-		-	-	-	1	-	-	1	1	-	-		-	-	-	
116	CUSTOMER ISSUE BAY	ENTRY	F04	-	-	3	-	-	-		2	2	2	2	-	-	-	-	-	1		-	2	-	
116A	CUSTOMER ISSUE BAY	STOREROOM	F07	-	-	3	-	-	-		-	-	-	-	-	-	-	-	2	-		-	-	-	A
117	SECURE STORAGE	STOREROOM	F07	E0141	-	-	3	-	-		-	-	-	-	-	-	-	-	2	-		-	-	-	A
118	WAREHOUSE	EXIT ONLY	-	-	-	1 1/2	-	-	TYPE 3	F01	1	1	1	1	-	-	-	-	-	1		-	1	-	
118A	WAREHOUSE	-	-	-	-	-	-	-	-		-	-	-	-	-	-	-	-	-	-		-	-	-	B
118B	WAREHOUSE	-	-	-	-	-	-	-	-		-	-	-	-	-	-	-	-	-	-		-	-	-	B
118C	WAREHOUSE	EXIT ONLY	-	-	-	1 1/2	-	-	TYPE 3	F01	1	1	1	1	-	-	-	-	-	1		-	1	-	
119	FIRE/RISER PUMP	STOREROOM	F07	-	-	-	-	1	-		2	2	2	2	-	-	-	-	-	1		-	2	-	
120	FORK LIFT CHARGING STATION	STOREROOM	F07	-	-	1 1/2	-	-	-		1	1	1	1	-	-	1	-	-	-		1	-	-	
120A	FORK LIFT CHARGING STATION	-	-	-	-	-	-	-	-		-	-	-	-	-	-	-	-	-	-		-	-	-	B
121	TURN-IN BAY	ENTRY	F04	-	-	3	-	-	-		2	2	2	2	-	-	-	-	-	1		-	2	-	
121A	TURN-IN BAY	STOREROOM	F07	-	-	3	-	-	-		-	-	-	-	-	-	-	-	2	-		-	-	-	A
122A	RECEIVING / ISSUE BAY	-	-	-	-	-	-	-	-		-	-	-	-	-	-	-	-	-	-		-	-	-	B
122B	RECEIVING / ISSUE BAY	-	-	-	-	-	-	-	-		-	-	-	-	-	-	-	-	-	-		-	-	-	B
122C	RECEIVING / ISSUE BAY	-	-	-	-	-	-	-	-		-	-	-	-	-	-	-	-	-	-		-	-	-	B
122D	RECEIVING / ISSUE BAY	-	-	-	-	-	-	-	-		-	-	-	-	-	-	-	-	-	-		-	-	-	B
123	MECHANICAL	STOREROOM	F07	-	-	-	-	1	-		2	2	2	2	-	-	-	-	-	1		-	2	-	

HARDWARE SCHEDULE NOTES

A. DOORS ARE WIRE MESH TYPE. METAL PLATE SHALL BE PROVIDED AT HARDWARE

B. OVERHEAD DOORS, HARDWARE TO BE PROVIDED BY OH MANUFACTURER. RE: SPEC: 08 33 23 OVERHEAD COILING DOORS & 08 36 13 SECTIONAL OVERHEAD DOORS

1. SELECTED HARDWARE SHALL CONFORM WITH ACCESSIBILITY REQUIREMENTS OF THE UNIFORM FEDERAL ACCESSIBILITY STANDARDS (UFAS) AND 36 CFR 1191, AMERICANS WITH DISABILITIES ACT (ADA) ACCESSIBILITY GUIDELINES FOR BUILDINGS AND FACILITIES.

2. PROVIDE 2 SPARE LOCK SETS OF EACH TYPE.

3. ALL INTERIOR DOORS SHALL HAVE SILENCERS.

4. DESCRIPTION OF MORTISE LOCK SERIES 1000: (ANSI/BHMA A156.13-2005)

F04 ENTRY LOCK: LATCH BOLT OPERATED BY LEVER FROM EITHER SIDE EXCEPT WHEN OUTSIDE LEVER IS MADE INOPERATIVE BY A STOP OR MECHANICAL MEANS OTHER THAN A KEY. WHEN OUTSIDE LEVER IS LOCKED, LATCH BOLT IS RETRACTED BY A KEY, OR BY OPERATING INSIDE LEVER.

F05 CLASSROOM LOCK: LATCH BOLT OPERATED BY LEVER FROM EITHER SIDE EXCEPT WHEN OUTSIDE LEVER IS LOCKED FROM OUTSIDE BY A KEY, OR PUSH BUTTON MECHANISM. WHEN OUTSIDE LEVER IS LOCKED, LATCH BOLT IS RETRACTED BY KEY, OR BY OPERATING KEY. OR PUSH BUTTON MECHANISM, AND OUTSIDE LEVER FROM OUTSIDE OR BY OPERATING INSIDE LEVER. AUXILIARY DEAD LATCH.

F07 STOREROOM LOCK: LATCH BOLT OPERATED BY KEY FROM OUTSIDE OR BY OPERATING INSIDE LEVER, OUTSIDE LEVER IS ALWAYS INOPERATIVE.

5. DESCRIPTION OF EXIT DEVICES: (ASNSI/BHMA A156.3-2001)

TYPE 3: MORTISE EXIT DEVICE

FUNCTION 1: EXIT ONLY, NO TRIM OR BLANK ESCUTCHEON.

US Army Corps of Engineers
Fort Worth District

SYM	DESCRIPTION	DATE	APPR

Date: OCTOBER 2012
Drawing code:
Plot scale: 1:1
CADD File Name: SSA_3A-AE600.dgn
Designed by: M.MCCOLLUM
Drawn by: M.MCCOLLUM
Checked by: J.PETRY
Submitted by: W.COATES

U.S. ARMY CORPS OF ENGINEERS
819 TAYLOR STREET
FORT WORTH, TX 76102

U.S. ARMY CORPS OF ENGINEERS
601 E. 12TH STREET
KANSAS CITY, MO 64106

COS STANDARD DESIGN
SSA WAREHOUSE 44220
CLIMATE ZONE 3A – FT GORDON GA
PN: 00000

SCHEDULES

SHEET NUMBER
AE600