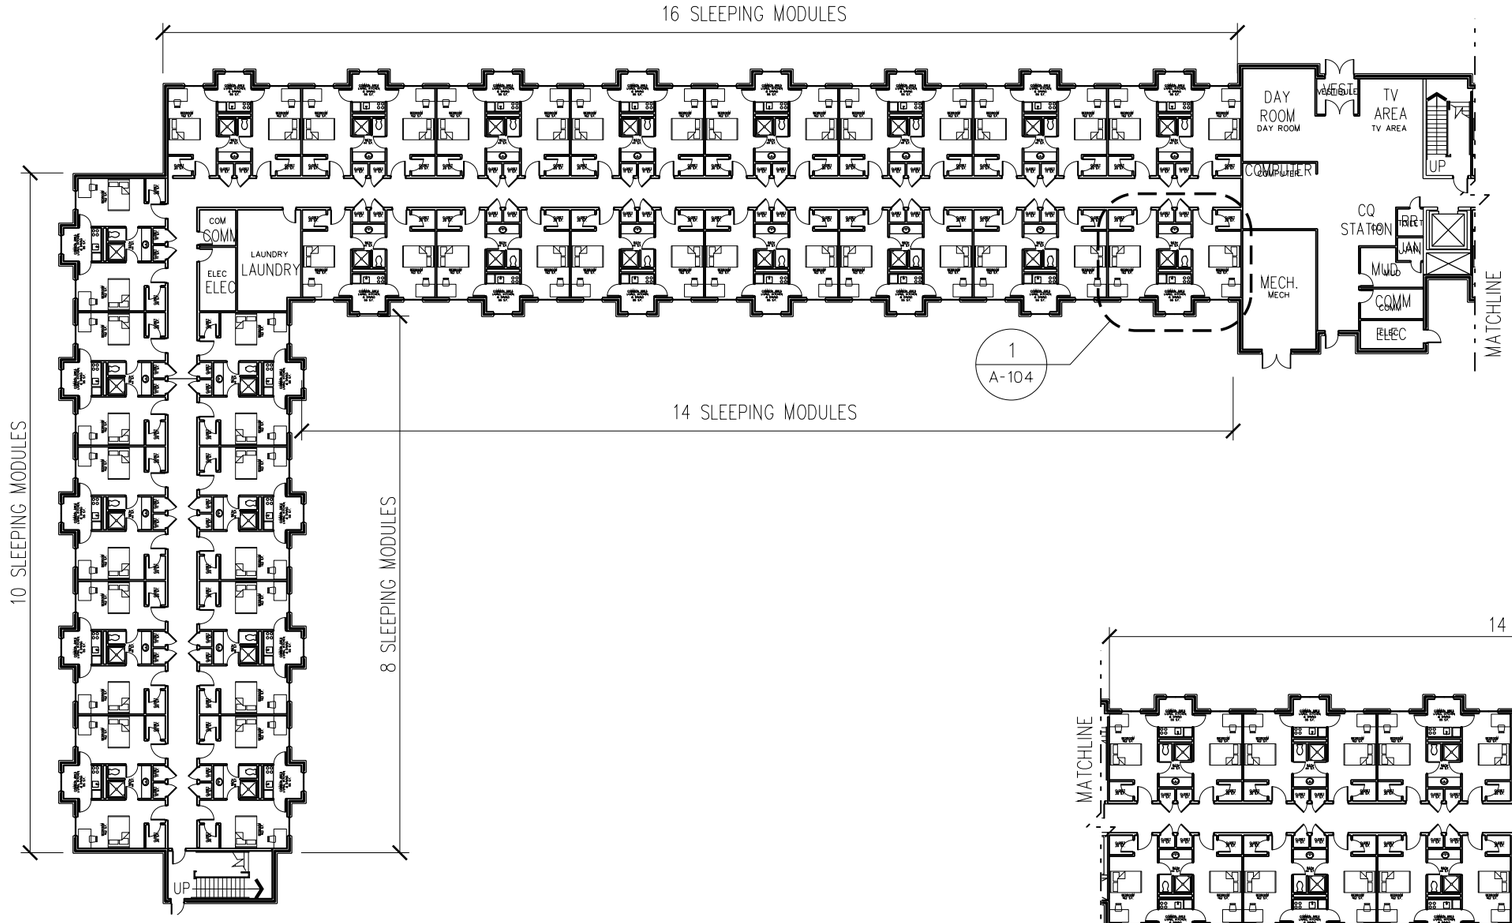

1 UEPH OPTION 2 FIRST FLOOR PLAN A

SCALE: RE: GRAPHIC SCALE

0 8' 16' 32' 64'

GRAPHIC SCALE

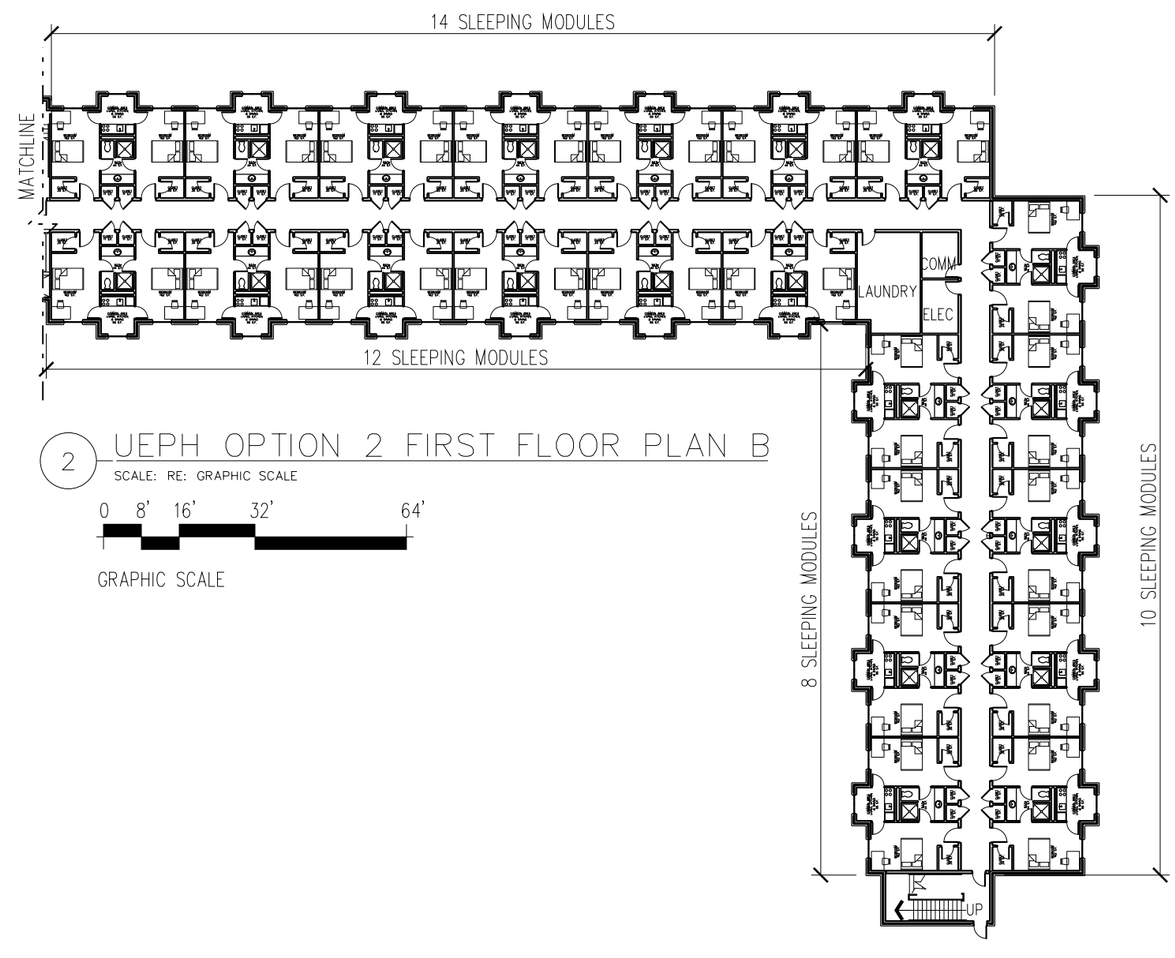

2 UEPH OPTION 2 FIRST FLOOR PLAN B

SCALE: RE: GRAPHIC SCALE

0 8' 16' 32' 64'

GRAPHIC SCALE

NOTE: THE FACILITY LAYOUT IS AN EXAMPLE OF WORKABLE SOLUTION AND SHALL NOT BE CONSIDERED AS THE ARMY STANDARD LAYOUT.

US Army Corps of Engineers
Fort Worth District

Symbol	Description	Tracking No.	Action	Date

Plot Sheet: A101.dgn

Designed by:
Dwn by: JJG
Reviewed by:
Submitted by: BILL BOYLE, A.I.A CHIEF, ARCHITECTURAL SECTION
Date: 10-01-2010
Sol No.
Revision No: 01
File name: UEPH OPTION 2 11 x 17
Plot date:
Plot scale:

U.S. ARMY ENGINEER DISTRICT, CORPS OF ENGINEERS FORT WORTH, TEXAS

ENGINEERING/ CONSTRUCTION DIVISION DESIGN BRANCH

UNACCOMPANIED ENLISTED PERSONNEL HOUSING -270 PN OPTION 2 LAYOUT

FIRST FLOOR PLAN

Sheet reference number:
A-101

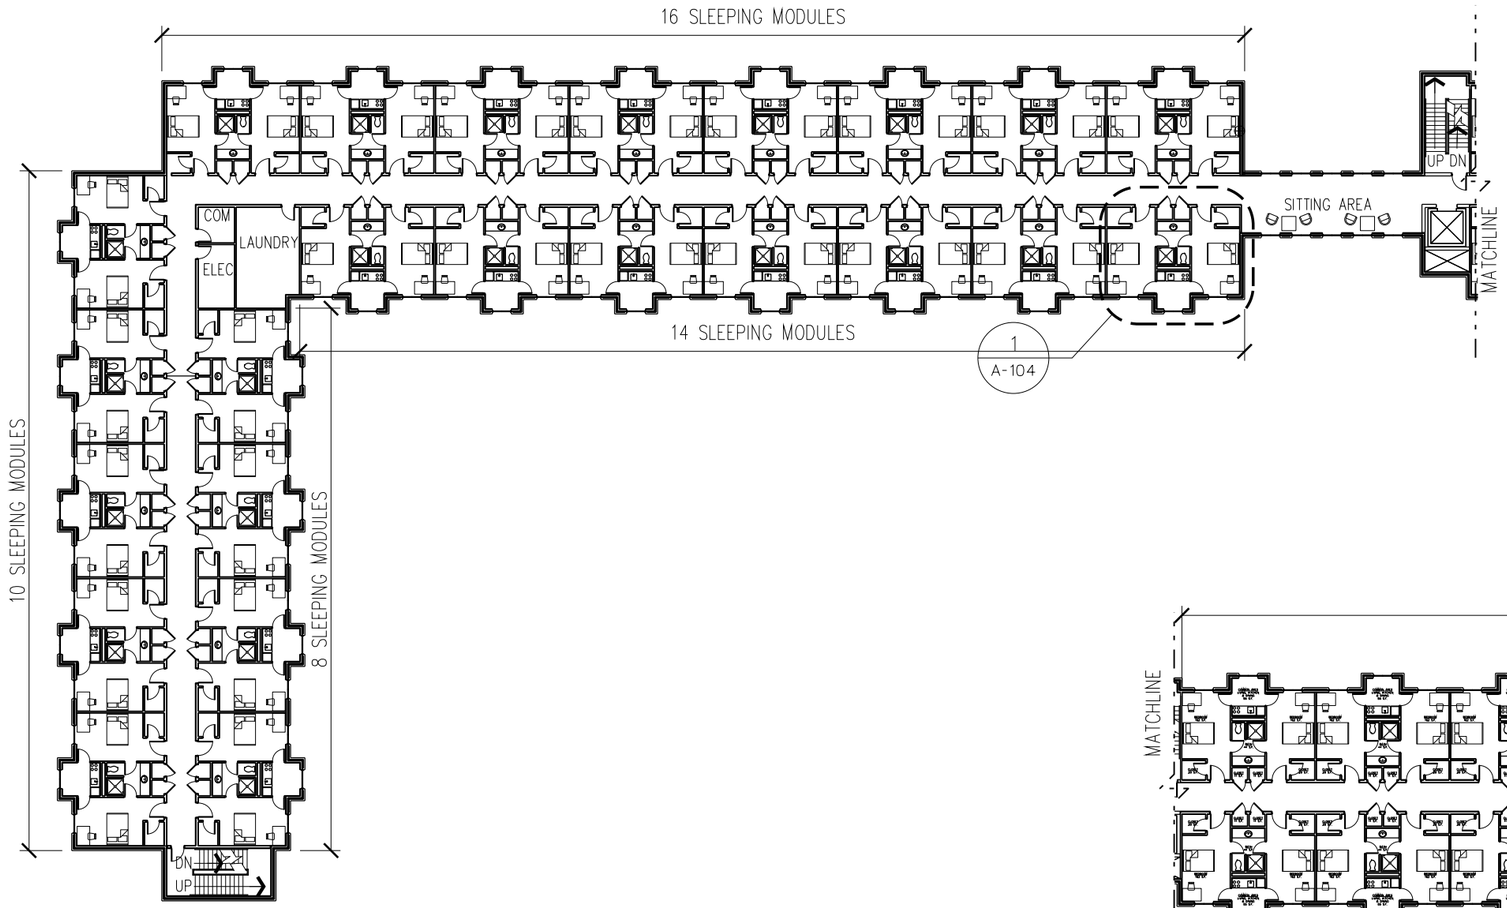

1 UEPH OPTION 2 SECOND FLOOR PLAN A

SCALE: RE: GRAPHIC SCALE

0 8' 16' 32' 64'

GRAPHIC SCALE

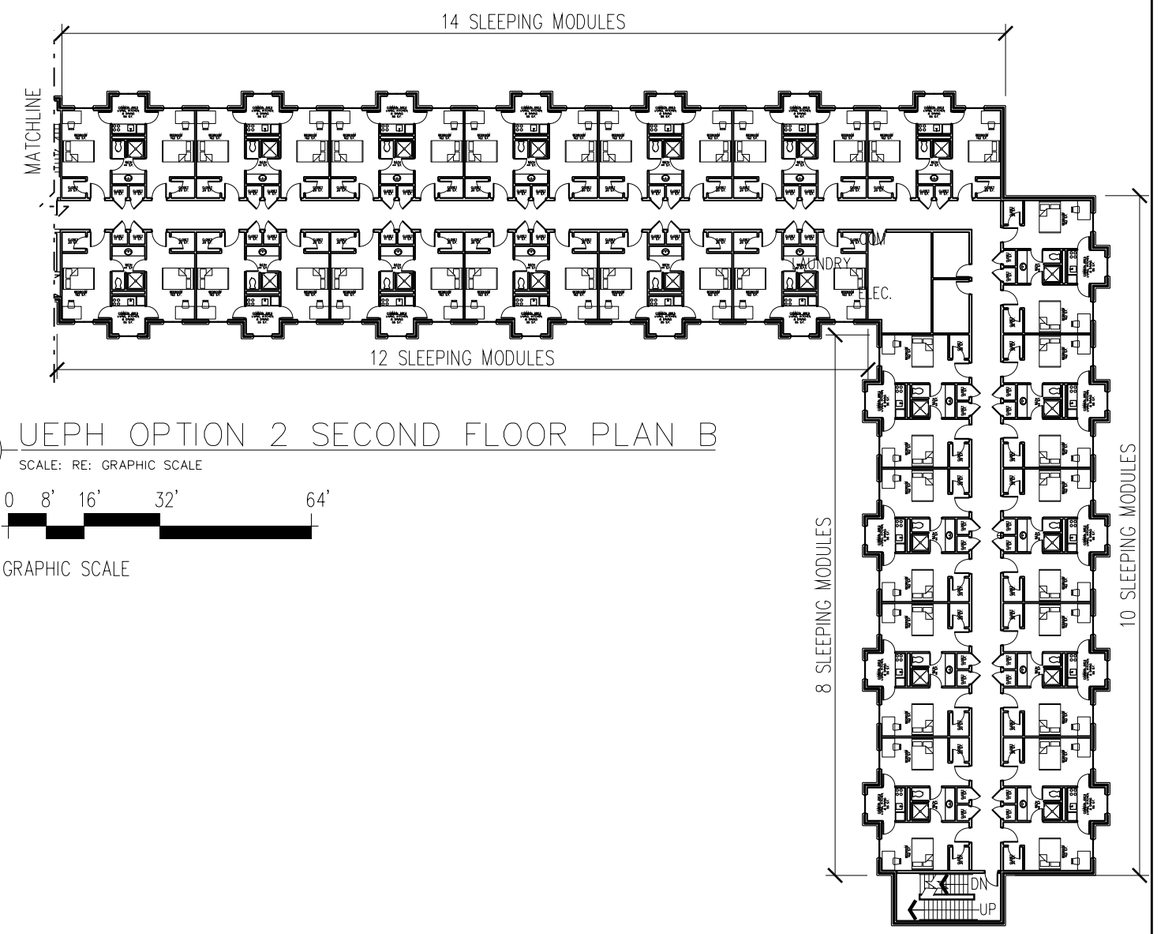

2 UEPH OPTION 2 SECOND FLOOR PLAN B

SCALE: RE: GRAPHIC SCALE

0 8' 16' 32' 64'

GRAPHIC SCALE

NOTE: THE FACILITY LAYOUT IS AN EXAMPLE OF WORKABLE SOLUTION AND SHALL NOT BE CONSIDERED AS THE ARMY STANDARD LAYOUT.

US Army Corps of Engineers
Fort Worth District

Symbol	Description	Tracking No.	Action	Date
Plot Sheet: A102.dgn				

Date: 10-01-2010
Sol No.
Revision No: 01
File name: UEPH OPTION 2 11 x 17 Plot date:
Plot scale:

Designed by:
Dwn by: JJG
Reviewed by:
Submitted by: BILL BOYLE, A.I.A CHIEF, ARCHITECTURAL SECTION

U.S. ARMY ENGINEER DISTRICT, CORPS OF ENGINEERS FORT WORTH, TEXAS

ENGINEERING/ CONSTRUCTION DIVISION DESIGN BRANCH

UNACCOMPANIED ENLISTED PERSONNEL HOUSING-270 PN OPTION 2 LAYOUT

SECOND FLOOR PLAN

Sheet reference number:
A-102

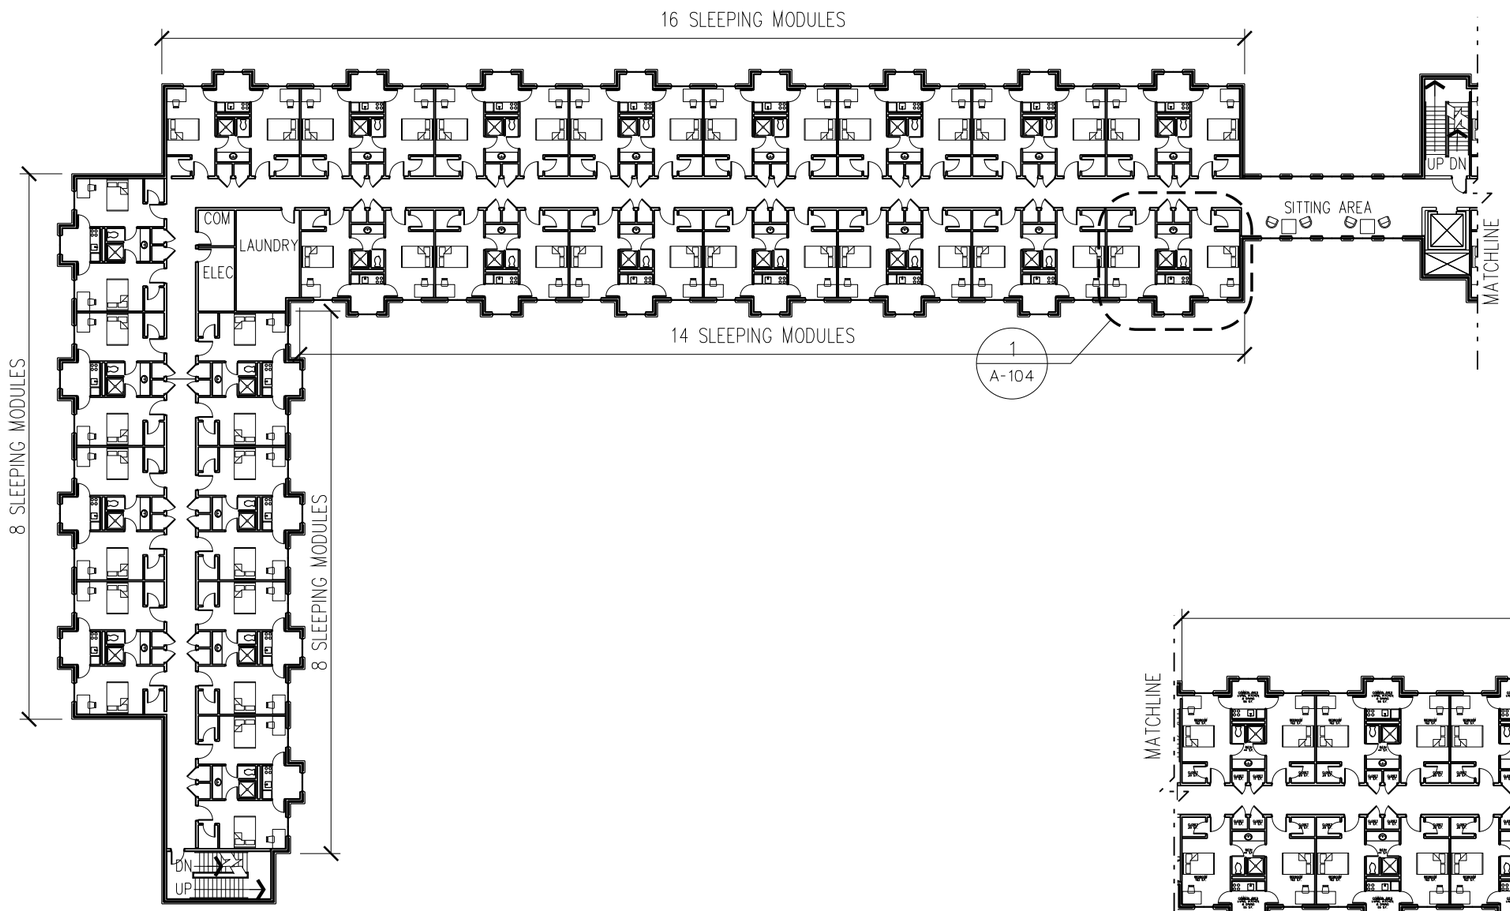

1 UEPH OPTION 2 THIRD FLOOR PLAN A

SCALE: RE: GRAPHIC SCALE

0 8' 16' 32' 64'

GRAPHIC SCALE

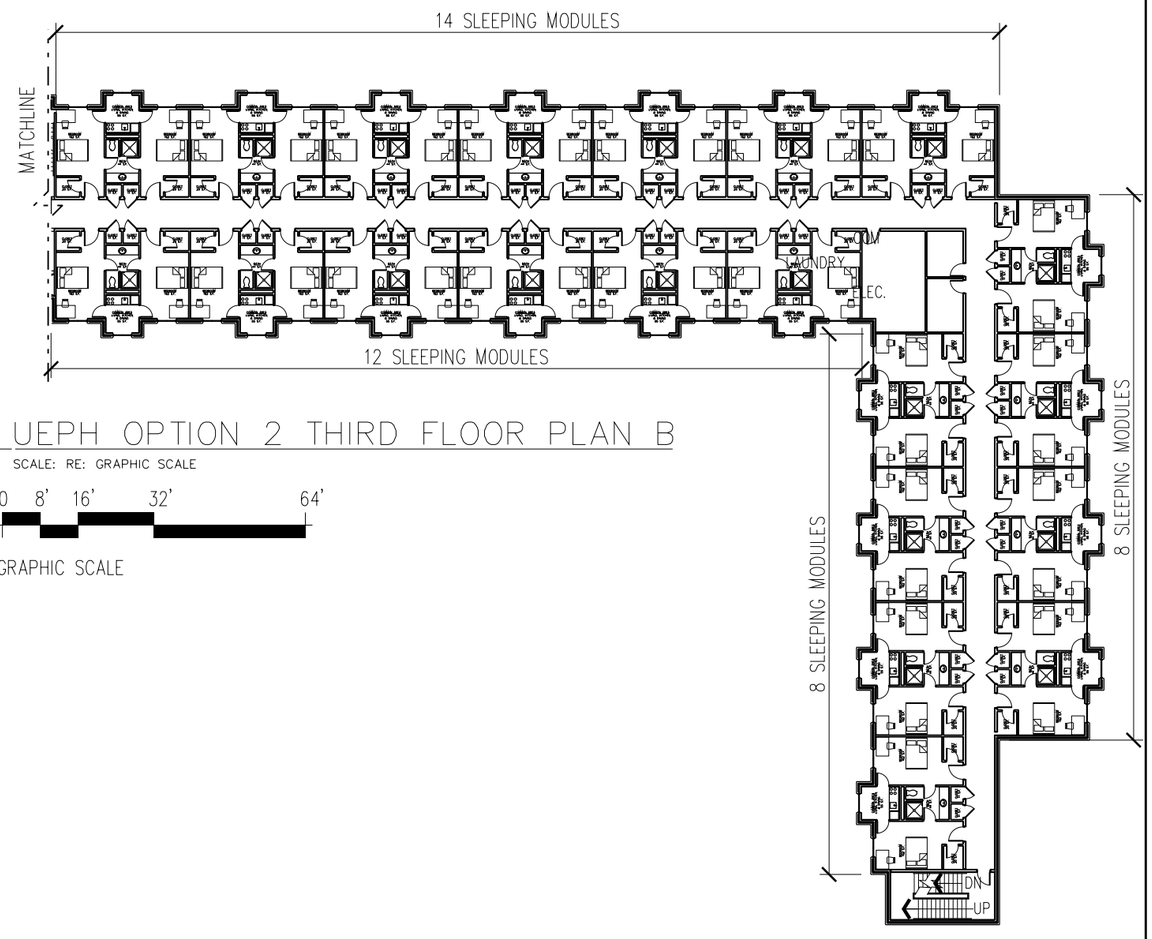

2 UEPH OPTION 2 THIRD FLOOR PLAN B

SCALE: RE: GRAPHIC SCALE

0 8' 16' 32' 64'

GRAPHIC SCALE

NOTE: THE FACILITY LAYOUT IS AN EXAMPLE OF WORKABLE SOLUTION AND SHALL NOT BE CONSIDERED AS THE ARMY STANDARD LAYOUT.

US Army Corps of Engineers
Fort Worth District

Symbol	Description	Tracking No.	Action	Date

Plot Sheet: A103.dgn
Plot date: 10-01-2010
Plot scale: 1:1
Date: 10-01-2010
Sol No.
Revision No: 01
Designed by:
Dwn by: JJG
Reviewed by:
Submitted by: BILL BOYLE, A.I.A CHIEF, ARCHITECTURAL SECTION

U.S. ARMY ENGINEER DISTRICT, CORPS OF ENGINEERS FORT WORTH, TEXAS

ENGINEERING/ CONSTRUCTION DIVISION DESIGN BRANCH

UNACCOMPANIED ENLISTED PERSONNEL HOUSING-270 PN OPTION 2 LAYOUT

THIRD FLOOR PLAN

Sheet reference number:
A-103

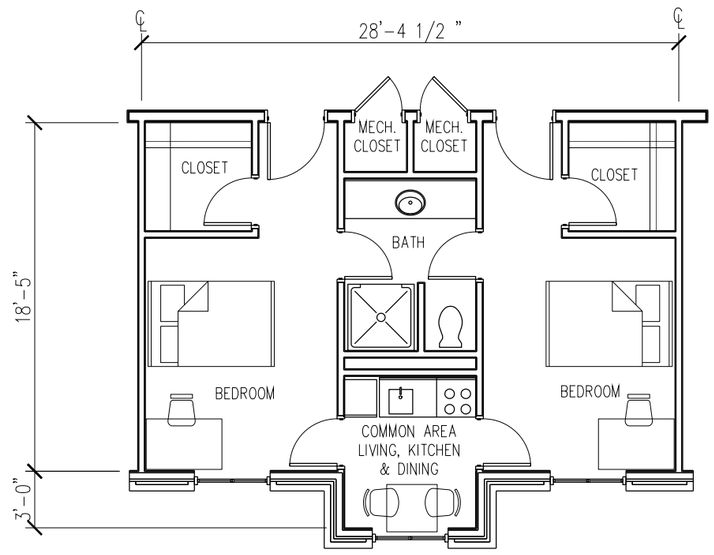

1 UEPH OPTION 2 ENLARGED SLEEPING MODULE

SCALE: RE: GRAPHIC SCALE

0 2' 4' 8' 16'

GRAPHIC SCALE

US Army Corps of Engineers
Fort Worth District

Symbol	Description	Tracking No.	Action	Date

Plot Sheet: A104.dgn

Designed by: ---------- Date: 10-10-2010

Dwn by: C.Z. Sol No. ----------

Reviewed by: ---------- Revision No: 01

Submitted by: BILL BOYLE, A.I.A CHIEF, ARCHITECTURAL SECTION

File name: UEPH OPTION 2 11 x 17 Plot date: Plot scale:

U.S. ARMY ENGINEER DISTRICT, CORPS OF ENGINEERS FORT WORTH, TEXAS

ENGINEERING/ CONSTRUCTION DIVISION DESIGN BRANCH

UNACCOMPANIED ENLISTED PERSONNEL HOUSING -270 PN OPTION 2 LAYOUT

ENLARGED FLOOR PLAN SLEEPING MODULE

Sheet reference number:

A-104