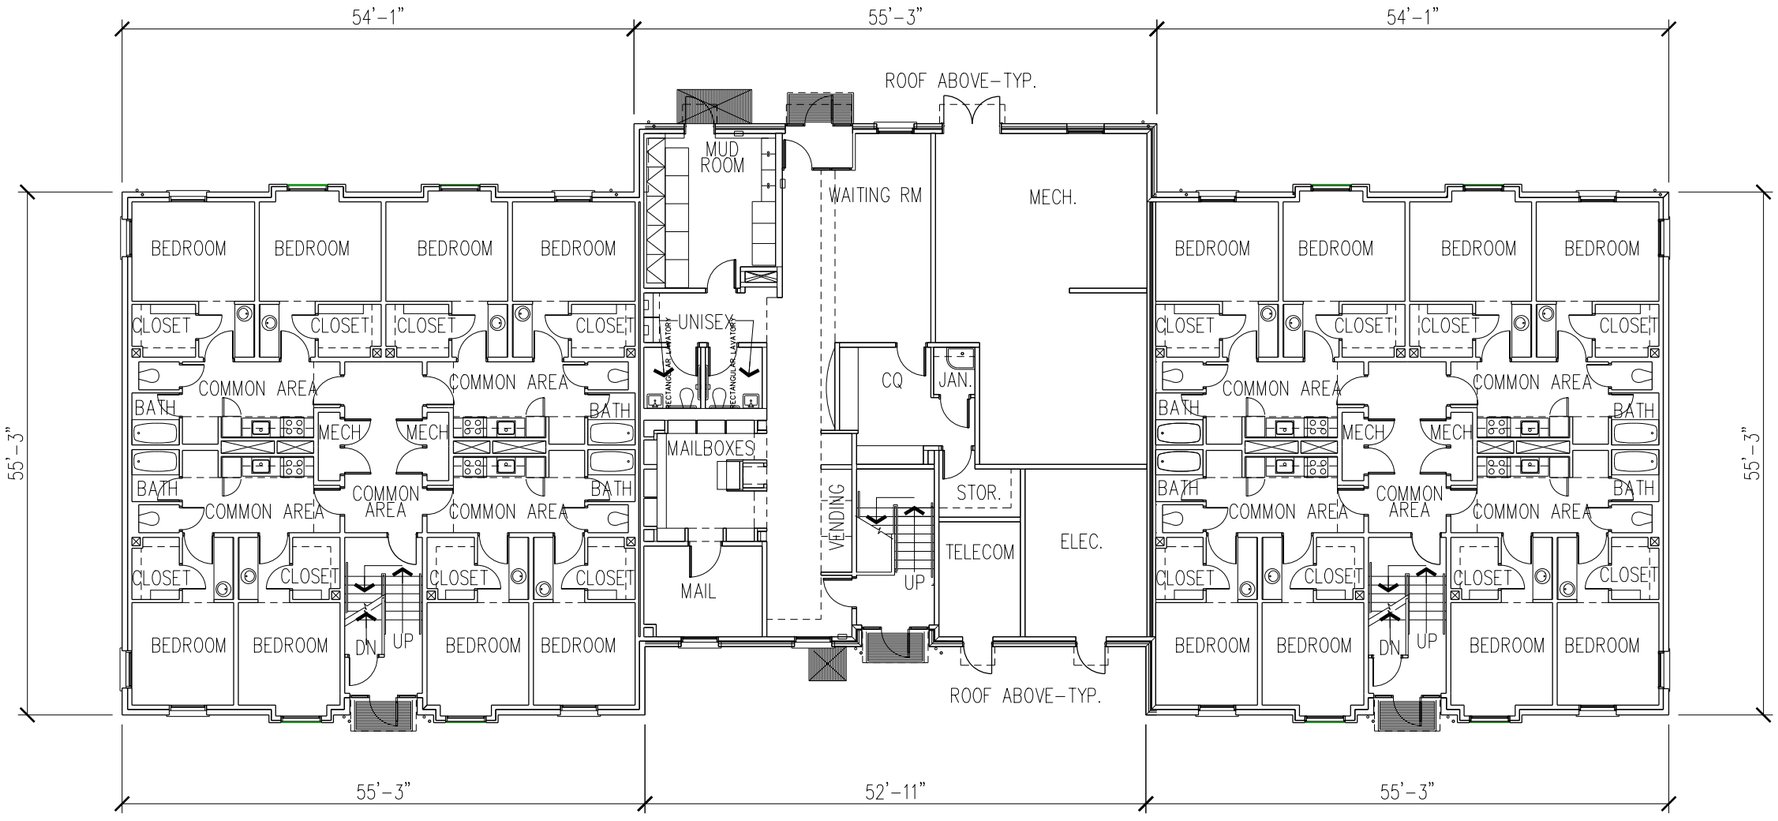

1 UEPH OPTION 4 FIRST FLOOR PLAN

SCALE: N.T.S.

0 4' 8' 16' 32'

GRAPHIC SCALE

US Army Corps of Engineers
Fort Worth District

Symbol	Description	Tracking No.	Action	Date

Plot Sheet: A101.dgn

Date: 10-01-2010
Sol No.
Revision No: 01
File name: UEPH OPTION 4 11 x 17
Plot date:
Plot scale:

Designed by:
Dwn by:
Reviewed by:
Submitted by: BILL BOYLE, AIA, CHIEF, ARCHITECTURAL SECTION

U.S. ARMY ENGINEER DISTRICT, CORPS OF ENGINEERS FORT WORTH, TEXAS

ENGINEERING/ CONSTRUCTION DIVISION DESIGN BRANCH

UNACCOMPANIED ENLISTED PERSONNEL HOUSING OPTION 4 LAYOUT 3-STORY GARDEN HOME

FIRST FLOOR PLAN

Sheet reference number:

A-101

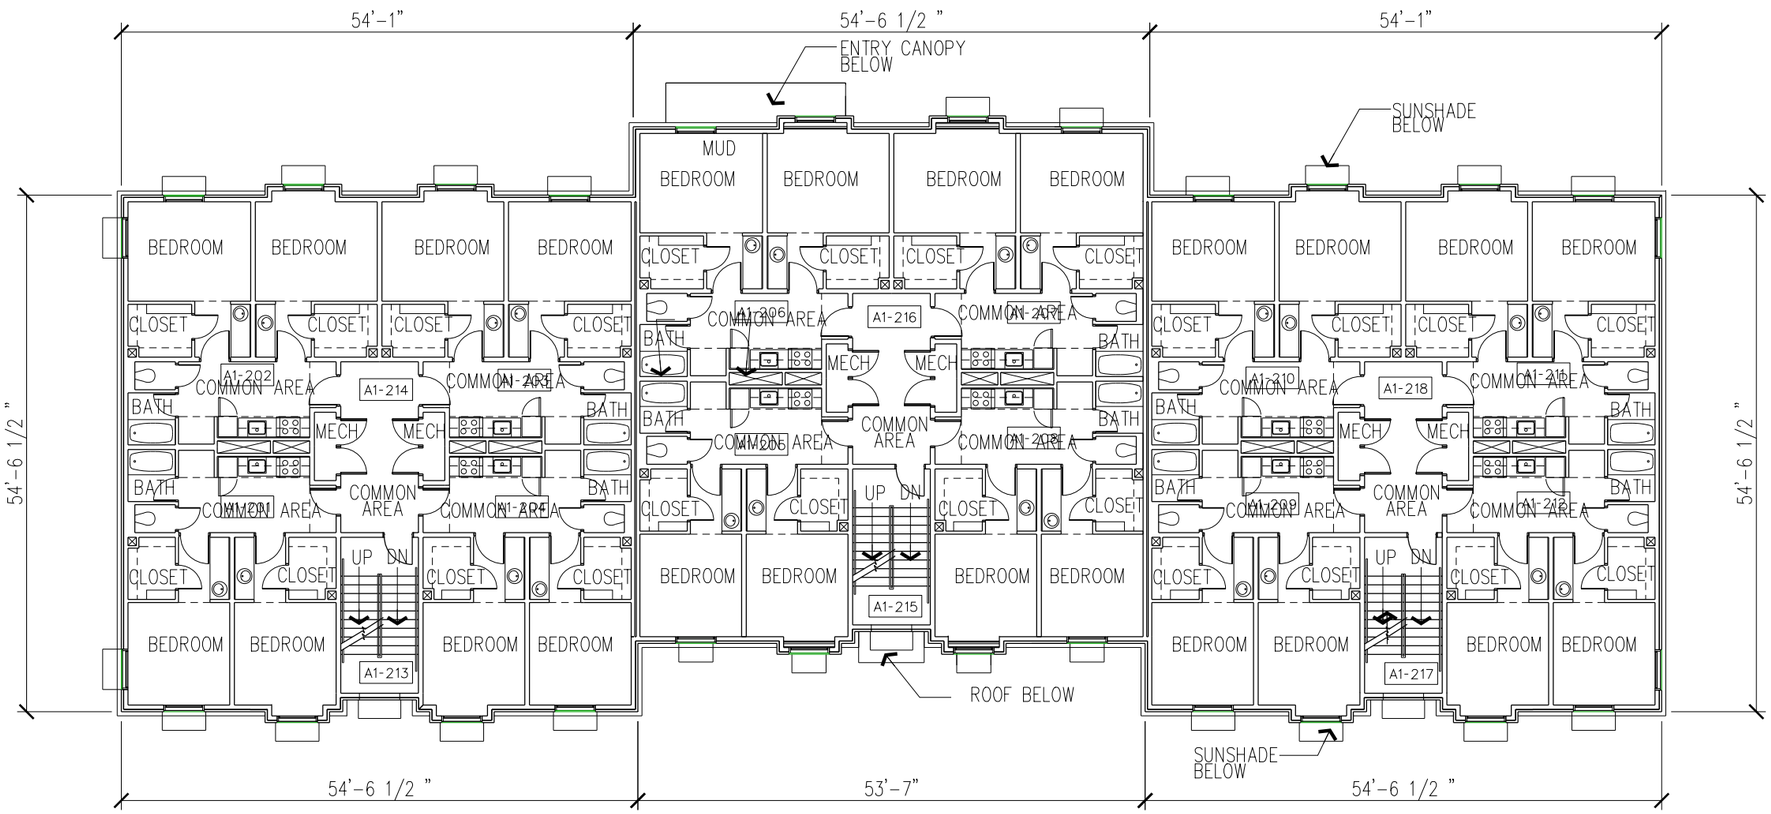

1 UEPH OPTION 4 SECOND FLOOR PLAN

SCALE: RE: GRAPHIC SCALE

0 4' 8' 16' 32'

GRAPHIC SCALE

US Army Corps of Engineers
Fort Worth District

Symbol	Description	Tracking No.	Action	Date

Designed by: ---------- Date: 10-01-2010
Dwn by: ---------- Sol No. ----------
Reviewed by: ---------- Revision No: 01
Submitted by: BILL BOYLE, A.I.A CHIEF, ARCHITECTURAL SECTION
File name: UEPH OPTION 4 11 x 17 Plot date: Plot scale:

U.S. ARMY ENGINEER DISTRICT, CORPS OF ENGINEERS FORT WORTH, TEXAS

ENGINEERING/ CONSTRUCTION DIVISION DESIGN BRANCH

UNACCOMPANIED ENLISTED PERSONNEL HOUSING OPTION 4 LAYOUT 3-STORY GARDEN HOME

SECOND FLOOR PLAN

Sheet reference number:

A-102

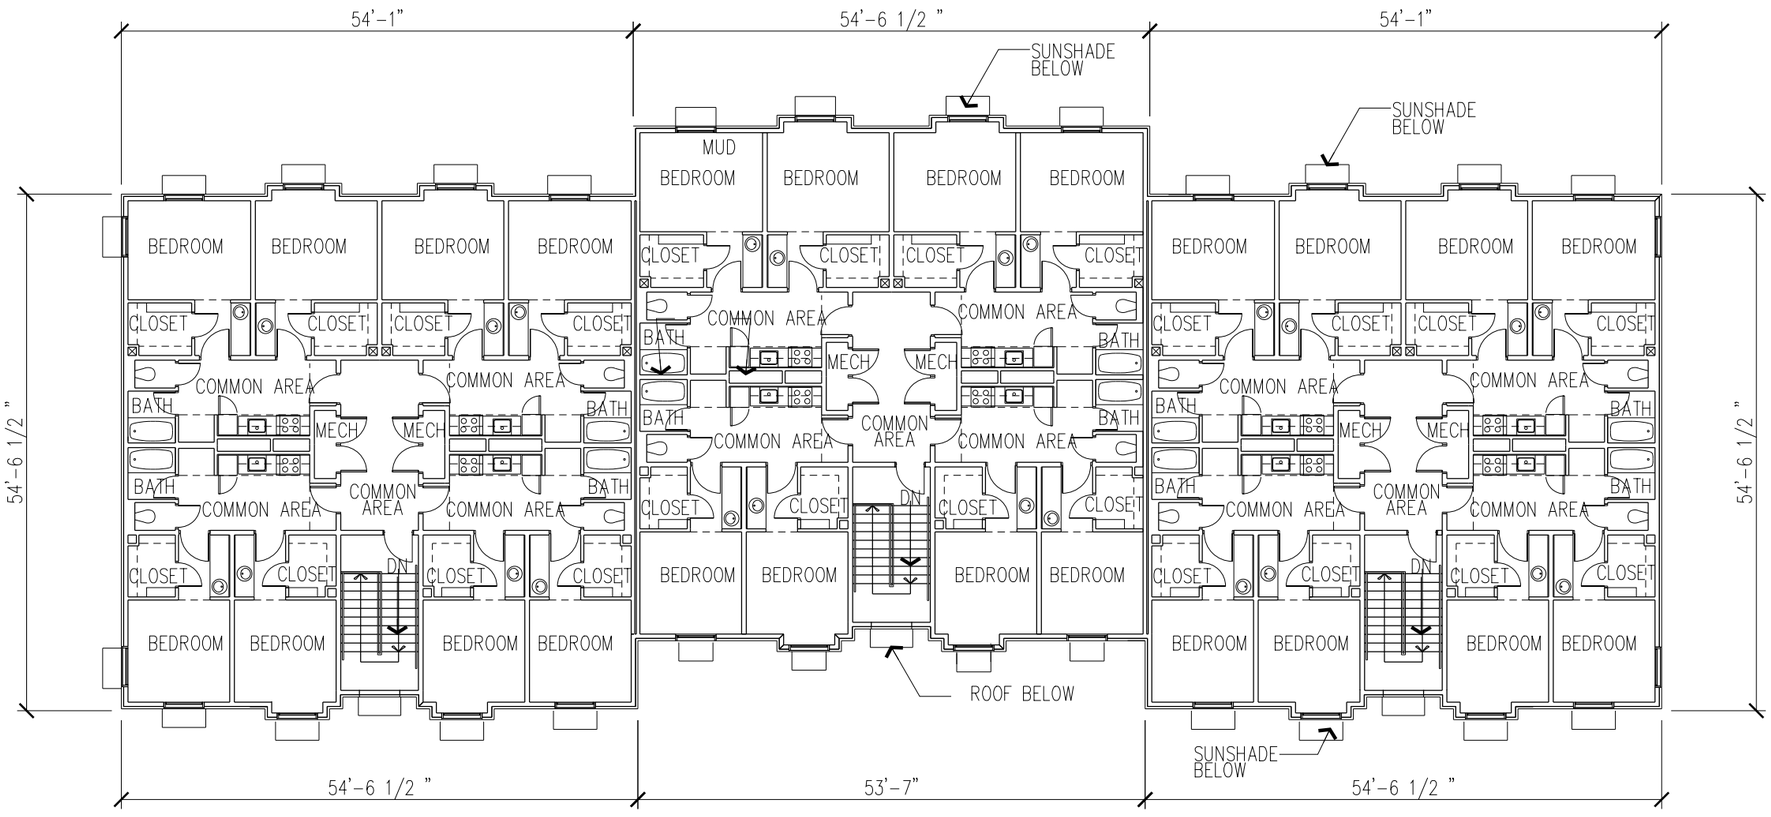

1 UEPH OPTION 4 THIRD FLOOR PLAN

SCALE: RE: GRAPHIC SCALE

0 4' 8' 16' 32'

GRAPHIC SCALE

US Army Corps of Engineers
Fort Worth District

Symbol	Description	Tracking No.	Action	Date
Plot Sheet - A103.dgn				

Designed by: ----------
Dwn by: ----------
Reviewed by: ----------
Submitted by: BILL BOYLE, A.I.A CHIEF, ARCHITECTURAL SECTION

Date: 10-01-2010
Sol No. ----------
Revision No: 01
File name: UEPH OPTION 4 11 x 17
Plot date:
Plot scale:

U.S. ARMY ENGINEER DISTRICT, CORPS OF ENGINEERS FORT WORTH, TEXAS

ENGINEERING/ CONSTRUCTION DIVISION DESIGN BRANCH

UNACCOMPANIED ENLISTED PERSONNEL HOUSING OPTION 4 LAYOUT 3-STORY GARDEN HOME

THIRD FLOOR PLAN

Sheet reference number:

A-103

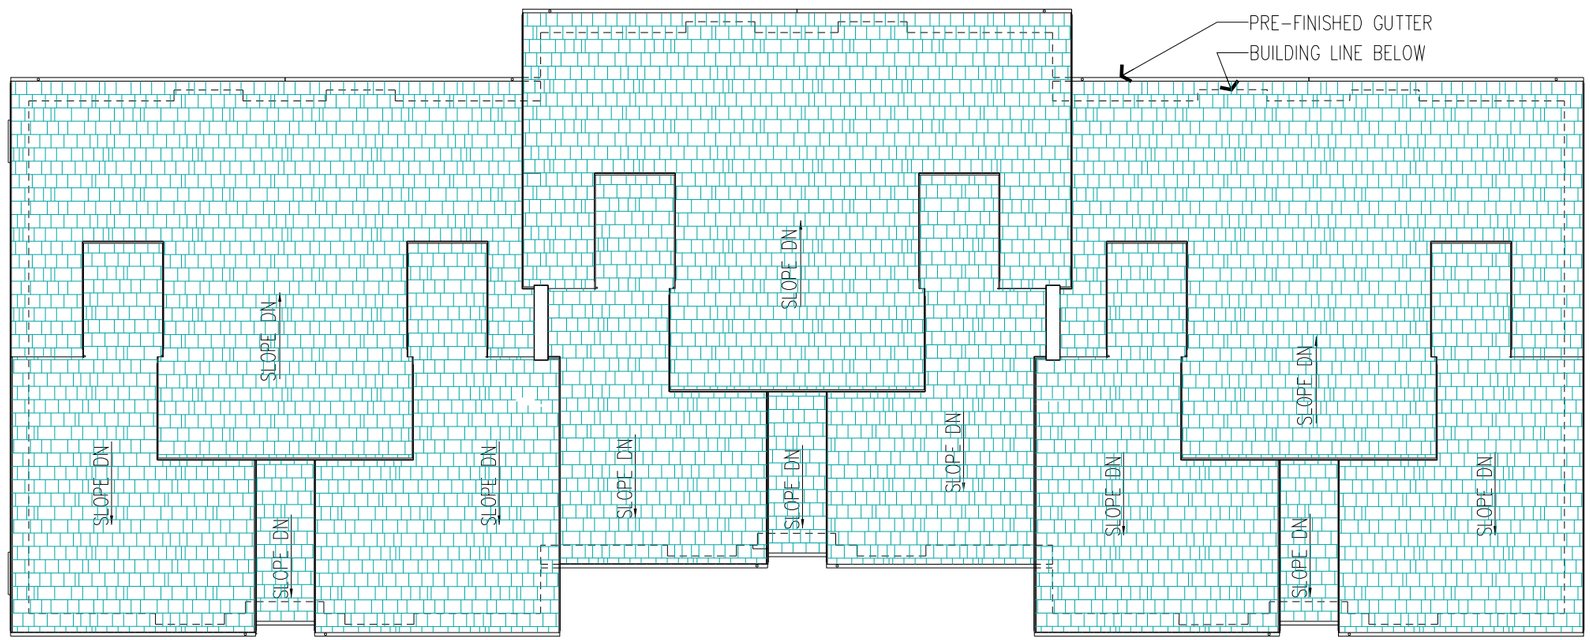

1 UEPH OPTION 4 ROOF PLAN

SCALE: RE: GRAPHIC SCALE

0 4' 8' 16' 32'

GRAPHIC SCALE

US Army Corps of Engineers
Fort Worth District

Symbol	Description	Tracking No.	Action	Date
Plot Sheet - A104.dgn				

Date: 10-01-2010
Sol No.
Revision No: 01
File name: UEPH OPTION 4 11 x 17
Plot date:
Plot scale:

Designed by:
Dwn by:
Reviewed by:
Submitted by: BILL BOYLE, A.I.A. CHIEF, ARCHITECTURAL SECTION

U.S. ARMY ENGINEER DISTRICT, CORPS OF ENGINEERS FORT WORTH, TEXAS

ENGINEERING/ CONSTRUCTION DIVISION DESIGN BRANCH

UNACCOMPANIED ENLISTED PERSONNEL HOUSING OPTION 4 LAYOUT 3-STORY GARDEN HOME

ROOF PLAN

Sheet reference number:

A-104

TOP OF PLATE
EL: 9 500

THIRD FLOOR (T.O.S.)
EL: 6 600

SECOND FLOOR (T.O.S.)
EL: 3 300

FIRST FLOOR (T.O.S.)
EL: 0 000 (DATUM)
GRADE
EL: - 1 000

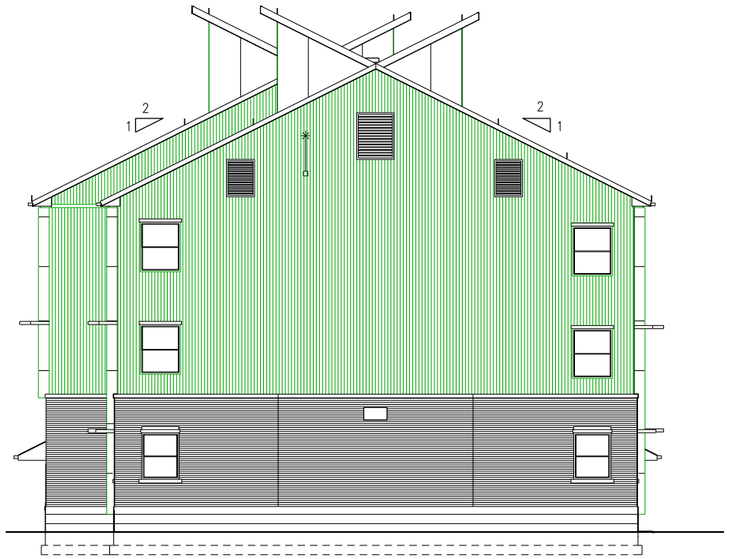

1 UEPH OPTION 4 EXTERIOR ELEVATION

SCALE: RE: GRAPHIC SCALE

0 4' 8' 16' 32'

GRAPHIC SCALE

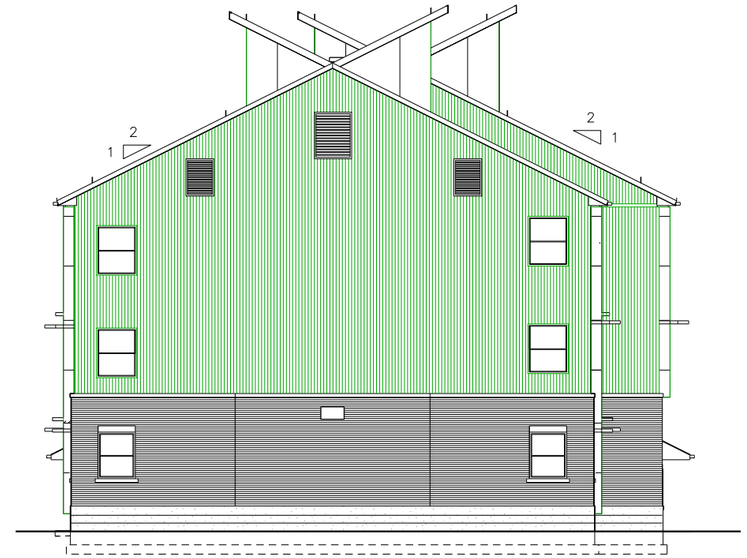

2 UEPH OPTION 4 EXTERIOR ELEVATION

SCALE: RE: GRAPHIC SCALE

0 4' 8' 16' 32'

GRAPHIC SCALE

TOP OF PLATE
EL: 9 500

THIRD FLOOR (T.O.S.)
EL: 6 600

SECOND FLOOR (T.O.S.)
EL: 3 300

FIRST FLOOR (T.O.S.)
EL: 0 000 (DATUM)
GRADE
EL: - 1 000

3 UEPH OPTION 4 EXTERIOR ELEVATION

SCALE: RE: GRAPHIC SCALE

0 4' 8' 16' 32'

GRAPHIC SCALE

NOTE: FINISHES AS SHOWN, ARE SITE SPECIFIC AND WILL VARY FROM ONE INSTALLATION TO THE OTHER. FINISHES TO BE WITH THE INSTALLATIONS ARCHITECTURAL THEME.

US Army Corps of Engineers
Fort Worth District

Symbol	Description	Tracking No.	Action	Date
Plot Sheet - A201.dgn				

Date: 10-01-2010
Sol No.
Revision No: 01
File name: UEPH OPTION 4 11 x 17
Plot date:
Plot scale:

Designed by:
Dwn by:
Reviewed by:
Submitted by: BILL BOYLE, AIA CHIEF, ARCHITECTURAL SECTION

U.S. ARMY ENGINEER DISTRICT, CORPS OF ENGINEERS FORT WORTH, TEXAS

ENGINEERING/ CONSTRUCTION DIVISION DESIGN BRANCH

UNACCOMPANIED ENLISTED PERSONNEL HOUSING OPTION 4 LAYOUT 3-STORY GARDEN HOME

EXTERIOR ELEVATIONS

Sheet reference number:
A-201

1 UEPH OPTION 4 EXTERIOR ELEVATION

SCALE: RE: GRAPHIC SCALE

0 4' 8' 16' 32'

GRAPHIC SCALE

NOTE: FINISHES AS SHOWN, ARE SITE SPECIFIC AND WILL VARY FROM ONE INSTALLATION TO THE OTHER. FINISHES TO BE WITH THE INSTALLATIONS ARCHITECTURAL THEME.

US Army Corps of Engineers
Fort Worth District

Symbol	Description	Tracking No.	Action	Date
Plot Sheet: A202.dgn				

Date: 10-01-2010
Sol No.
Revision No: 01
File name: UEPH OPTION 4 11 x 17
Plot date:
Plot scale:

Designed by:
Dwn by:
Reviewed by:
Submitted by: BILL BOYLE, AIA CHIEF, ARCHITECTURAL SECTION

U.S. ARMY ENGINEER DISTRICT, CORPS OF ENGINEERS FORT WORTH, TEXAS

ENGINEERING/ CONSTRUCTION DIVISION DESIGN BRANCH

UNACCOMPANIED ENLISTED PERSONNEL HOUSING OPTION 4 LAYOUT 3-STORY GARDEN HOME

EXTERIOR ELEVATION

Sheet reference number:
A-202

1 UEPH OPTION 4 EXTERIOR PERSPECTIVE

SCALE: N.T.S.

NOTE: FINISHES AS SHOWN, ARE SITE SPECIFIC AND WILL VARY FROM ONE INSTALLATION TO THE OTHER. FINISHES TO BE WITH THE INSTALLATIONS ARCHITECTURAL THEME.

US Army Corps of Engineers
Fort Worth District

Symbol	Description	Tracking No.	Action	Date

Plot Sheet: A301.dgn

Designed by: ----------
Date: 10-01-2010
Dwn by: ----------
Sol No. ----------
Reviewed by: ----------
Revision No: 01
Submitted by: BILL BOYLE, A.I.A CHIEF, ARCHITECTURAL SECTION
File name: UEPH OPTION 4 11 x 17
Plot date:
Plot scale:

U.S. ARMY ENGINEER DISTRICT, CORPS OF ENGINEERS FORT WORTH, TEXAS

ENGINEERING/ CONSTRUCTION DIVISION DESIGN BRANCH

UNACCOMPANIED ENLISTED PERSONNEL HOUSING OPTION 4 LAYOUT 3-STORY GARDEN HOME

EXTERIOR PERSPECTIVE

Sheet reference number:

A-301

1 UEPH OPTION 4 EXTERIOR PHOTOGRAPH
SCALE: N.T.S.

NOTE: FINISHES AS SHOWN, ARE SITE SPECIFIC AND WILL VARY FROM ONE INSTALLATION TO THE OTHER. FINISHES TO BE WITH THE INSTALLATIONS ARCHITECTURAL THEME.

US Army Corps of Engineers
Fort Worth District

Symbol	Description	Tracking No.	Action	Date

Plot Sheet: A302.dgn

Designed by: ----------
Dwn by: ----------
Reviewed by: ----------
Submitted by: BILL BOYLE, A.I.A CHIEF, ARCHITECTURAL SECTION
Date: 10-01-2010
Sol No. ----------
Revision No: 01
File name: UEPH OPTION 4 11 x 17
Plot date:
Plot scale:

U.S. ARMY ENGINEER DISTRICT, CORPS OF ENGINEERS FORT WORTH, TEXAS

ENGINEERING/ CONSTRUCTION DIVISION DESIGN BRANCH

UNACCOMPANIED ENLISTED PERSONNEL HOUSING OPTION 4 LAYOUT 3-STORY GARDEN HOME

EXTERIOR PHOTOGRAPH

Sheet reference number:
A-302