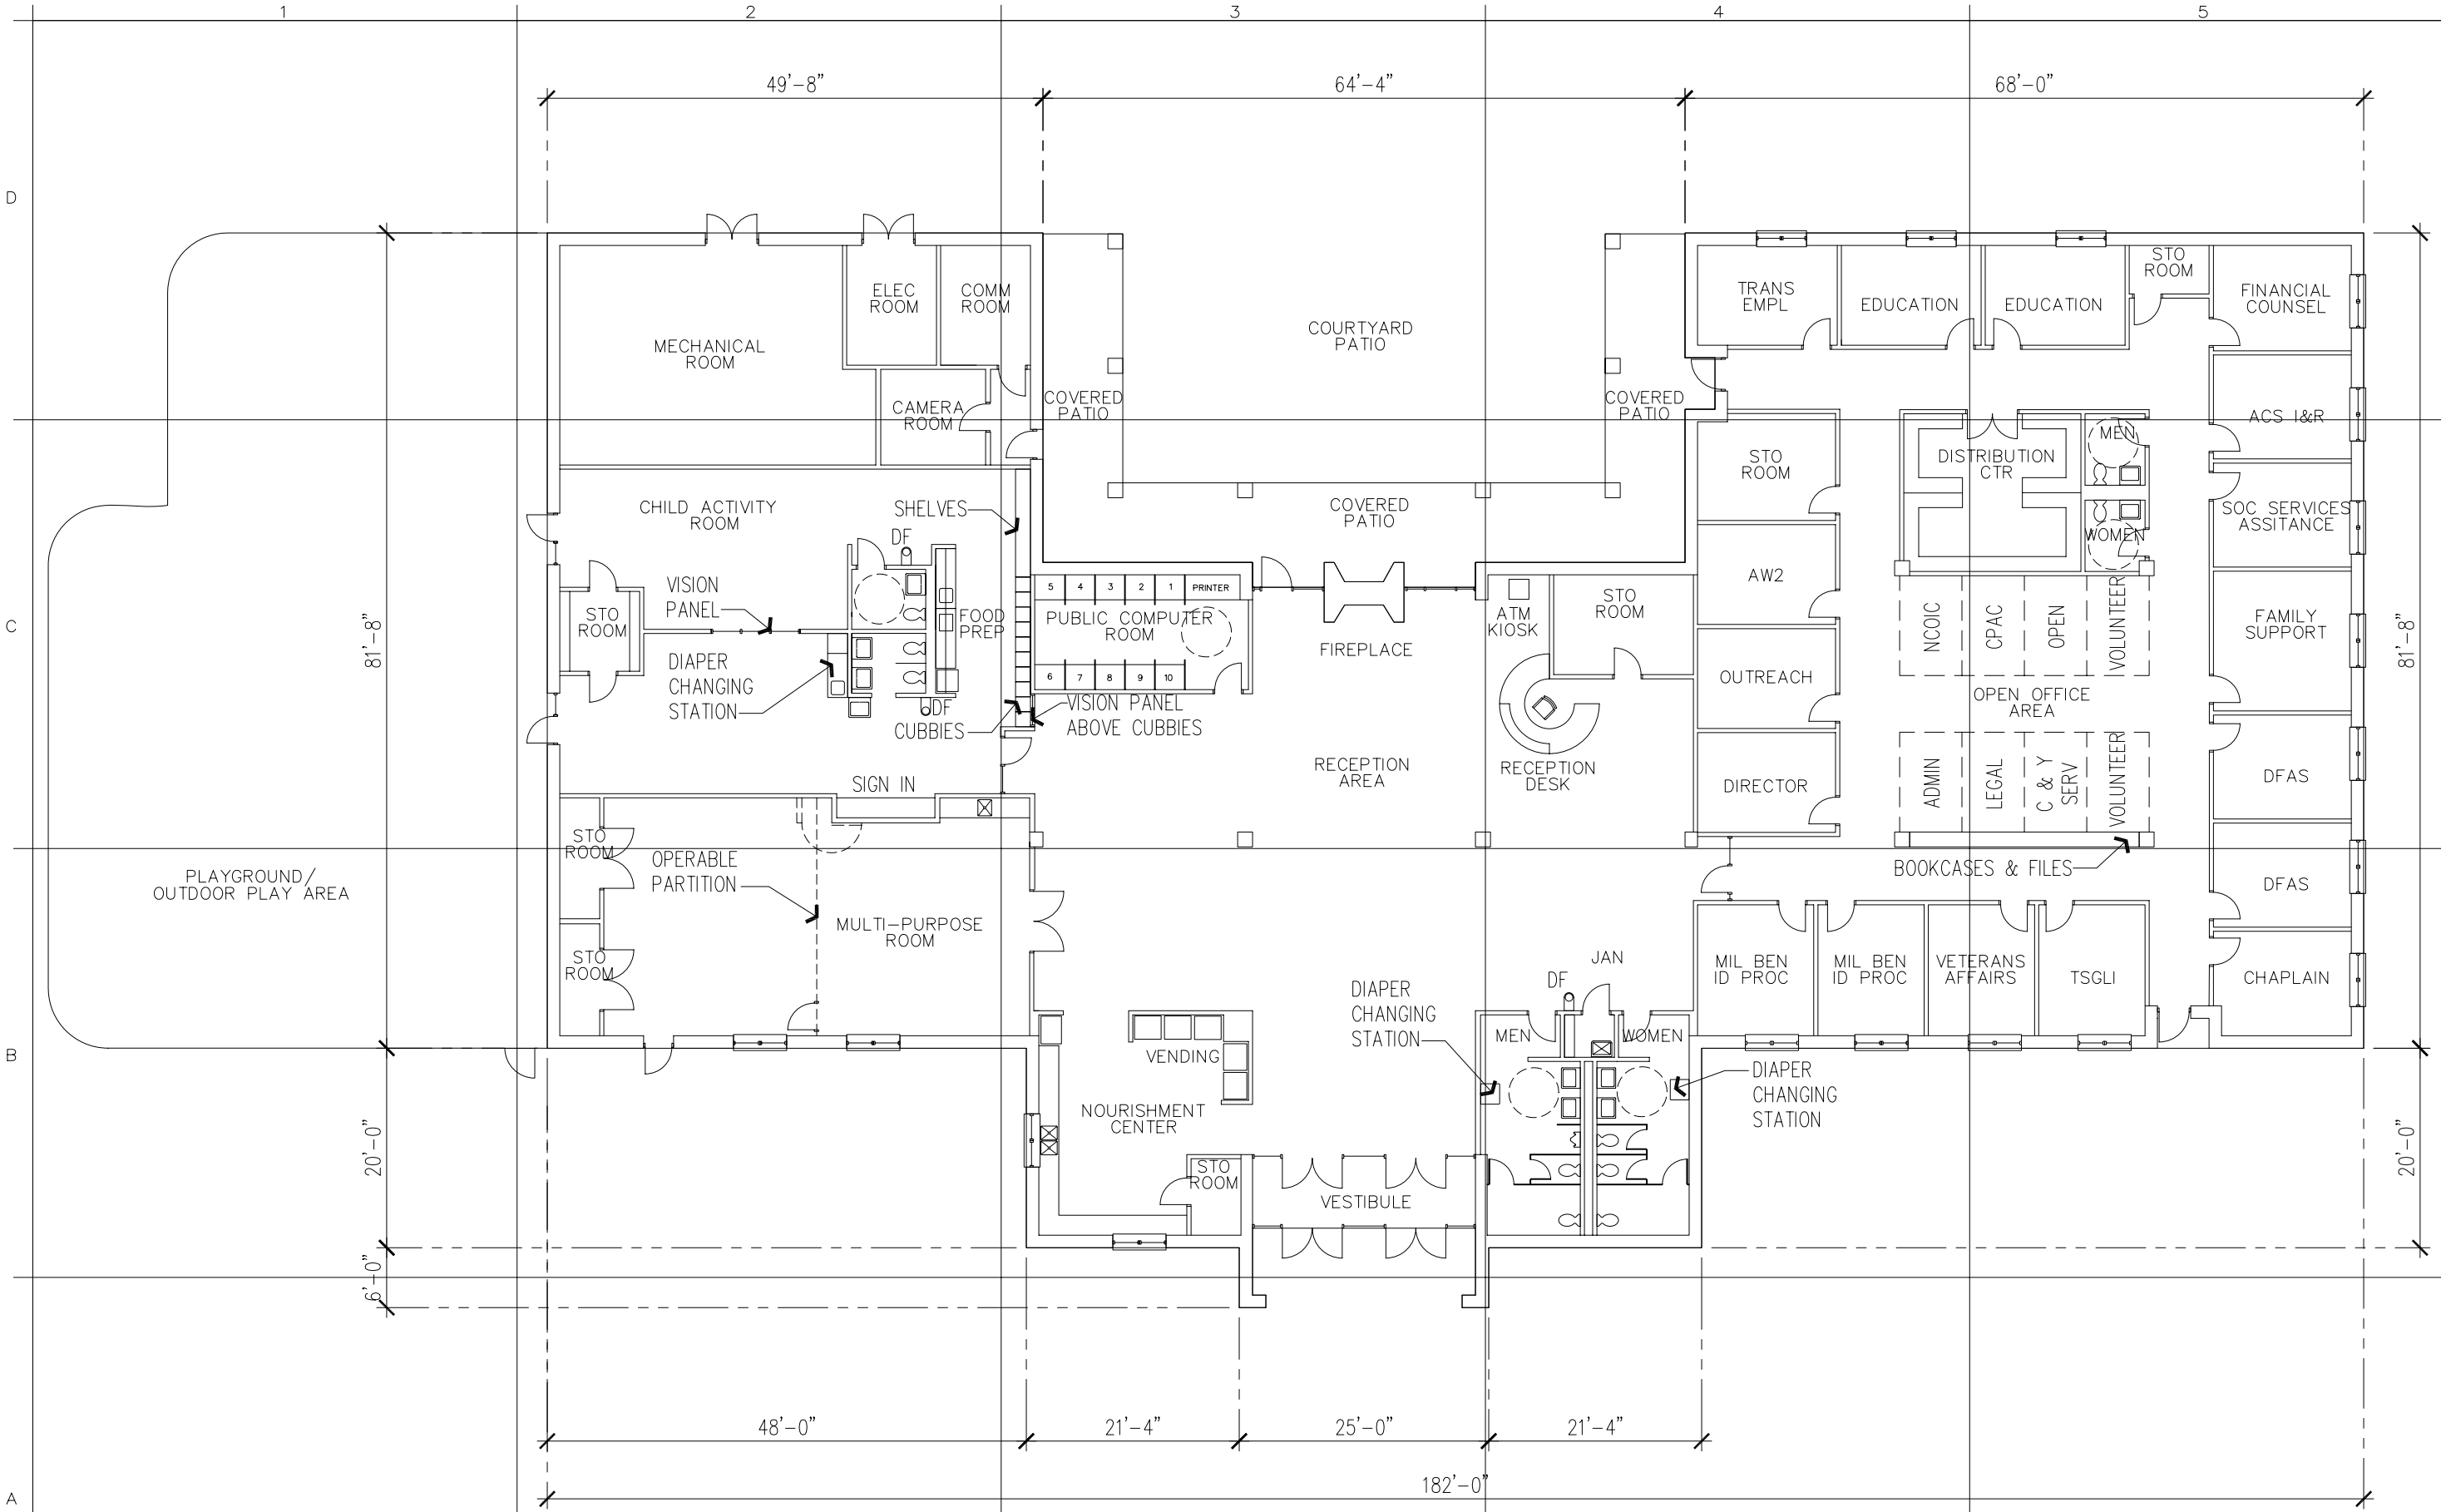

1 A-101 A-101 SOLDIER FAMILY ASSISTANCE CENTER FLOOR PLAN

SCALE: 1/6"=1'-0"

US Army Corps of Engineers
Fort Worth District

Symbol	Description	Tracking No.	Action	Date
				06-10-2010

Designed by:
Dwn by:
Reviewed by:
Submitted by: BILL BOYLE, A.I.A CHIEF, ARCHITECTURAL SECTION
Date: 06-10-2010
Sol No.
Revision No: 01
File name: $$cadd file name$$
Plot date:
Plot scale:

U.S. ARMY ENGINEER DISTRICT, CORPS OF ENGINEERS FORT WORTH, TEXAS

ENGINEERING/ CONSTRUCTION DIVISION DESIGN BRANCH

ADVANCED INDIVIDUAL TRAINING BARRACKS COMPANY OPERATIONS FACILITY

FLOOR PLANS

Sheet reference number:

A-101