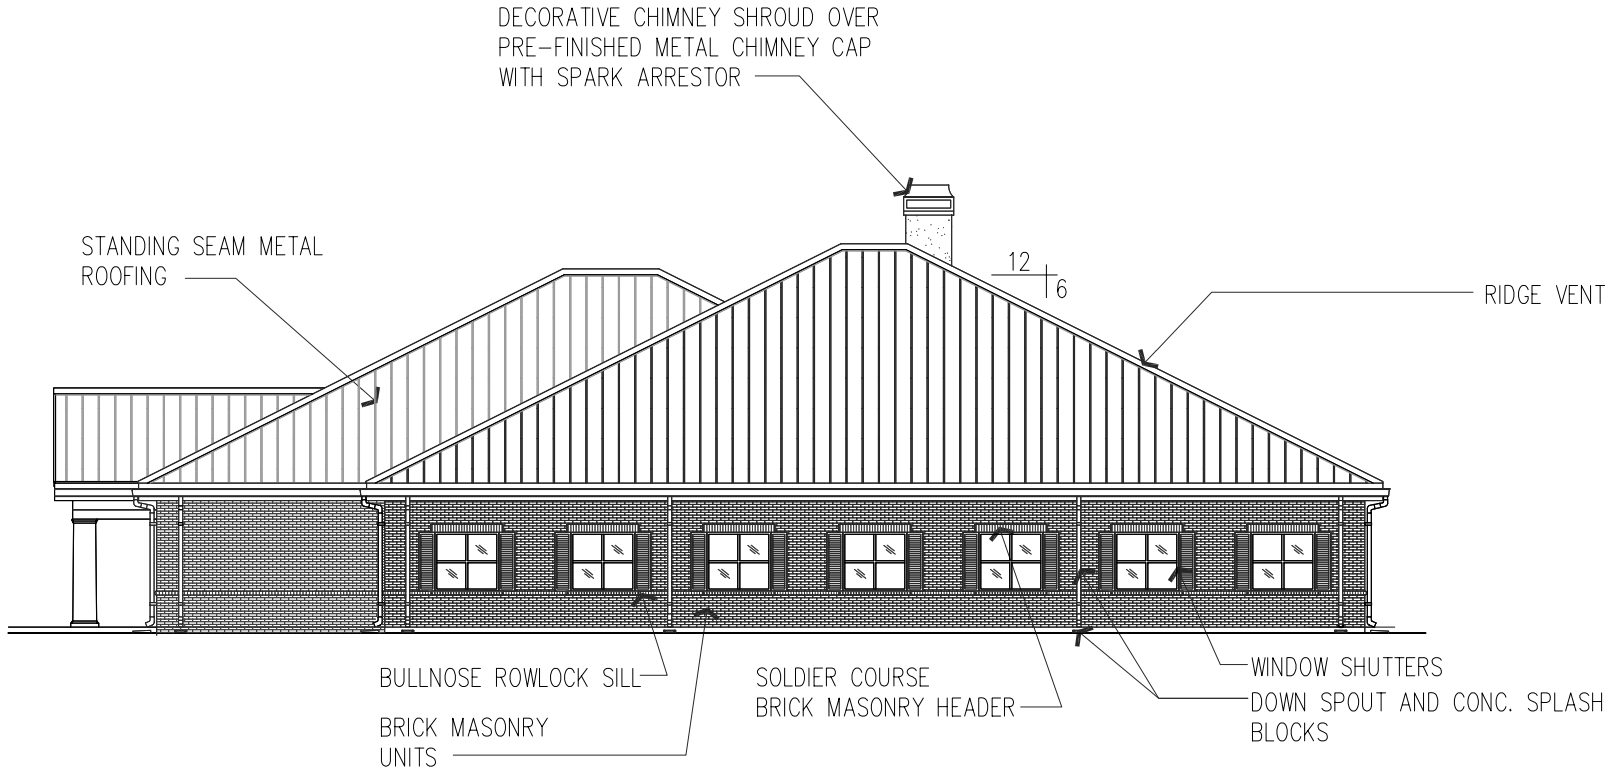

1 WT SOLDIER FAMILY ASSISTANCE CENTER EXTERIOR ELEVATION

SCALE: N.T.S.

0 4' 8' 16' 32'

GRAPHIC SCALE

NOTE: FINISHES AS SHOW, ARE SITE SPECIFIC AND WILL VARY FROM ONE INSTALLATION TO THE OTHER. FINISHES TO BE COMPATIBLE WITH THE INSTALLATION'S ARCHITECTURAL THEME.

US Army Corps of Engineers
Fort Worth District

Symbol	Description	Tracking No.	Action	Date
				06-10-2010

Designed by:
Dwn by:
Reviewed by:
Submitted by: BILL BOYLE, A.I.A. CHIEF, ARCHITECTURAL SECTION
Date: 06-10-2010
Sol No.
Revision No: 01
File name: $$cadd file name$$
Plot date:
Plot scale:

U.S. ARMY ENGINEER DISTRICT, CORPS OF ENGINEERS FORT WORTH, TEXAS

ENGINEERING/ CONSTRUCTION DIVISION DESIGN BRANCH

WARRIORS IN TRANSITION
SOLDIER FAMILY ASSISTANCE CENTER

EXTERIOR ELEVATION

Sheet reference number:
A-202